




DO NOT SCALE EXCEPT FOR PLANNING APPLICATION PURPOSES. USE FIGURED DIMENSIONS. ANY DISCREPANCIES ARE TO BE REPORTED TO THIS OFFICE PRIOR TO THE CONTINUANCE OF WORKS. THIS DRAWING IS THE COPYRIGHT OF MALCOLM B J PERCY, BUILDING DESIGN & PLANNING CONSULTANCY, & MUST NOT BE REPRODUCED IN ANY FORMAT WITHOUT THE PRIOR WRITTEN AGREEMENT OF THIS OFFICE.

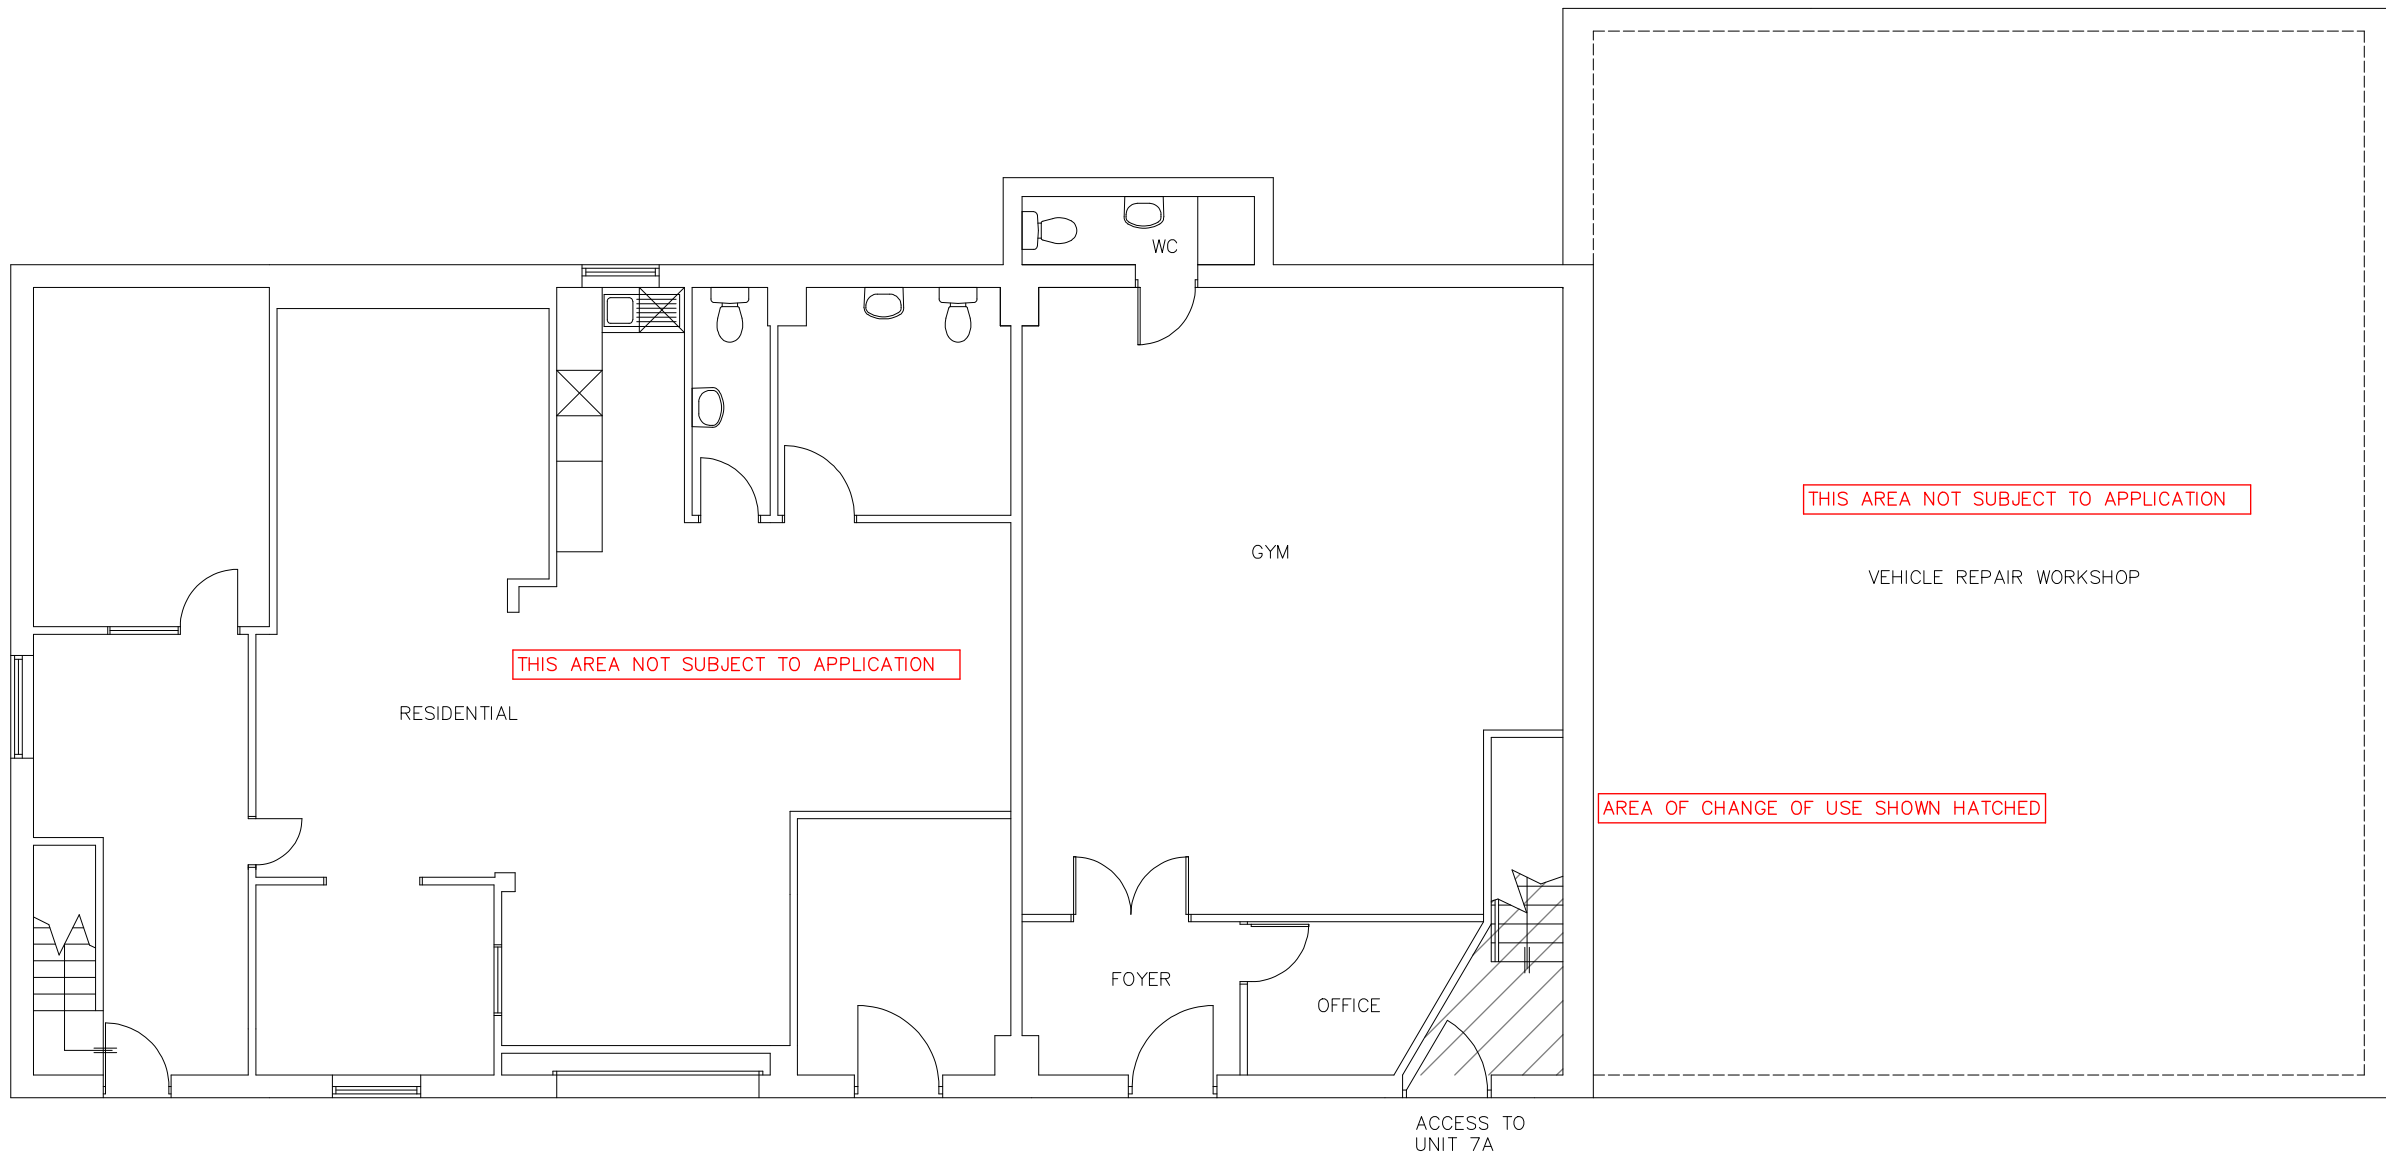


GROUND FLOOR PLAN PROPOSED

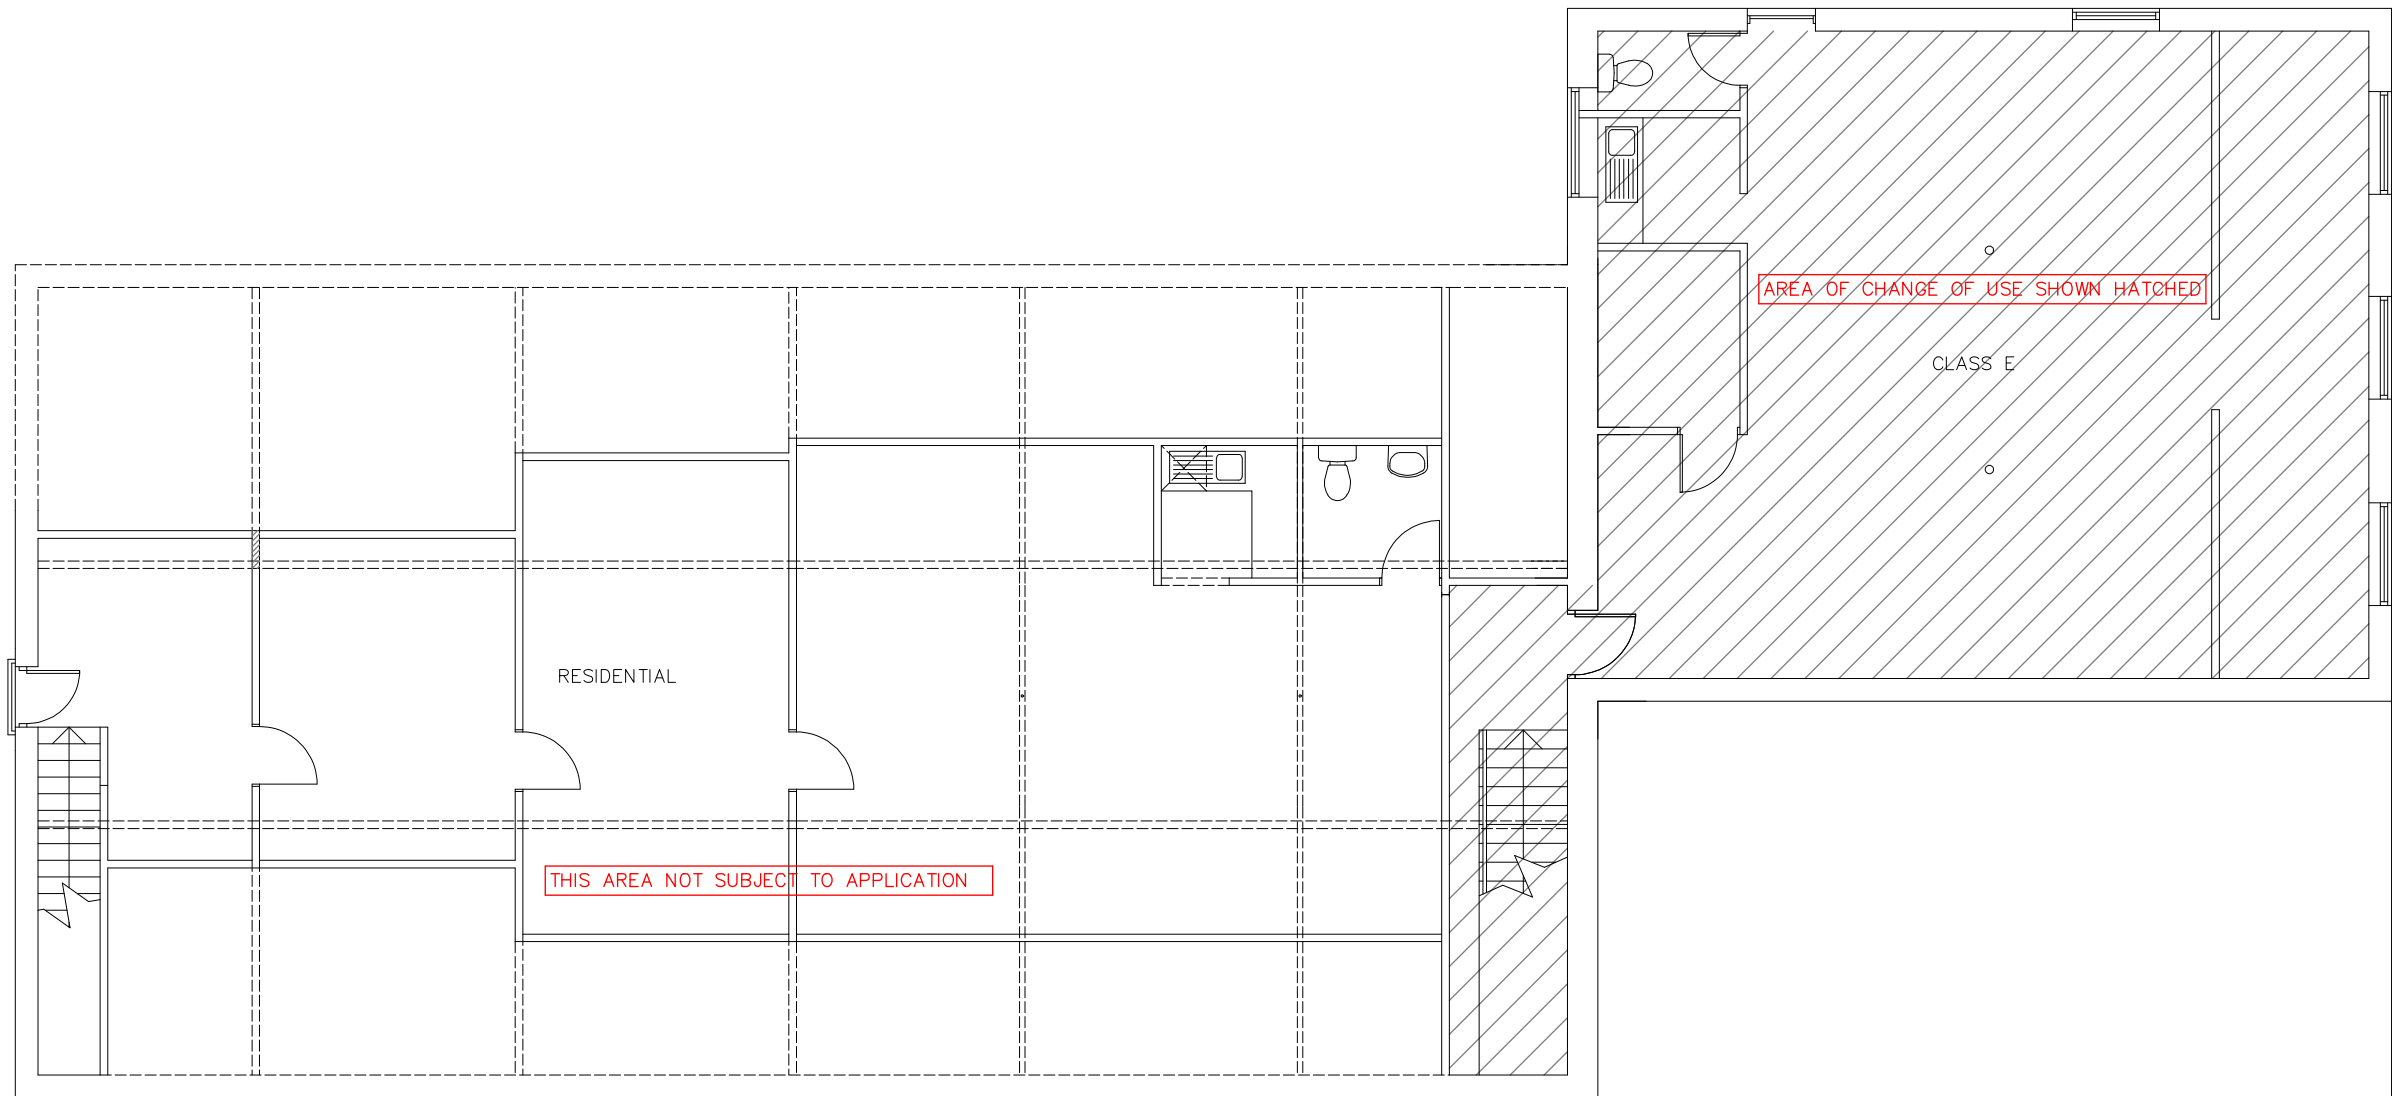

FIRST FLOOR PLAN PROPOSED

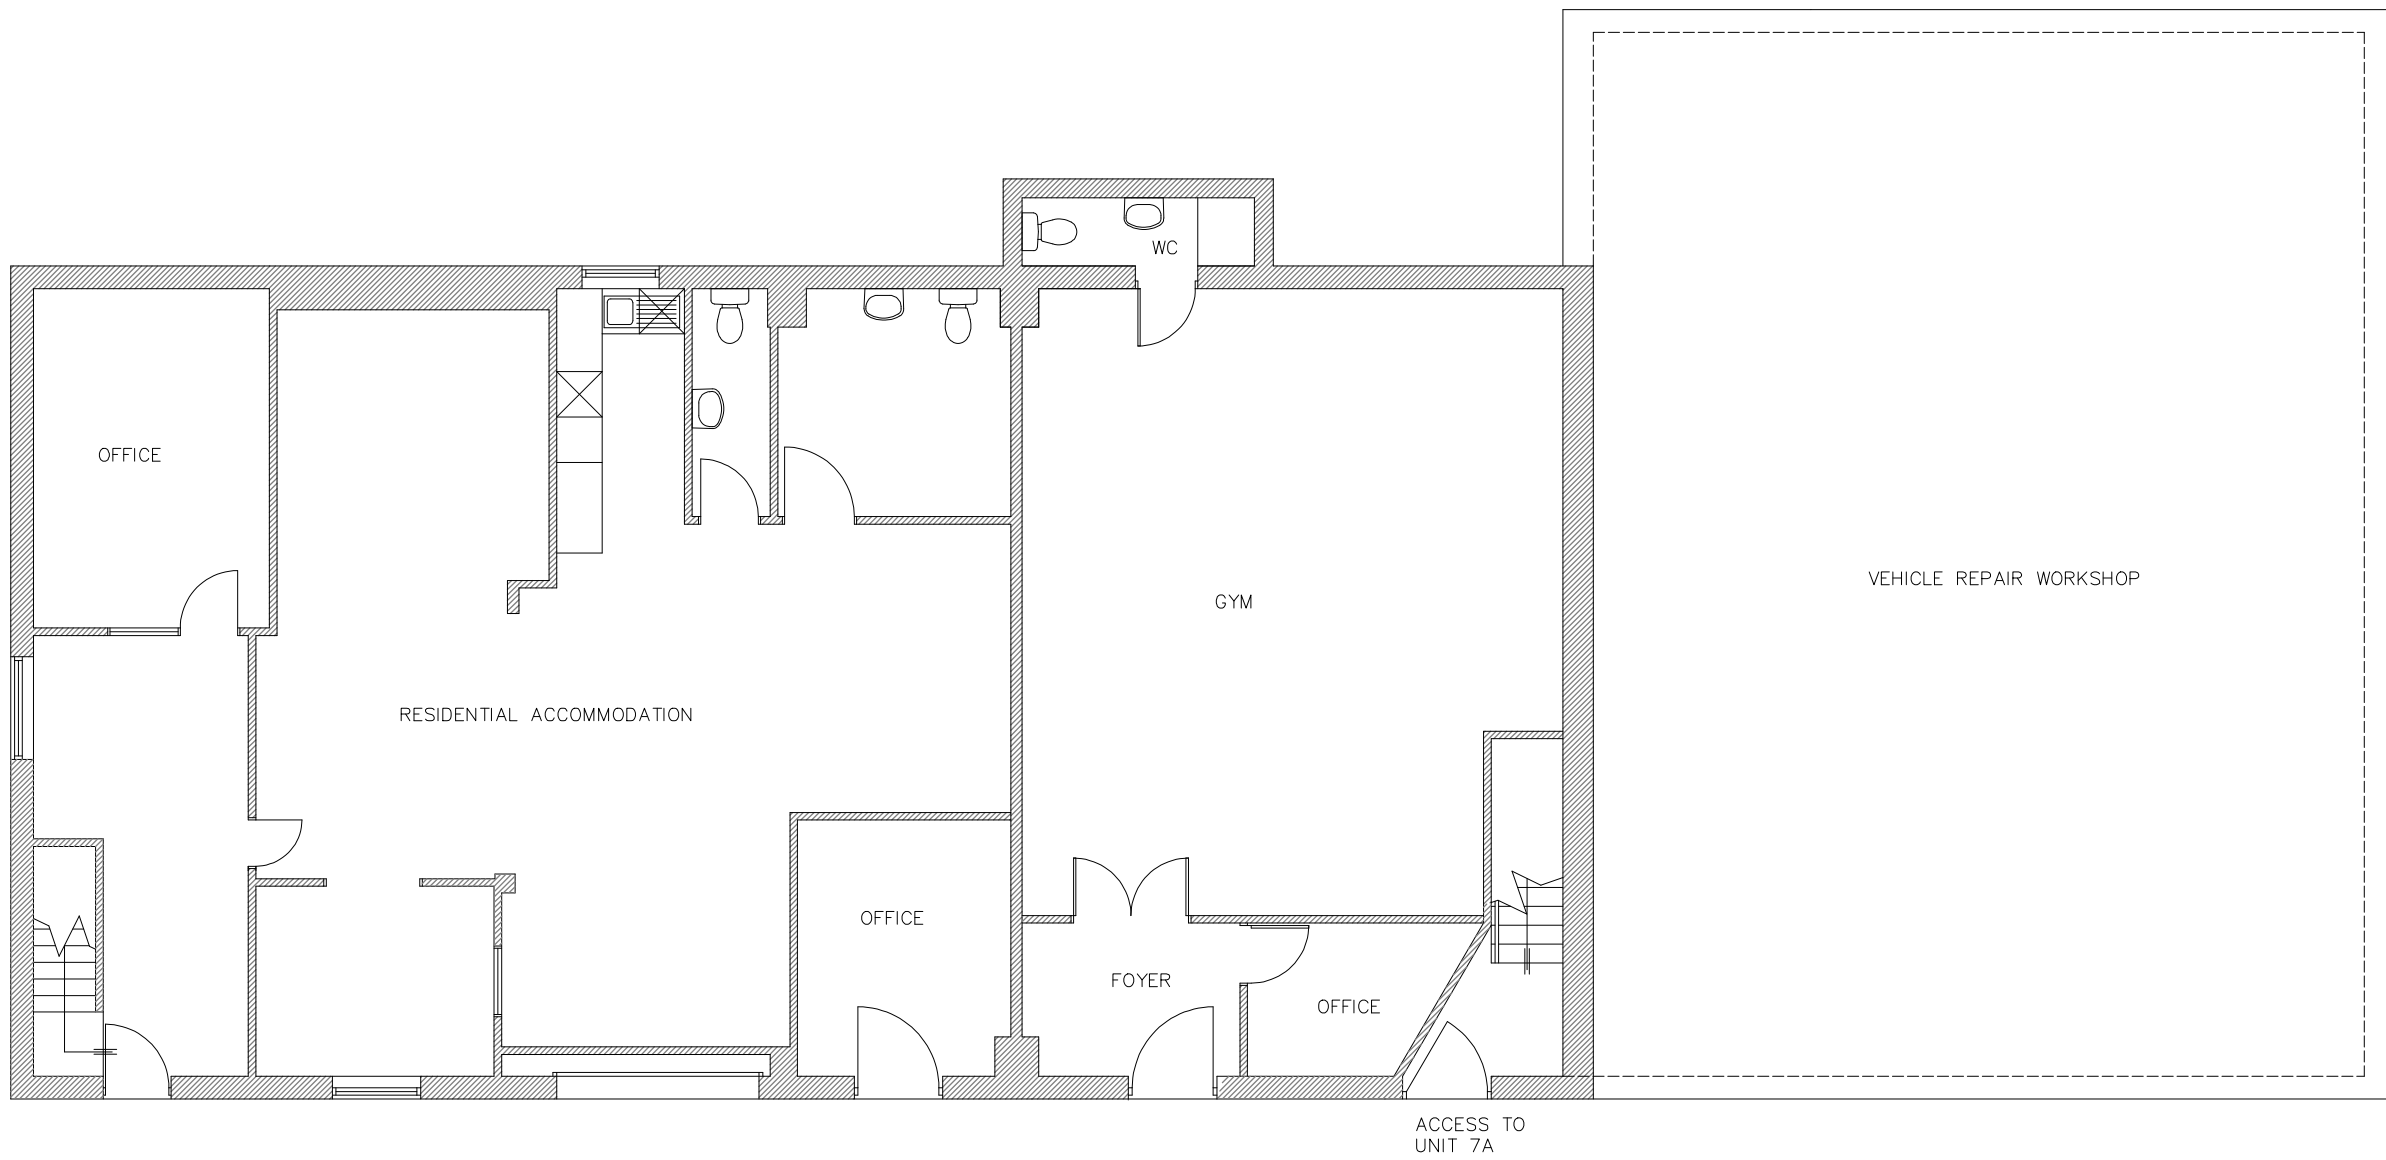

GROUND FLOOR PLAN EXISTING

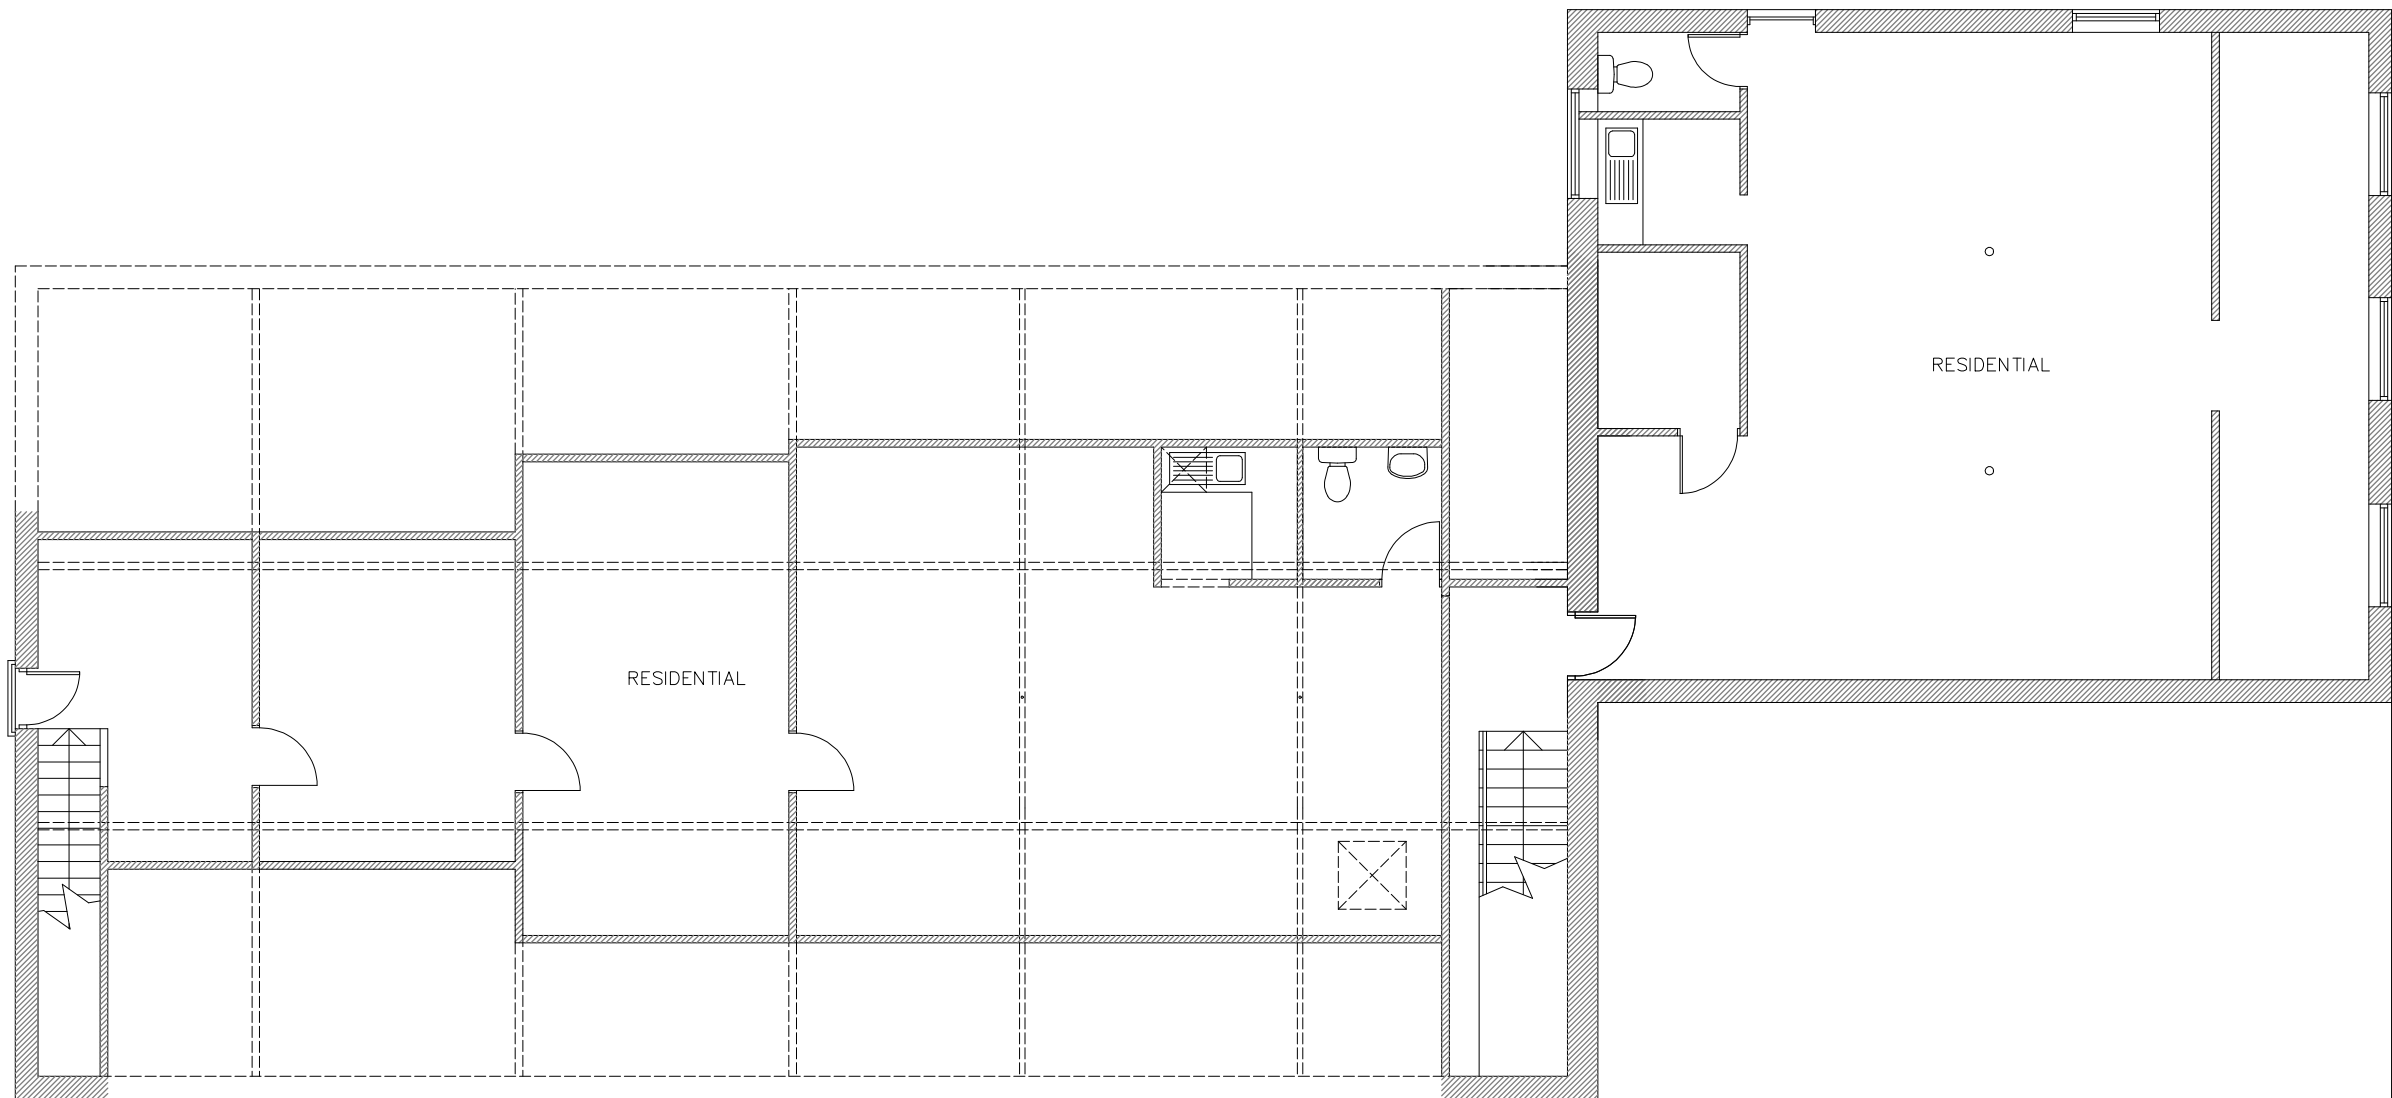


FIRST FLOOR PLAN EXISTING

Malcolm B. J. Percy, 5, Newark Place, Henhull, Nantwich, Cheshire, CW5 6XY.
E-mail : malcolmpercy@hotmail.com
Mobile : 07802 663325

BUILDING DESIGN
AND PLANNING

Consultancy

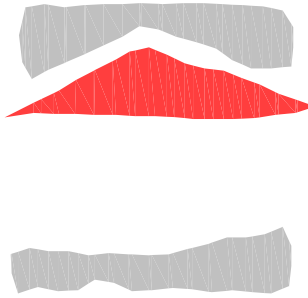

PROJECT CHANGE OF USE OF PREMISES TO CLASS E,
UNIT 7A, SUMMER STREET,
ROCHDALE, OL16 1SY.

CLIENT EASTPLANT LTD.

TITLE EXISTING & PROPOSED FLOOR PLANS

DATE August 2024

SCALE 1:100 @ A1

DRAWN BY mbjp

DRAWING NO. 1558.08

REVISION

