

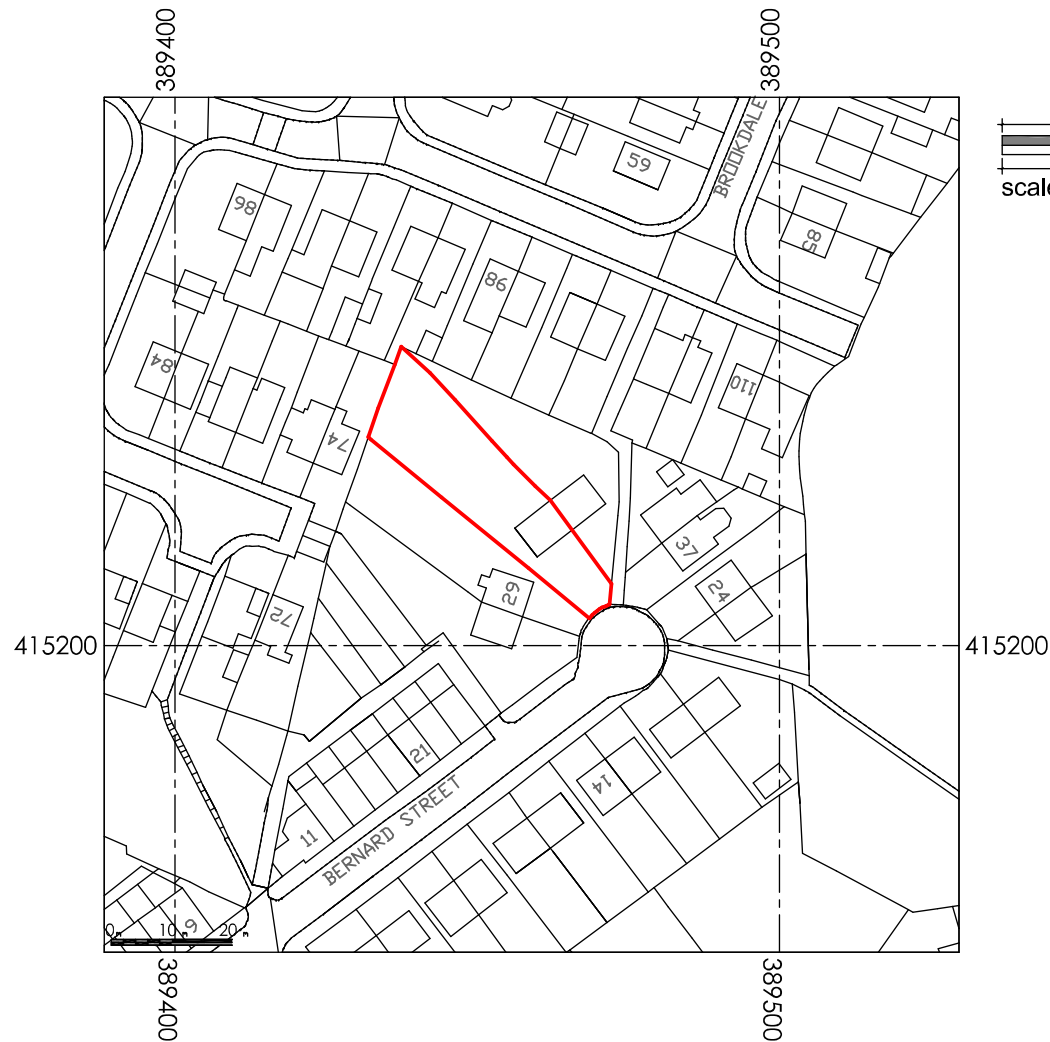



location plan 1:1250

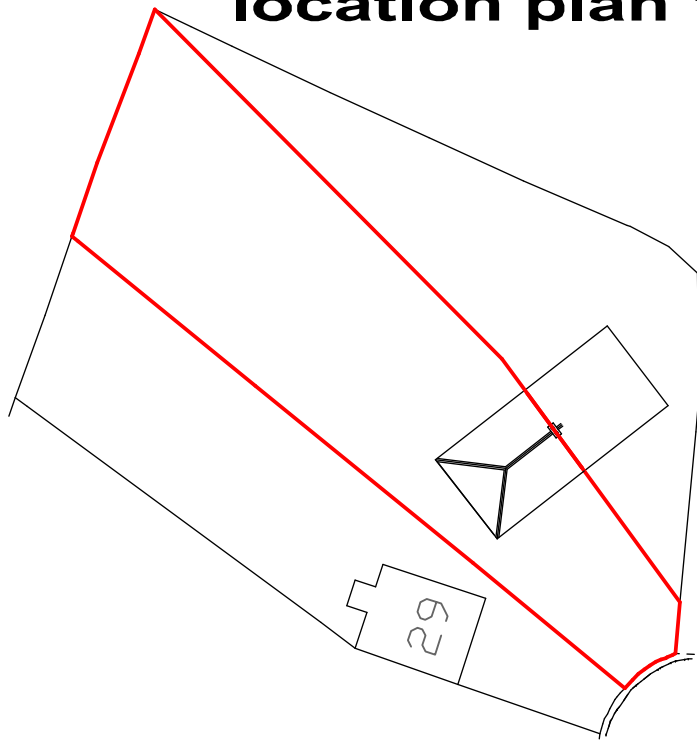

existing block plan 1:500

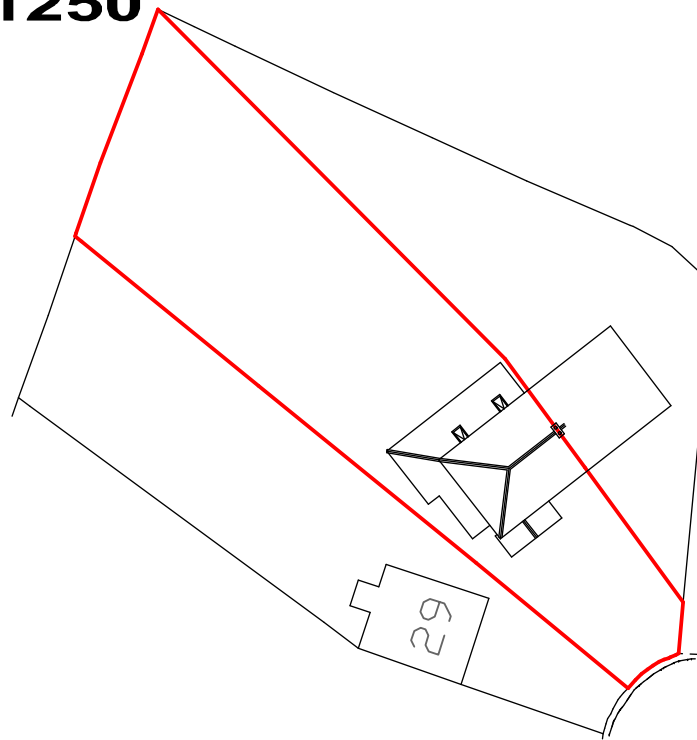

proposed block plan 1:500

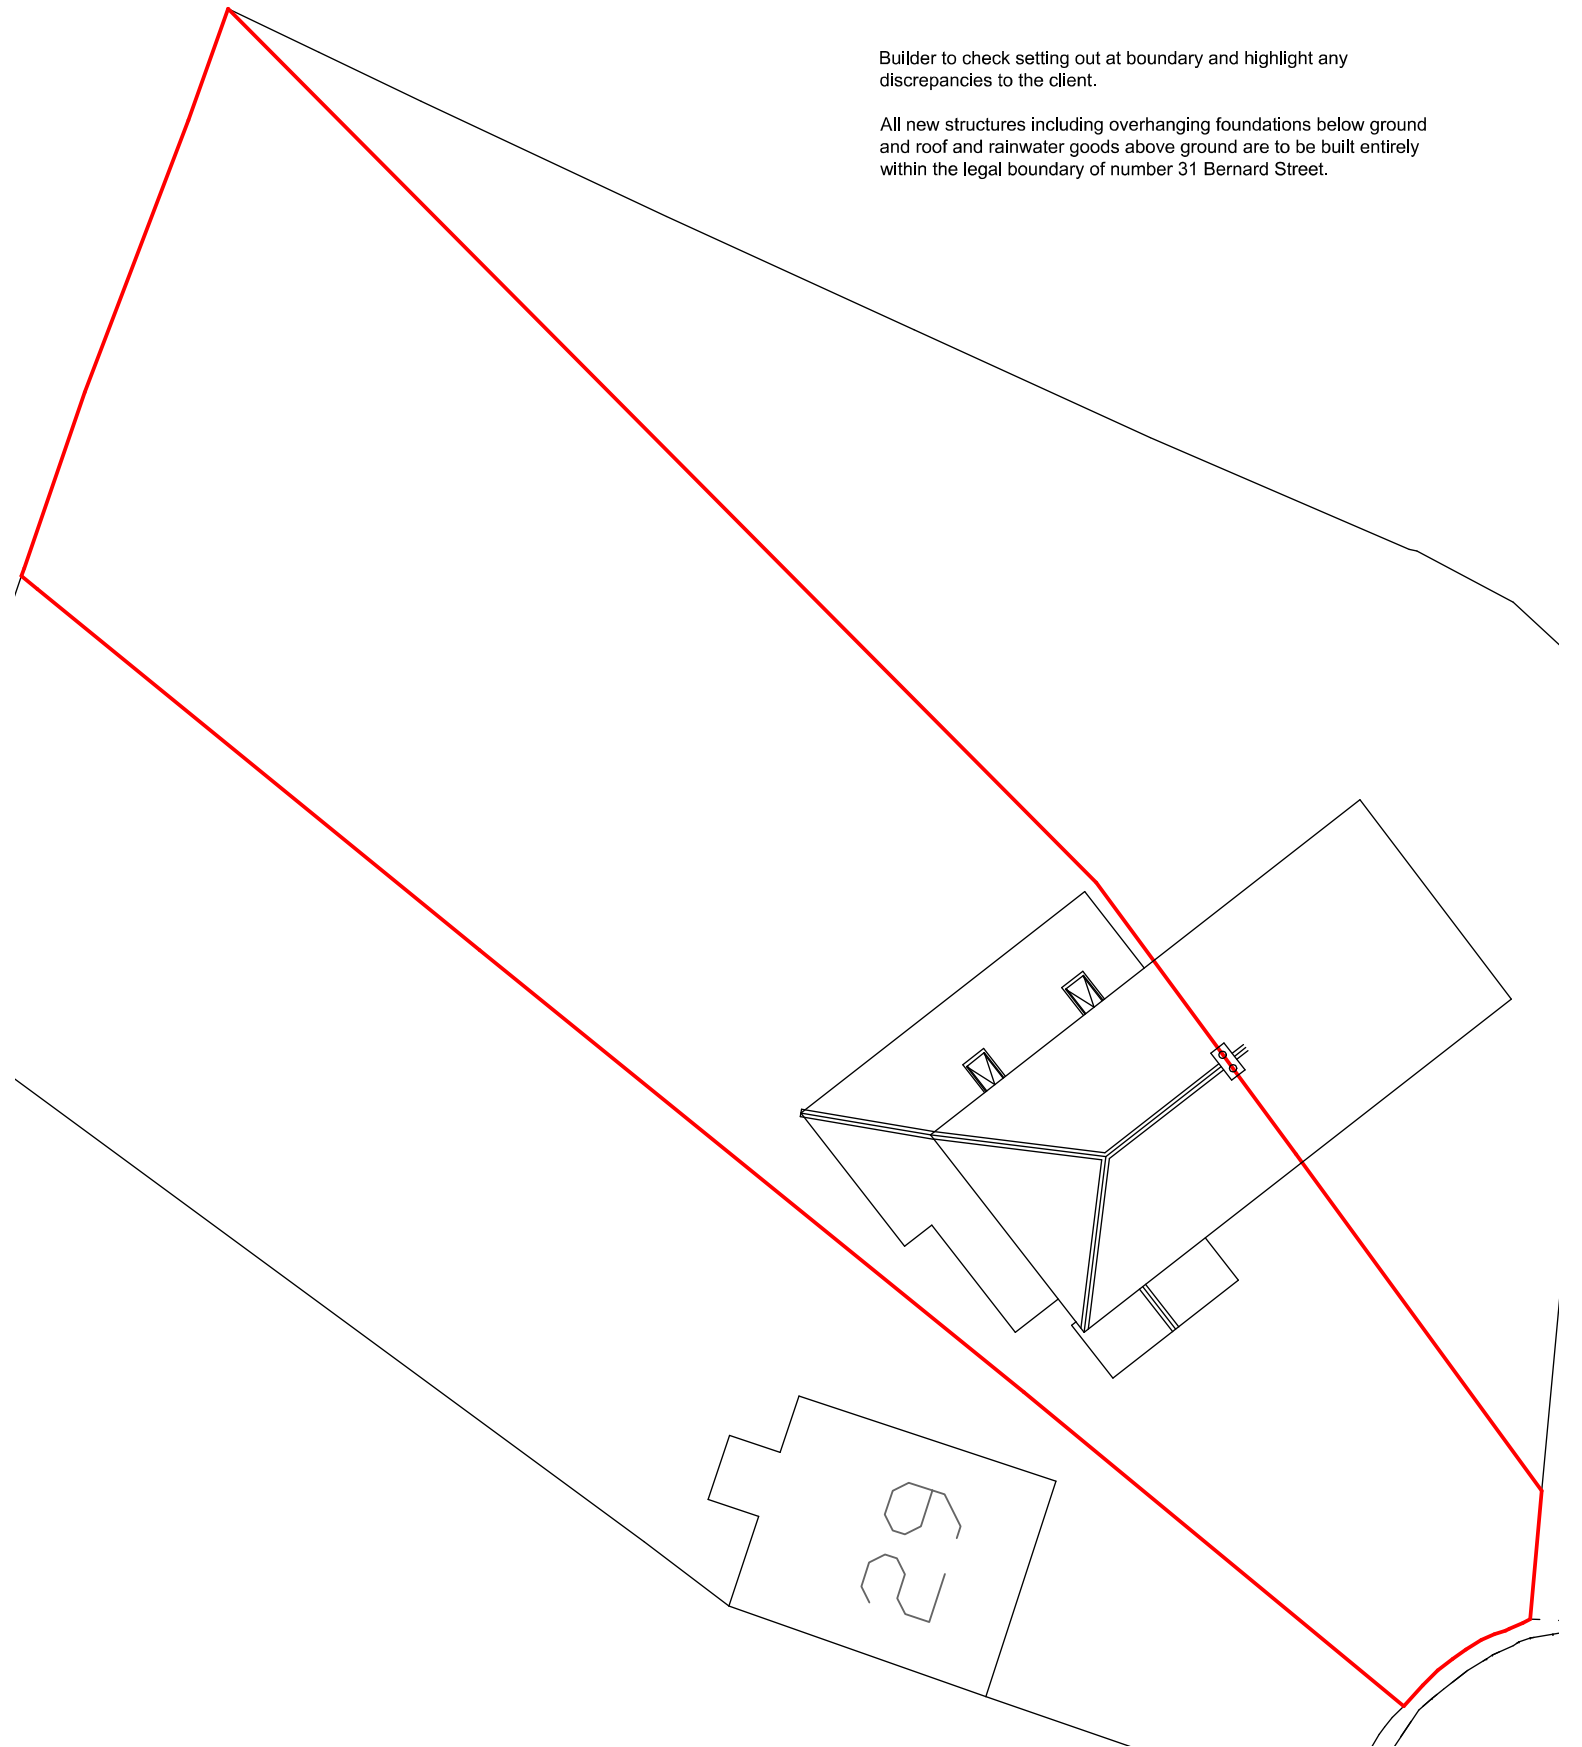

site plan 1:200

Builder to check setting out at boundary and highlight any discrepancies to the client.

All new structures including overhanging foundations below ground and roof and rainwater goods above ground are to be built entirely within the legal boundary of number 31 Bernard Street.

Revision	Date	Details

Only Planning Officers may scale from this drawing.
All dimensions must be checked and verified before preparing production drawings or commencing works.
This drawing and its design is copyright and may not be reproduced in any form whatsoever without prior express written consent.

clear Architectural Services
Mark Herring, Clear Architectural Services, 50 Rectory Street, Middleton, Manchester. M24 5TY.
T. 0161 653 7128 M. 07968 748606 E. mark@clear-architecture.co.uk W. www.clear-architecture.co.uk



Date September 2024. Drawn JLK.

Scale As Indicated at A3. Checked MLH.

Client Brent Risby and Carla Rathbone.

Proposed Extension and Alterations
31 Bernard Street, Syke,
Rochdale OL12 0SJ

Drawing title Proposed Site and Location Plan. PLANNING.

Drawing No. CM358 PL 03a.