

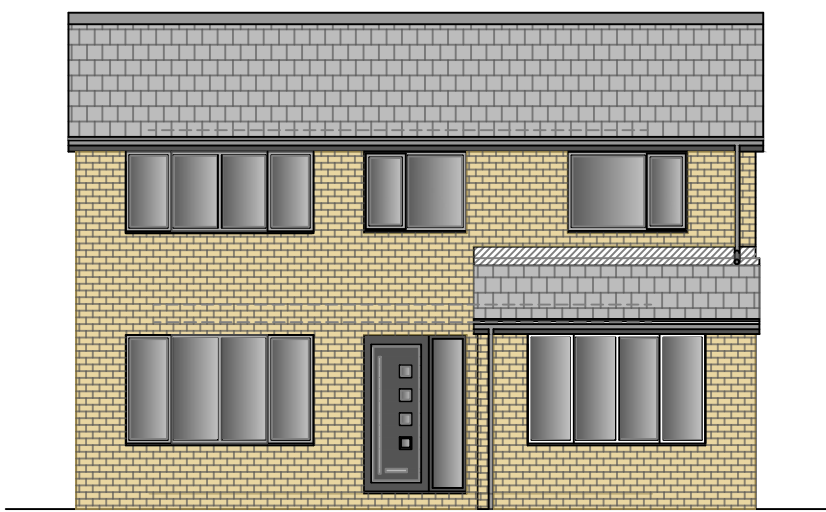


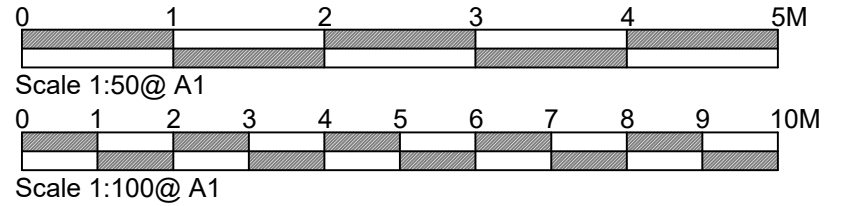


Proposed Front Elevation

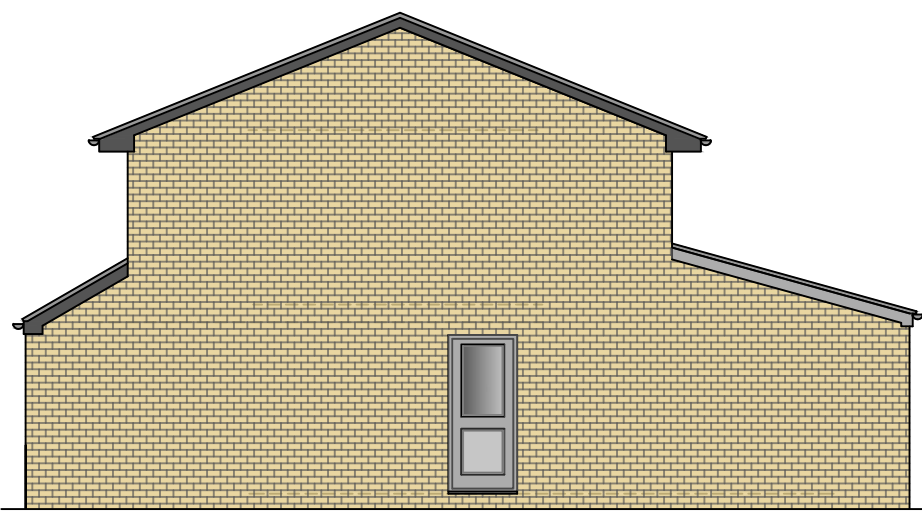


Existing Side Elevation

1:100

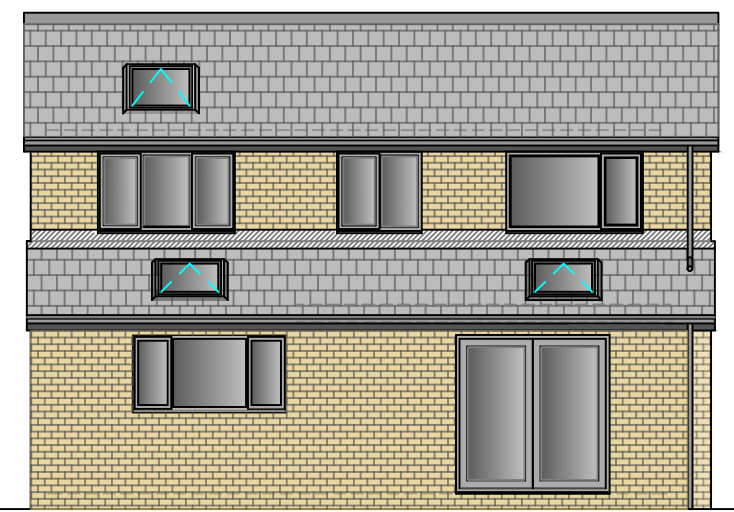

Existing Rear Elevation

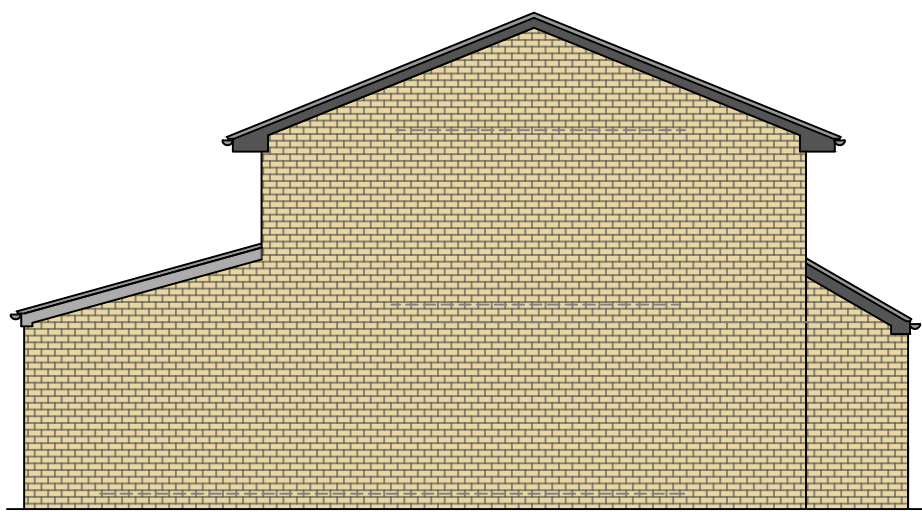


Existing Side Elevation


Key for Elevations -




Proposed Buff Brick

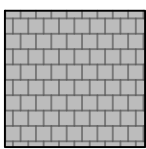

Proposed Roof Tile

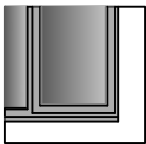


UPVC Window /
Door Frames

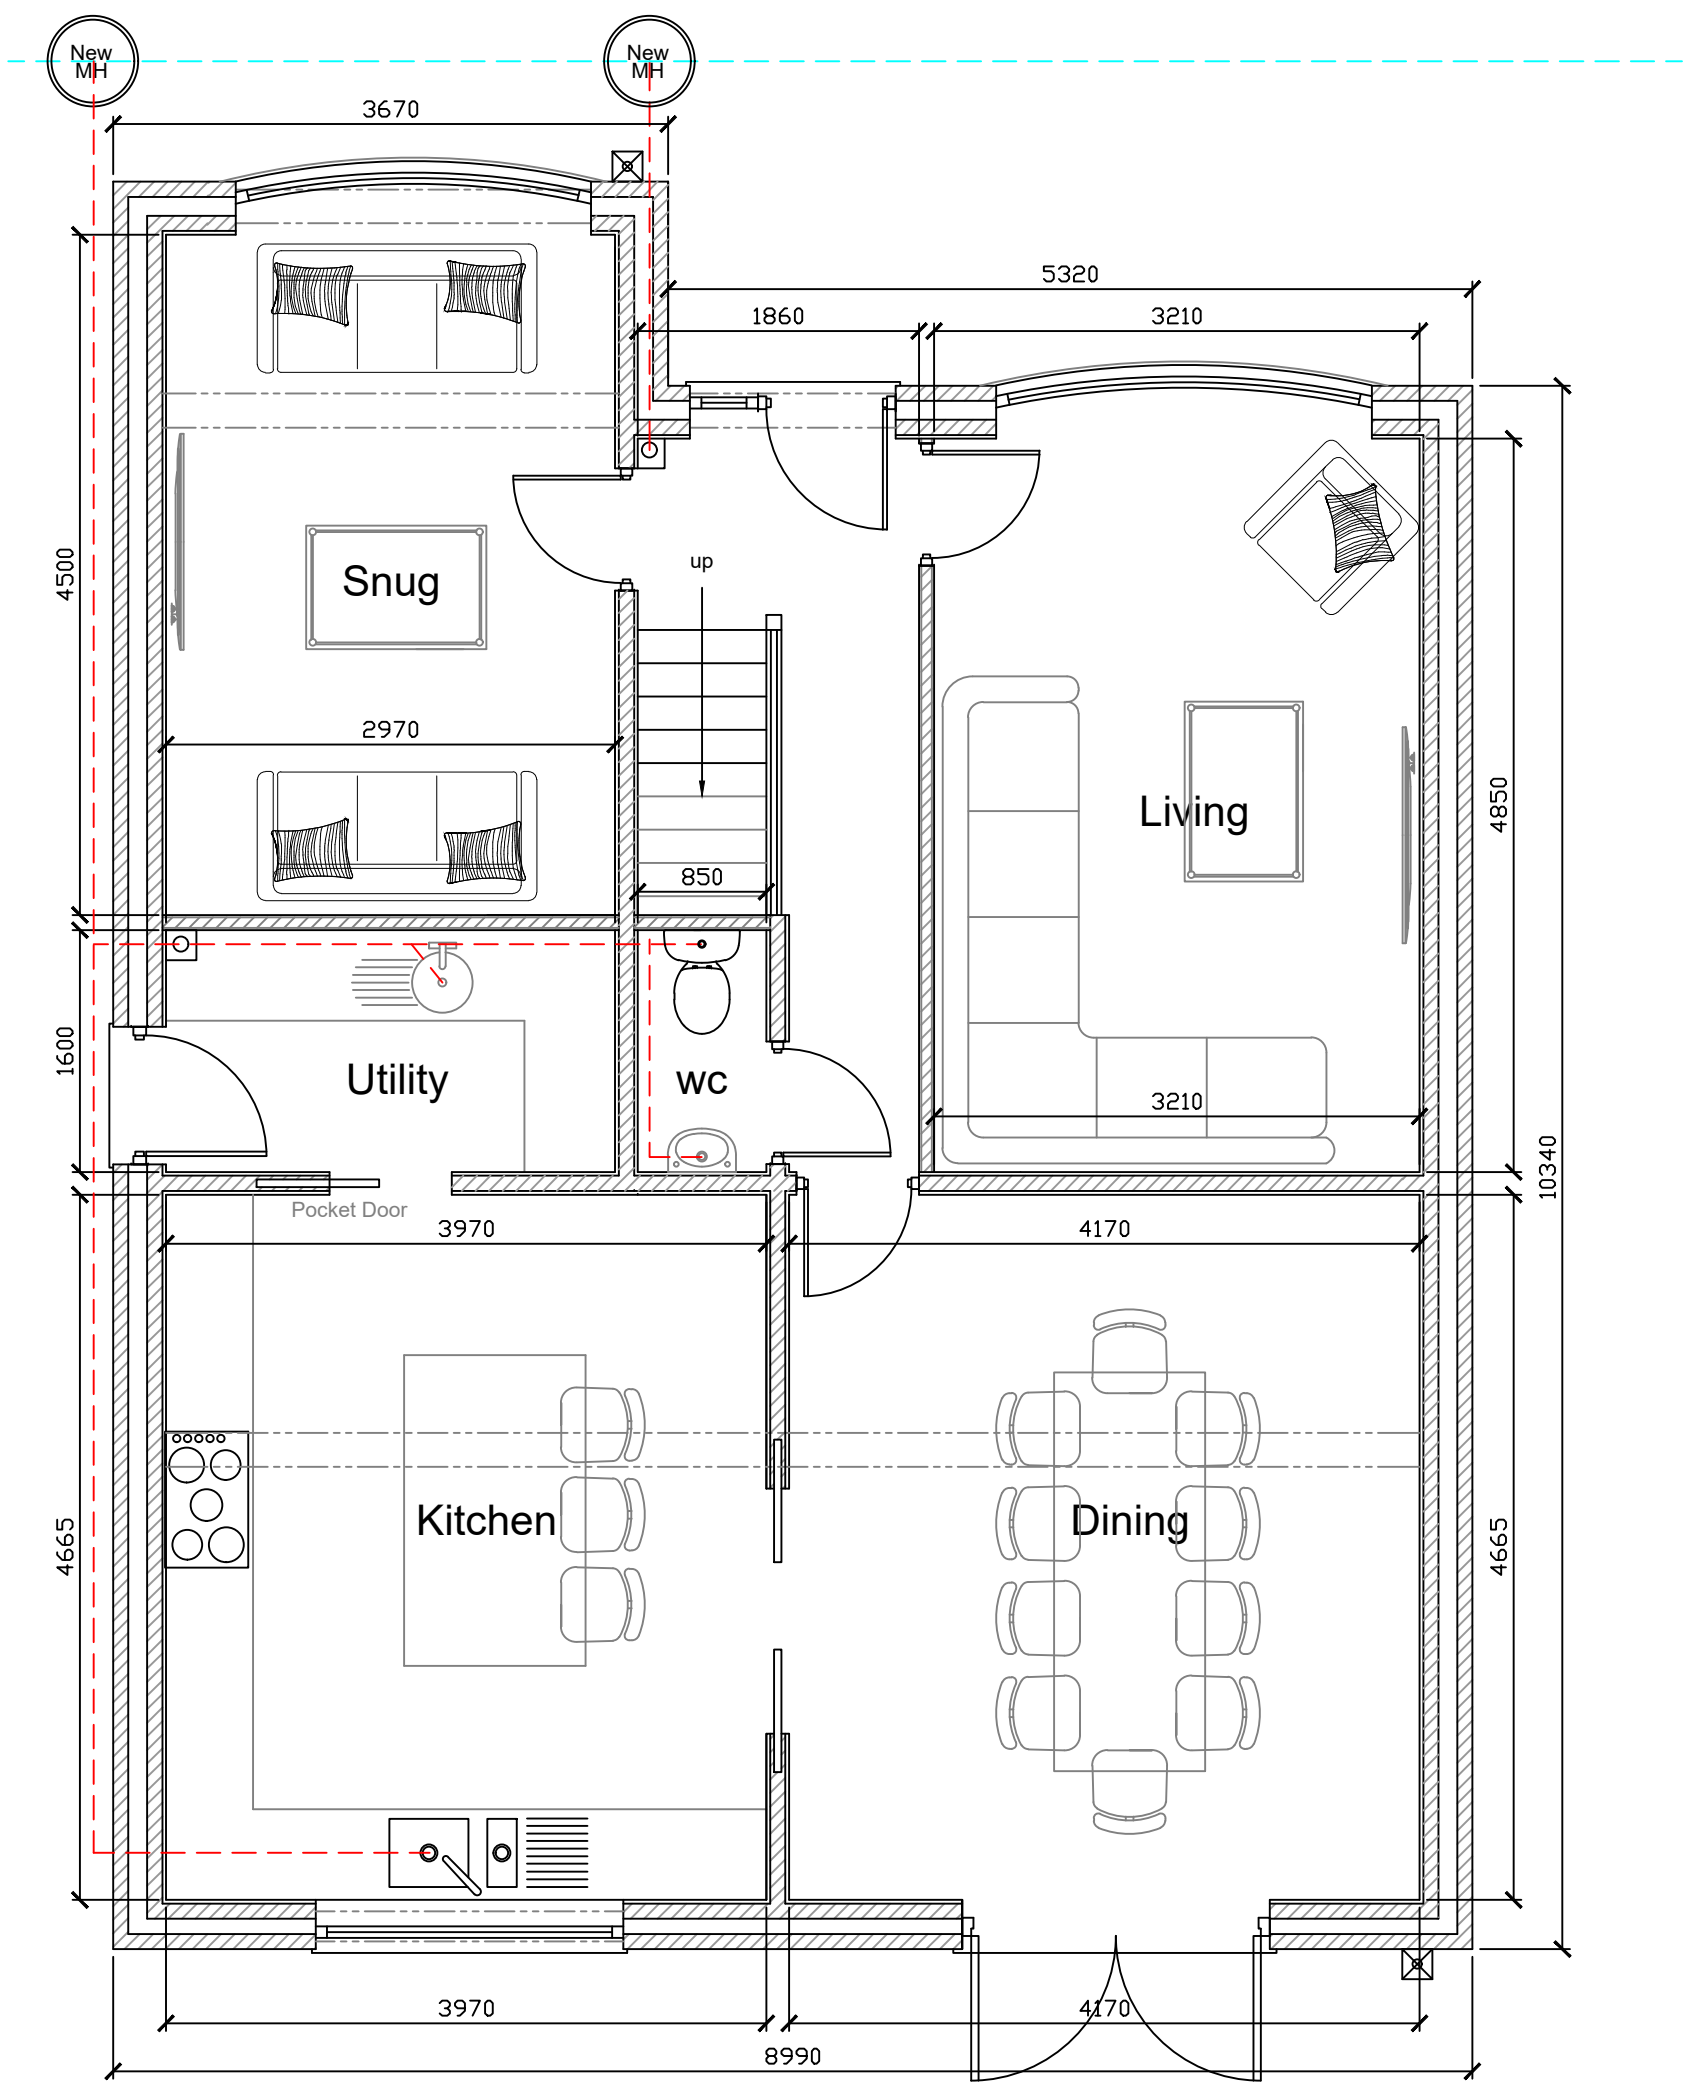

Proposed Ground Floor Plan

1:50

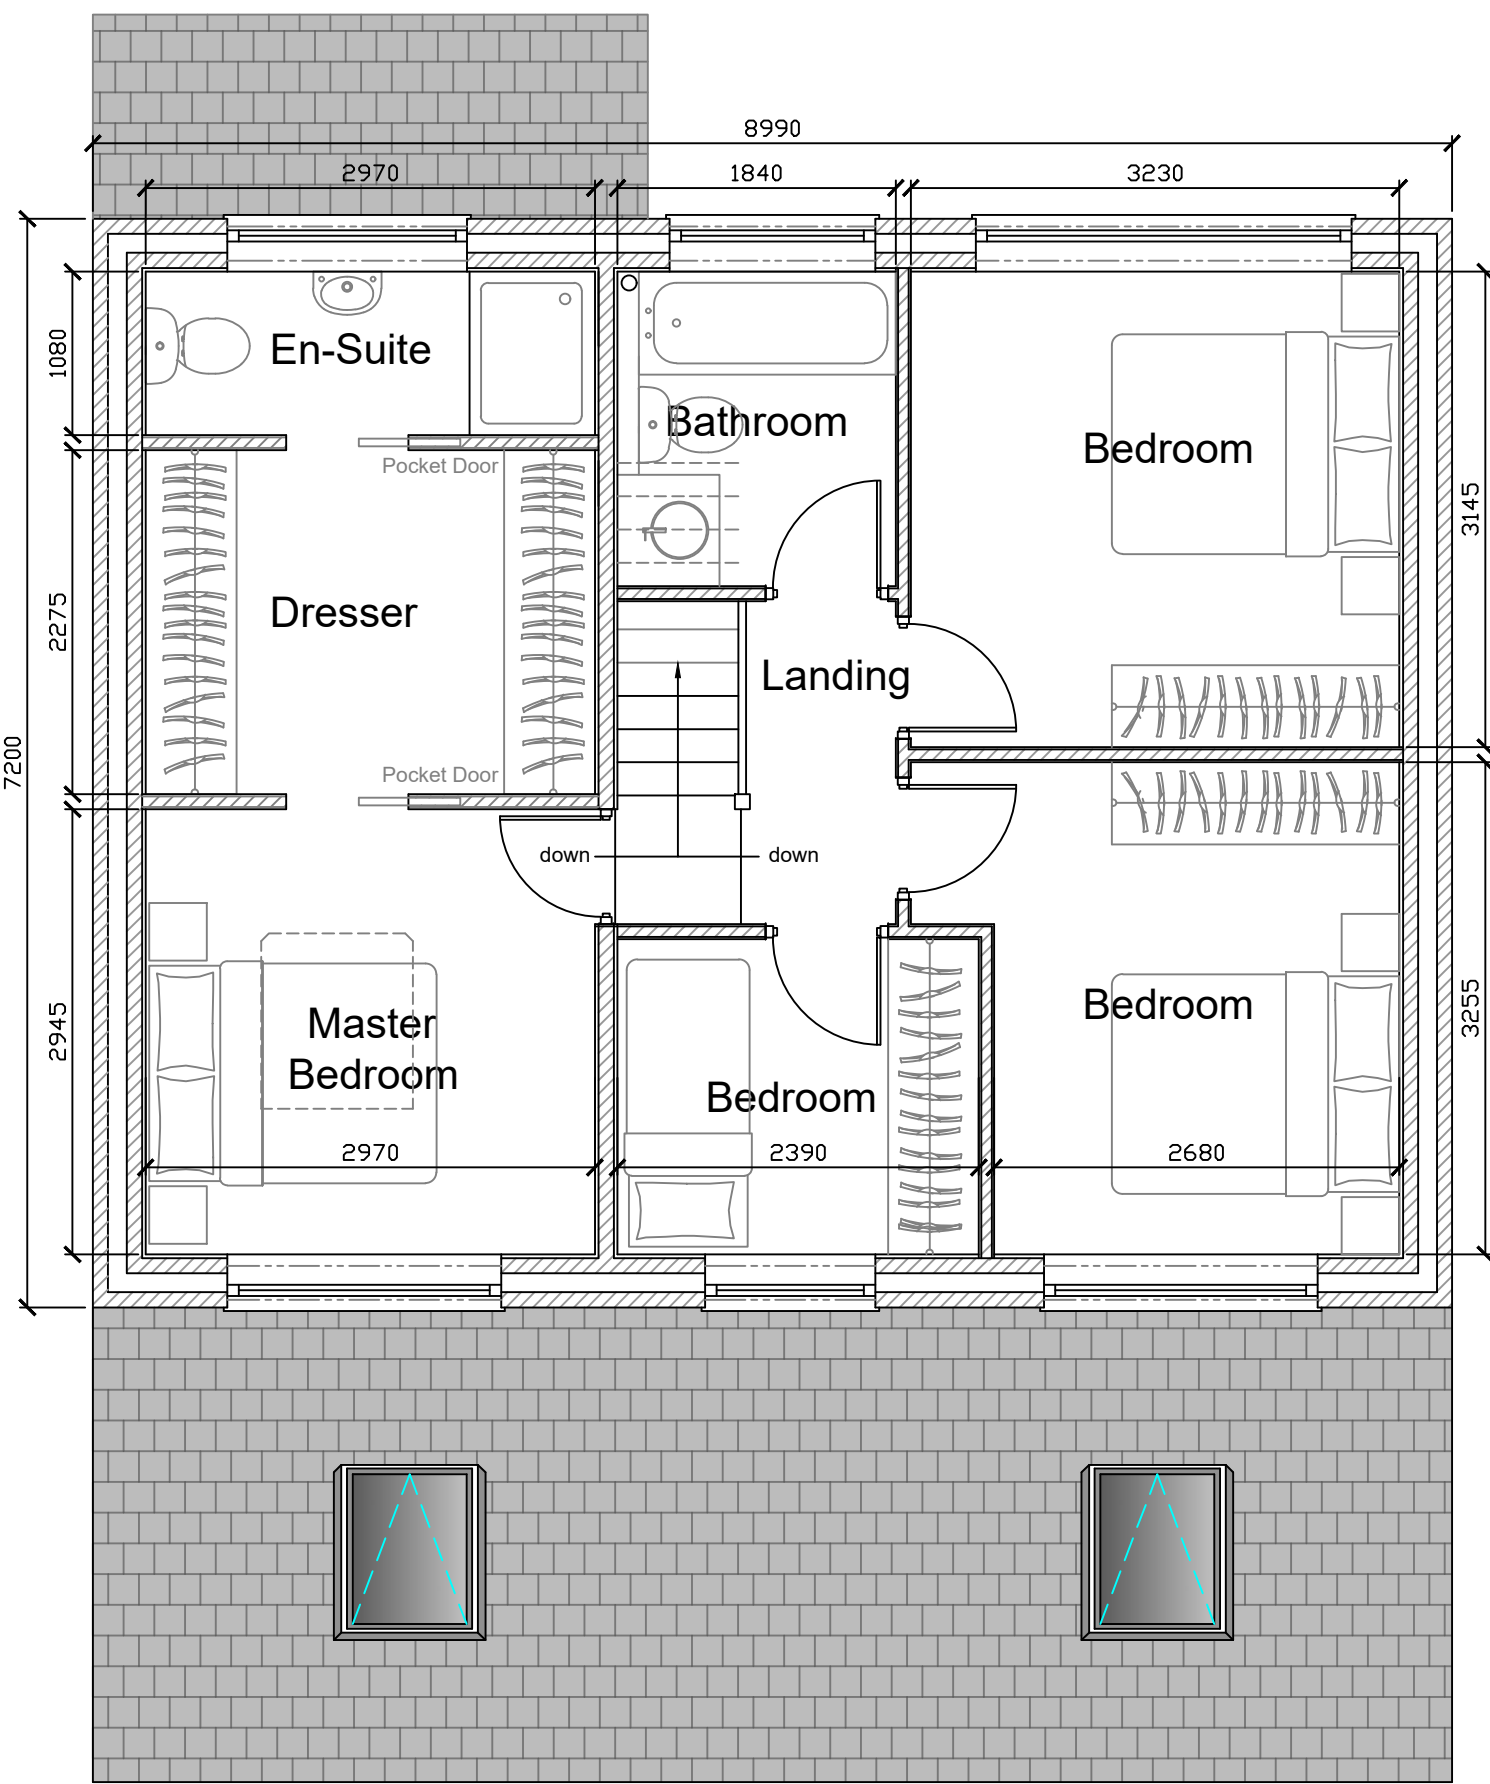

Proposed First Floor Plan

Stage :-		Full Planning Drawing	
Project Title :-		Proposed New Dwelling	
Drawing Title :-		Plans & Elevations	
Client :-		Mr Kong	
Drwg No :-	FP 07 23 76	Date :-	Sep '23
Scale :-	1:100 & 1:50@A1	Drawn:-	SCM
Site Address :-		Land Adjacent - 40 Andover Avenue, Middleton, Manchester, M24 1RN	
The Old Post Room 34 Chew Valley Road Greenfield Saddleworth OL3 7DA Tel: 01457 871202 www.william-mccall.com enquiries@william-mccall.com		