



IF IN ANY DOUBT PLEASE ASK THE ARCHITECT FOR CLARIFICATION.

DO NOT SCALE FROM DRAWING. ALL DIMENSIONS TO BE CHECKED ON SITE

THE COPYRIGHT FOR THESE DRAWINGS REMAINS THE PROPERTY OF THE ARCHITECT, THEY MUST NOT BE REPRODUCED IN ANY WAY WITHOUT THE ARCHITECT'S PRIOR WRITTEN CONSENT.

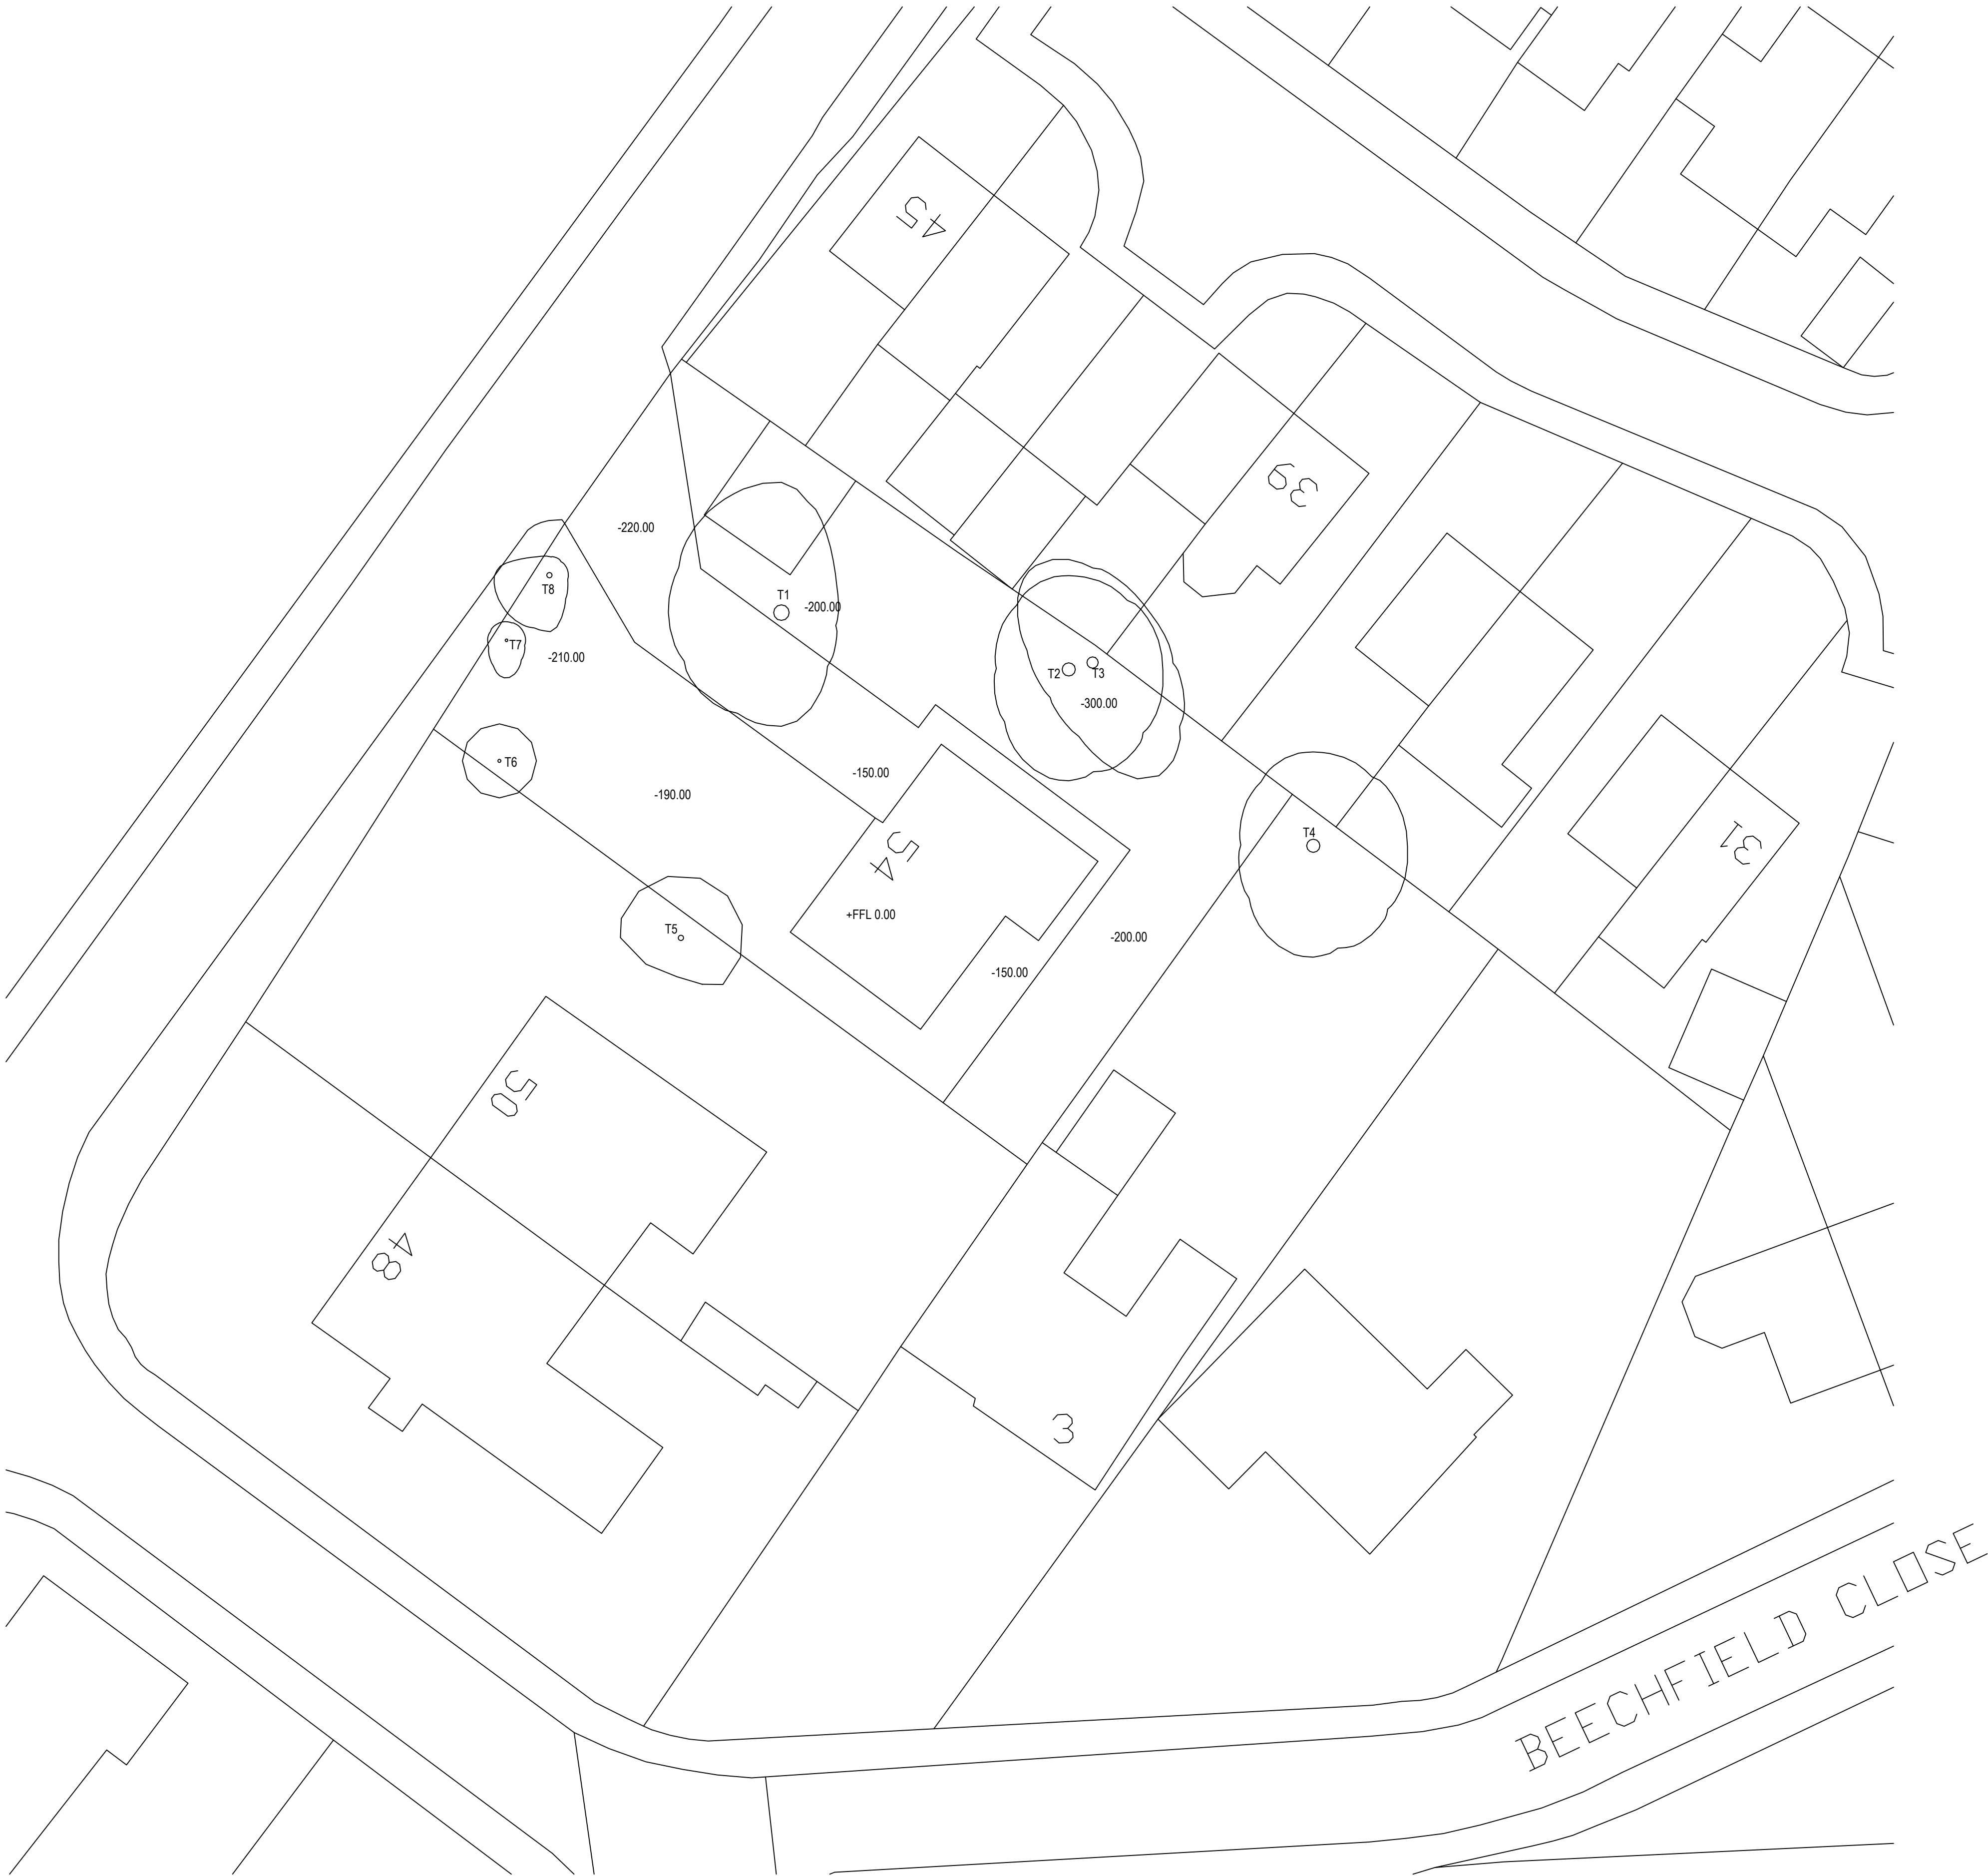

EXISTING SITE PLAN (TREES)

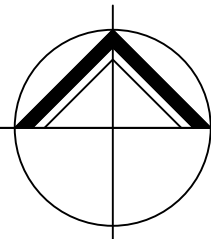

**NORTHERN
DESIGN**
(OLDHAM)
CHARTED ARCHITECTS

NORTHERN DESIGN
17 STATION LANE
GROTTON
OLDHAM
OL4 5GY
TELEPHONE : 07753 859616

CLIENT
MR & MRS F CHAUHDRY

PROJECT
PROPOSED EXTENSIONS AND
ALTERATIONS
54 NORDEN ROAD BAMFORTH

DRAWING TITLE
EXISTING SITE PLAN

Rev.	Notes	Date	Drawn

SCALE1:200 AT A105.22AD

PROJECT No.	DRAWING No.	Rev.
2239	01	