



Plot boundary

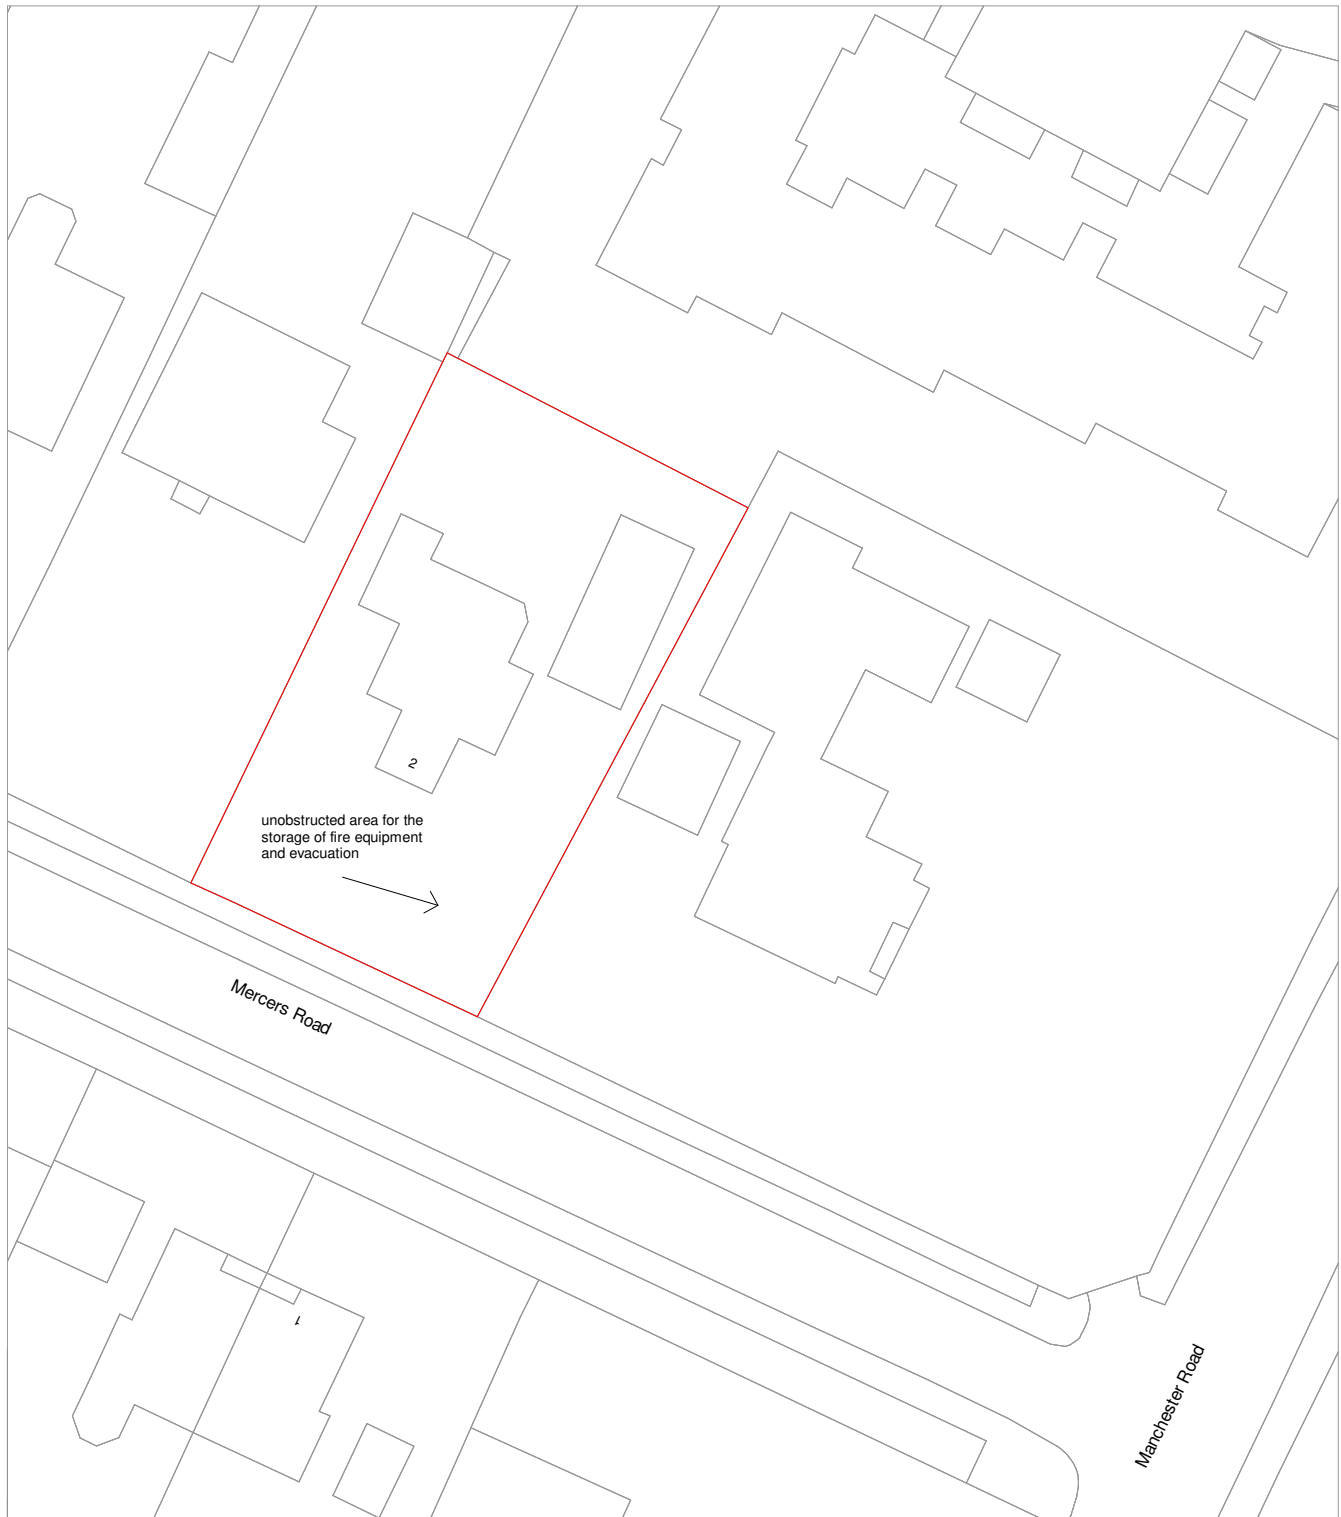

© Crown copyright and
database rights 2020 OS
100042766

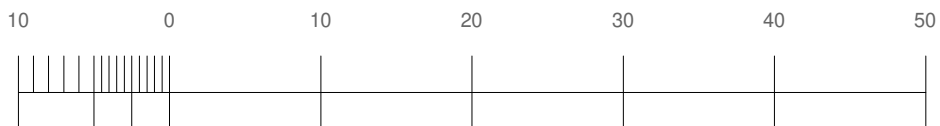

Metres

N

Site Plan.

1 : 500



Extension Plans. Ealing Cross, 85 Uxbridge Rd, London W5 5BW

Bryanston, 2 Mercers Road,
Heywood,
OL10 2NP

PROJECT ADDRESS:

SITE PLAN

DRAWING TITLE:

Abbie Richardson

CLIENT:

Date: 07.07.2023

Scale (@ A4)
1:500

Rev. Date

R00
Rev.

Drawn by: BG

Checked by: KL

MR-R00-PR-101

DRAWING NUMBER:

PROJECT:

Rear extension as replacement for
conservatory