

All dimensions are to be checked on site prior to construction, manufacture and incorporation into the building and any components and ordering of materials and equipment. All dimensions are important and may be affected by changes in construction. Any discrepancies are to be reported to the architect for discussion.


All materials used externally are to be in accordance with the current British Standards and codes of practice.

All proprietary products are to be used strictly in accordance with the manufacturer's printed instructions. The Contractor is to refer to the specifications and recommendations.

This drawing is to be used in conjunction with all relevant Architectural, Structural Engineers, Mechanical Engineers, Electrical Engineers and Specialist drawings and specifications.

All details are to be in accordance with the DTLR's Limiting Thermal Bridging and its addendum. Robust construction details for draughts and similar buildings.

All Separating Floor and Separating Wall details are to be strictly in accordance with Technical details Part E: Resistance to the passage of sound publication and procedures.

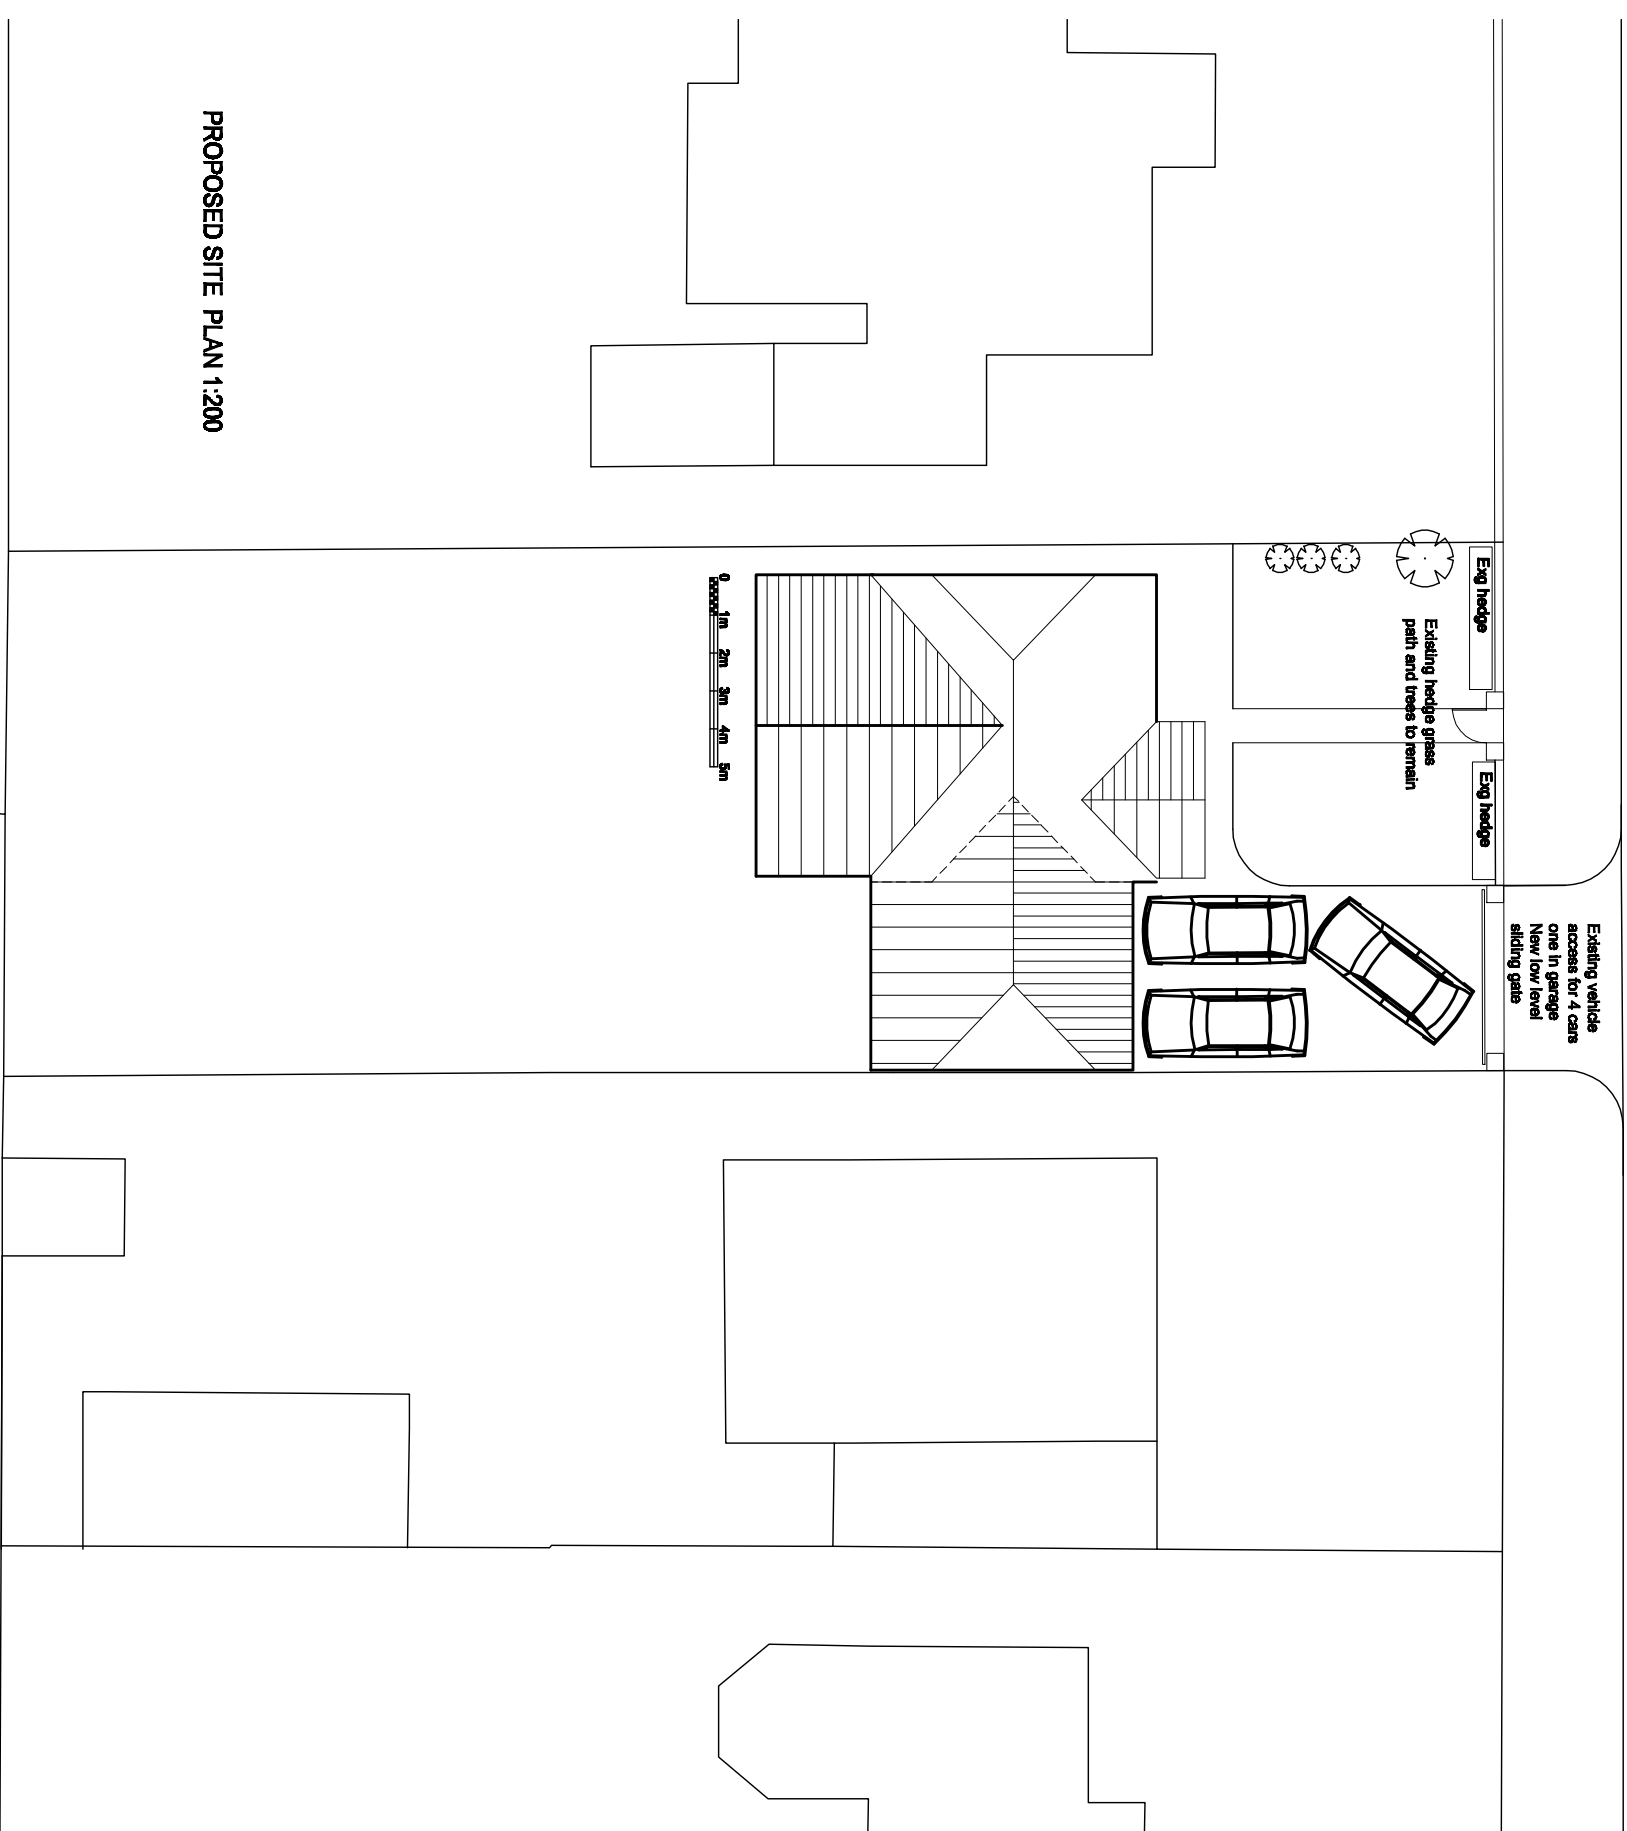

PROPOSED SITE PLAN 1:200


client

Mr C Agerna

project

Proposed Double storey side extension at 94 Melinwy, Middleton, Manchester, M24 1PP

Drawing

Proposed Location plan

drawing number **Scale**

2021-010-006 1:200 @A3

revision

Drawn By _____

PLANZ
K Myhill

K Myhill