


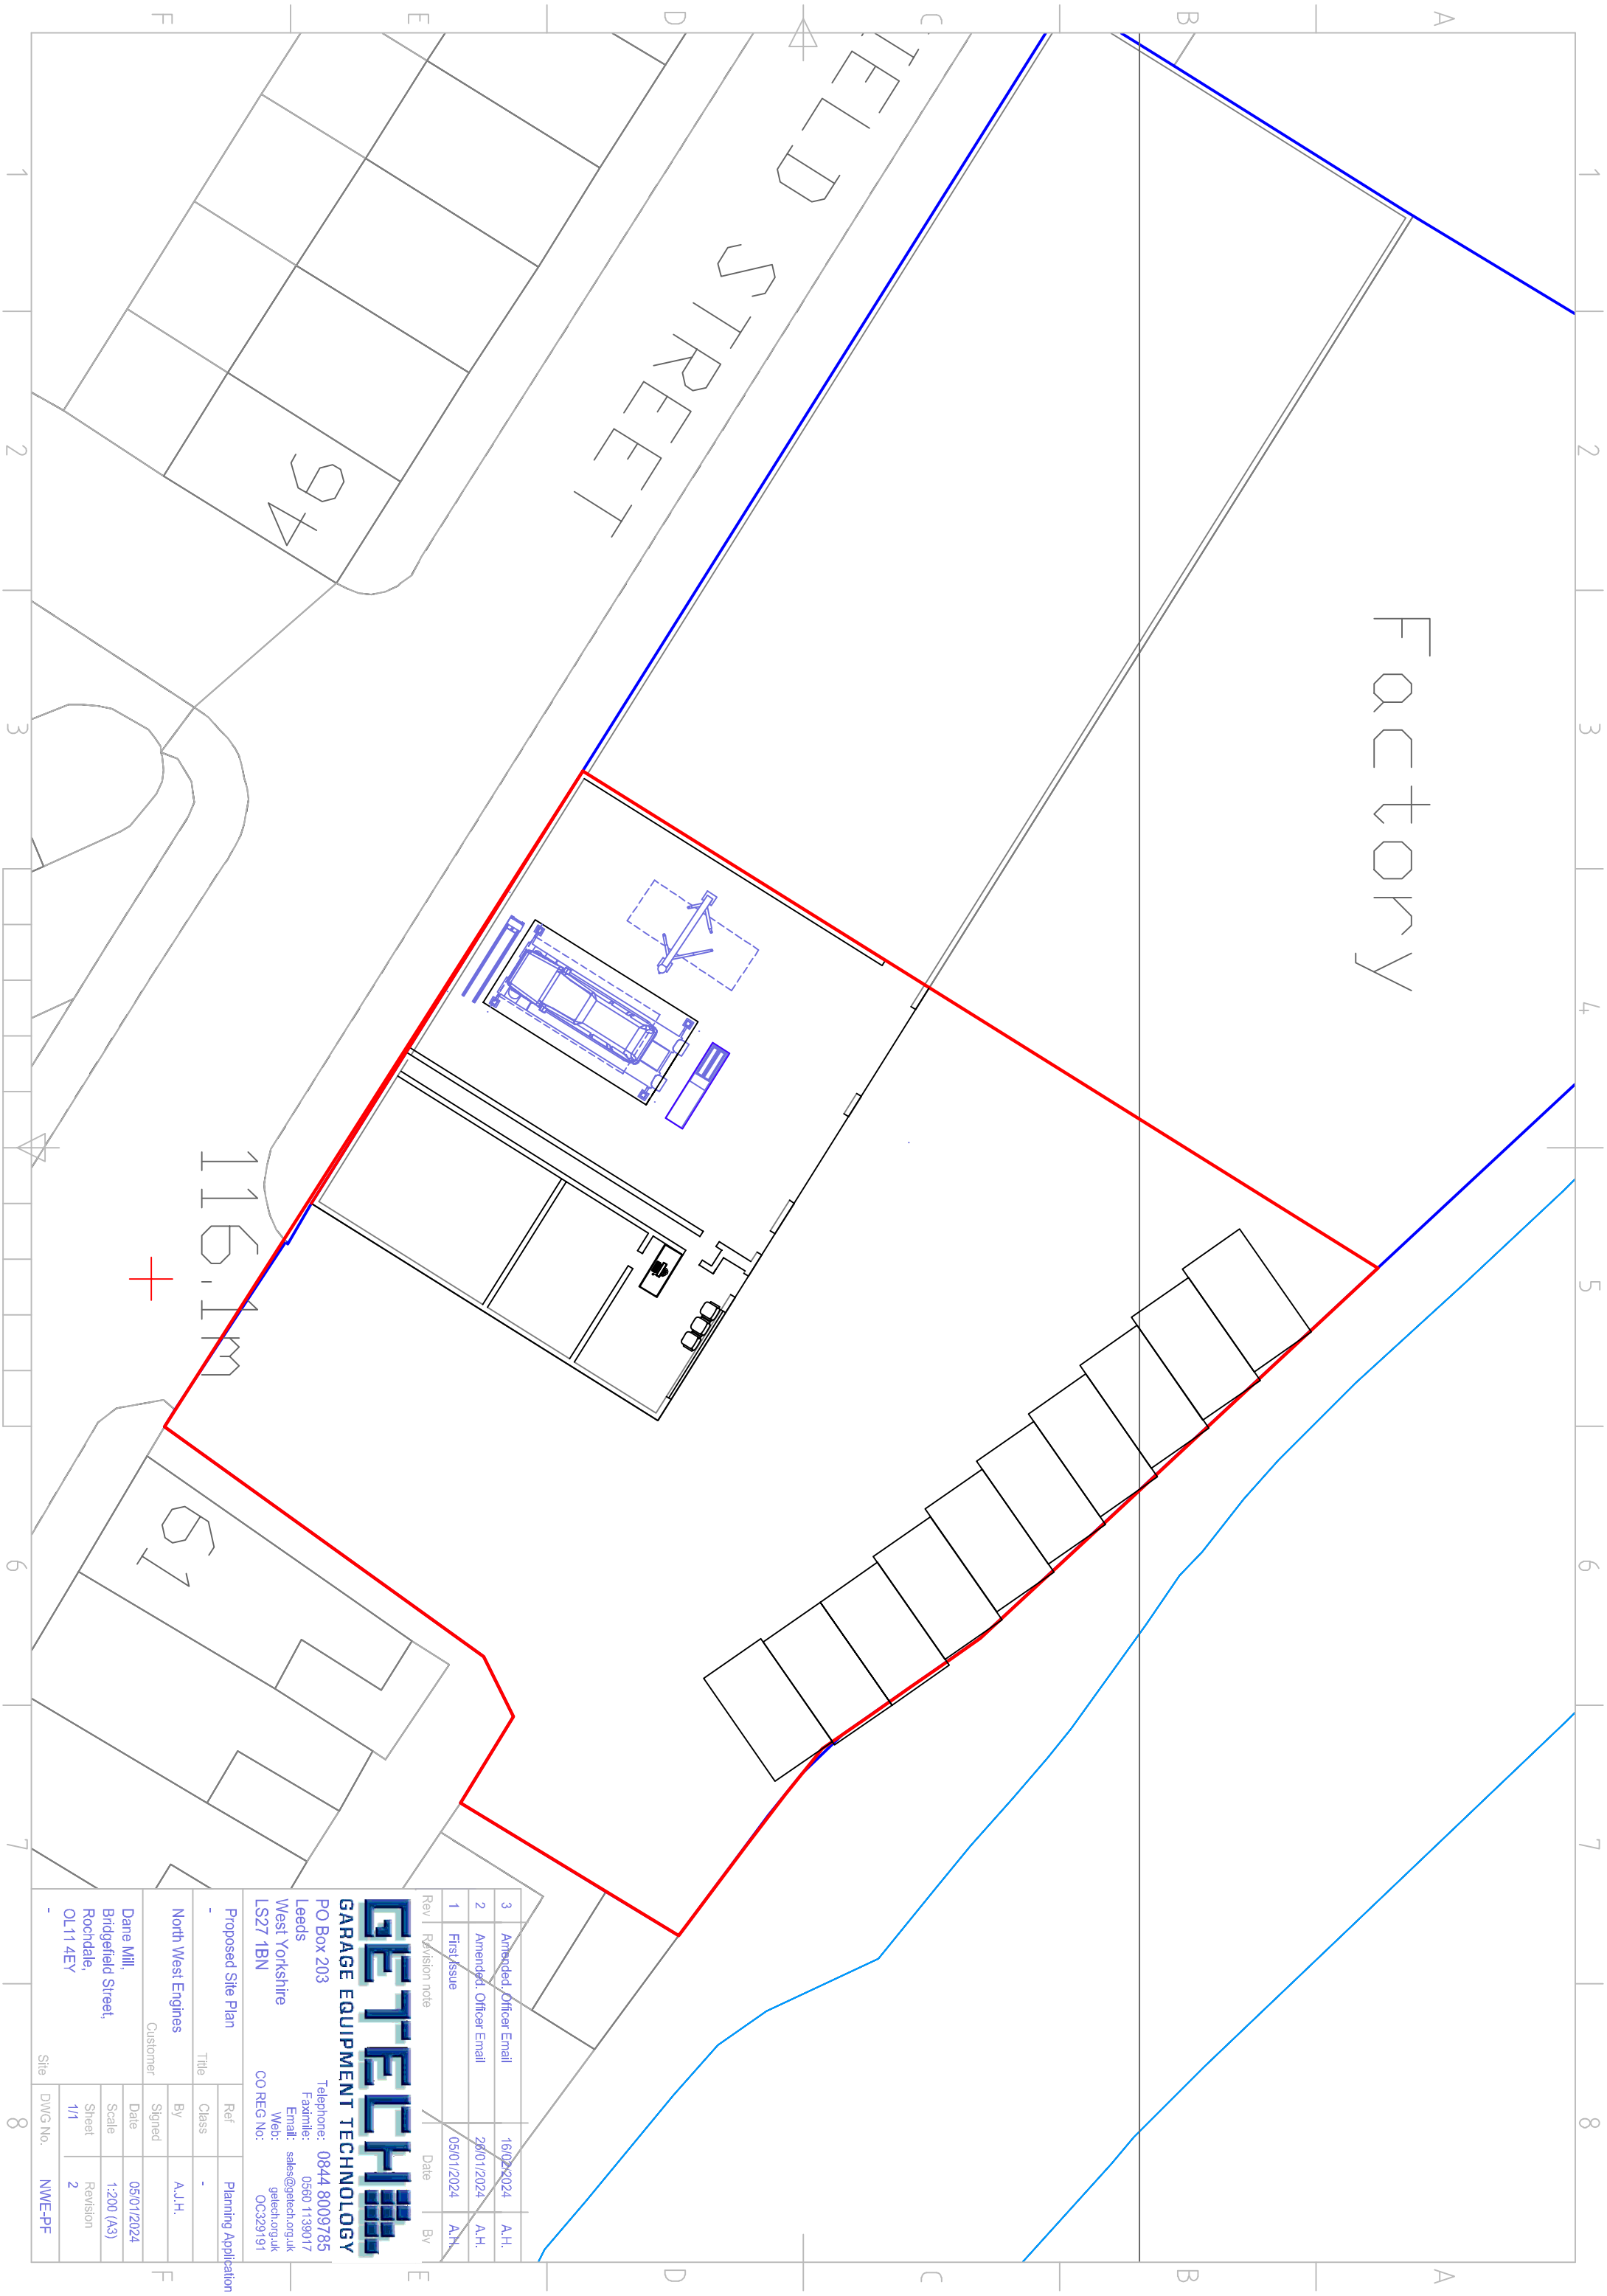

|     |                        |            |      |
|-----|------------------------|------------|------|
| 3   | Amended, Officer Email | 16/02/2024 | A.H. |
| 2   | Amended, Officer Email | 26/01/2024 | A.H. |
| 1   | First Issue            | 05/01/2024 | A.H. |
| Rev | Revision note          | Date       | By   |

**GETECH**

GARAGE EQUIPMENT TECHNOLOGY

PO Box 203

Leeds

West Yorkshire

LS27 1BN

Telephone: 0844 8009785

Faxline: 0560 1139017

Email: [sales@getech.org.uk](mailto:sales@getech.org.uk)

Web: [getech.org.uk](http://getech.org.uk)

CO REG No: OCS29191

|                                                             |          |            |                      |
|-------------------------------------------------------------|----------|------------|----------------------|
| Proposed Site Plan                                          | Ref      | Class      | Planning Application |
| North West Engines                                          | By       | A.J.H.     |                      |
| Customer                                                    | Signed   |            |                      |
| Dane Mill,<br>Bridgerfield Street,<br>Rochdale,<br>OL11 4EY | Date     | 05/01/2024 |                      |
|                                                             | Scale    | 1:200 (A3) |                      |
|                                                             | Sheet    | 1/1        |                      |
|                                                             | Revision | 2          |                      |
|                                                             | Site     | DWG No.    | NWE-PF               |