




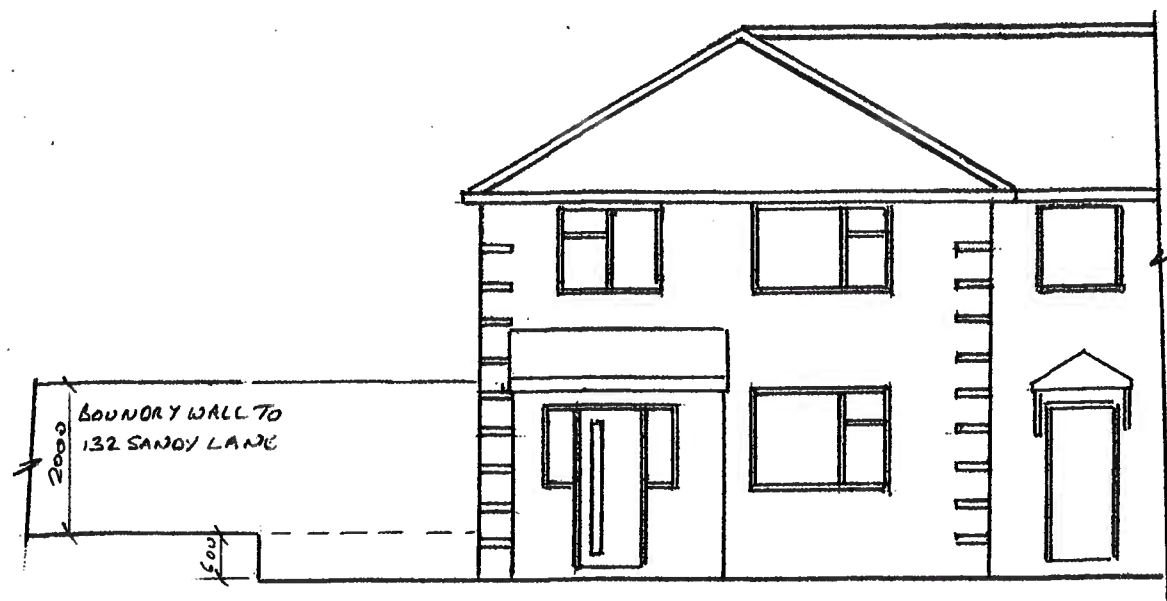


EXISTING FRONT ELEVATION

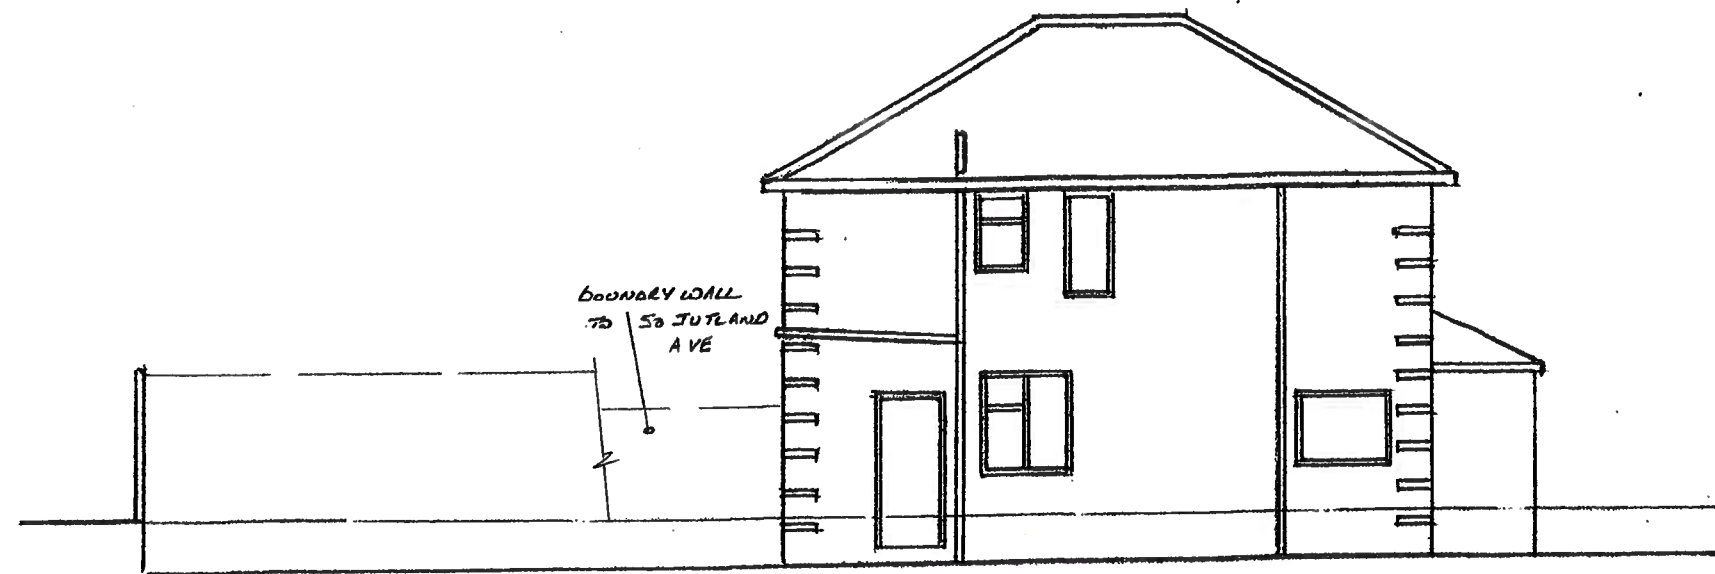

EXISTING SIDE ELEVATION

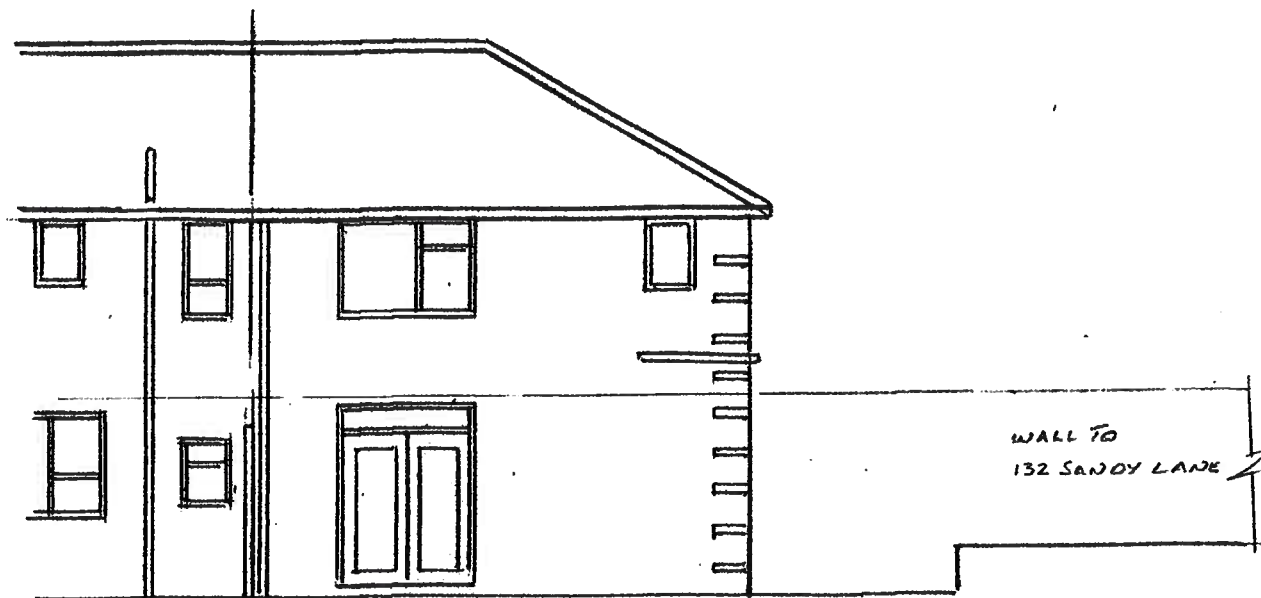


EXISTING REAR ELEVATION

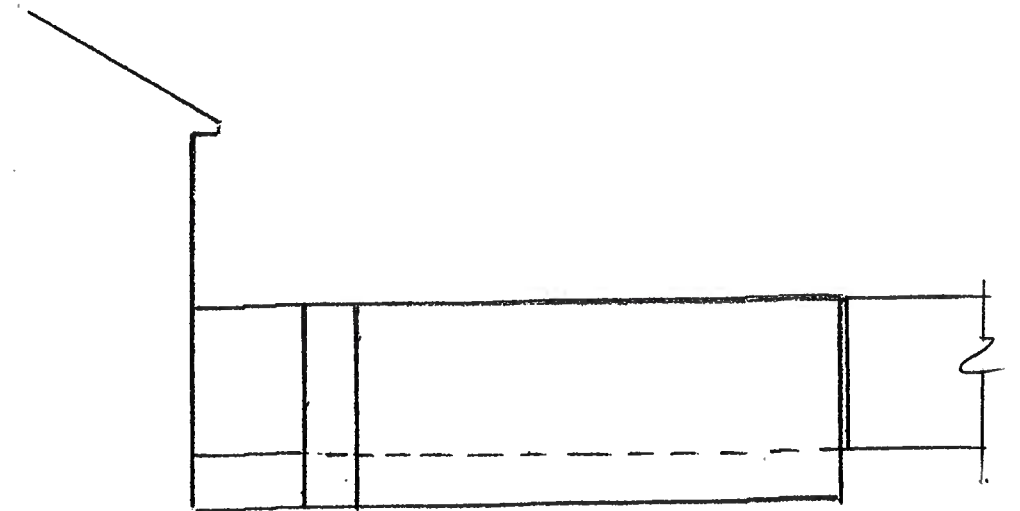


EXISTING SIDE ELEVATION

132
SANDY LANE

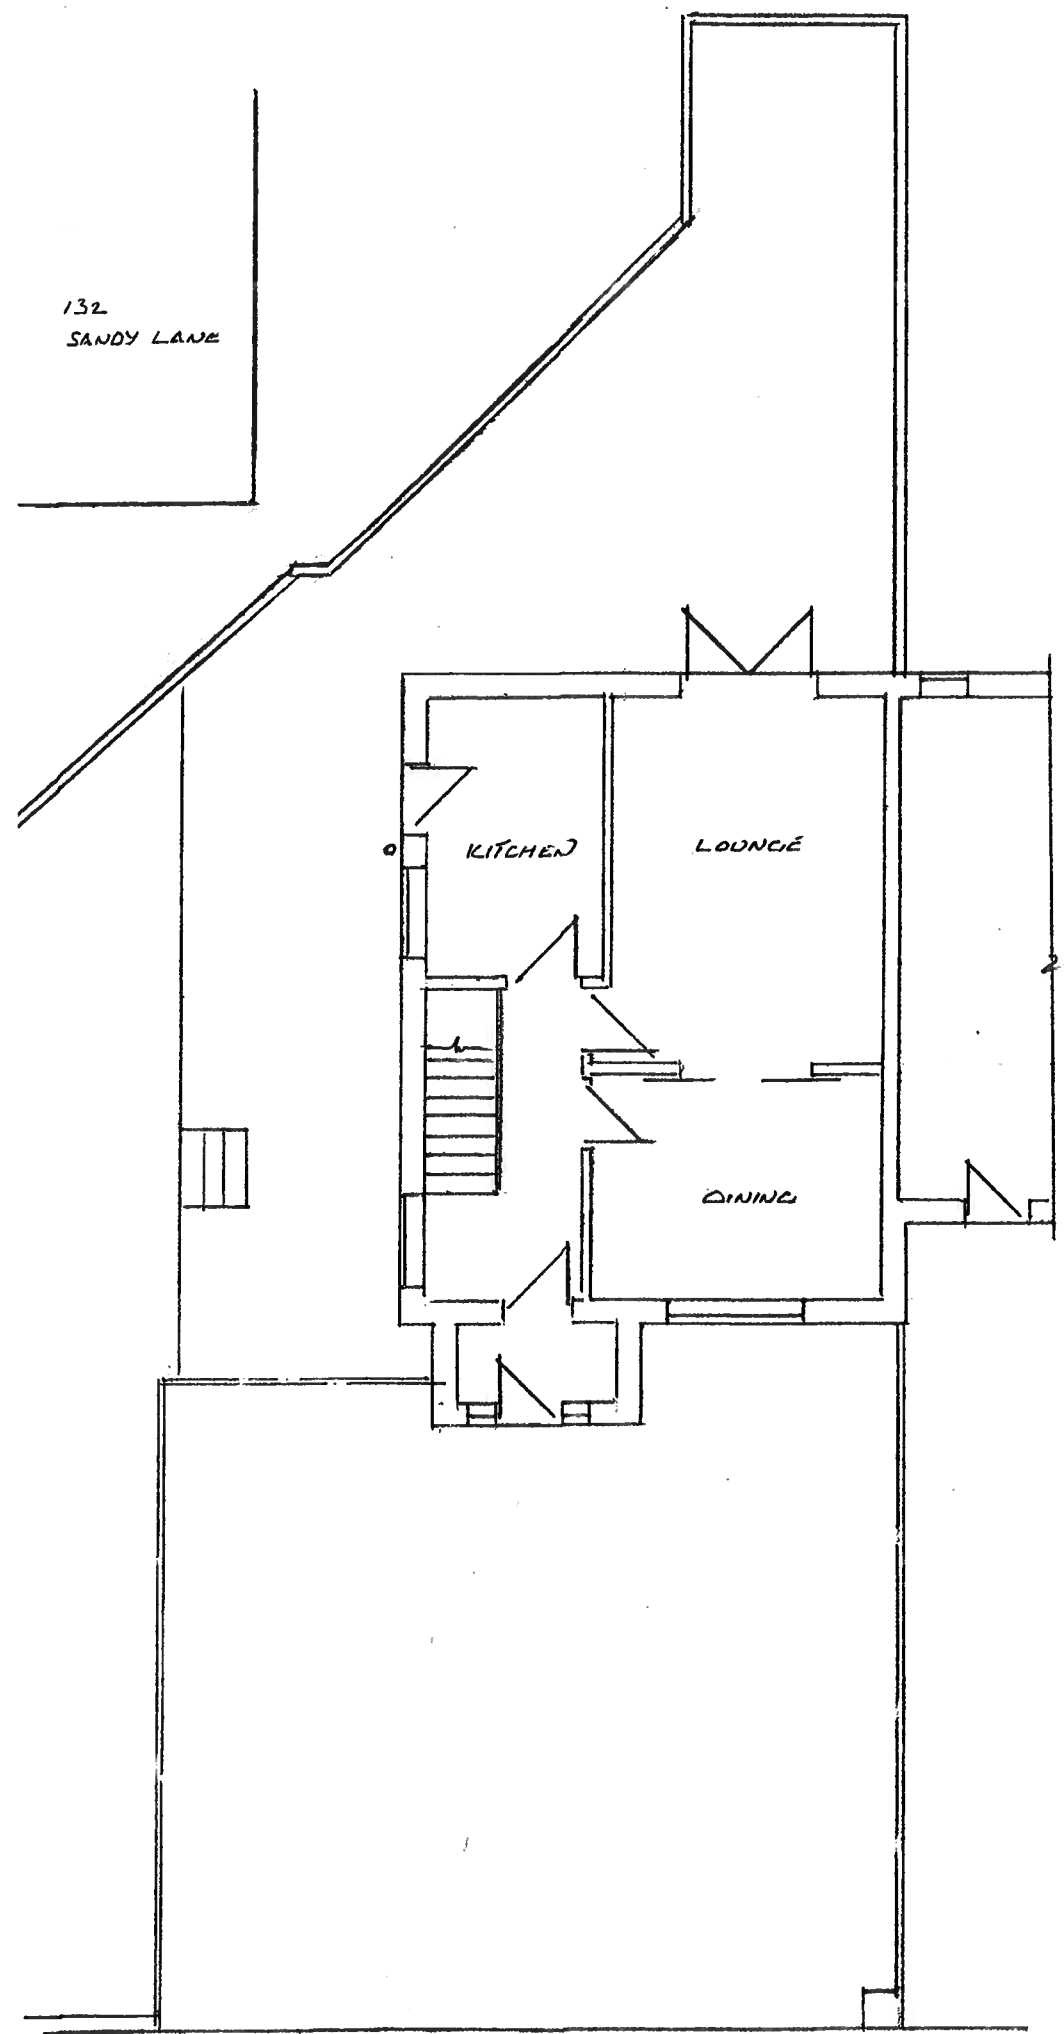

EXISTING GROUND FLOOR PLAN

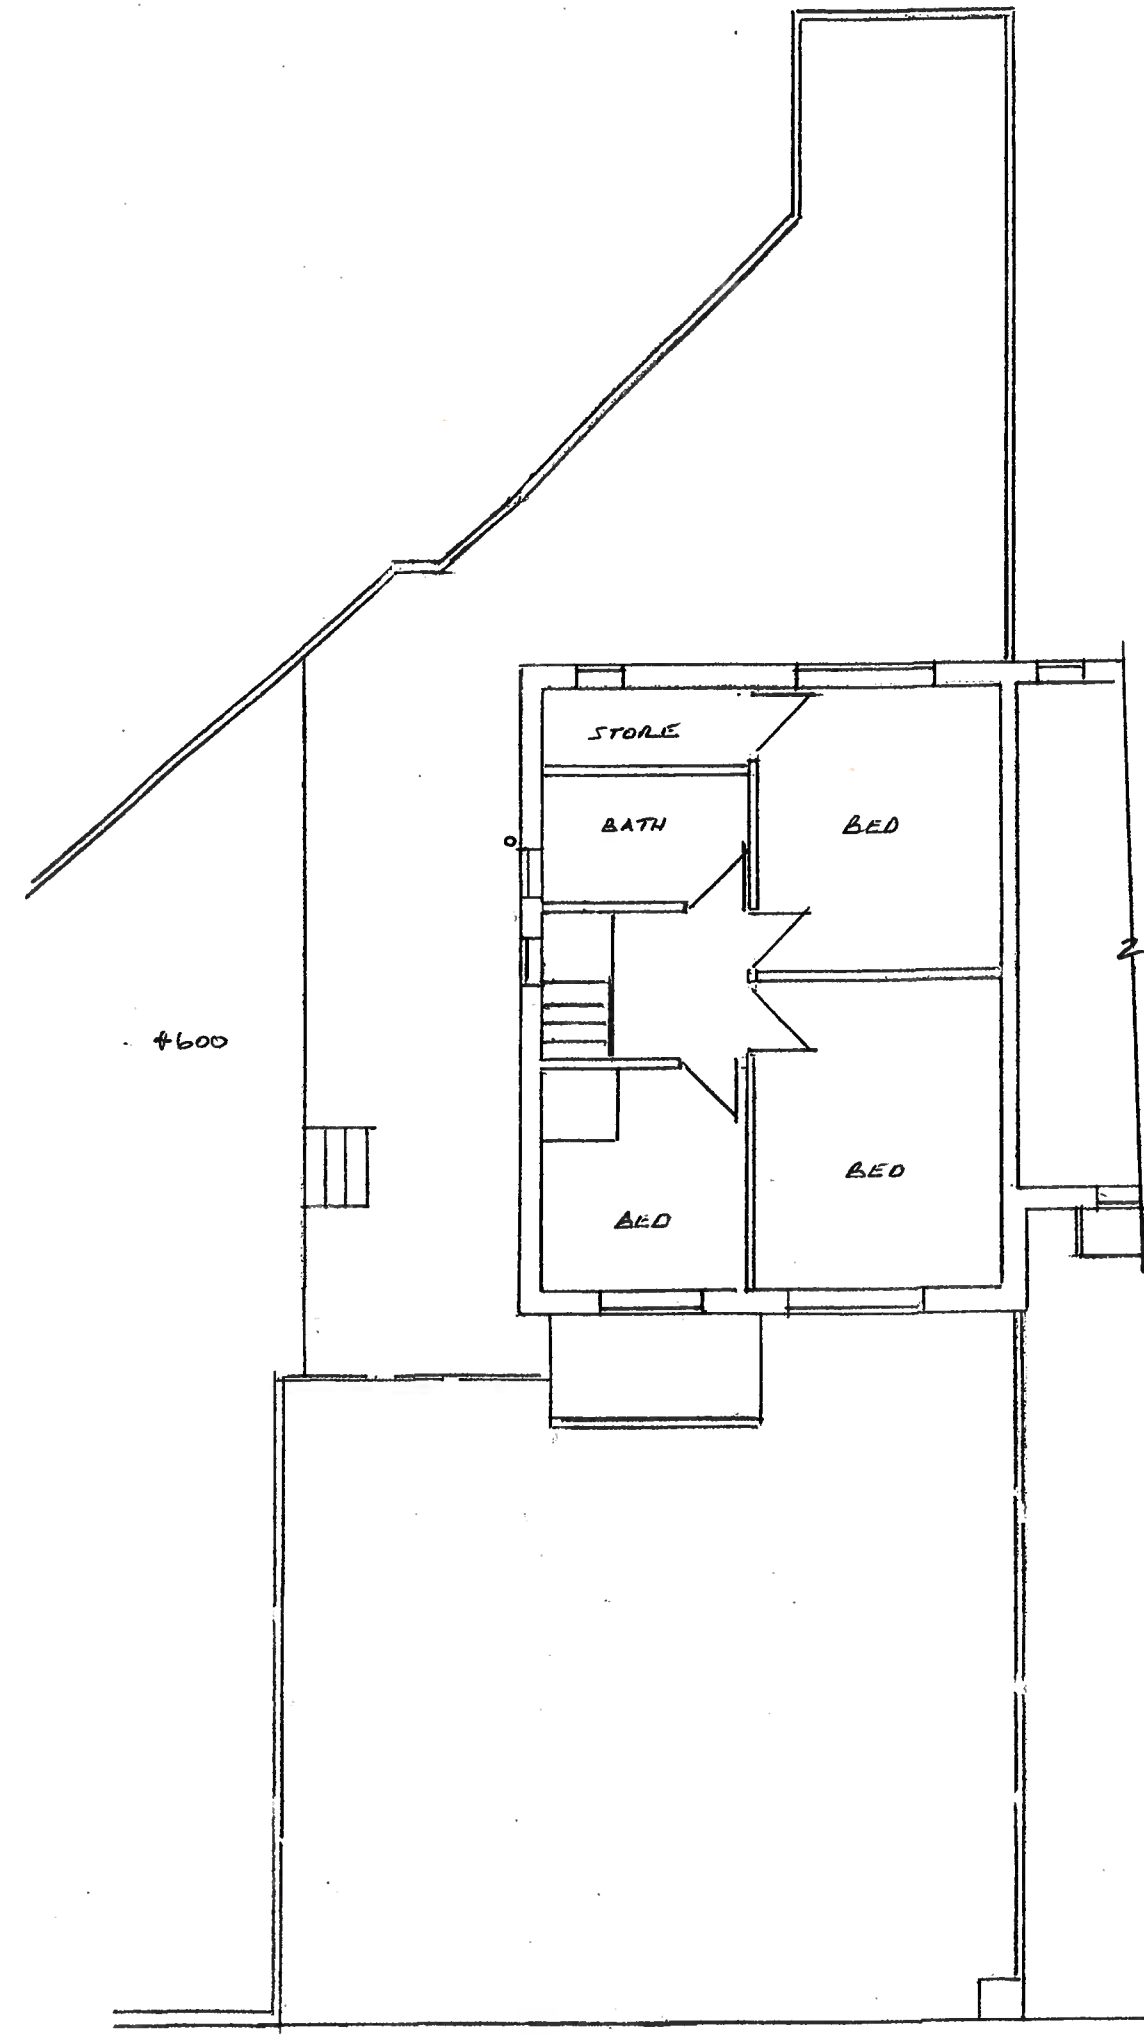


EXISTING FIRST FLOOR PLAN


Thompson Designs Tel 0161 705 1458 Mob 07884 318634
Sheet 2 Existing Plans 52 Jutland Avenue Rochdale OL11 5DP Scale 1:100 @ A3 Date March 2024




PROPOSED FRONT ELEVATION

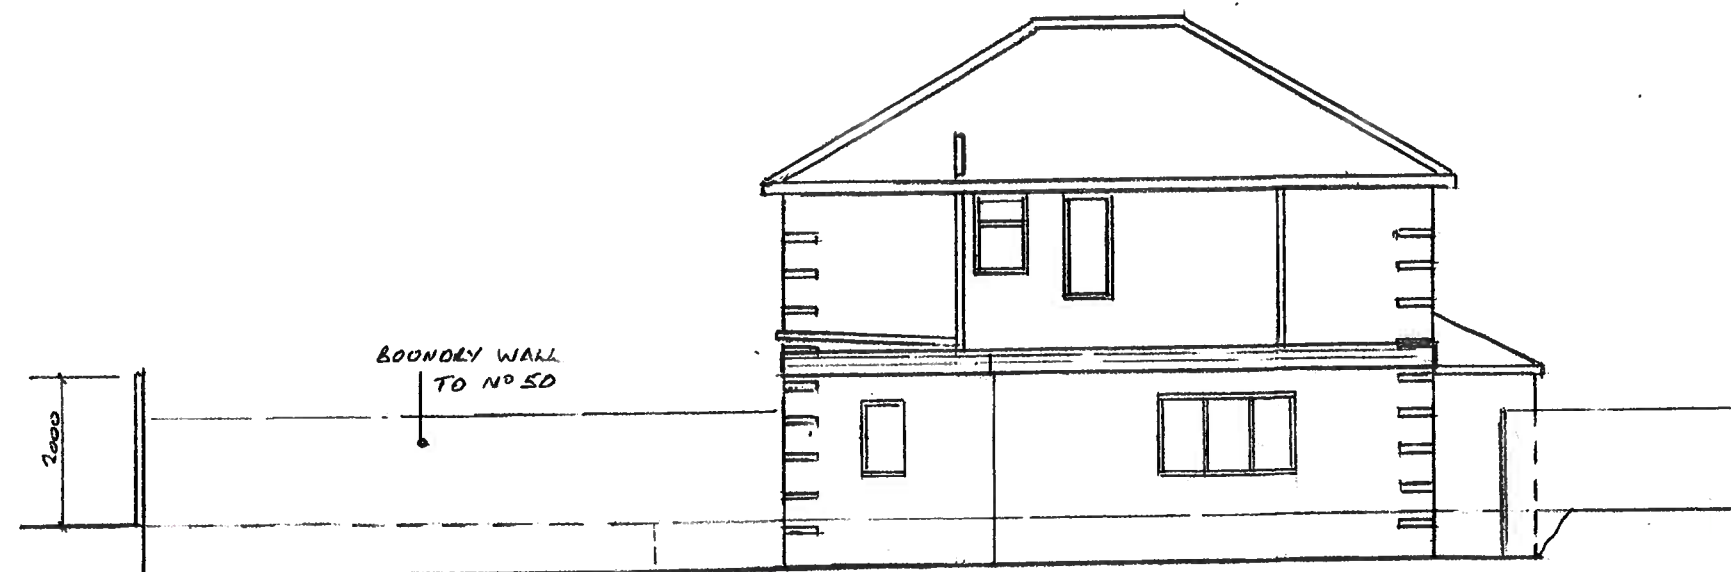


PROPOSED SIDE ELEVATION

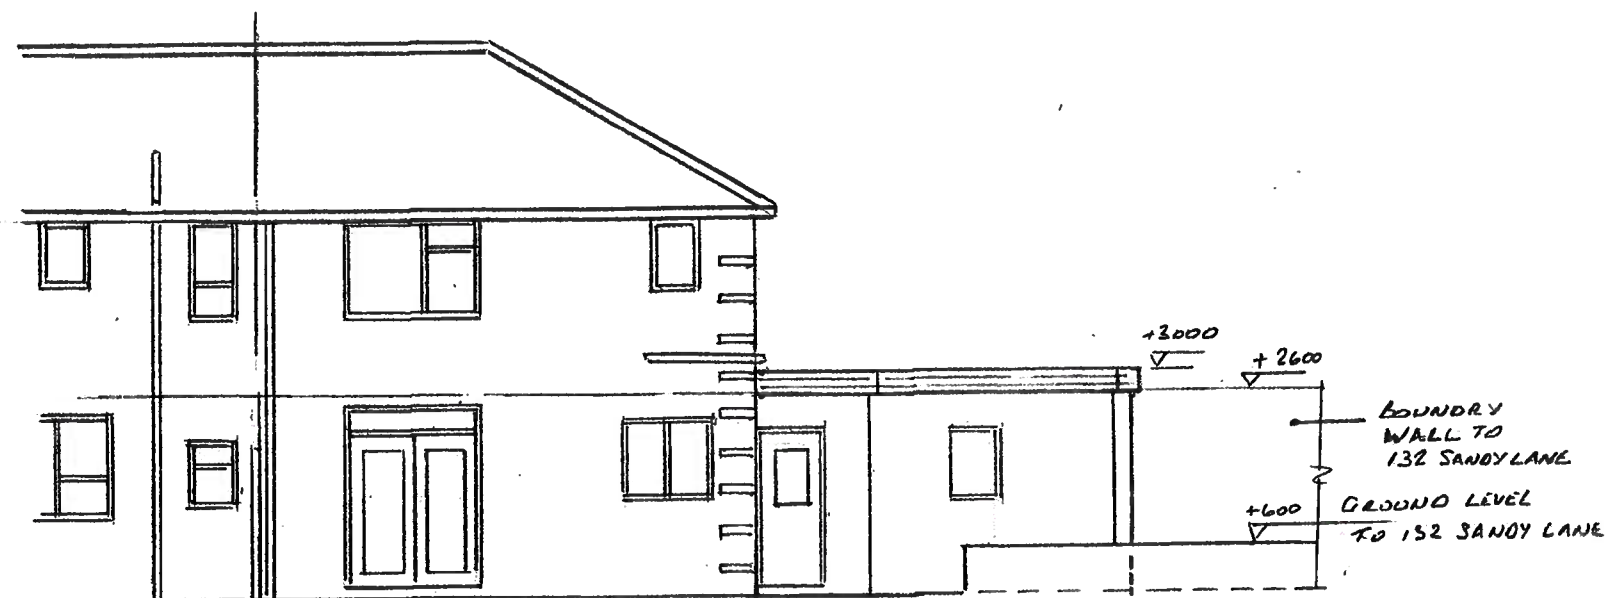


PROPOSED REAR ELEVATION

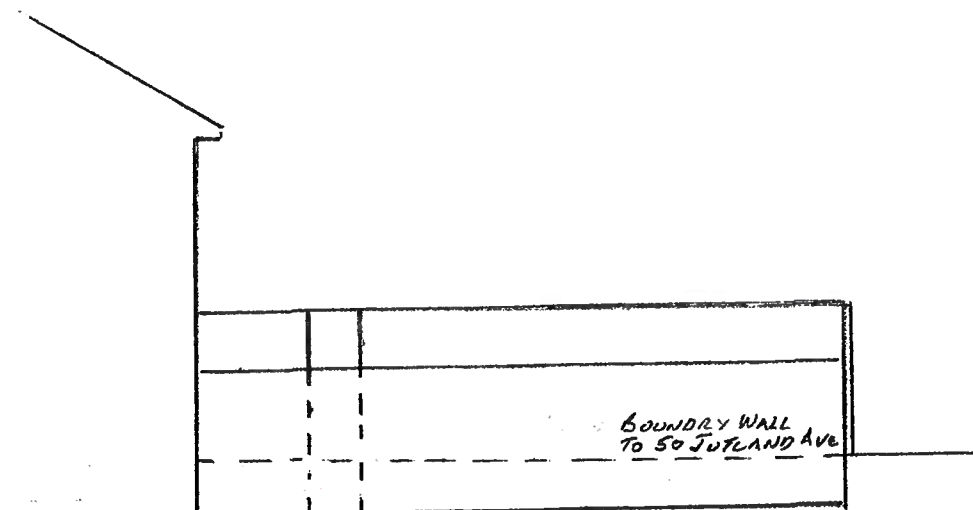

PROPOSED SIDE ELEVATION

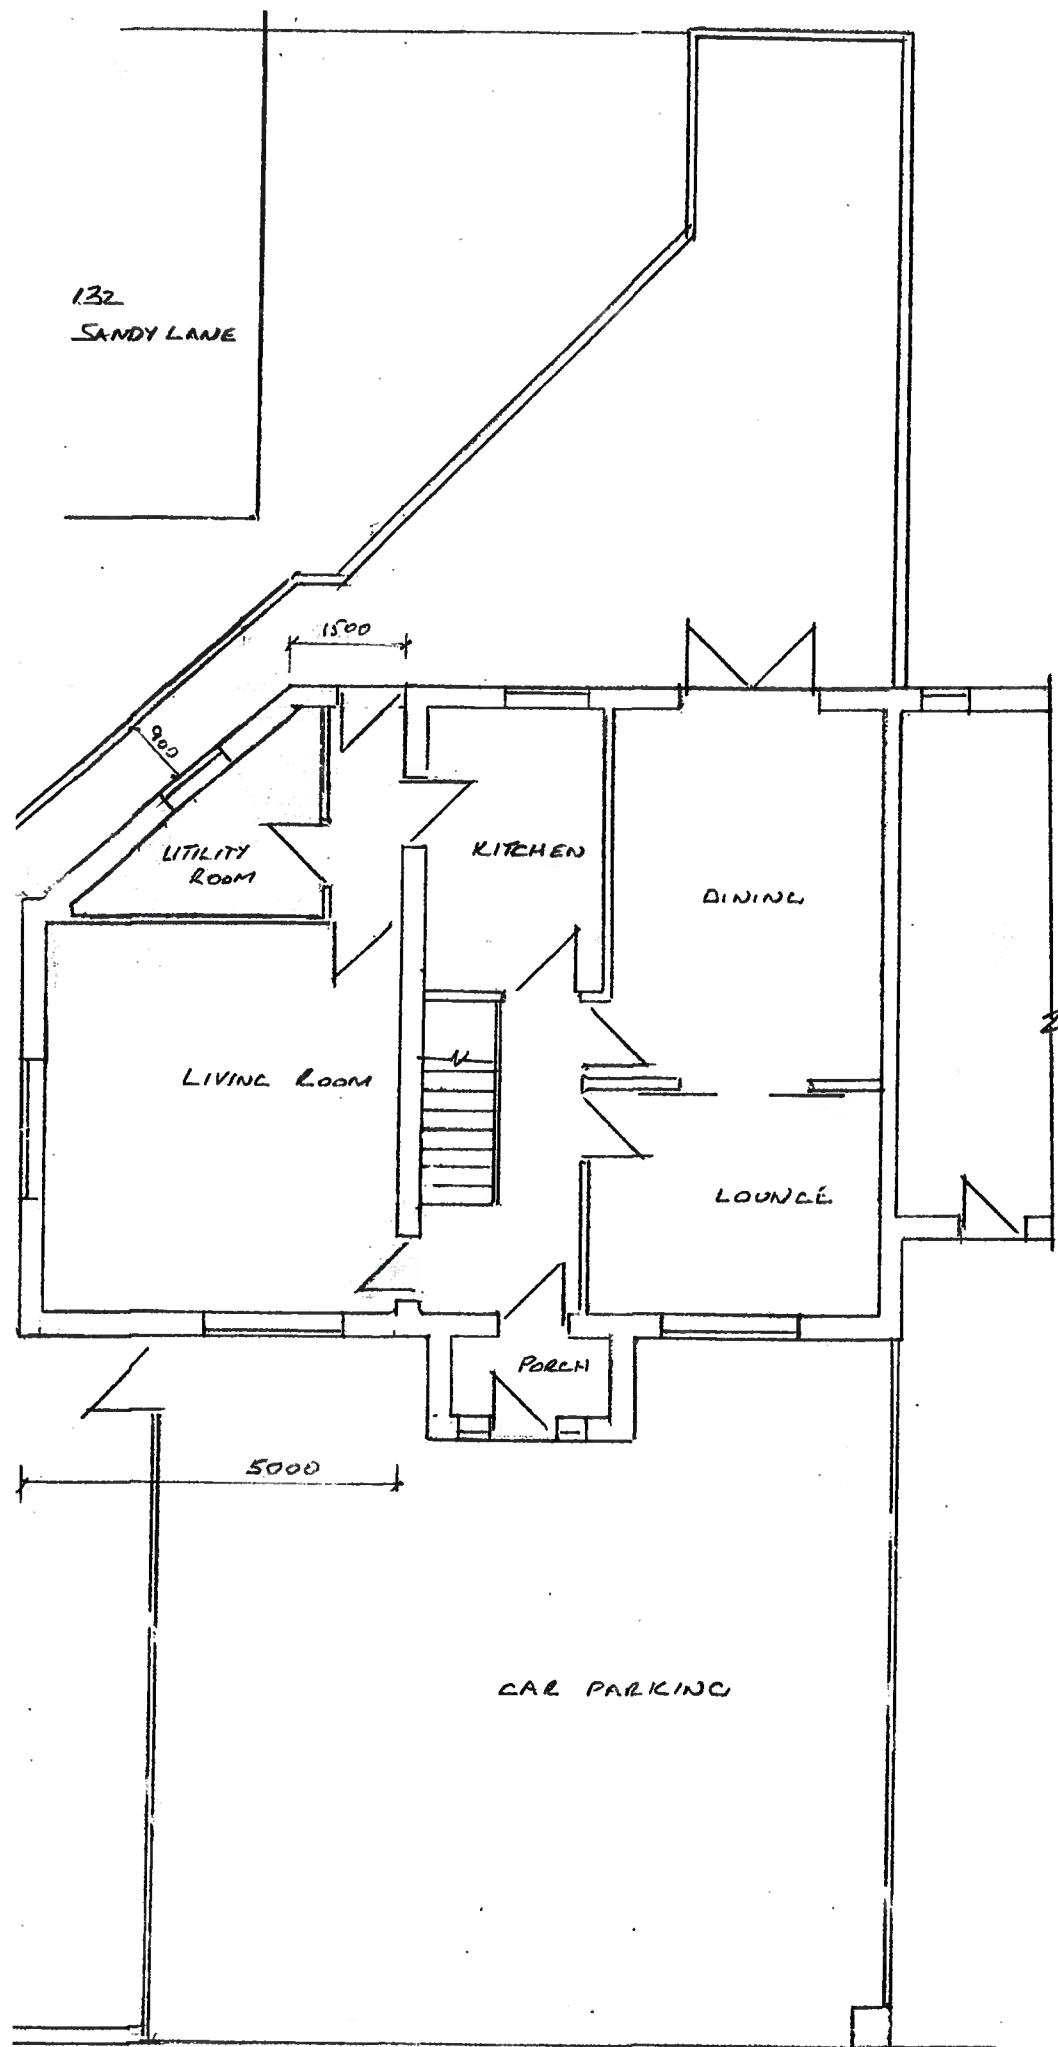

PROPOSED GROUND FLOOR PLAN

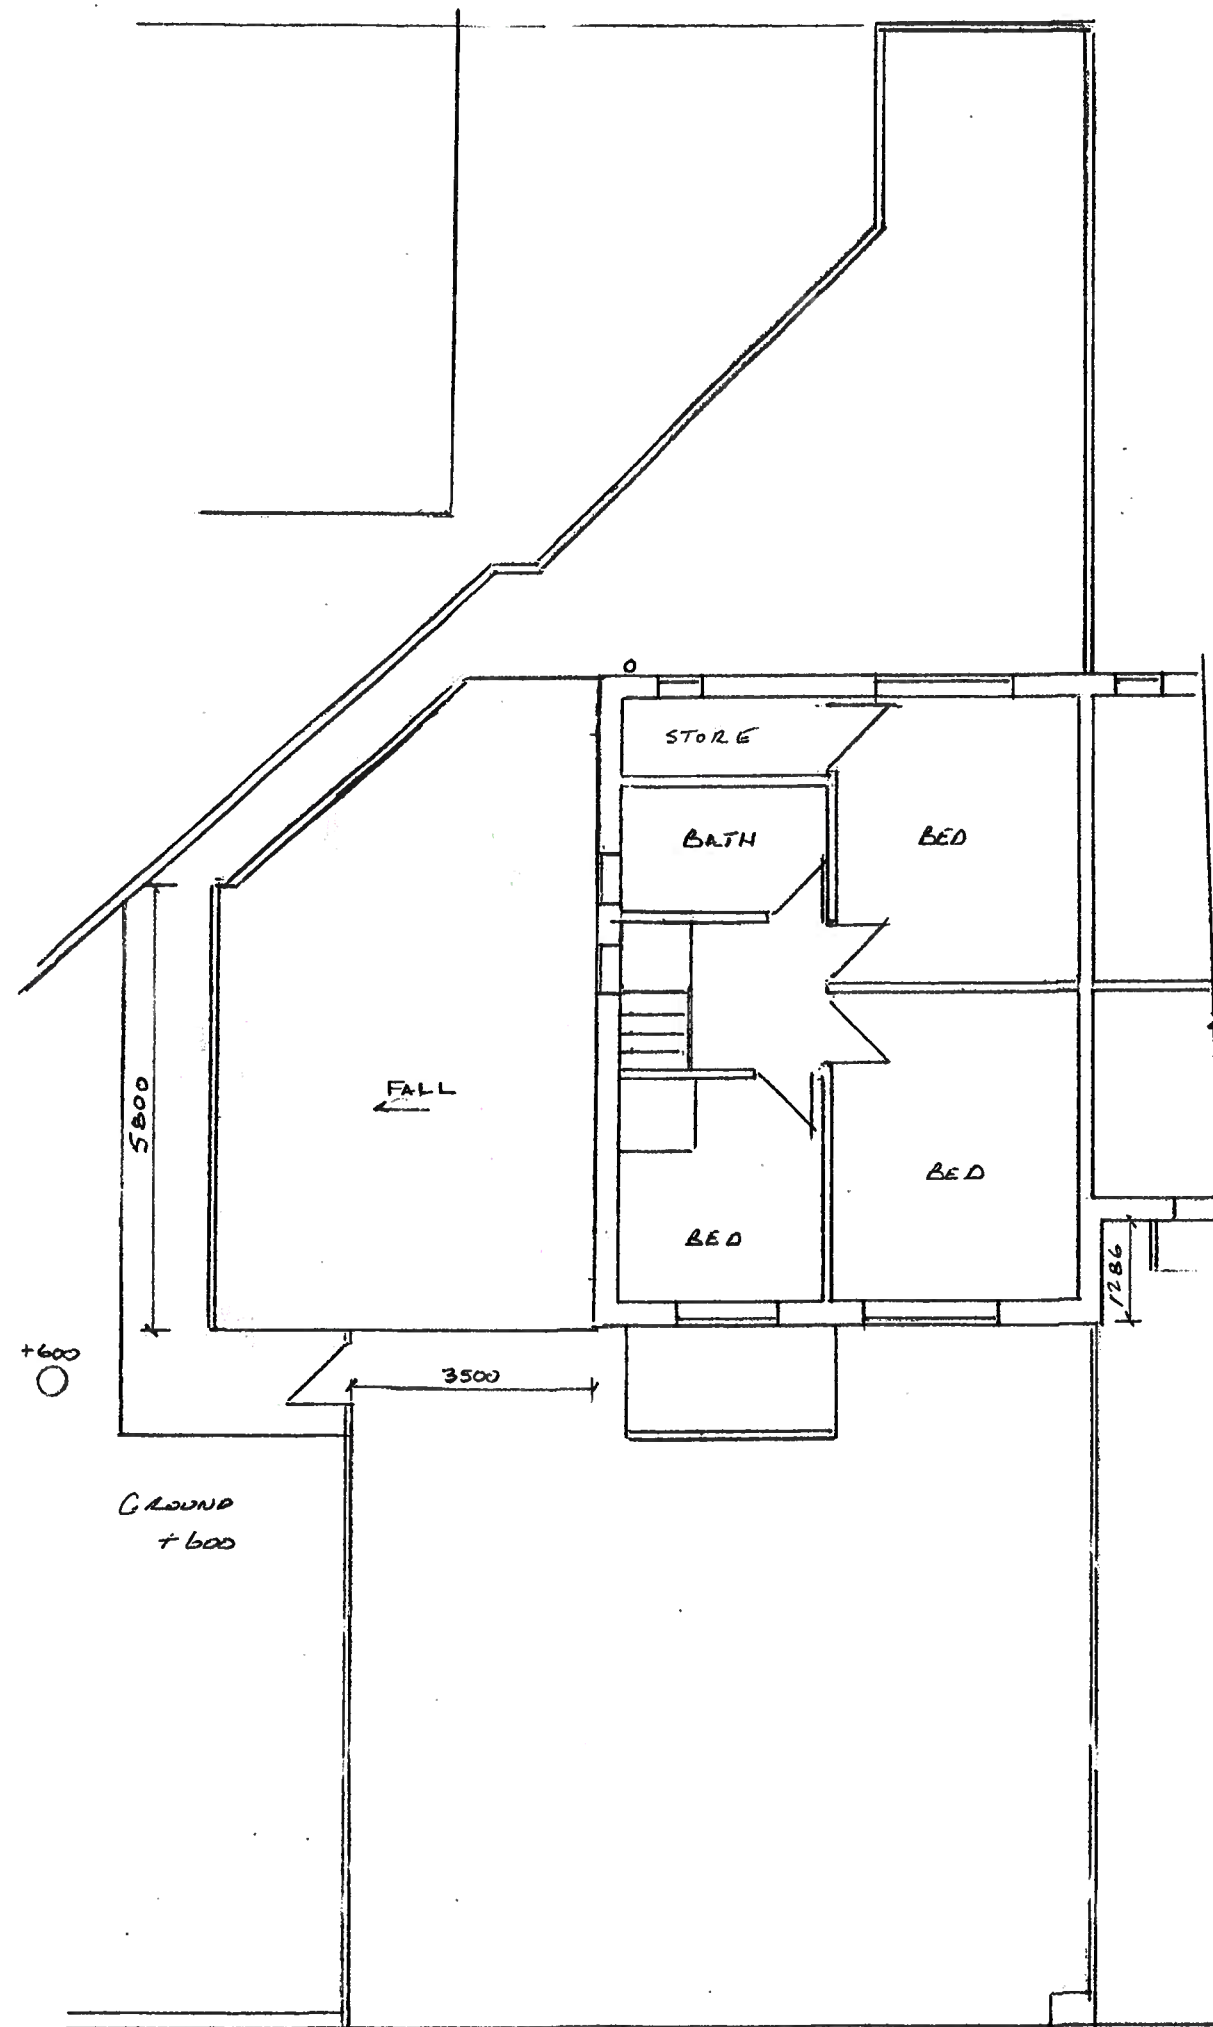

PROPOSED FIRST FLOOR PLAN

Thompson Designs Tel 0161 705 1458 Mob 07884 318634
Sheet 4 Proposed Plans 52 Jutland Avenue Rochdale OL11 5DP Scale 1:100 @ A3 Date March 2024