


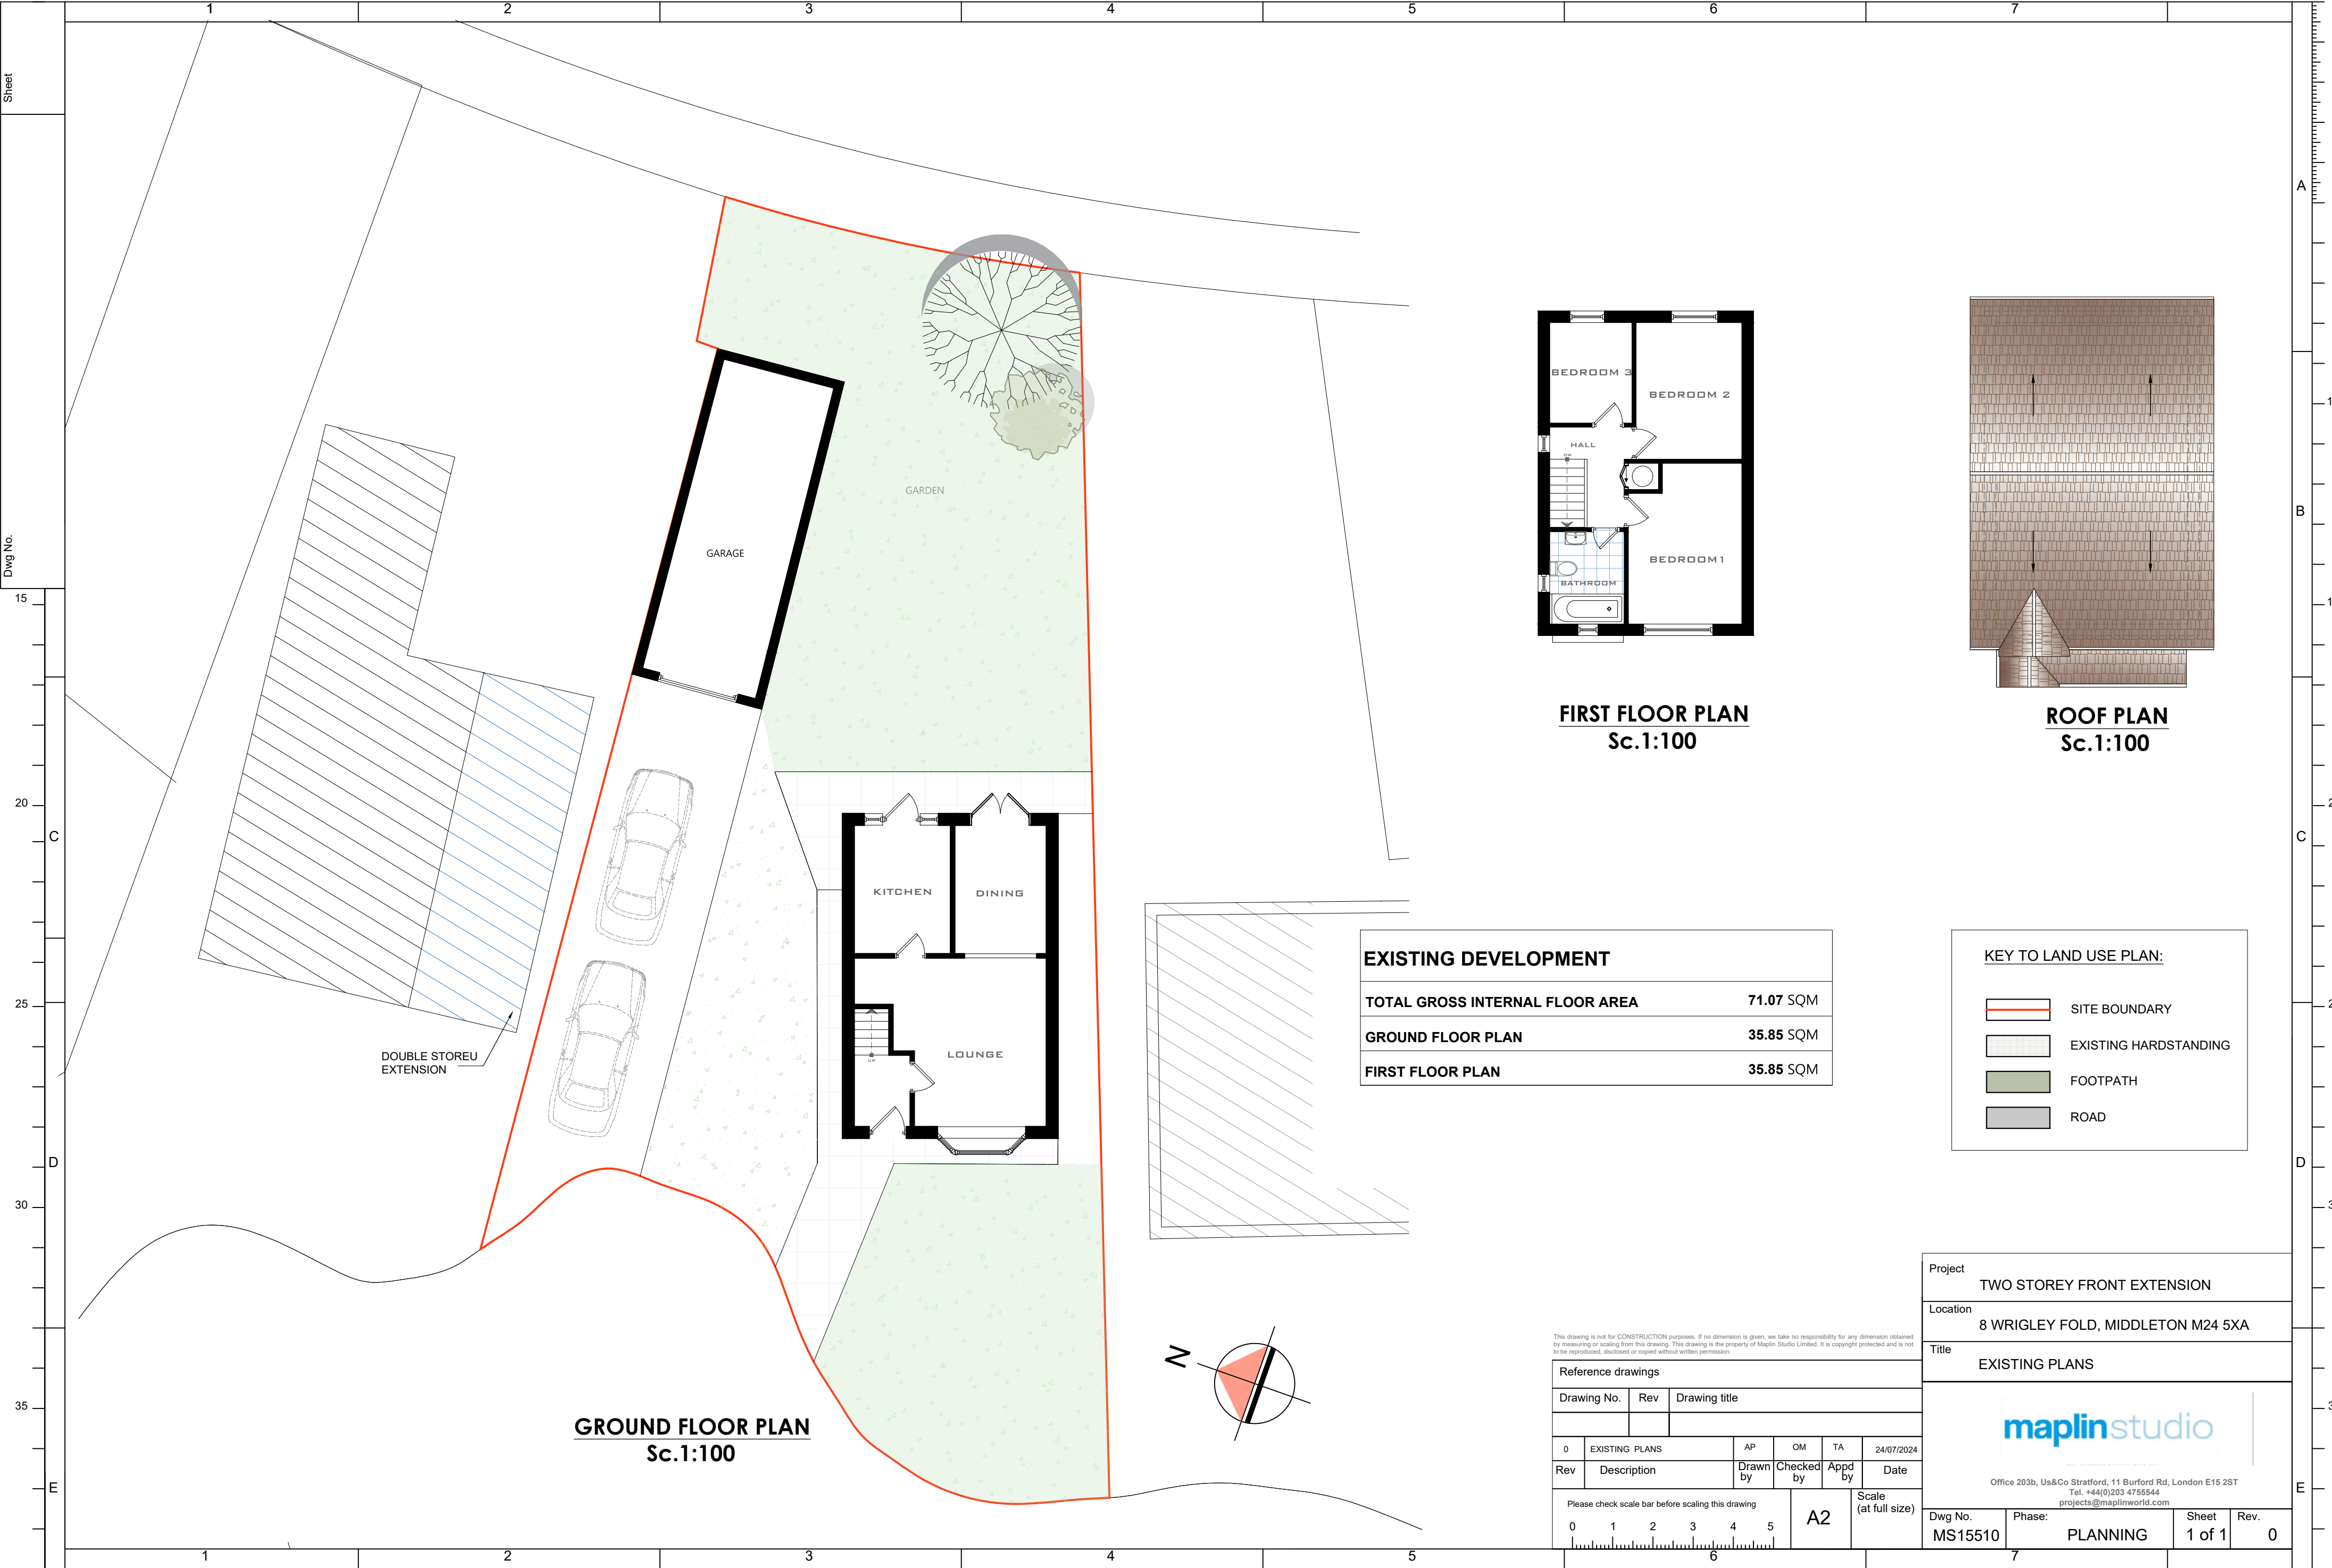

EXISTING DEVELOPMENT	
TOTAL GROSS INTERNAL FLOOR AREA	71.07 SQM
GROUND FLOOR PLAN	35.85 SQM
FIRST FLOOR PLAN	35.85 SQM

KEY TO LAND USE PLAN:	
	SITE BOUNDARY
	EXISTING HARDSTANDING
	FOOTPATH
	ROAD

This drawing is not for CONSTRUCTION purposes. If no dimension is given, we take no responsibility for any dimension obtained by measuring or scaling from this drawing. This drawing is the property of Maplin Studio Limited. It is copyright protected and is not to be reproduced, disclosed or copied without written permission.									
Reference drawings									
Drawing No.	Rev	Drawing title							
0	EXISTING PLANS	AP	OM	TA	24/07/2024				
Rev	Description	Drawn by	Checked by	Appd by	Date				
Please check scale bar before scaling this drawing				A2		Scale (at full size)			
0	1	2	3	4	5				

Project	TWO STOREY FRONT EXTENSION		
Location	8 WRIGLEY FOLD, MIDDLETON M24 5XA		
Title	EXISTING PLANS		
 maplinstudio Office 203b, Us&Co Stratford, 11 Burford Rd, London E15 2ST Tel. +44(0)203 4755544 projects@maplinworld.com			
Dwg No. MS15510	Phase: PLANNING	Sheet 1 of 1	Rev. 0