



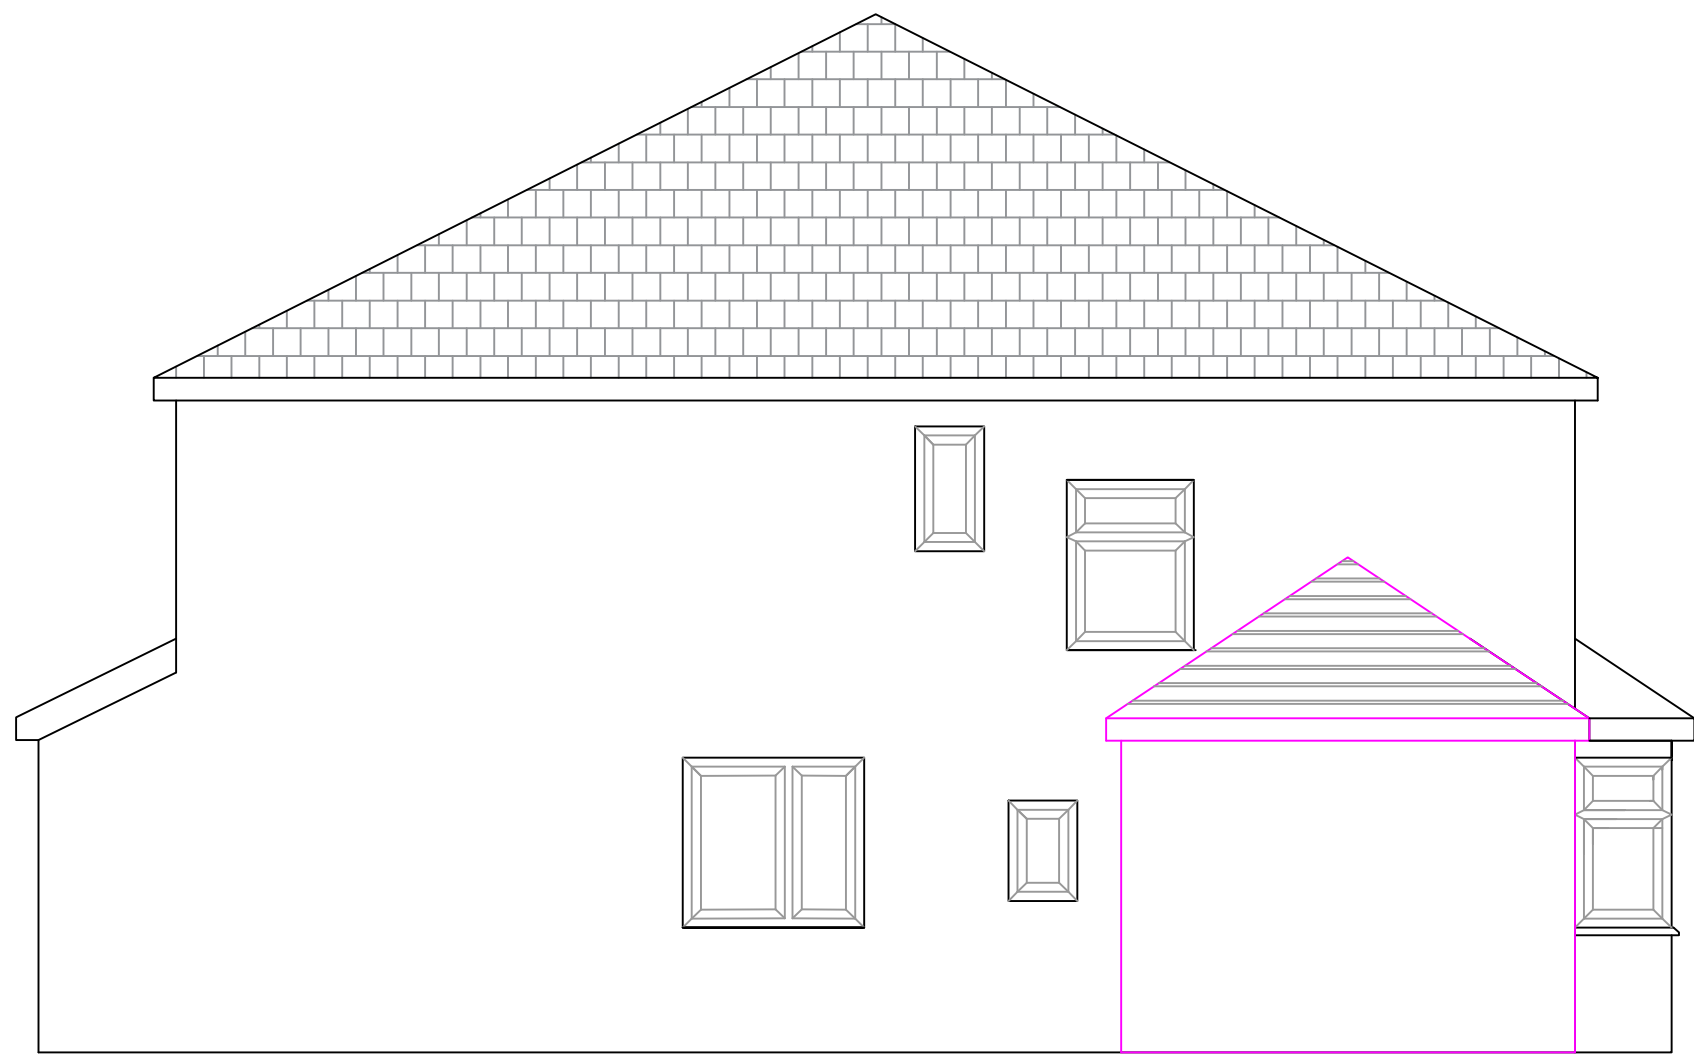


PROPOSED FRONT ELEVATION



PROPOSED SIDE ELEVATION

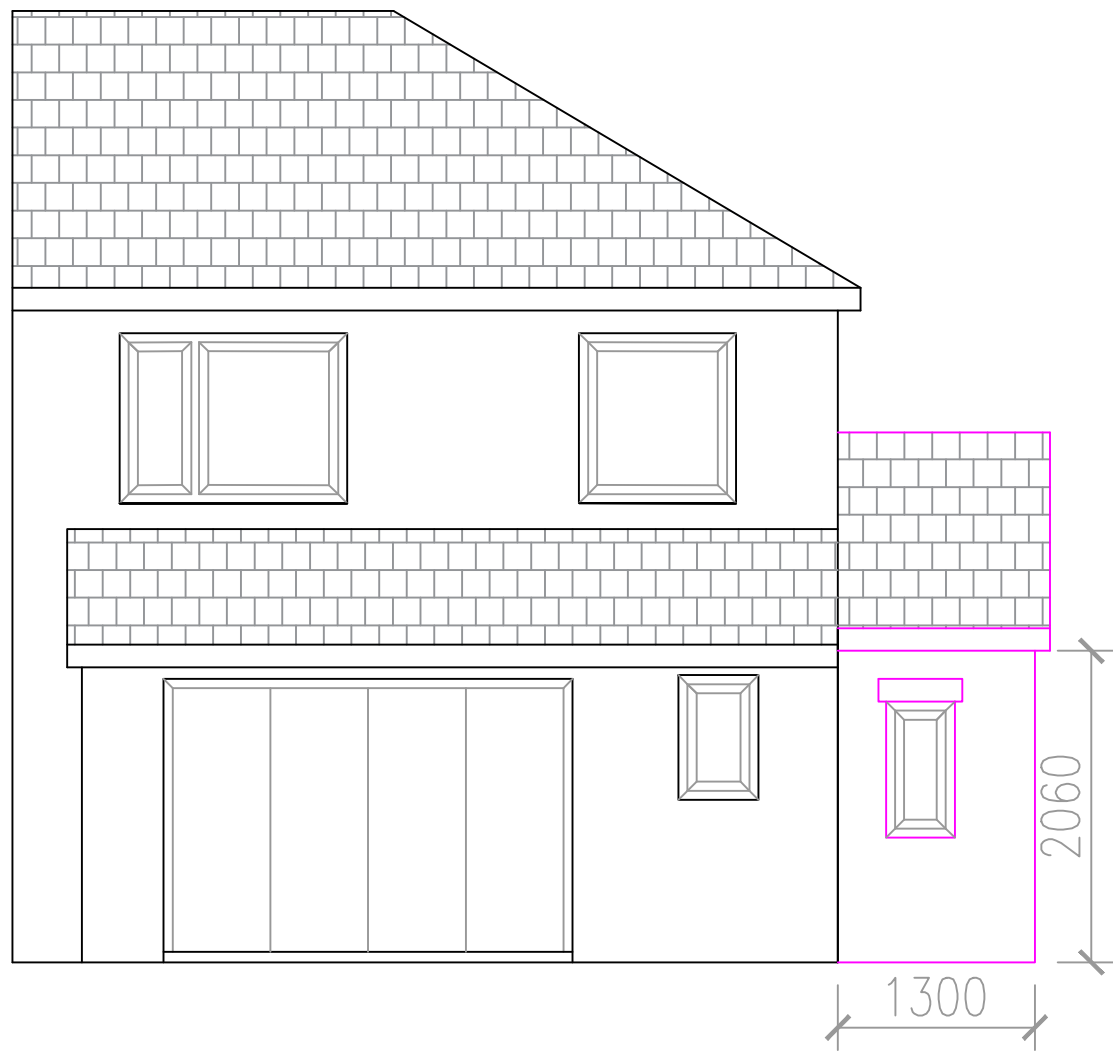


PROPOSED REAR ELEVATION

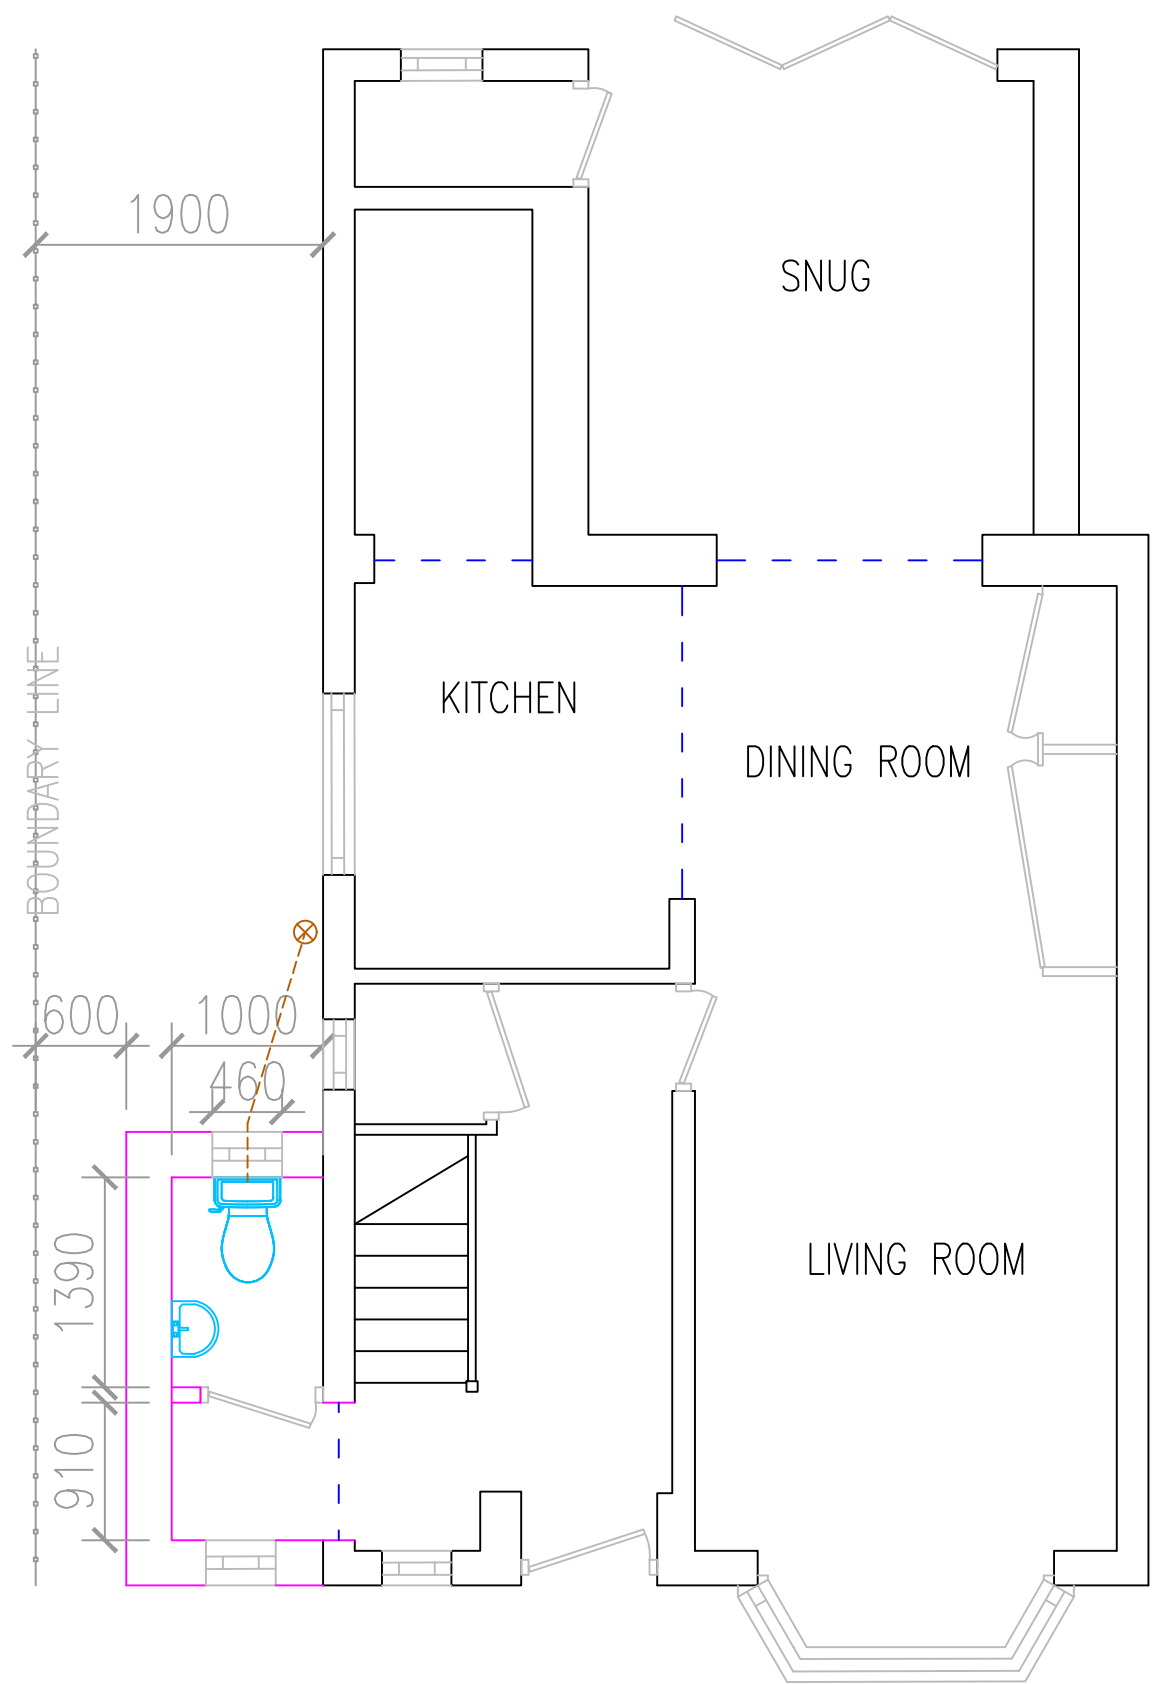


PROPOSED GROUND FLOOR




EXISTING FRONT ELEVATION

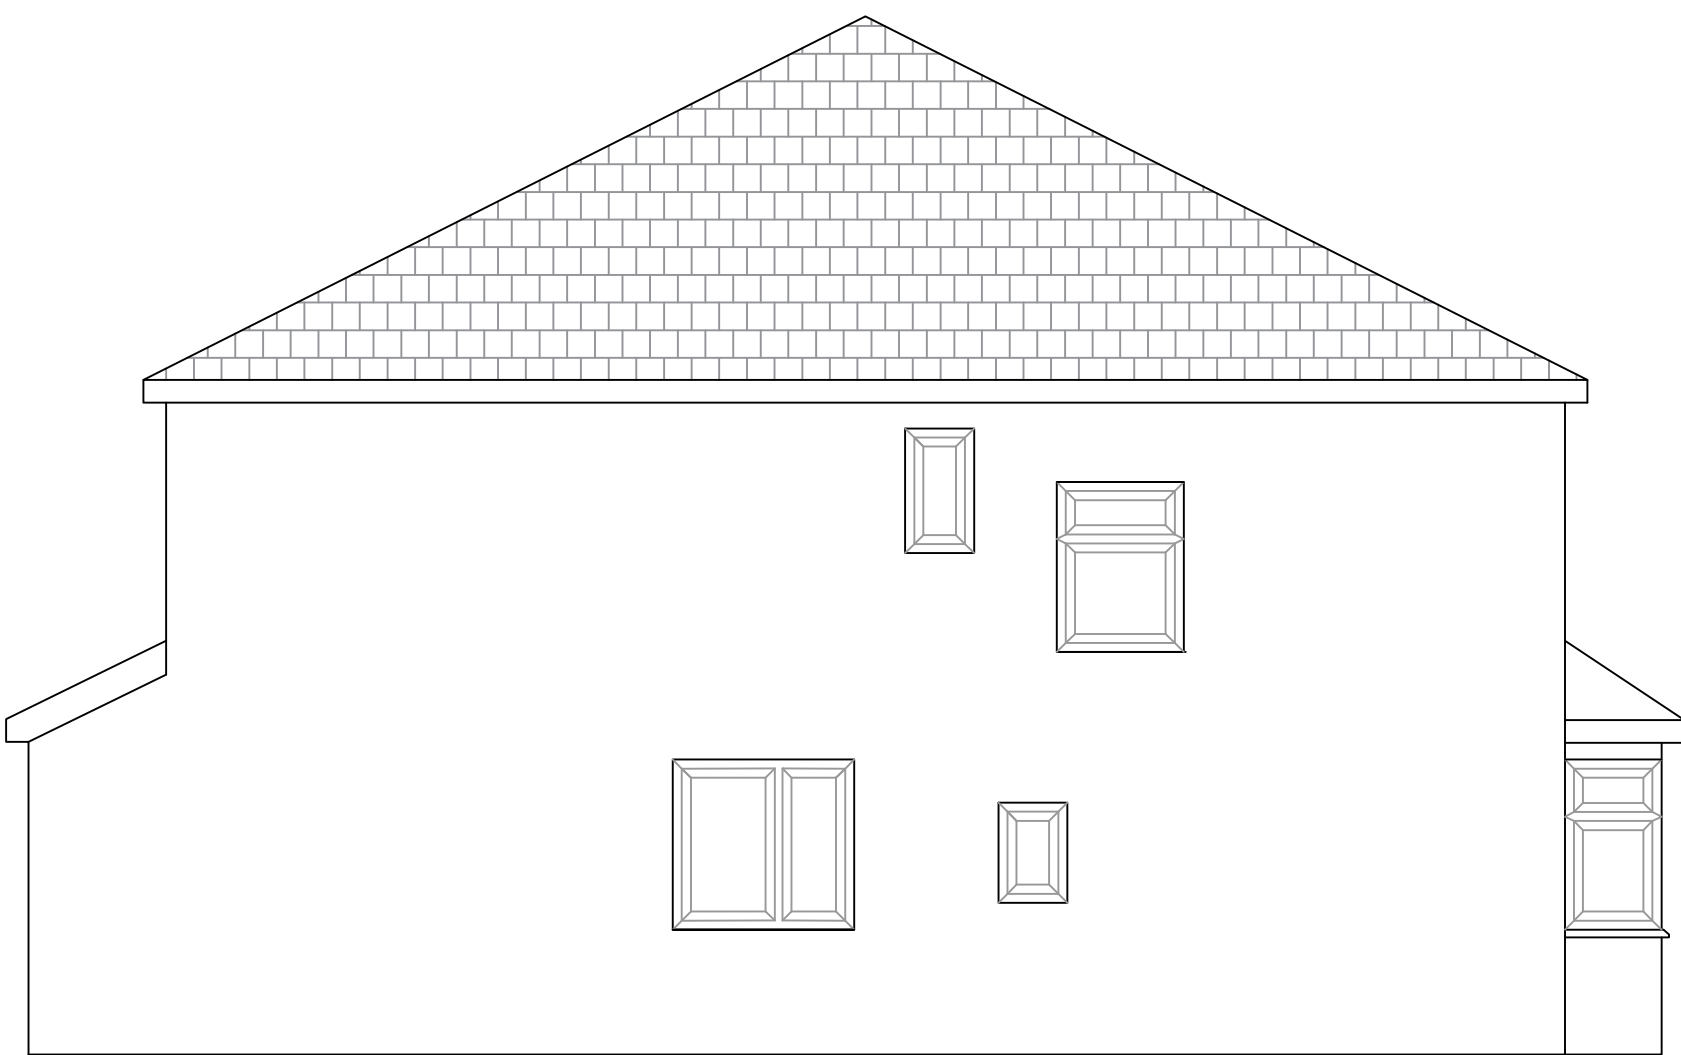

EXISTING SIDE ELEVATION

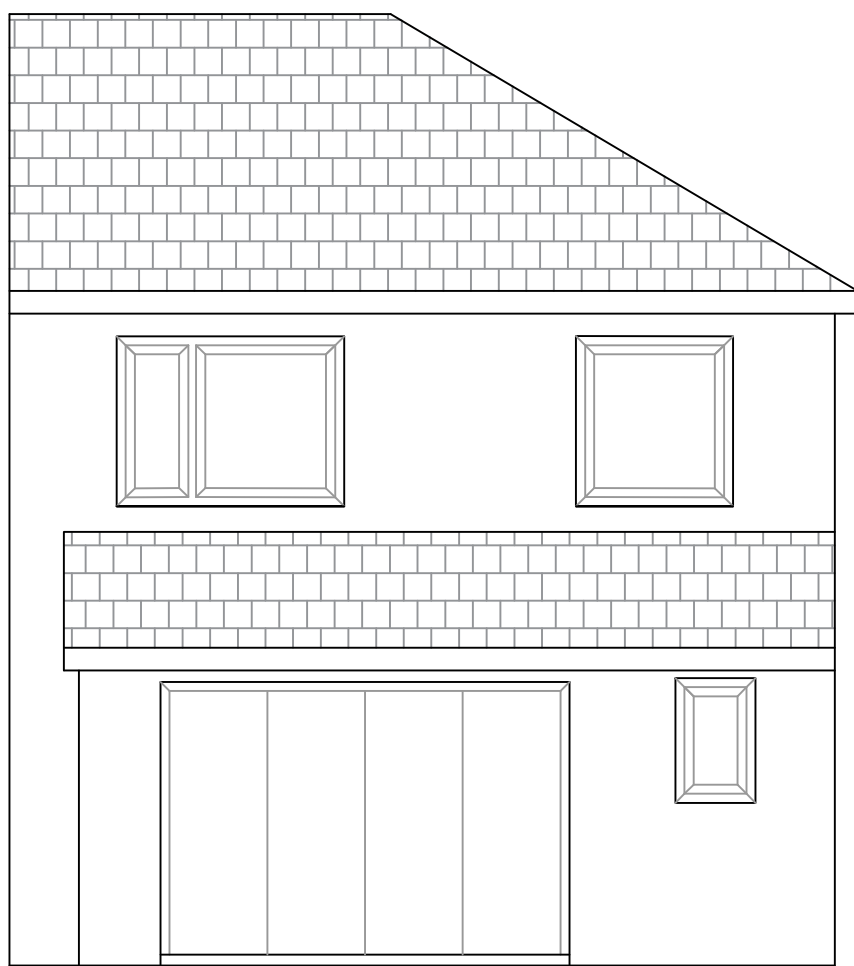


EXISTING REAR ELEVATION

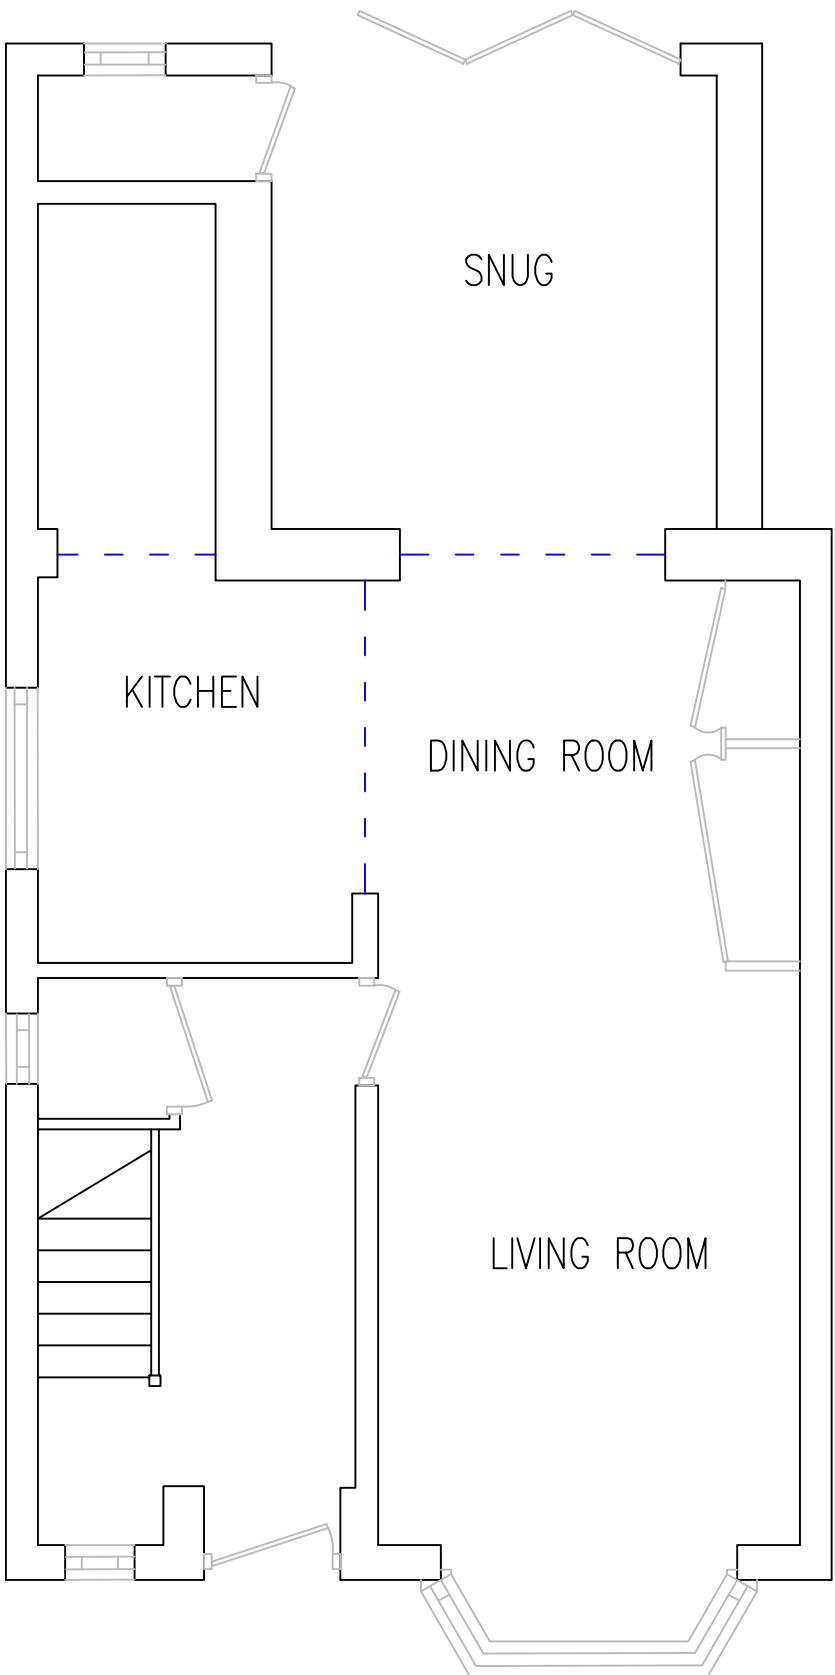

EXISTING GROUND FLOOR

Amendments
Rev A: Amended Proposed roof line to extension

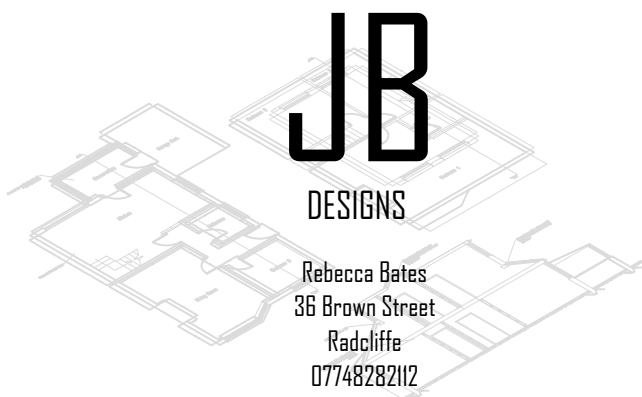

Client: Mr and Mrs Ogden
Address: 16 Sycamore Avenue, Heywood, OL10 2JB
Rev: A
Scale: 1:50@ A1
Drawing: Existing and Proposed Plans and Elevations
Date: August 2024