




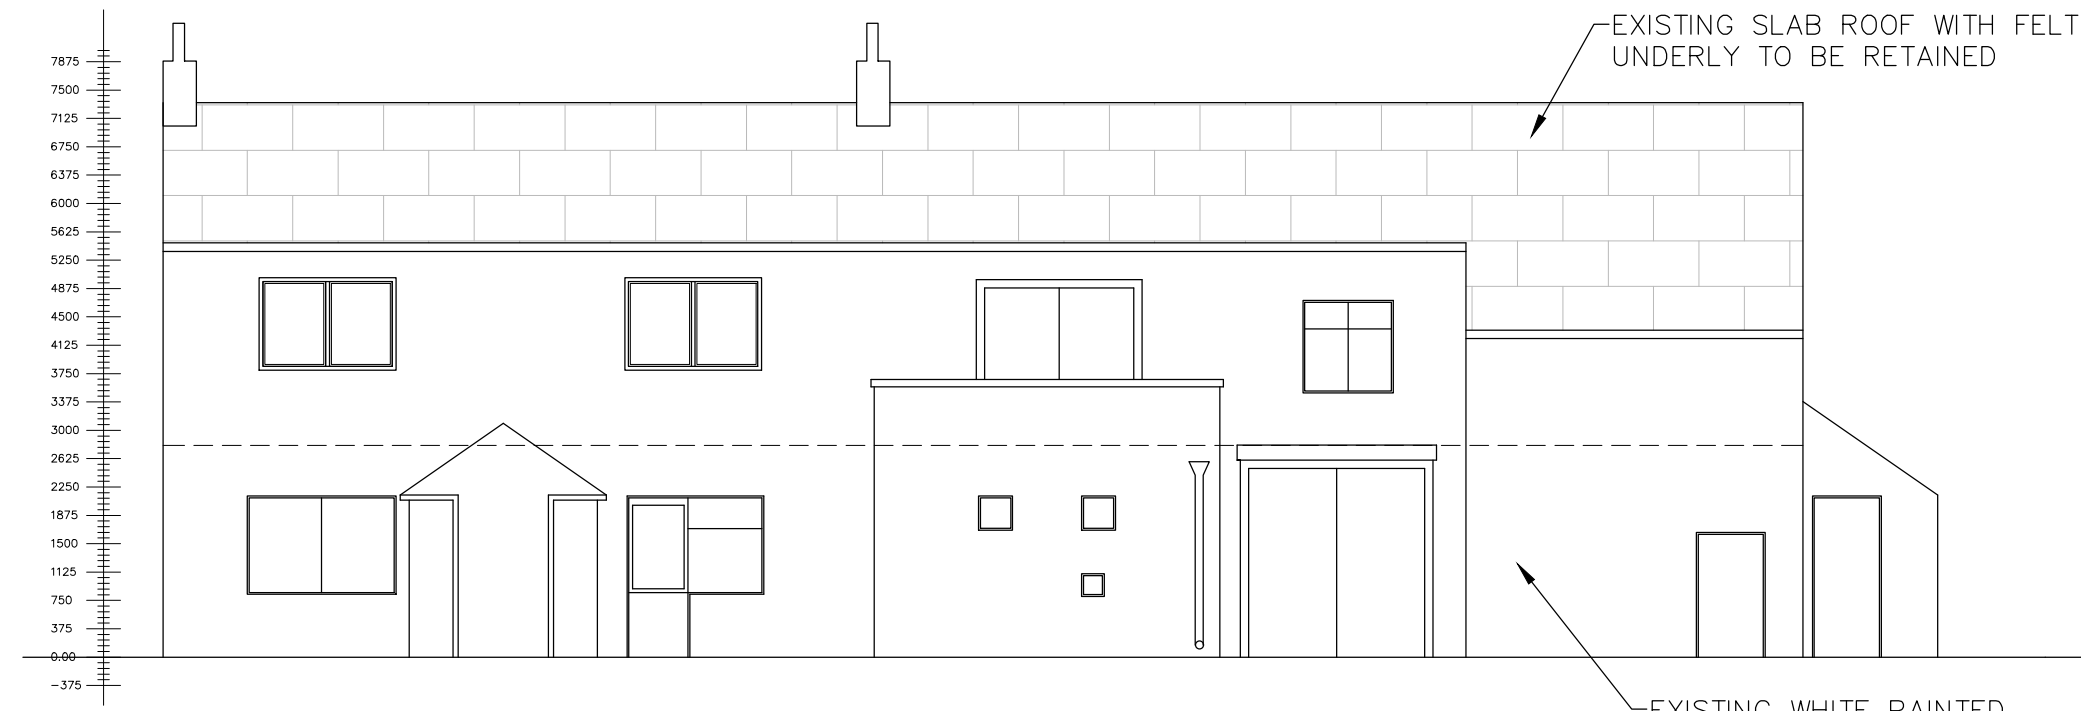


EXISTING FRONT ELEVATION
(1:100)

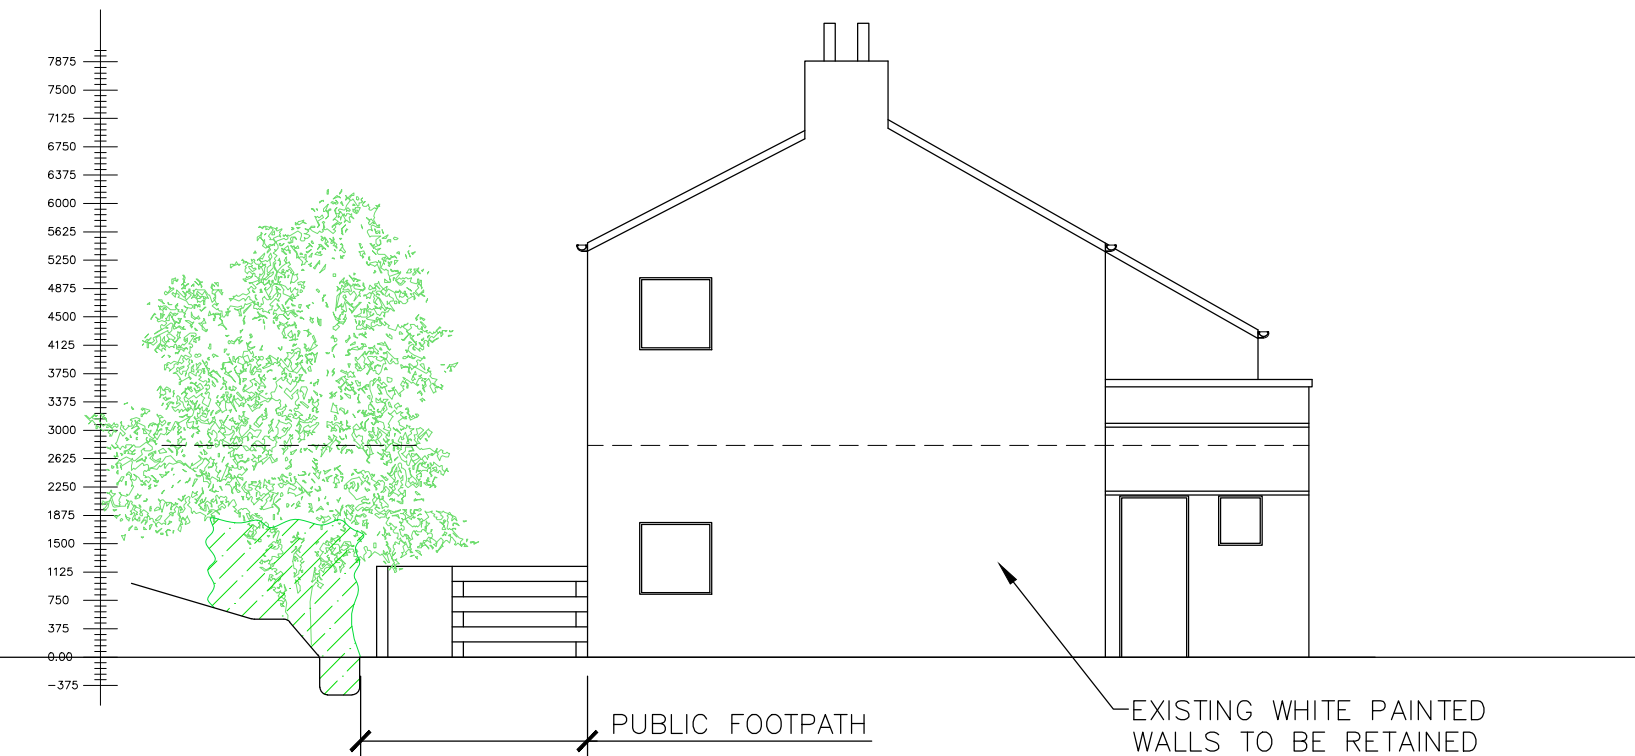


EXISTING SOUTH ELEVATION
(1:100)

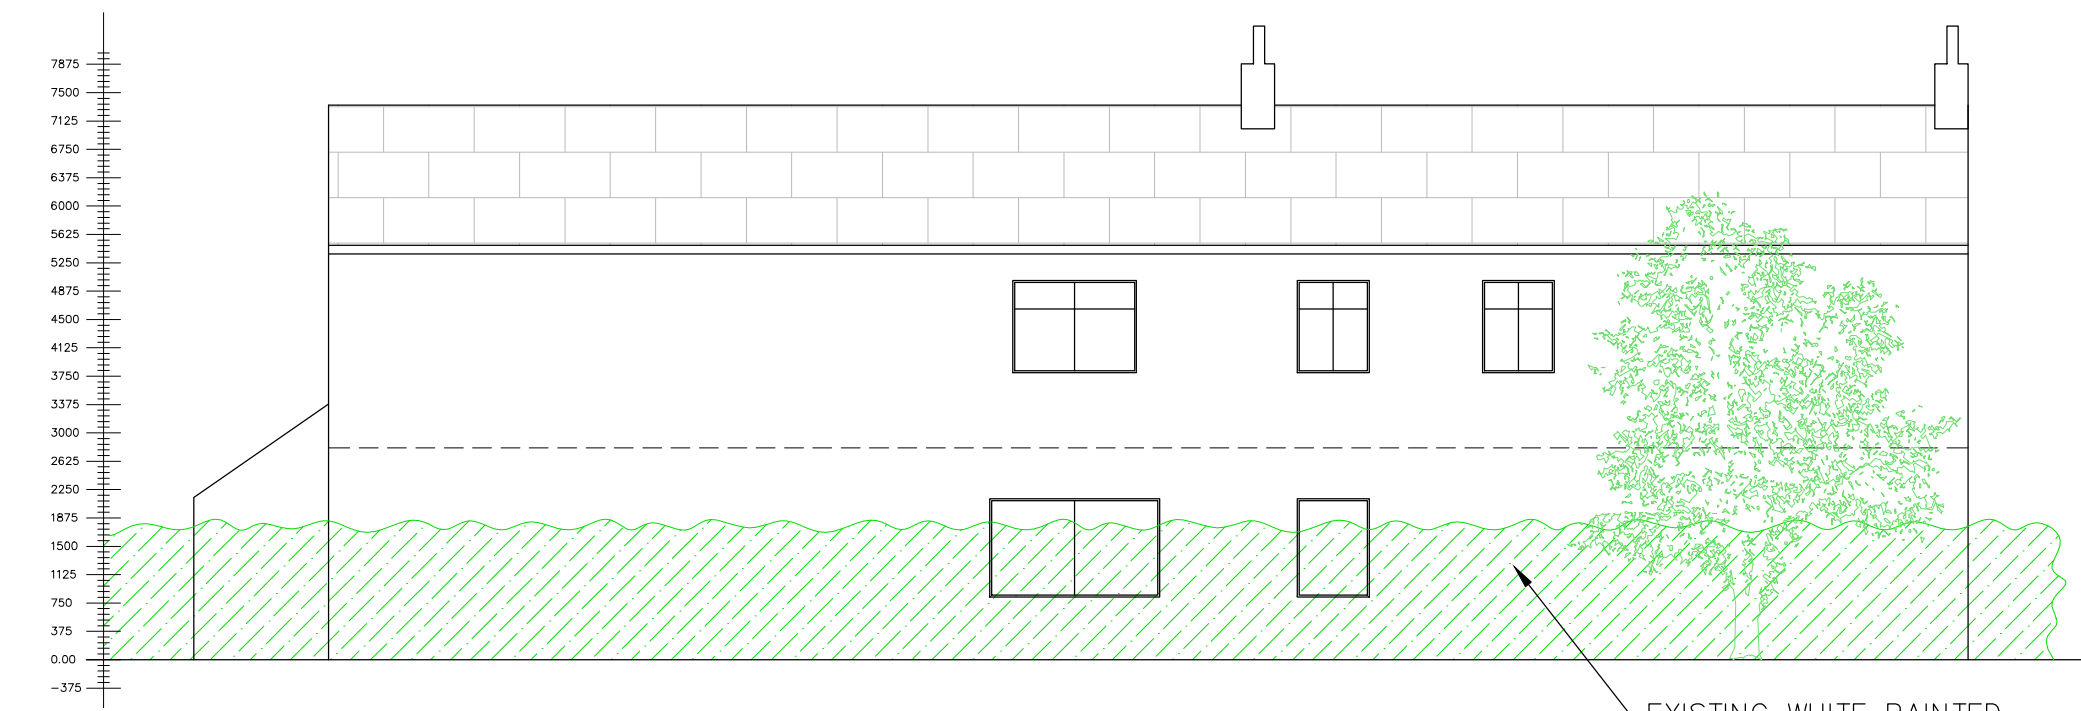


EXISTING REAR ELEVATION
(1:100)

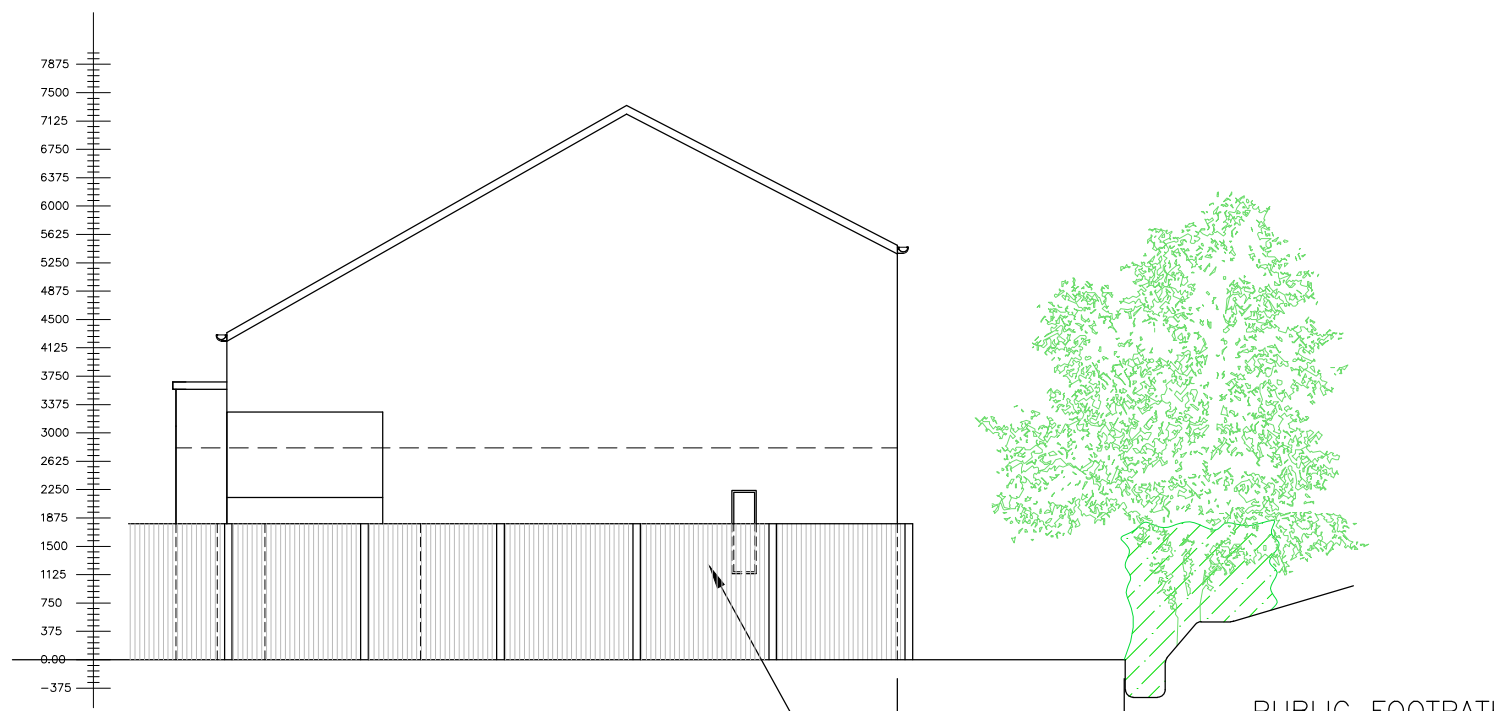


EXISTING NORTH ELEVATION
(1:100)

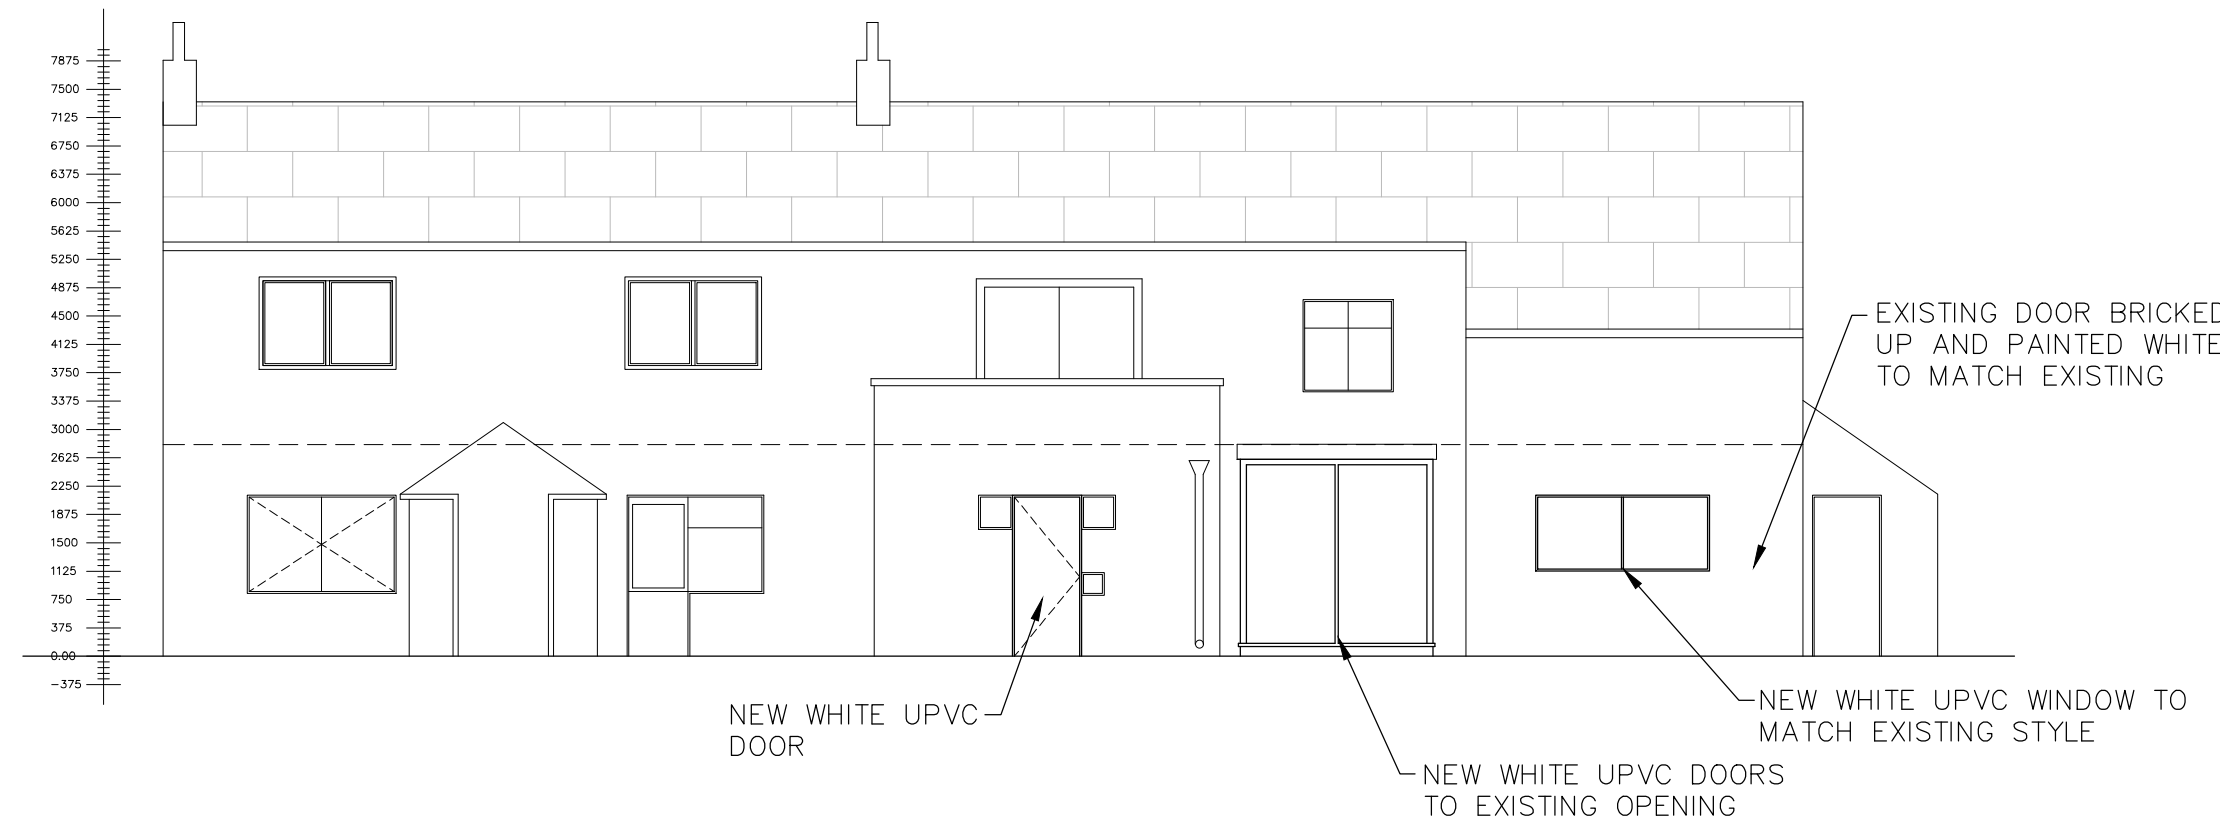


PROPOSED FRONT ELEVATION
(1:100)

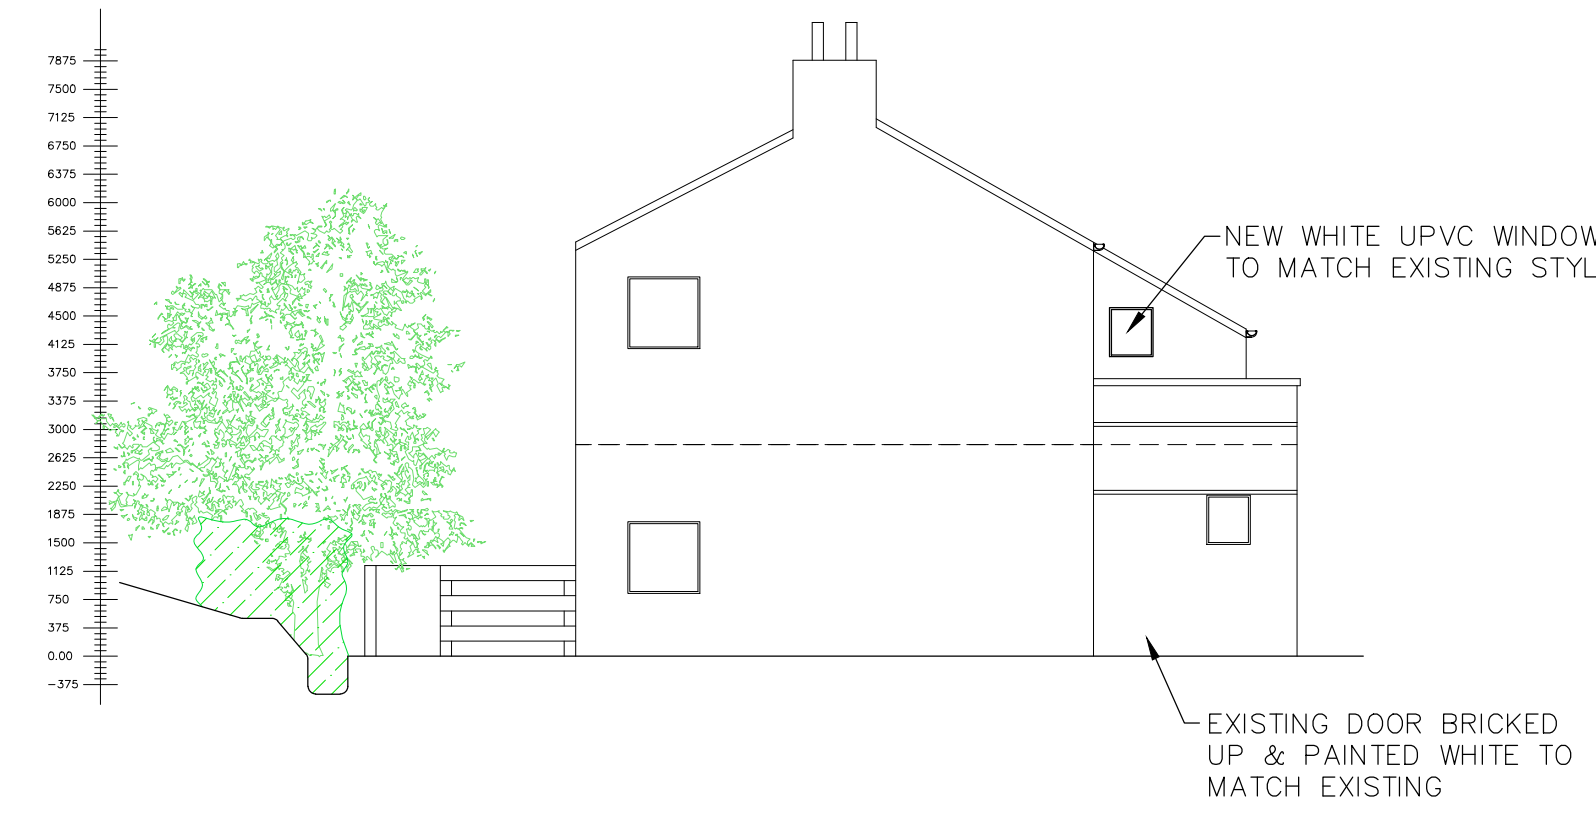

PROPOSED SOUTH ELEVATION
(1:100)

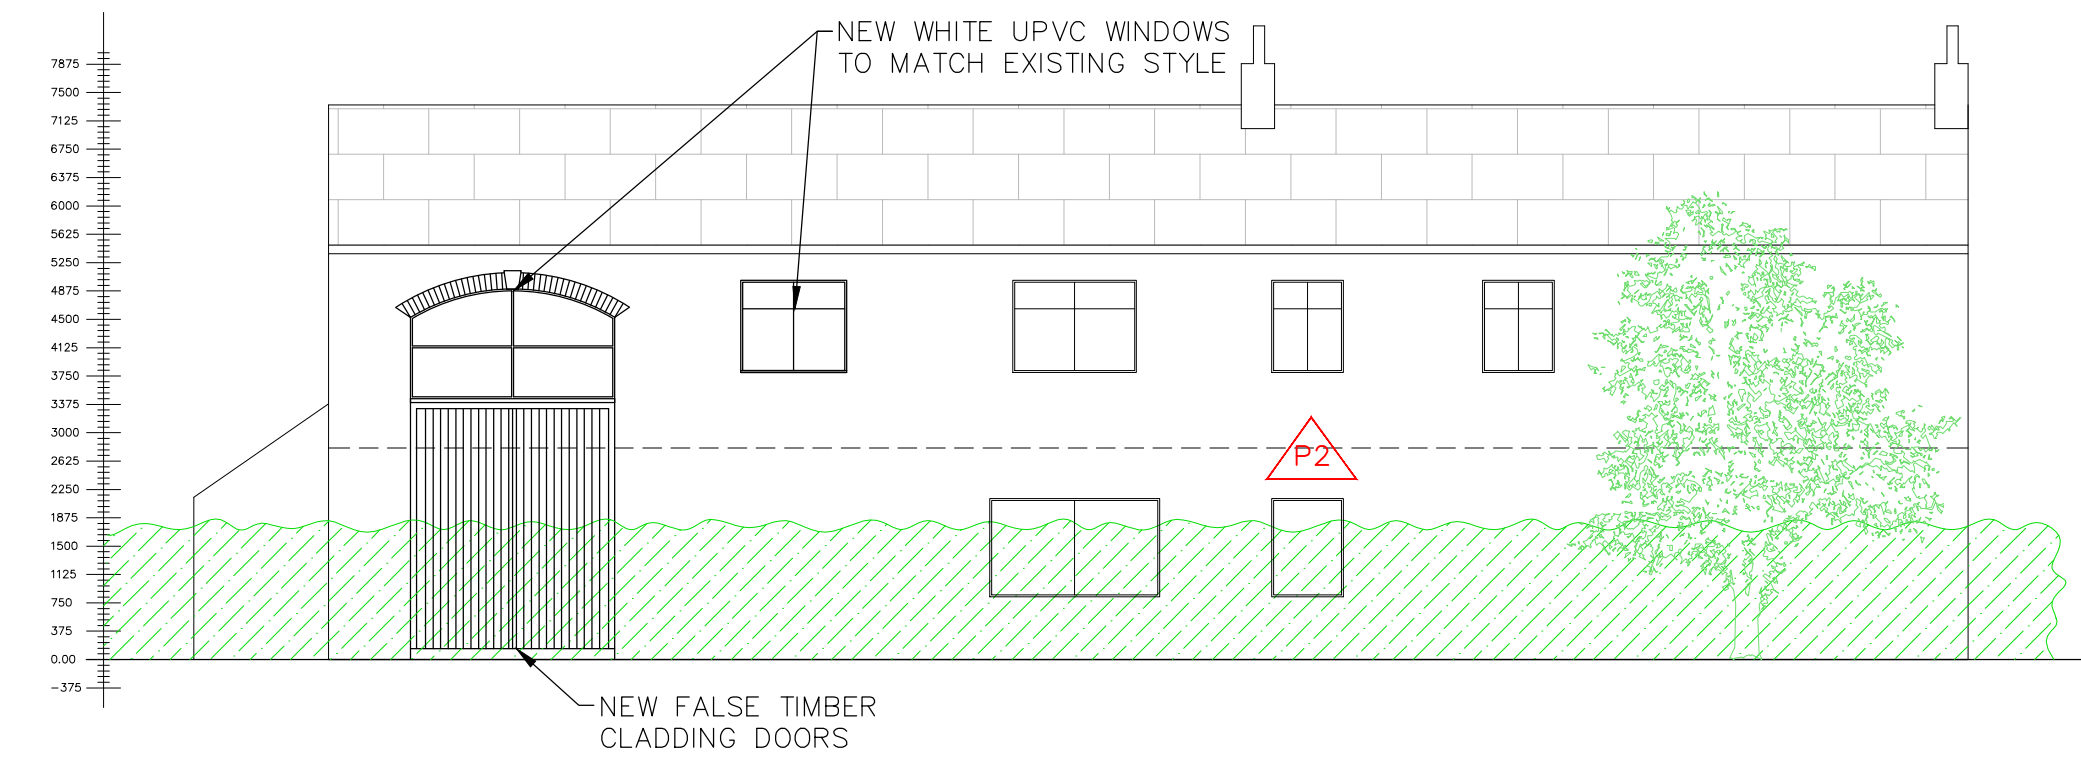

PROPOSED REAR ELEVATION
(1:100)

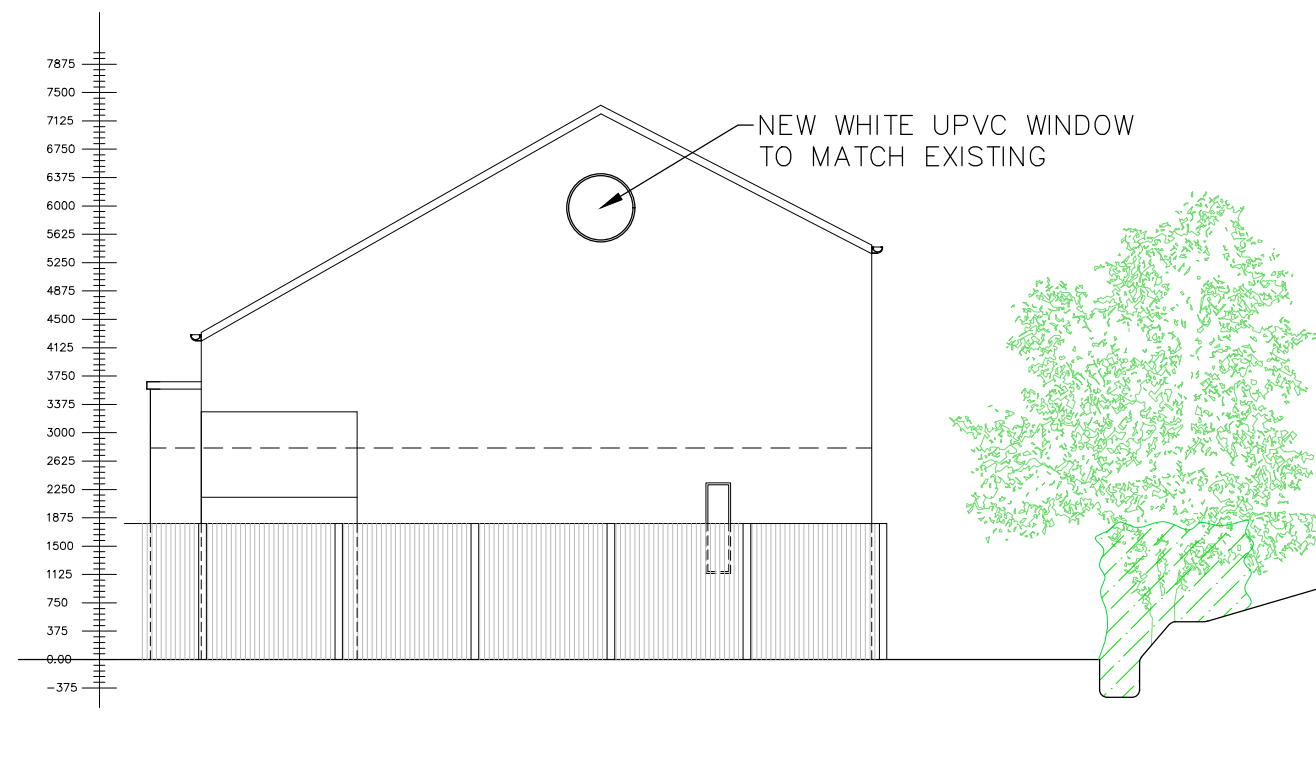

PROPOSED NORTH ELEVATION
(1:100)

P2 -ISSUED FOR PLANNING/BUILDING REGS - MAY 2023
P1 -ISSUED FOR PLANNING/BUILDING REGS - APRIL 2023

Sir Frederick Snow & Partners Ltd
Consulting Engineers



211 - 213 Higher Hillgate
Stockport
Cheshire
SK1 3RB
Tel: 0161 477 3365

Client

MR & MRS GUMBLEY

Project Title

LOWER STARRING FARM COTTAGE

Drawing Title

EXISTING & PROPOSED ELEVATIONS

Scale(s) AS_SHOWN

(Do not scale off this drawing
work to figured dimensions)

Scalebar

Original Drawing Size A1

0 10 50 100mm

DRG No.

FS 4850 / P / 2002

Rev.

P2