


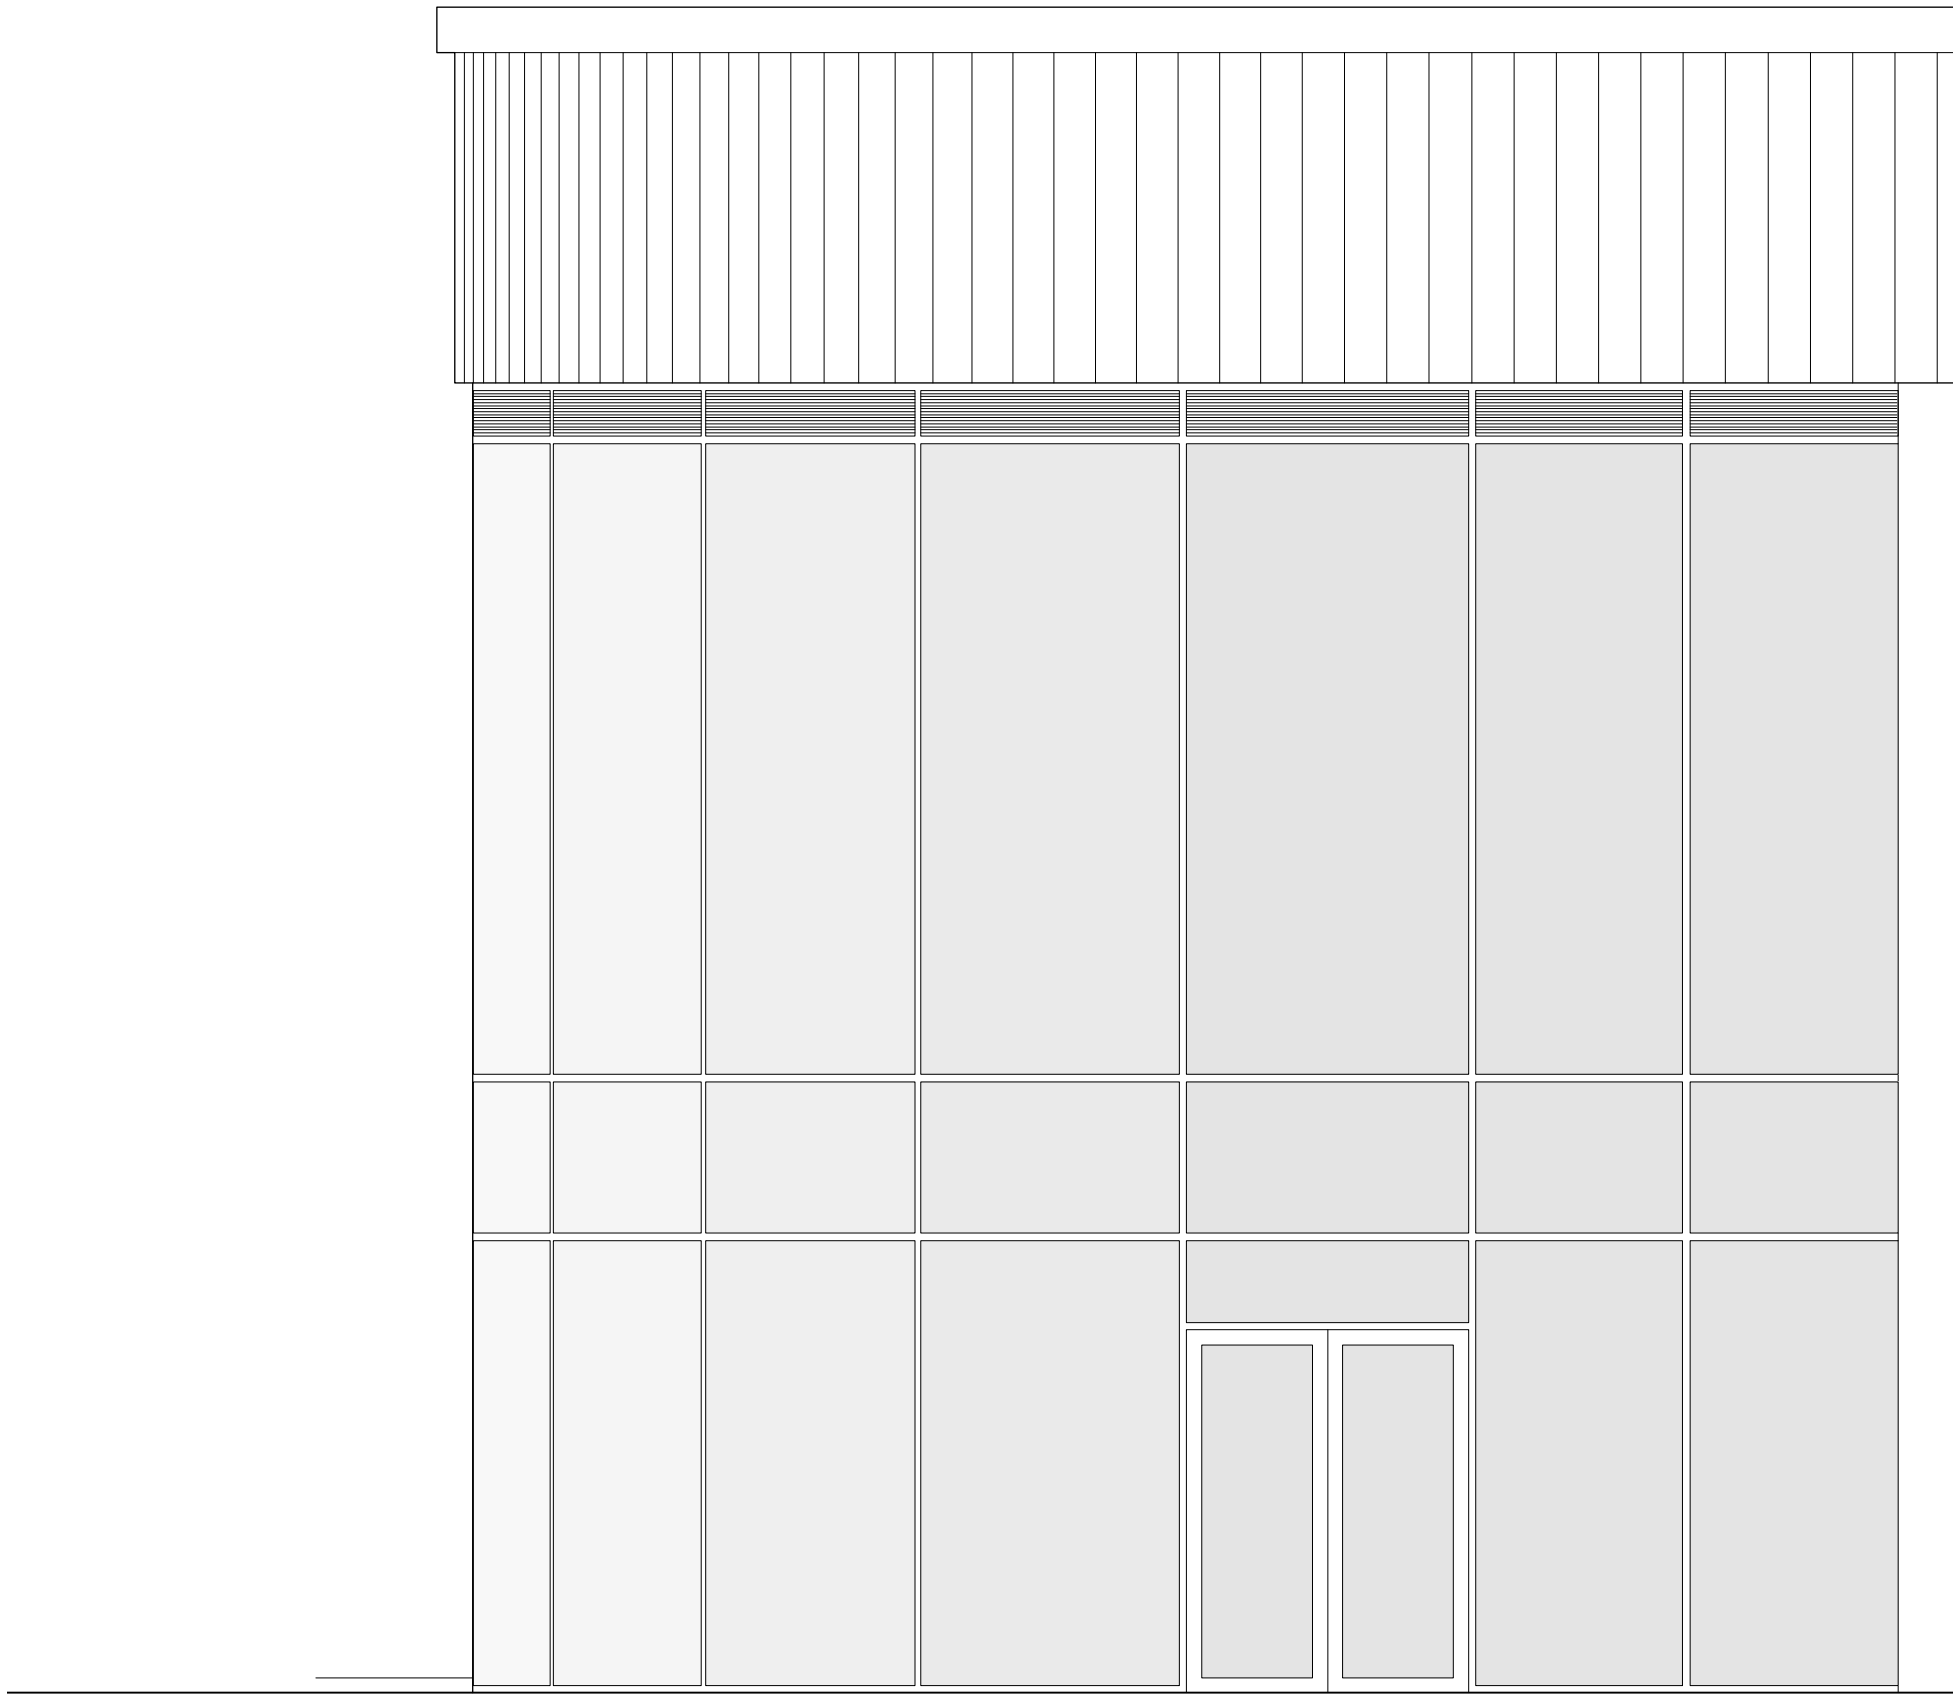


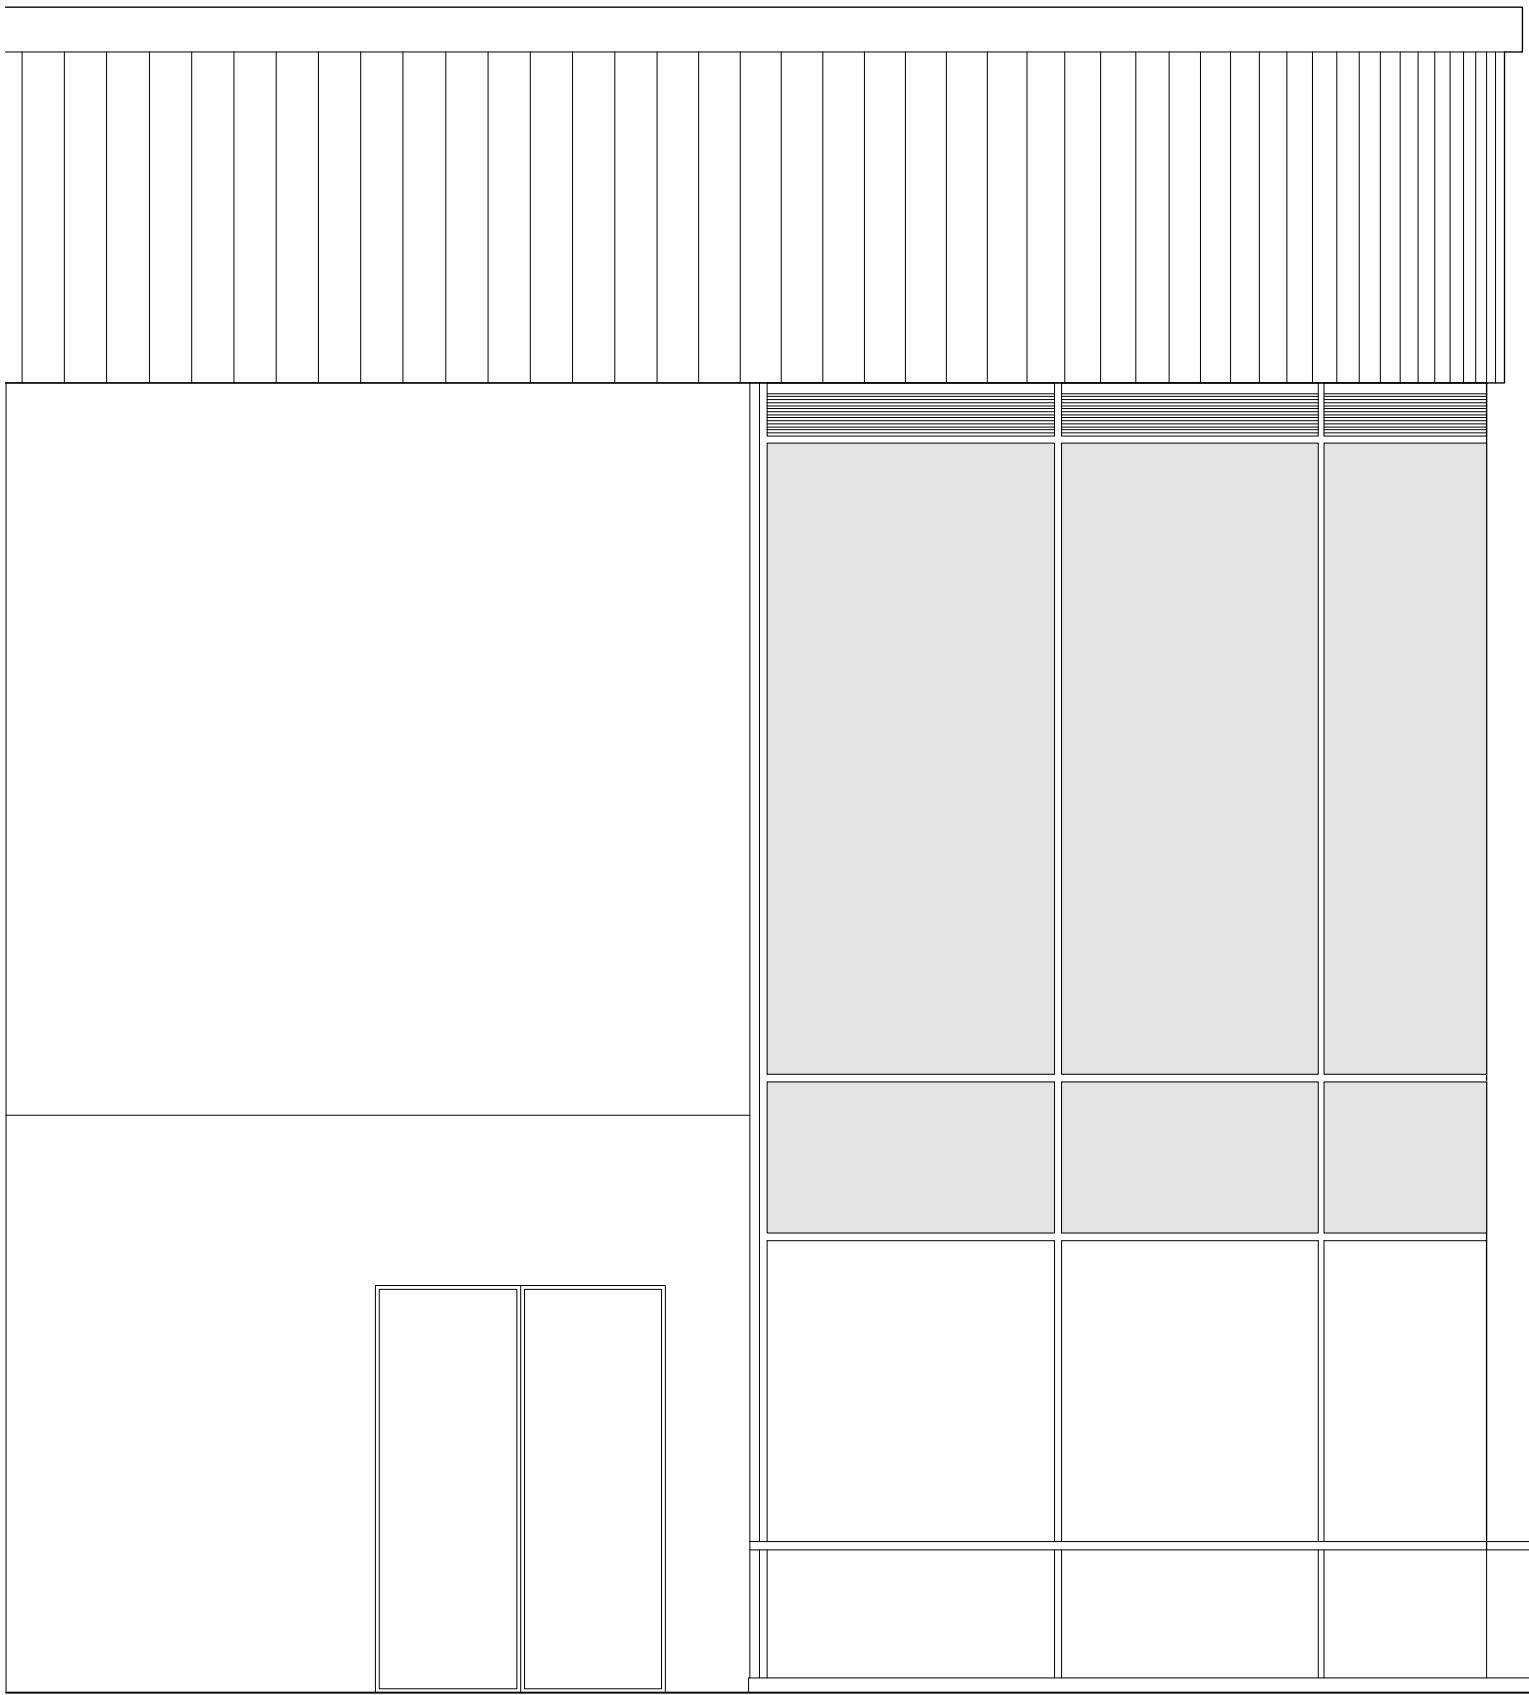

SOUTH ELEVATION - 1:50@A1, 1:100@A3

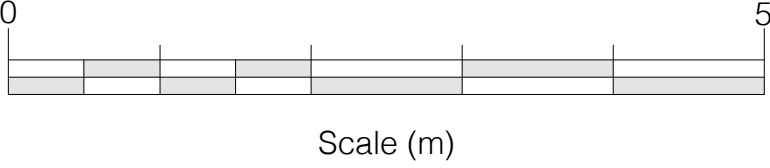

NORTH ELEVATION - 1:50@A1, 1:100@A3

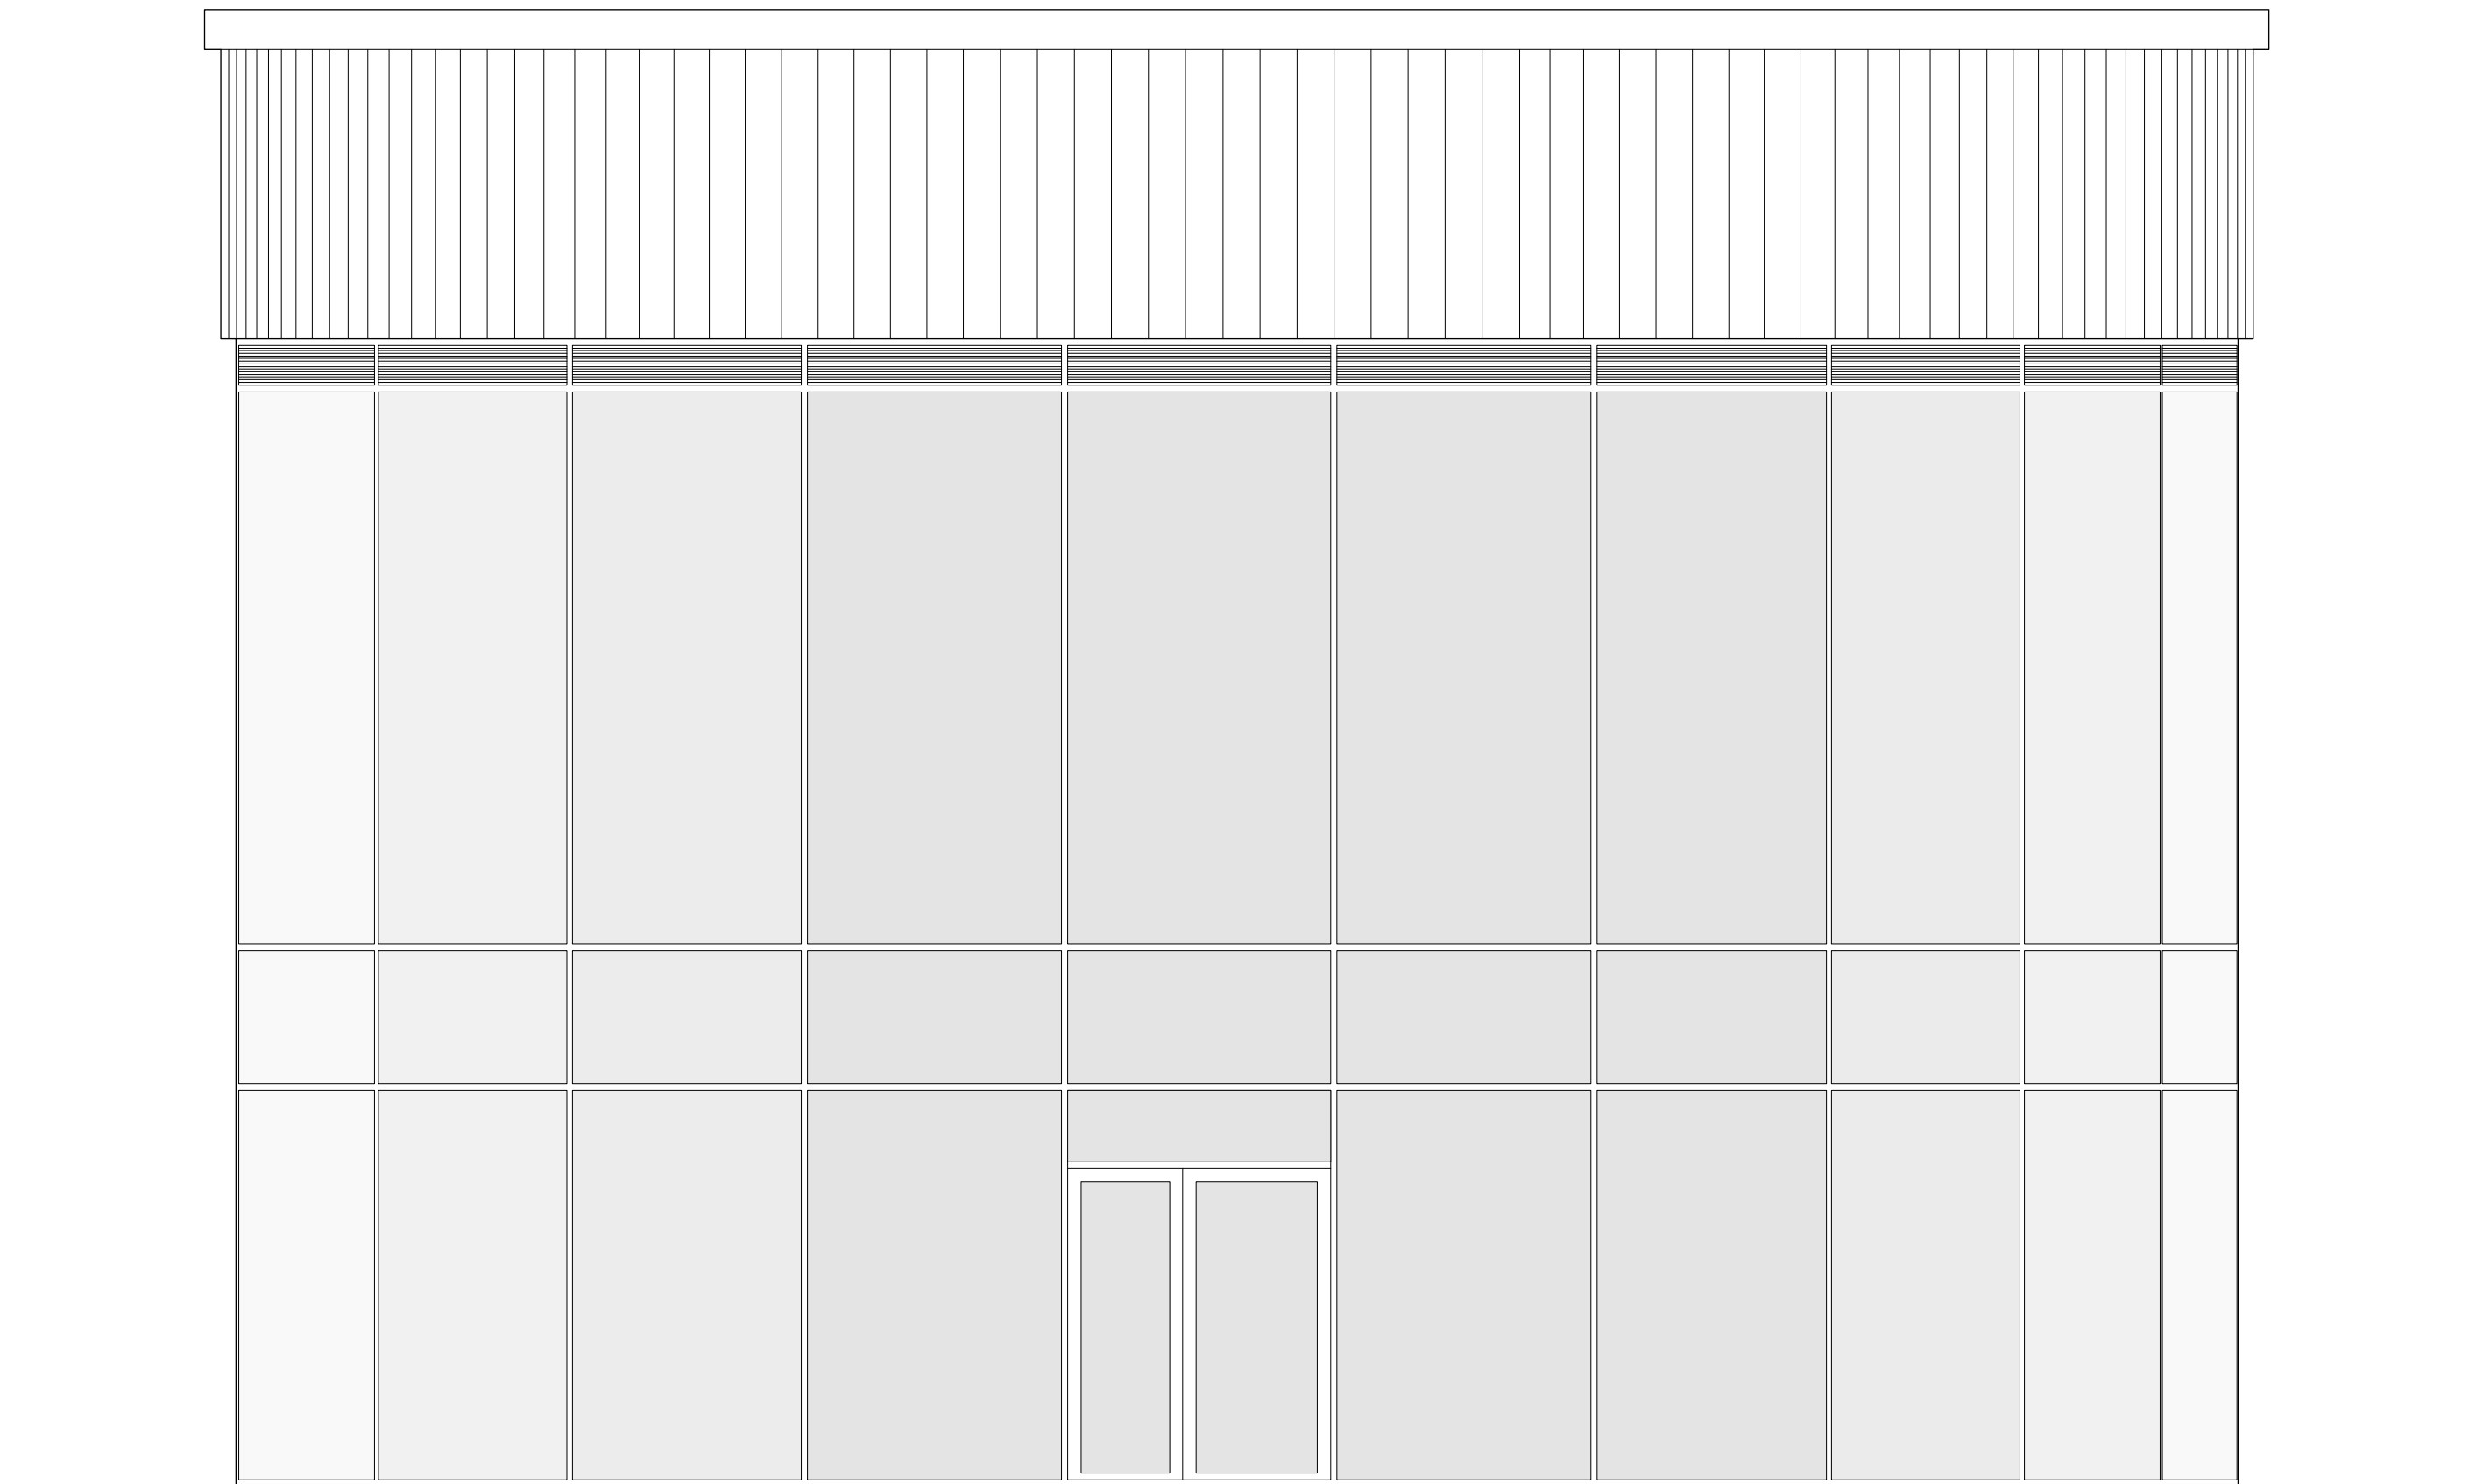

WEST ELEVATION - 1:50@A1, 1:100@A3

Rev Date Initials Details

Purpose of Issue

AS EXISTING

RICHARD PEDLAR ARCHITECTS
ARCHITECTURE • CONSERVATION • URBAN DESIGN

RPCA St Brandon's House 29 Great George Street
Bristol BS1 5QT • 0117 974 2612
www.rpca.co.uk • info@rpca.co.uk



Project **PIONERO LOUNGE** Unit 21/21a North Block
Rochdale Riverside Rochdale

Client Loungers UK Limited

Title Existing Elevations

Drawing No. **LNG4781.02-**

Scale **1:50@A1**
1:100@A3

Date **NOV 2023**