


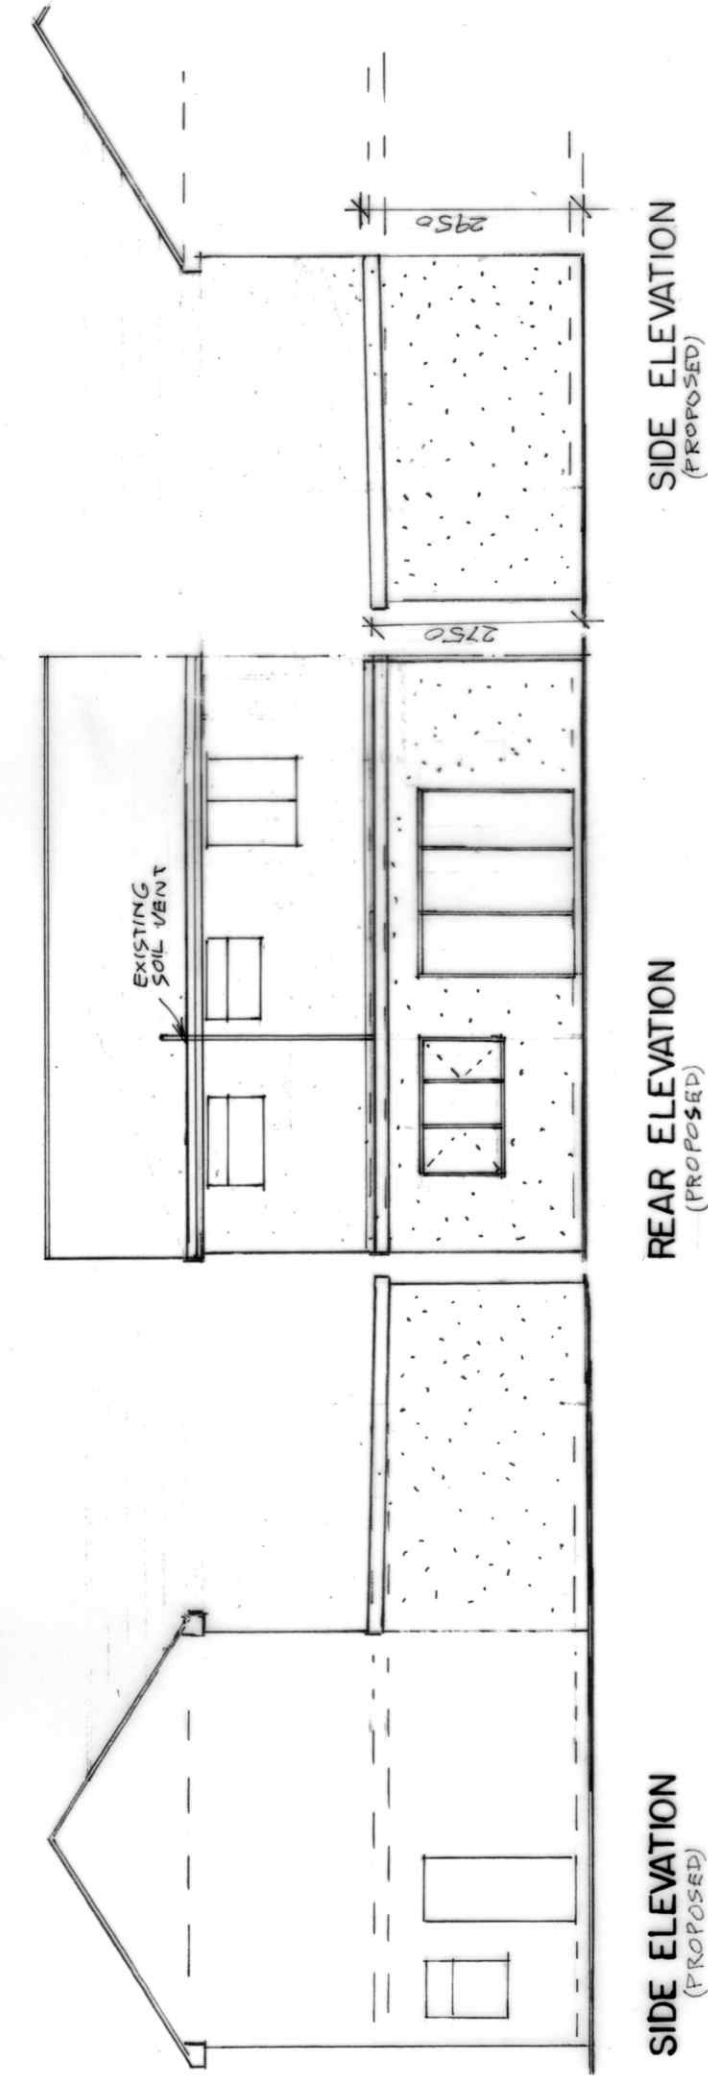


SIDE ELEVATION  
(PROPOSED)

REAR ELEVATION  
(PROPOSED)

SIDE ELEVATION  
(PROPOSED)

THIRLMERE ROAD

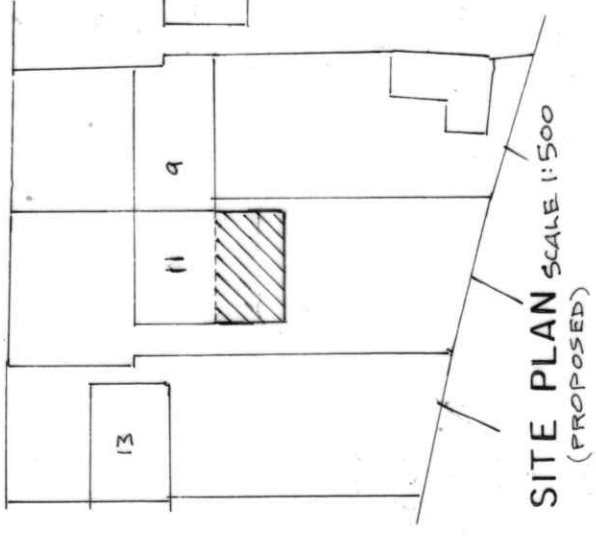

SITE PLAN SCALE 1:500  
(PROPOSED)

BUILDING DESIGN SERVICES

M. FAROOQ  
6 Stock Close, Shawclough, Rochdale OL12 6BB  
Tel: 01706 712231 Mob: 07967605763

PROPOSED SINGLE STOREY REAR EXTENSION AT  
11 THIRLMERE ROAD ROCHDALE OL11 3LJ

For: Mr RIZWAN SHERAZ

Elevation

Scale 1:100

A2025/3