





Existing Front Elevation
Scale: 1:100

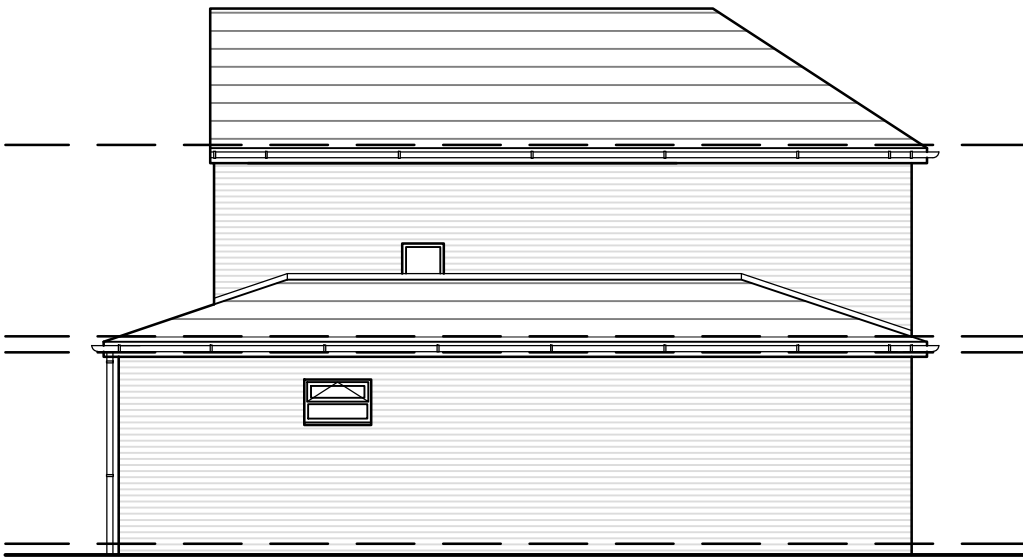

Existing Side Elevation
Scale: 1:100



Existing Rear Elevation
Scale: 1:100

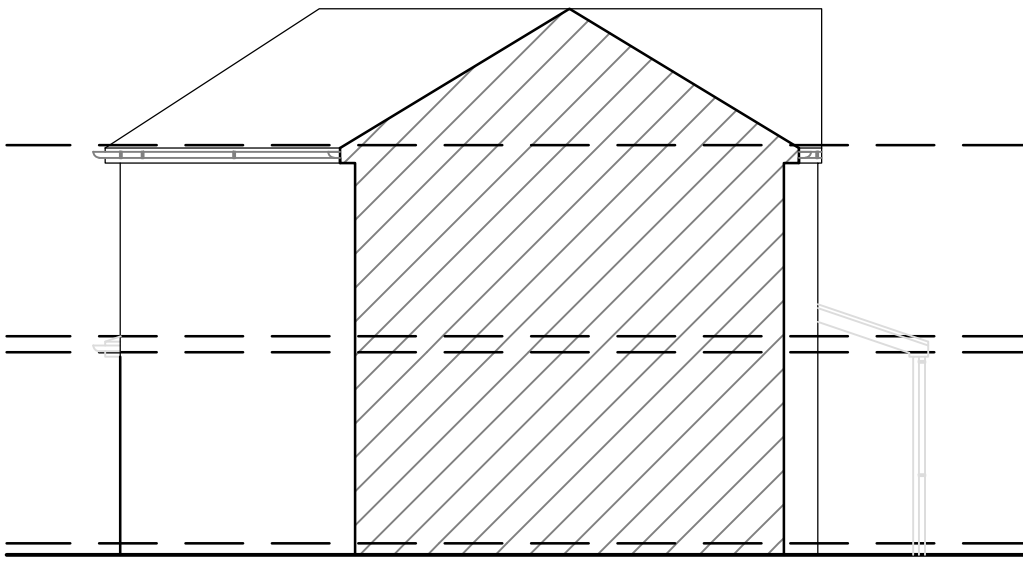

Existing Side Elevation
Scale: 1:100

Materials

- Walls - Orange / red bricks
- Roof - Mid grey tiles
- Windows - Anthracite PVCu
- Doors - Anthracite PVCu
- Fascia and Soffit - White
- Guttering and Downpipes - Black



Site Location Plan
Scale: 1:1250

Key

Site Boundary



Scale in metres
0 1 2 3 4 5

REV	Notes	Date	By
CRISP architecture Email: studio@crisparchitecture.co.uk Chartered Institute of Architectural Technologists Chartered Practice			
Project:		218 Hollin Lane, Middleton Manchester, M24 5LE	
Drawing Title: Existing Elevations			
Project No: 2413		File Identifier:2413_72_04	
Drawing No: 72_04		Revision:	
Drawn By: SMH		Checked By:SMH	
Scale: 1:100 @ A3		Date: 04/03/2024	
Purpose of Issue: F E A S I B I L I T Y			
Drawing Status: P L A N N I N G			