




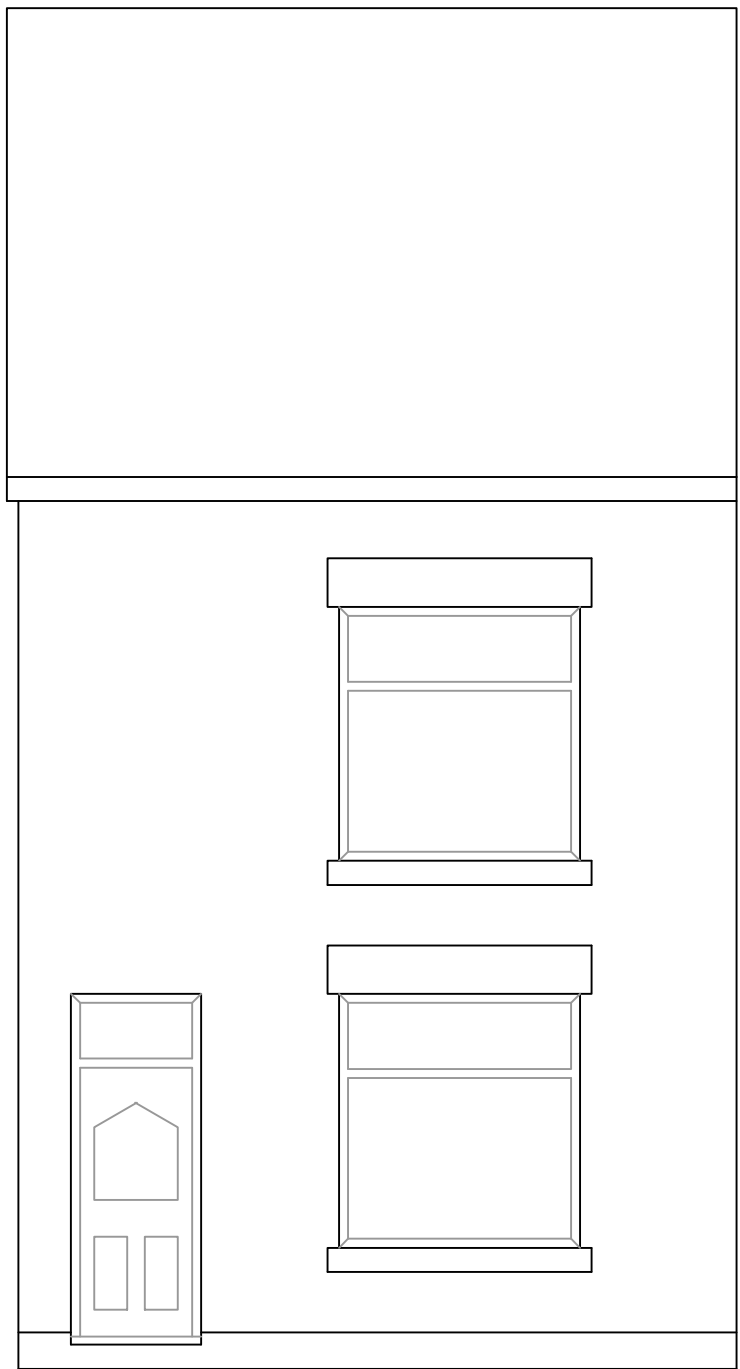


EXISTING FRONT ELEVATION

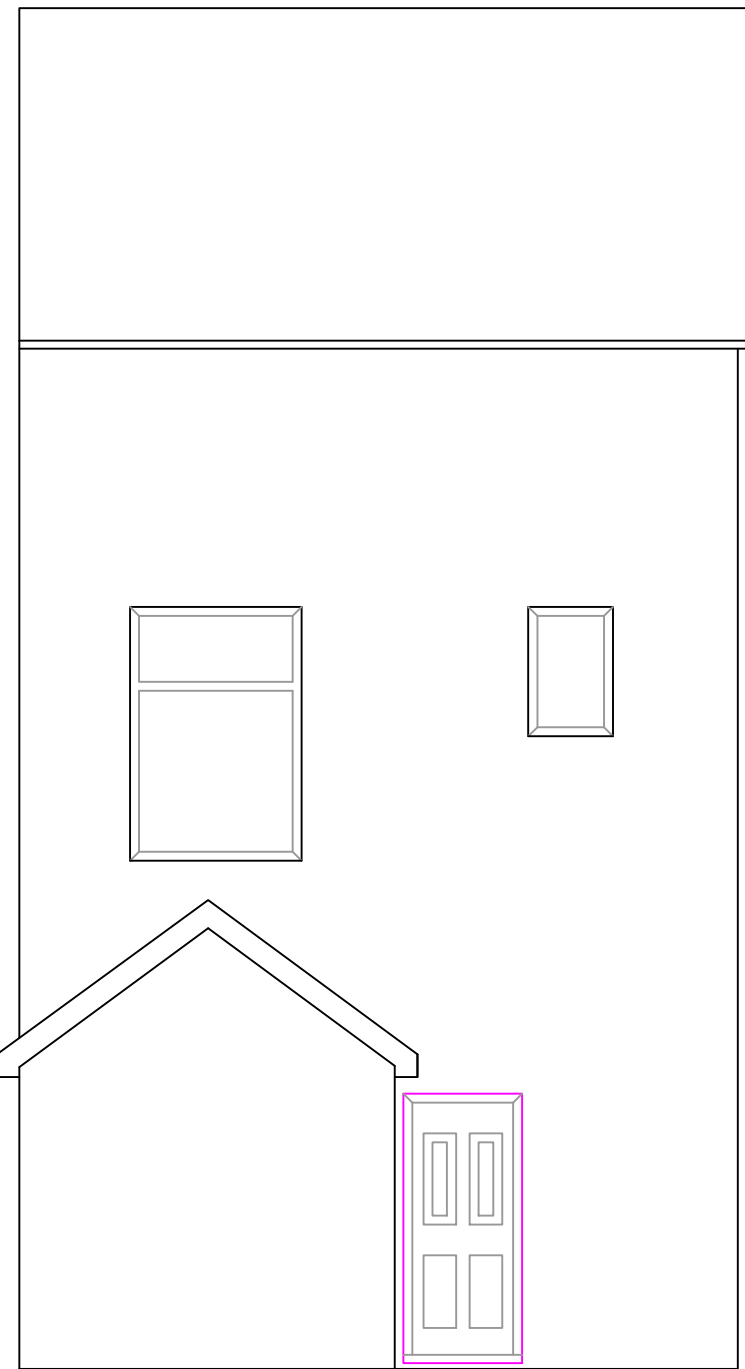



EXISTING REAR ELEVATION

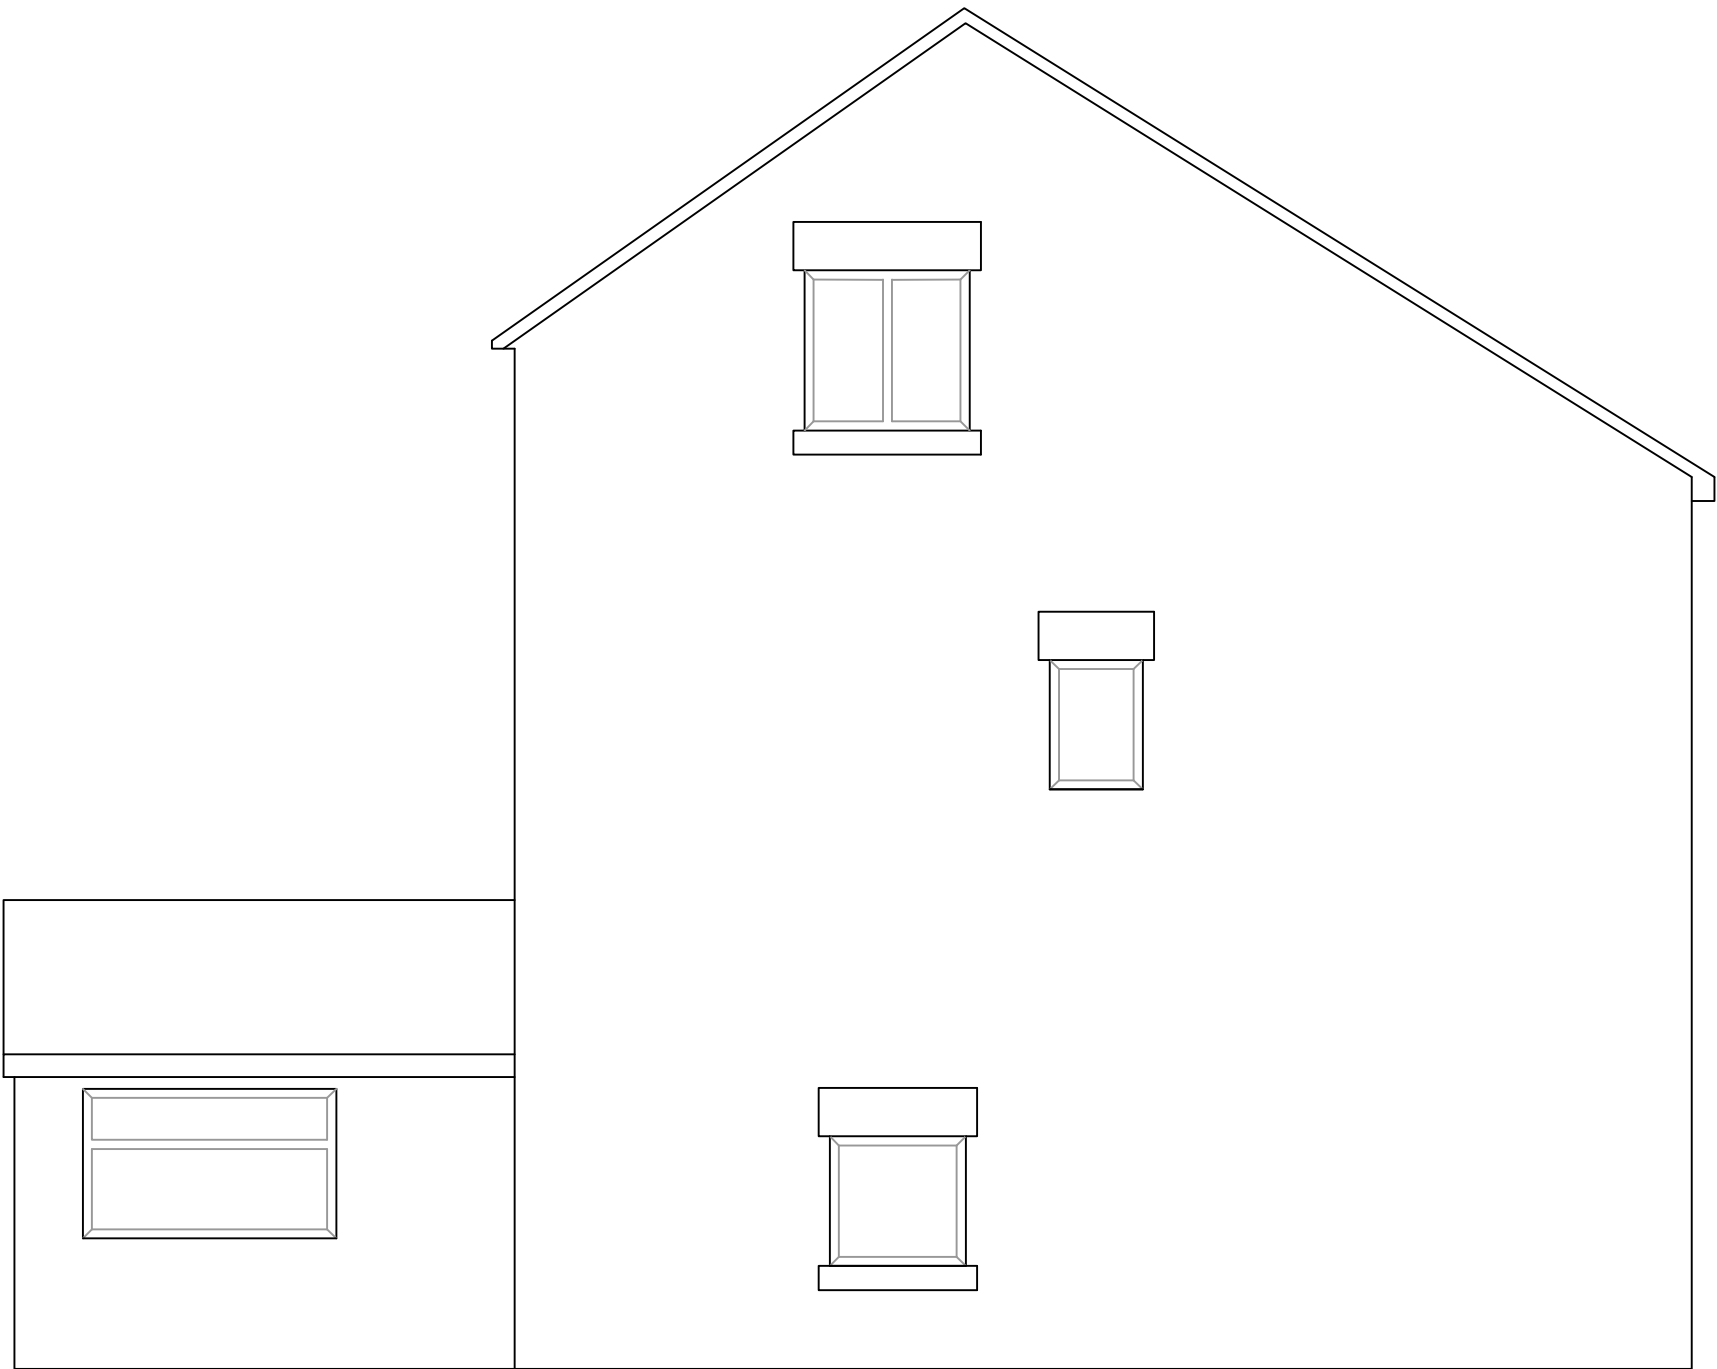

EXISTING SIDE ELEVATION

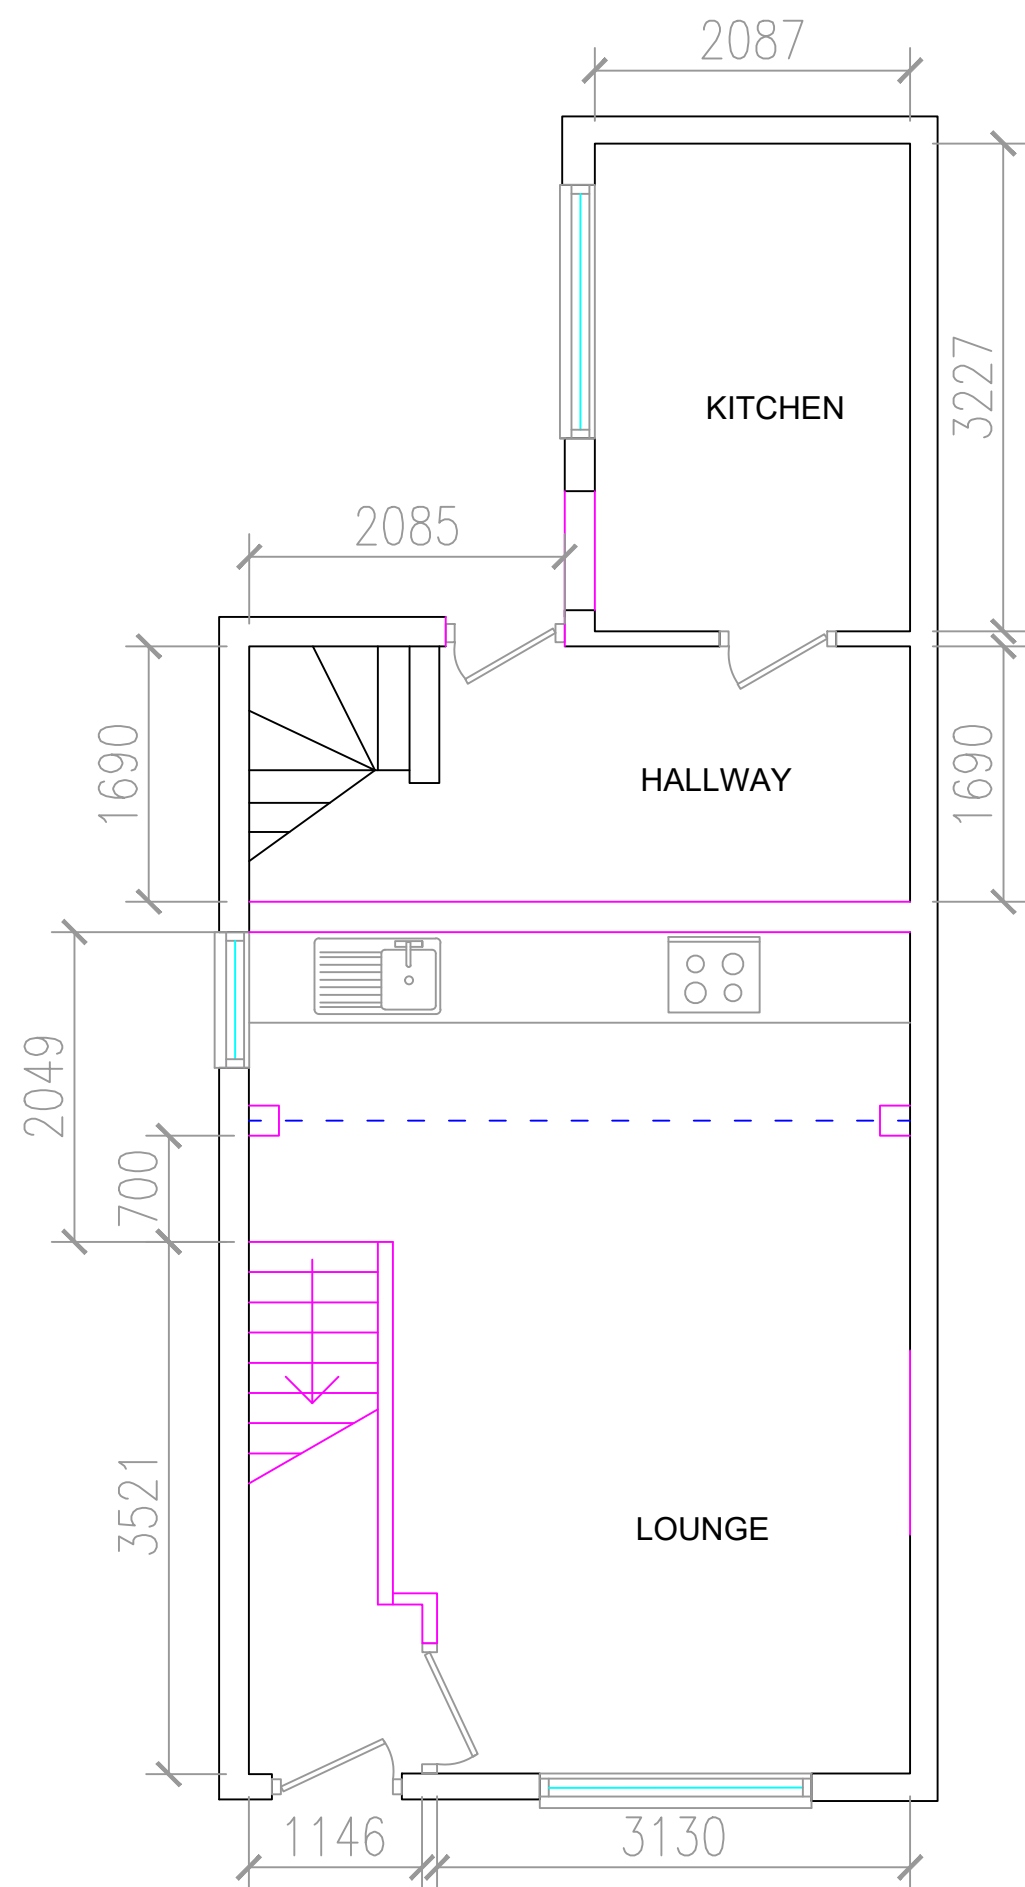

PROPOSED FRONT PROPERTY - 40.3M²
PROPOSED REAR PROPERTY - 47.7M²

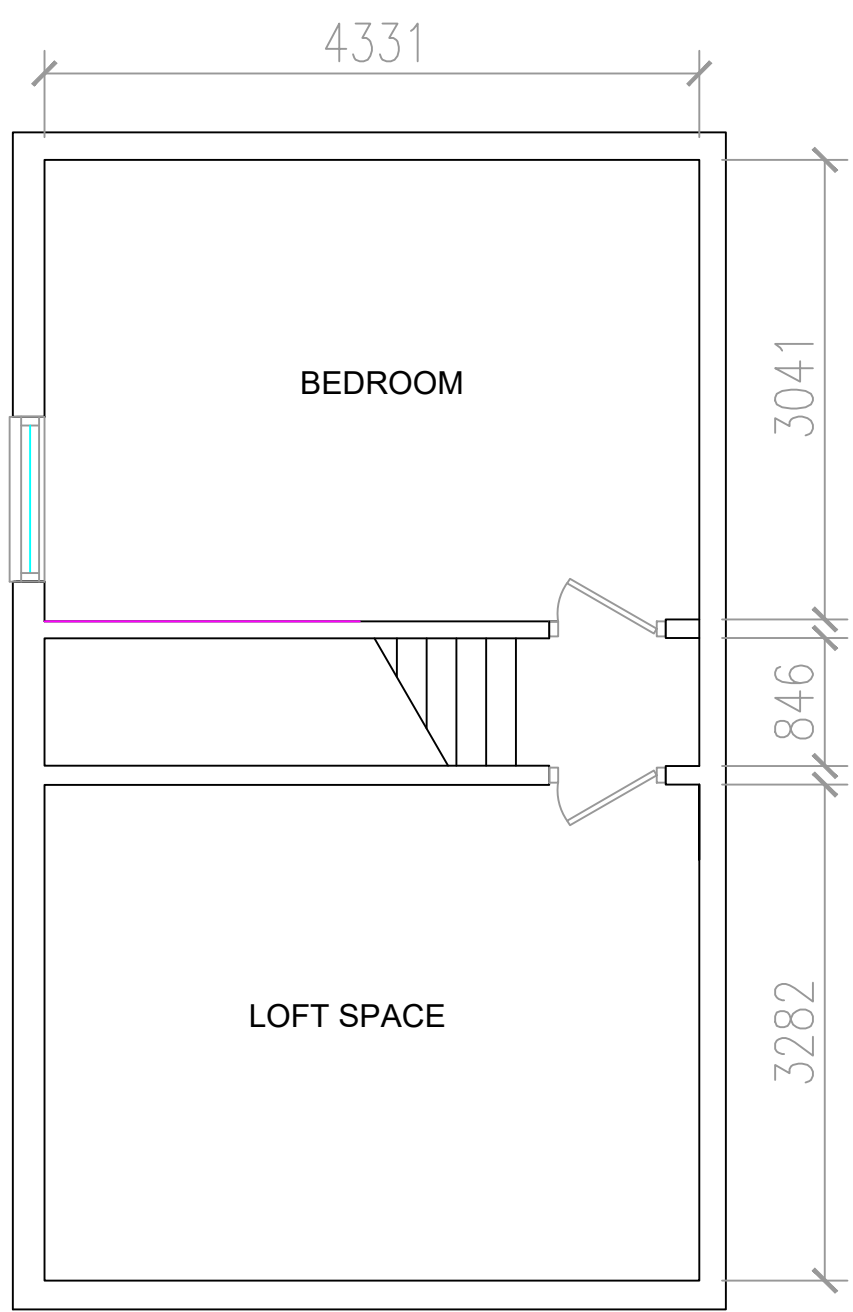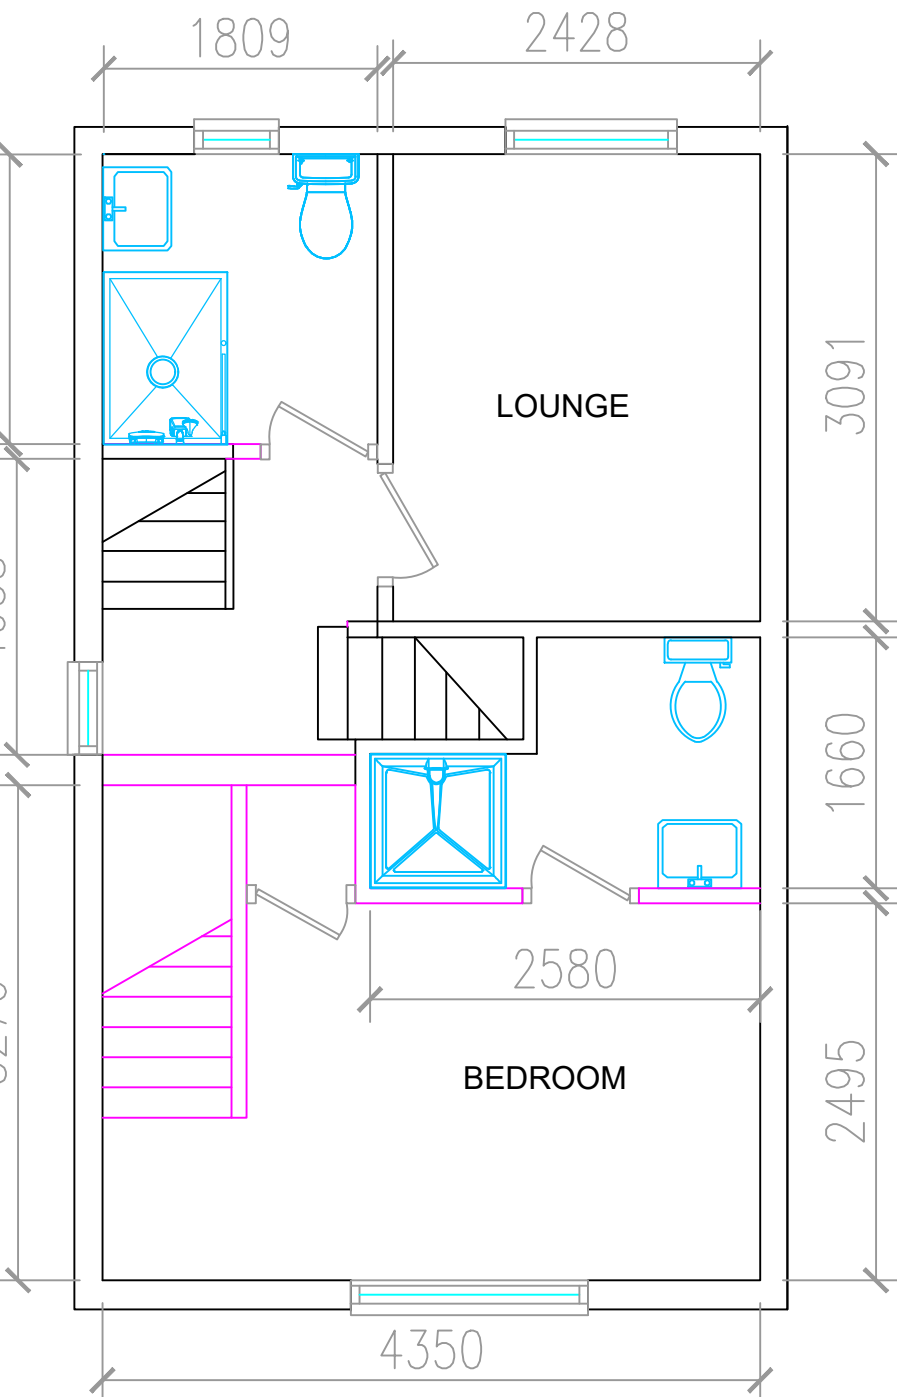

Amendments

JB
DESIGNS
Rebecca Beech
36 Brown Street
Radclyffe
07748282112
rjbcaad@gmail.com

Client: Rachael Derrig
Address: 10 Ash Street, Castleton, Rochdale
Scale: 1:50@A1
Drawing: Proposed Plans and Elevations
Date: Nov 2022