


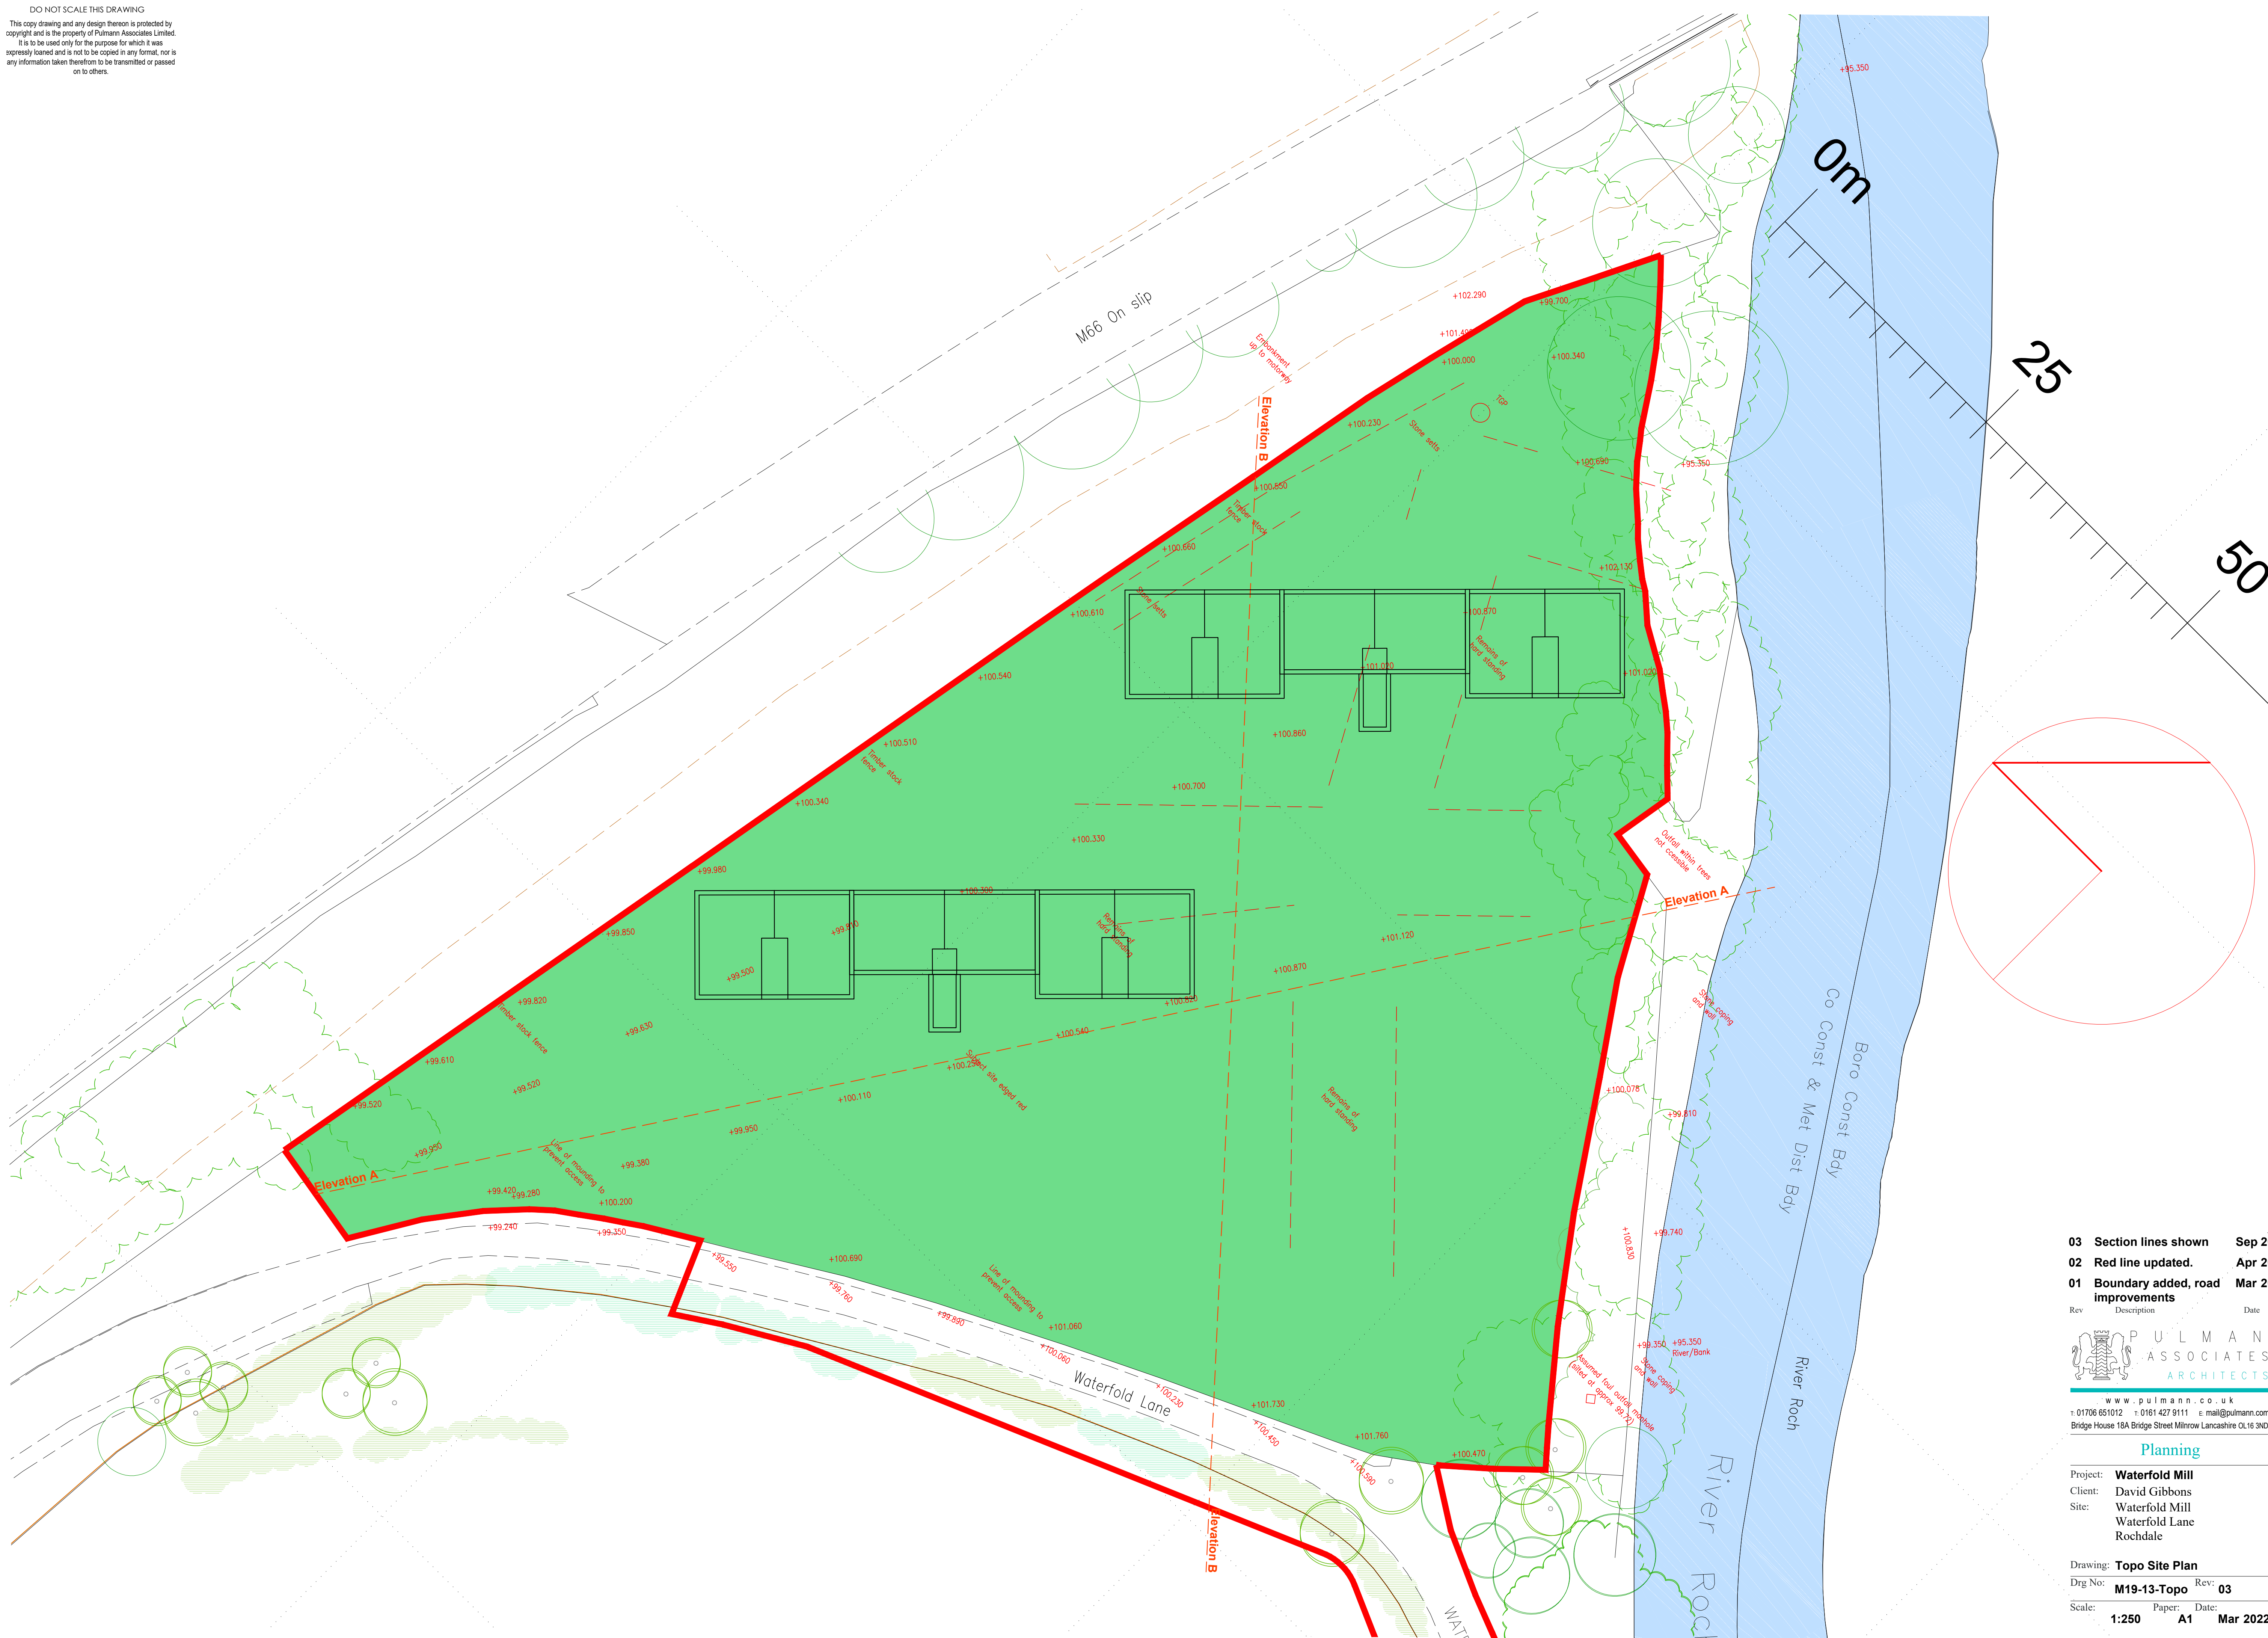

03	Section lines shown	Sep 2022
02	Red line updated.	Apr 2022
01	Boundary added, road improvements	Mar 2022

Rev _____ Description _____ Date _____

 P U L M A N N
A S S O C I A T E S
A R C H I T E C T S

www.pulmann.co.uk

T: 01706 651012 F: 0161 427 9111 E: email@pulmann.com
Bridge House 18A Bridge Street Milnrow Lancashire OL16 3ND

Planning

Project: **Waterfold Mill**
Client: David Gibbons
Site: Waterfold Mill
Waterfold Lane
Rochdale

Drawing: **Topo Site Plan**

Drg No: **M19-13-Topo** Rev: **03**

Scale: **1:250** Paper: **A1** Date: **Mar 2022**