




Front Elevation - Type C

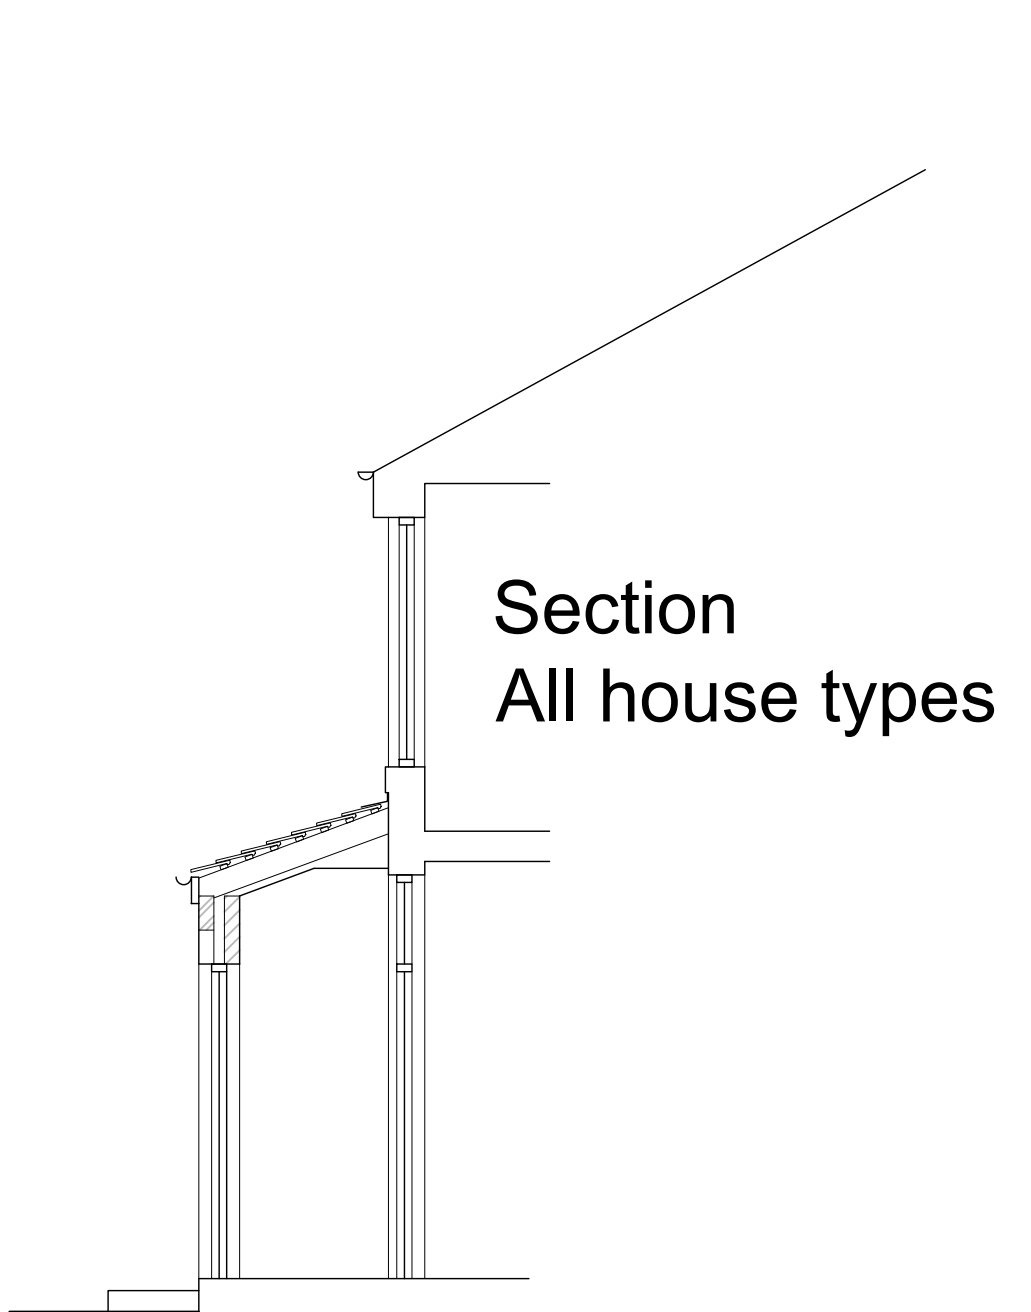


Section
All house types




Front Elevation - Type A



126 Clover Hall Crescent
Front Elevation

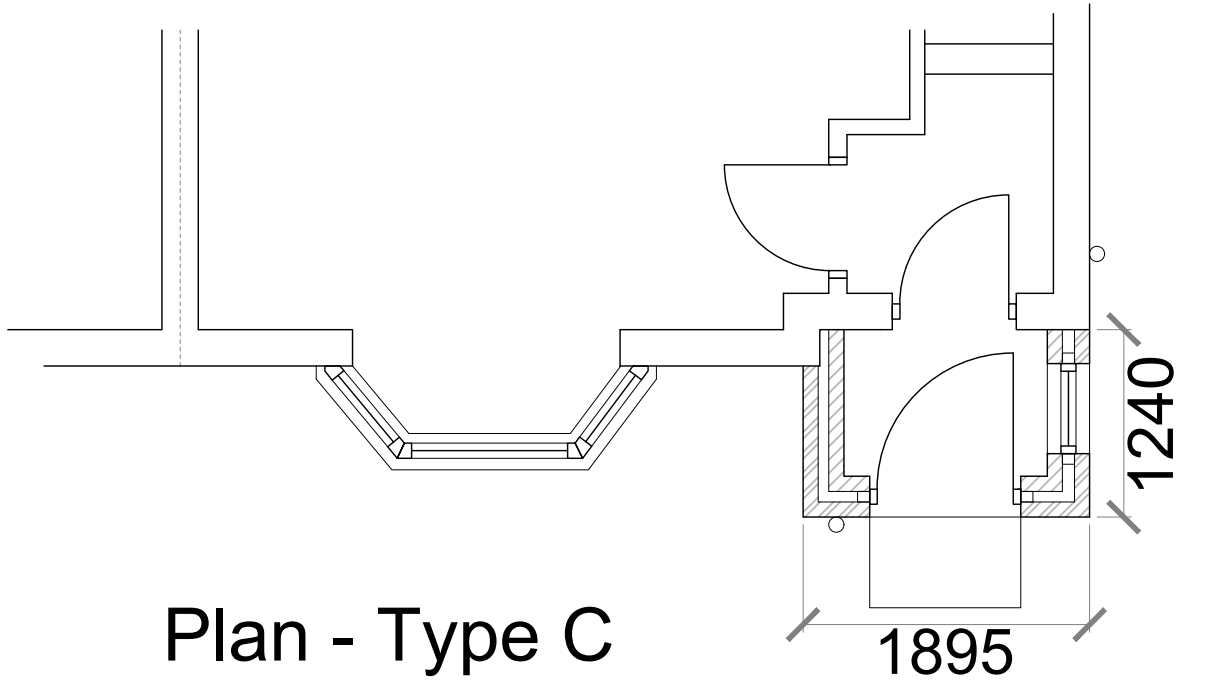

Plan - Type C
Type B similar

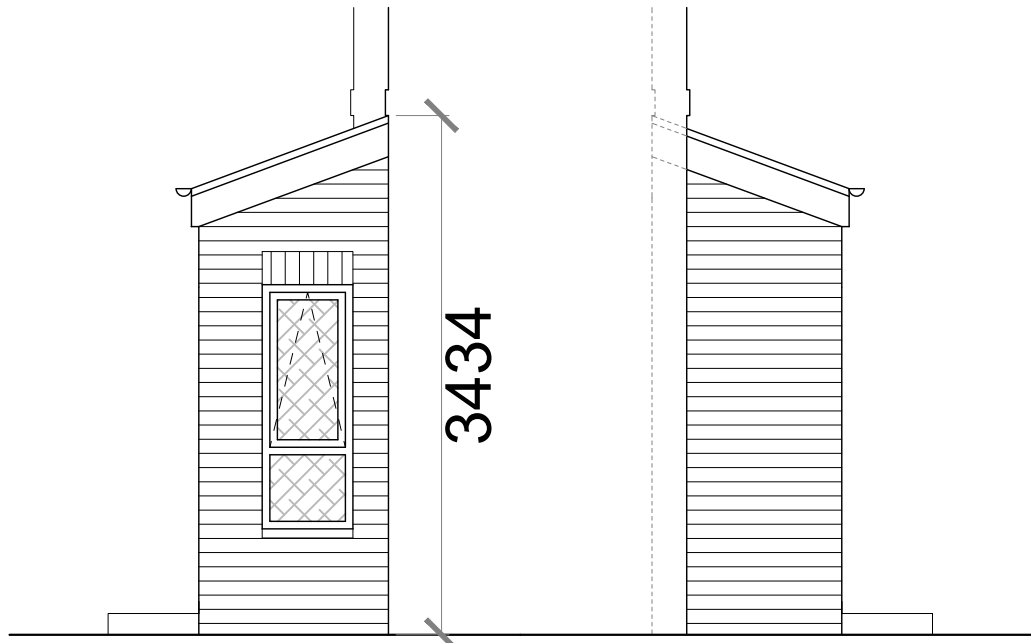

Side Elevations
All house types




Front Elevation - Type B




126 Clover Hall Crescent
Side Elevation

Proposed new porch design shown with all four house types

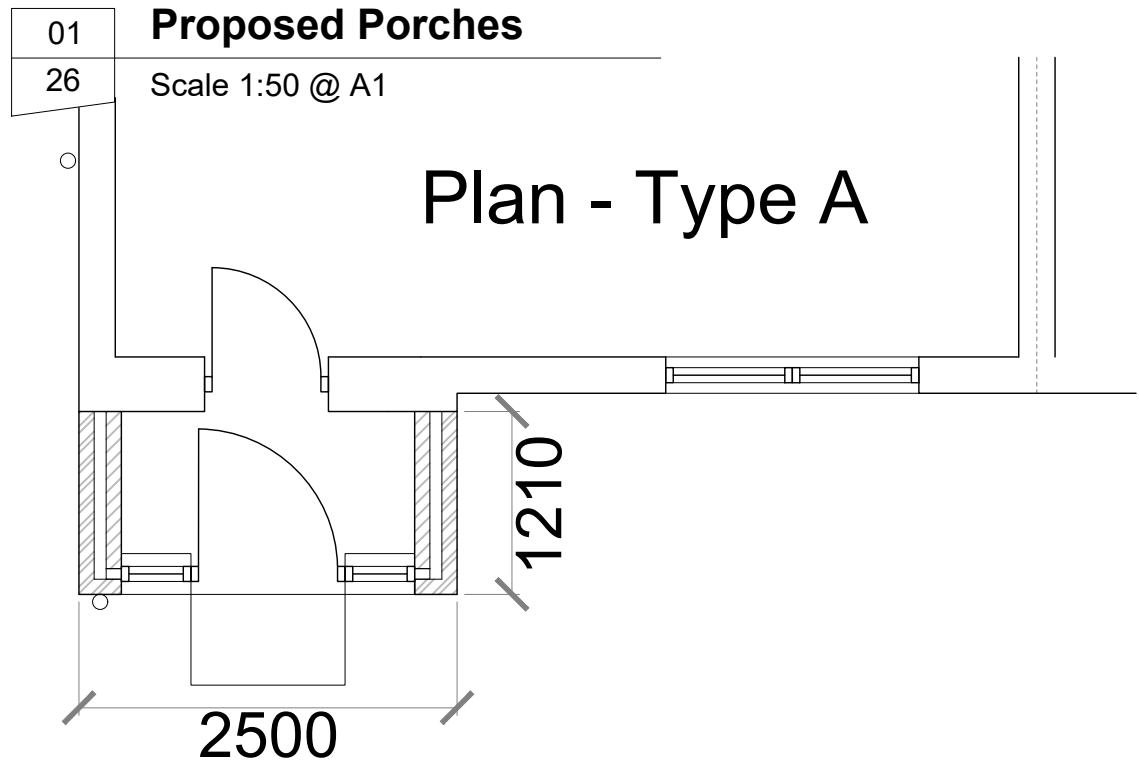

Plan - Type A

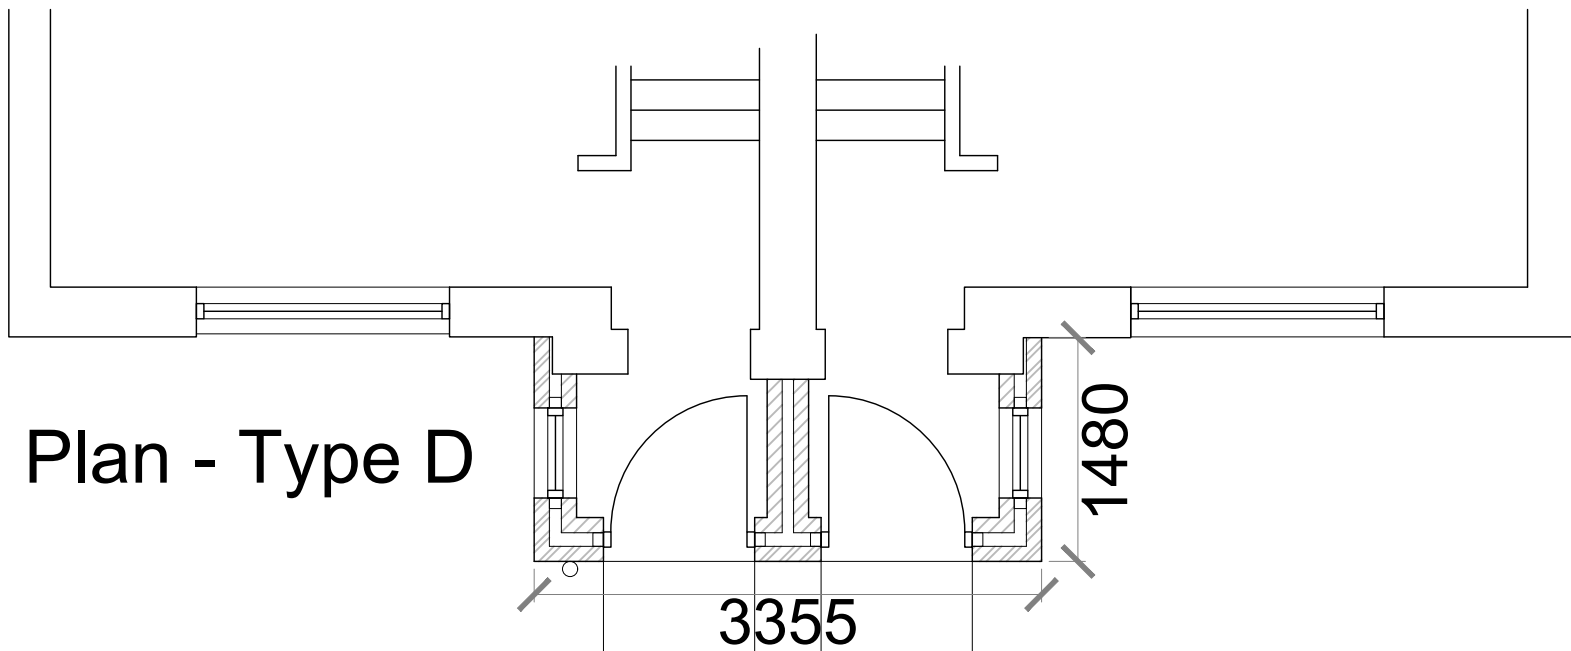

Plan - Type D



Front Elevation - Type D

General Notes
01: Dimensions must not be scaled from this drawing. If in doubt, please ask.
02: All dimensions are in millimetres unless noted otherwise.
03: All dimensions should be verified on site before proceeding with the work.
04: TADW Architects shall be notified in writing of any discrepancies.
05: © TADW Limited (UK) 2015

Legend

P4	Dimensions added	11.12.23	MH	BB
P3	126 Clover Hall added	10.11.23	MH	BB
P2	Type A porch design revised	9.11.23	MH	BB
P1	Issued for comment	6.11.23	MH	BB
Issue	Description	Date	Drawn	Checked

Drawing Status
P - Planning | T - Tender | C - Construction | R - As Record

For Approval

tadw architects



Six St, Petersgate Stockport Cheshire SK1 1HD
Ph 0161 477 6158 Fx 0161 480 8342 mail@tadw.co.uk www.tadw.co.uk

Client

Rochdale Boroughwide Housing

Job

Clover Hall Crescent Estate
Porch Renewal Works

Title

Proposed Porches

Scale

1:50 @ A1

Note - Prints from PDF files may not be to scale, check accuracy against scale



Job Number

231336

Drawing Number

26

Issue

P4