



Front elevation

Rear elevation

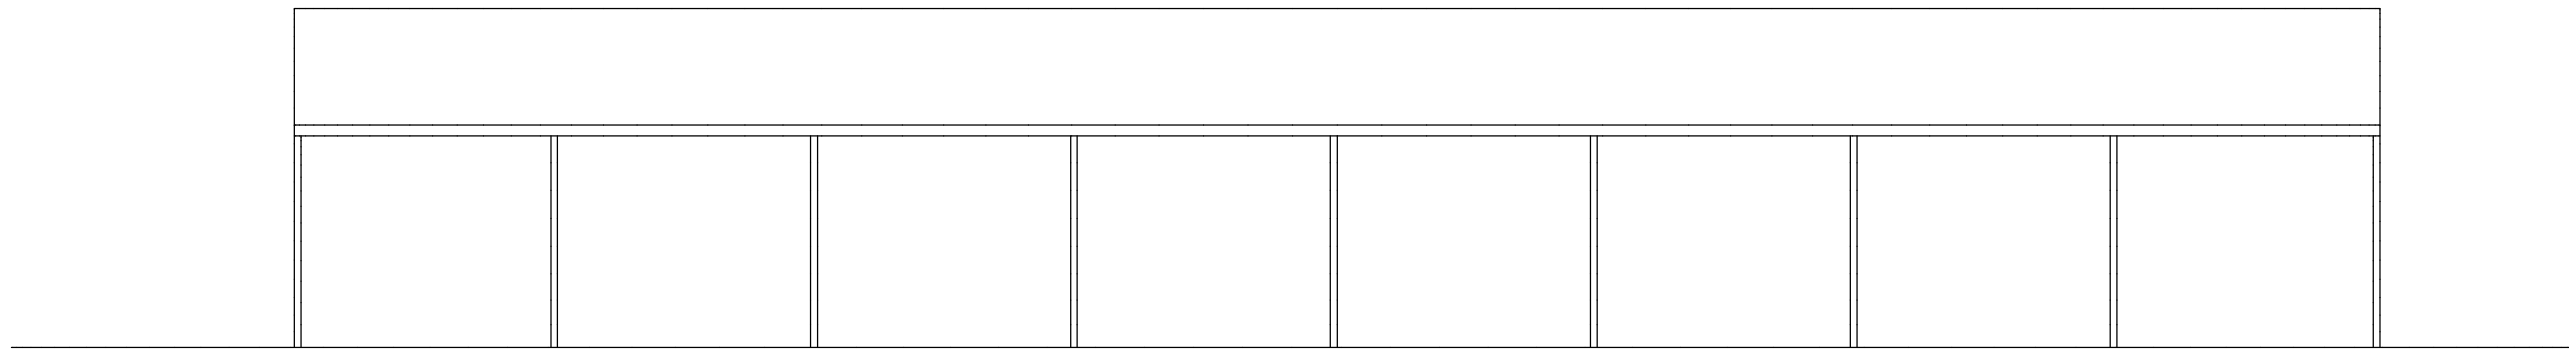


Side elevation (south west)

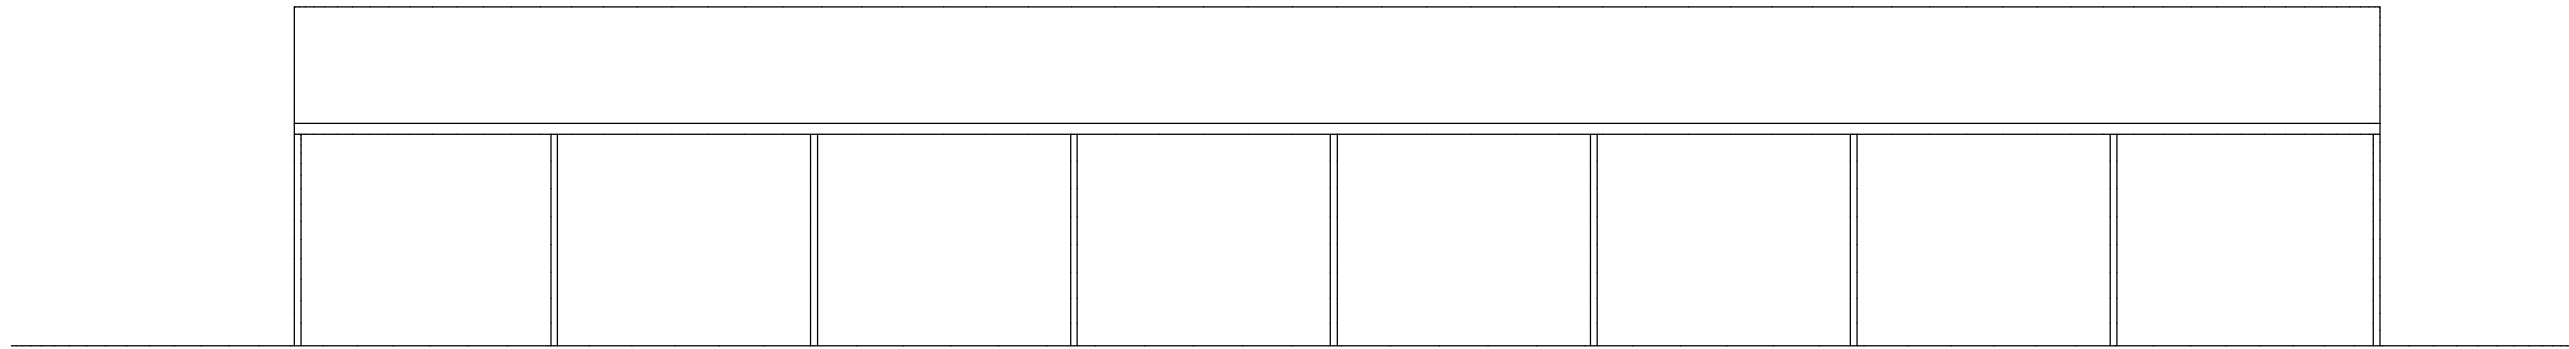

Side elevation (north east)



Roof plan

 


Floor plan

Existing Polytunnel


1 : 100

## REGULARISATION ITEM

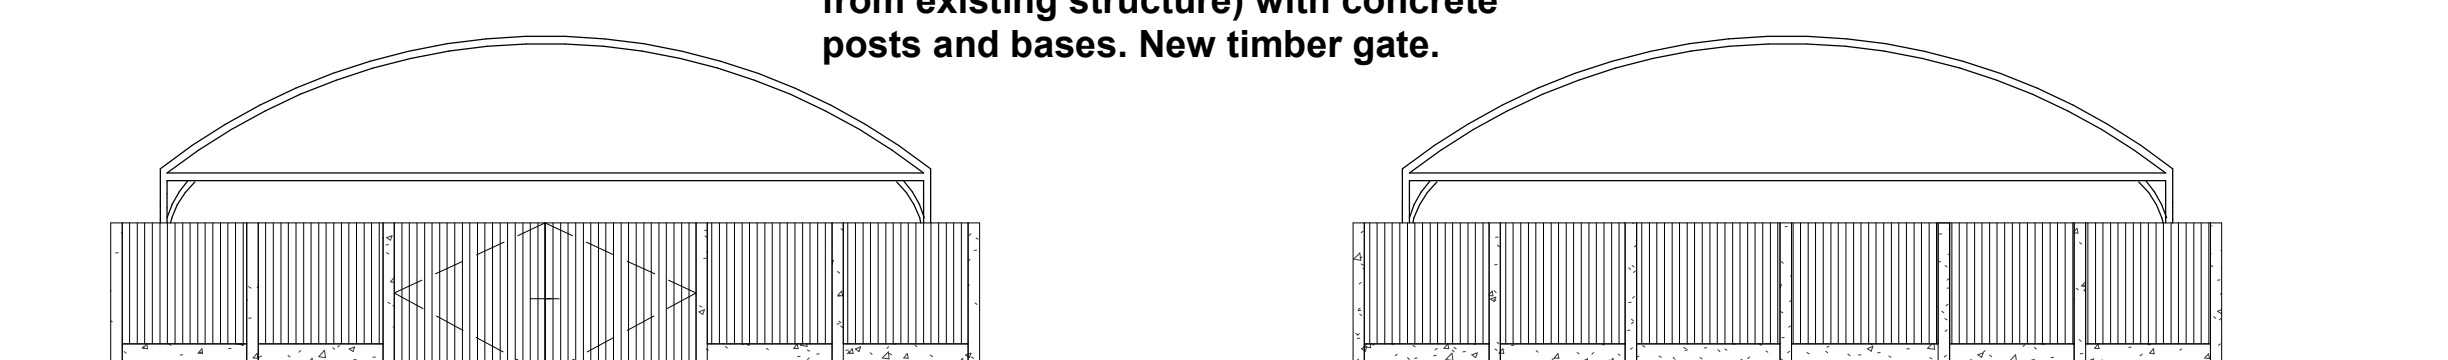


Front elevation

Rear elevation

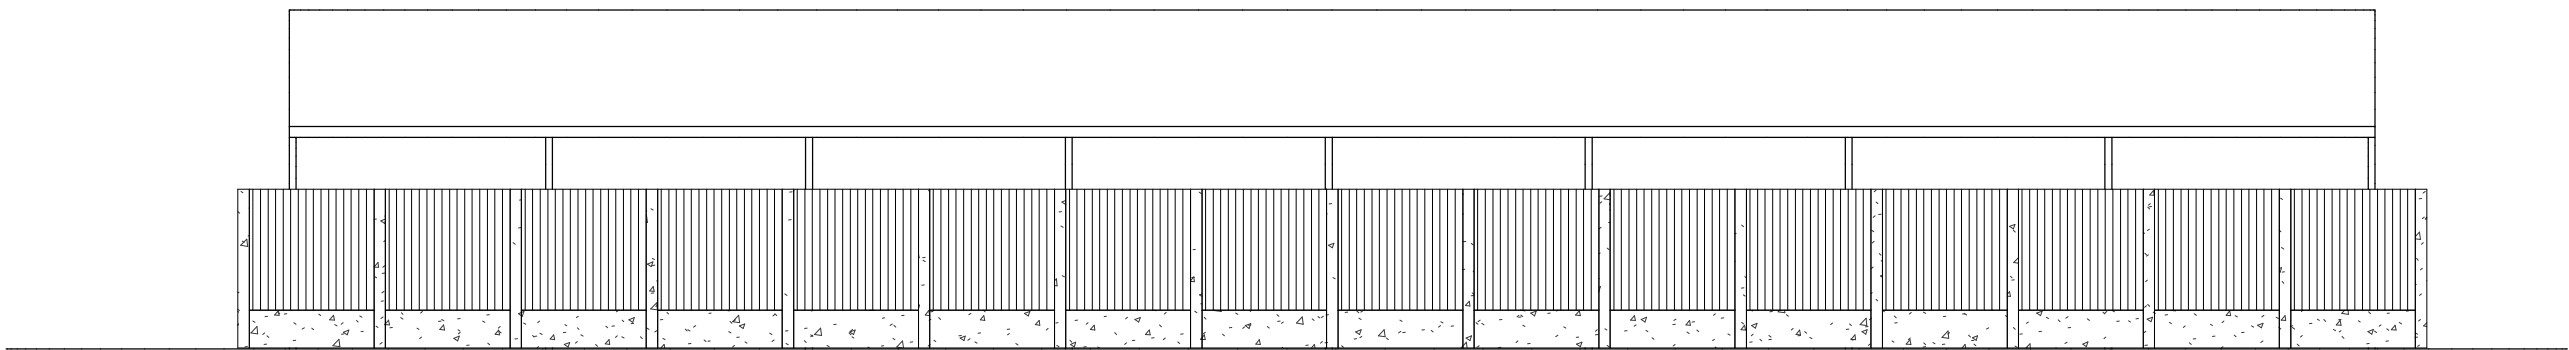


Side elevation (south west)

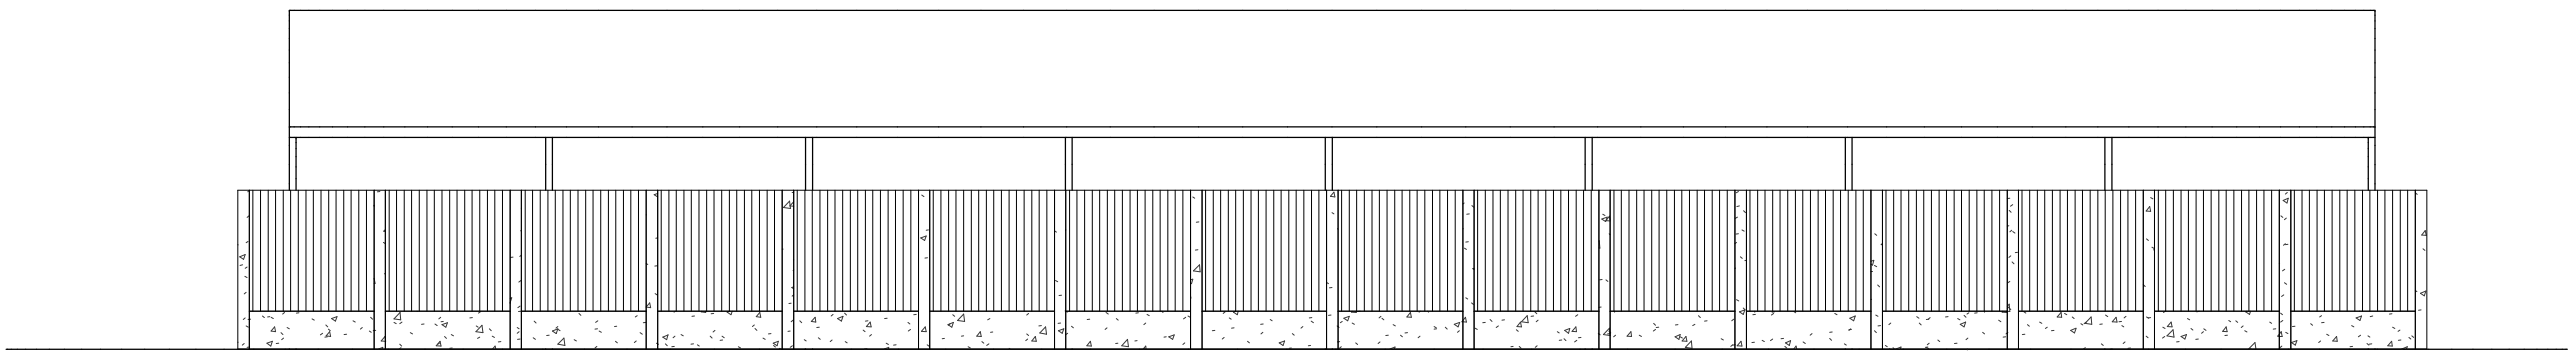

Side elevation (north east)



Roof plan

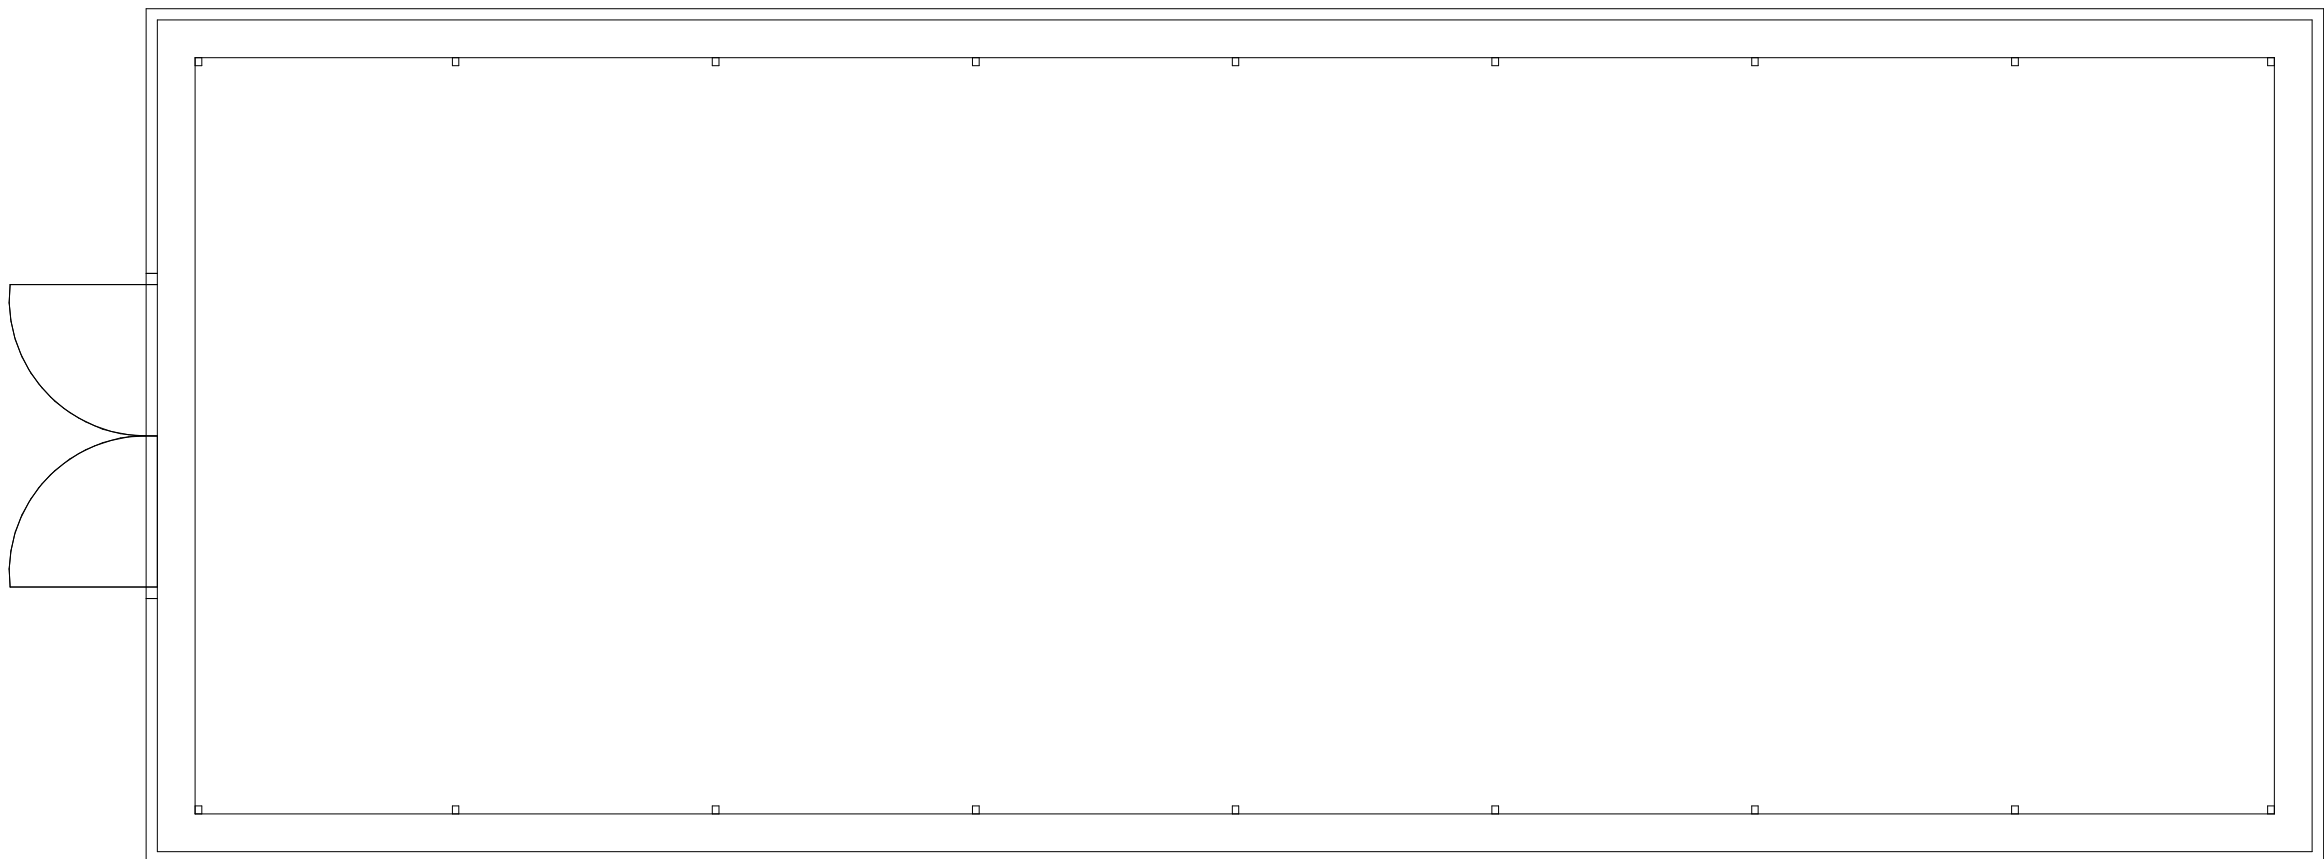

Floor plan

Proposed Polytunnel

1 : 100

## APPLICATION ITEM - FENCE AND GATES

**COPYRIGHT RESERVED:**  
The Copyrights to all designs and drawings are the property of Seven Architecture. Reproduction or use for any purpose other than that authorised by Seven Architecture is forbidden.

- GENERAL NOTES:**
1. All dimensions to be checked on site. The Contractor shall verify and be responsible for all dimensions.
  2. DO NOT scale the drawing - The drawing must not be scaled for any purpose, refer to written dimensions only.
  3. Any queries or doubts, drawing errors, omissions or divergences shall be reported to Seven Architecture without delay and prior to works being carried out.
  4. This drawing is subject to statutory approvals.
  5. All works are to be in accordance with the planning approval and my subsequent approved Local Authorities planning correspondence including drawings, documents and reports.
  6. All works are to comply with the Building Regulations, British Standards, Code of Practice and any Local Statutory requirements.
  7. All works are to comply with current Health & Safety Legislation, HSE recommendations / guidance and the current CDM regulations.
  8. All architectural drawings are to be read in conjunction with the relevant architectural specifications and outline specification sheets.
  9. All the details and setting-out drawings to be read in conjunction with the relevant consultants and subcontractor drawings.
  10. All details and setting-out drawings are design intent only. Final arrangement is subject to design development and coordination with Design Team consultants and relevant subcontractors.

| REV. | DESCRIPTION                                            | DATE       | DRAWN | CHECK |
|------|--------------------------------------------------------|------------|-------|-------|
| P01  | Issued for Planning.                                   | 30/01/2024 | ZH    | AZ    |
| P02  | Updated on from planner feedback to allow validation.  | 11/03/2024 | ZH    | ZH    |
| P03  | Request for adding rear/side elevation for validation. | 04/04/2024 | ZH    |       |

DRAWING SCALE:

1:100 @ A1



KEY PLAN (NTS):



CLIENT:

Hopwood Hall College



Hopwood Hall College  
& University Centre

PROJECT TITLE:

Animal Management  
T-Level Project

PROJECT NO:

20847

DRAWING TITLE:

Polytunnel - Existing and Proposed

DRAWING NO:

| PROJECT | ORIGIN | ZONE | LEVEL | TYPE | ROLE | NO.#  | REVISION |
|---------|--------|------|-------|------|------|-------|----------|
| HAT     | SEV    | XX   | ZZ    | DR   | A    | 00520 | P03      |

SUITABILITY DESCRIPTION (S2) Suitable For Information

REVISION DESCRIPTION PLANNING

**seven.**

SEVENARCHITECTURE.CO.UK

Studios at :

Unit 1.3 Wauk Mill  
51 Bengal St  
MANCHESTER  
M4 6LN  
t: 0161 236 5655

Clarendon House  
Victoria Avenue  
HARROGATE  
HG1 1JD  
t: 01423 709 807

Y Neuadd Lwyd  
Dolwyddelan  
CONWY  
LL25 0SJ  
t: 01286 875120