


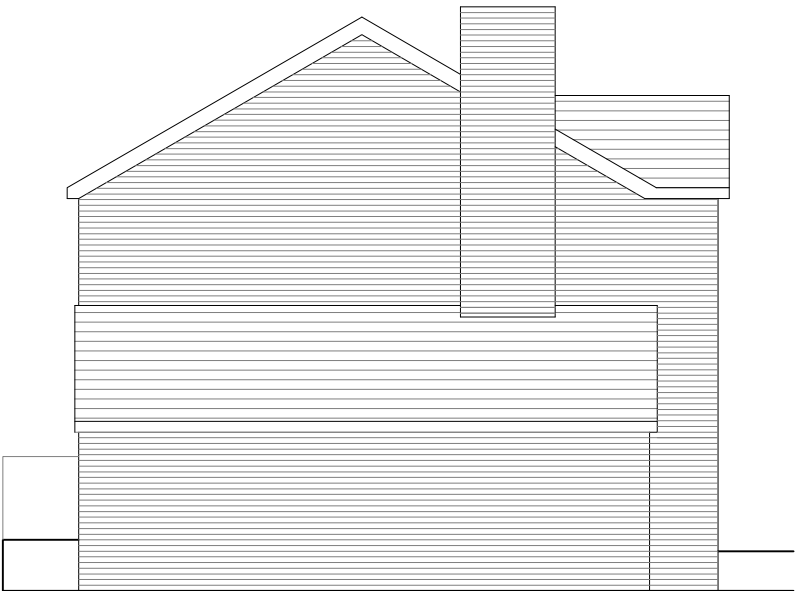


EXISTING NORTH ELEVATION



EXISTING SOUTH ELEVATION



EXISTING EAST ELEVATION

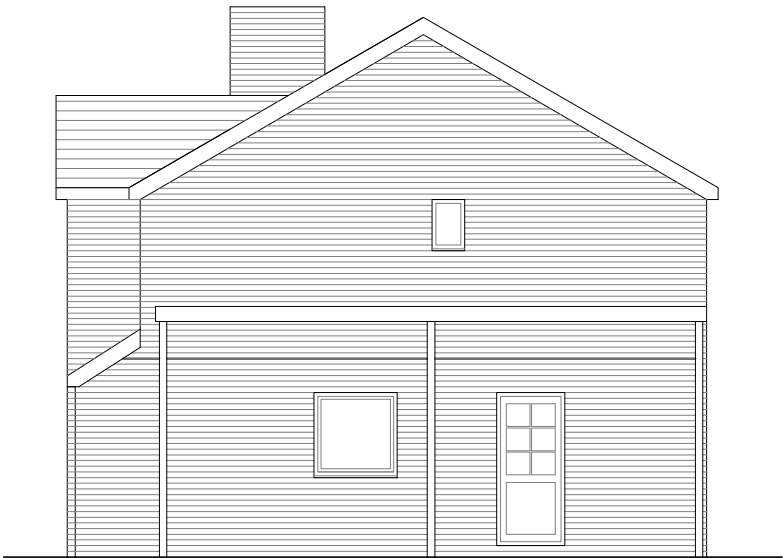

EXISTING WEST ELEVATION

Disclaimer:
Do not scale from this drawing.
All dimensions to be verified on site prior to the commencement of any work or the production of any shop drawing. All discrepancies to be reported to the architect immediately.
This drawing is to be read in conjunction with all related Architect's and consultant drawings and any other relevant information.
This drawing is the copyright of Design & Architecture Workshop.

Notes:

A 12.10.22 Issued for planning

Rev	Date	Description
-----	------	-------------

Design & Architecture Workshop The Workshop, 2 Oldham Road, Delph, Oldham OL3 5EB tel: 01457 238324 email: info@daworkshop.co.uk www.daworkshop.co.uk
--

Project: 6 Bramhall Close House Remodel

Drawing Title: Existing Elevations

Scale: 1:100	Papersize: A3
-----------------	------------------

Drawing No.: 195-003

Drawing Date: June 2021	Drawn by: RAD
----------------------------	------------------

Client: J&I Brierley Developments Ltd
--