




1 NORTH EAST ELEVATION
1 : 200

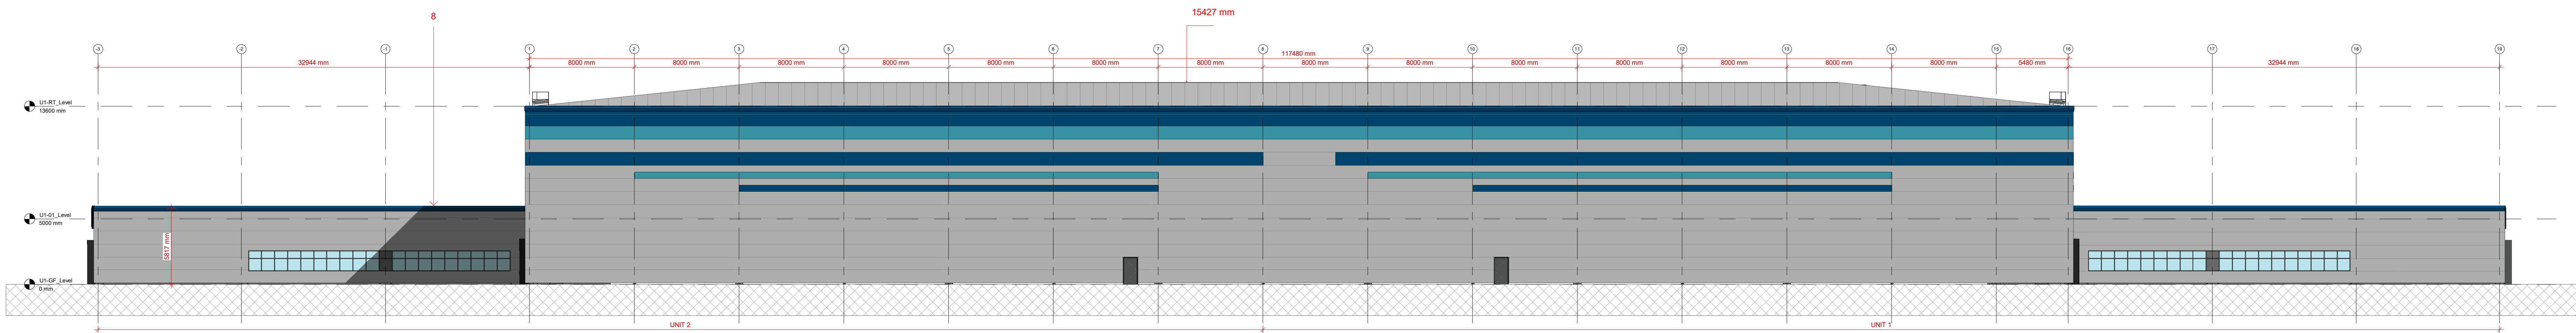

2 SOUTH WEST ELEVATION
1 : 200

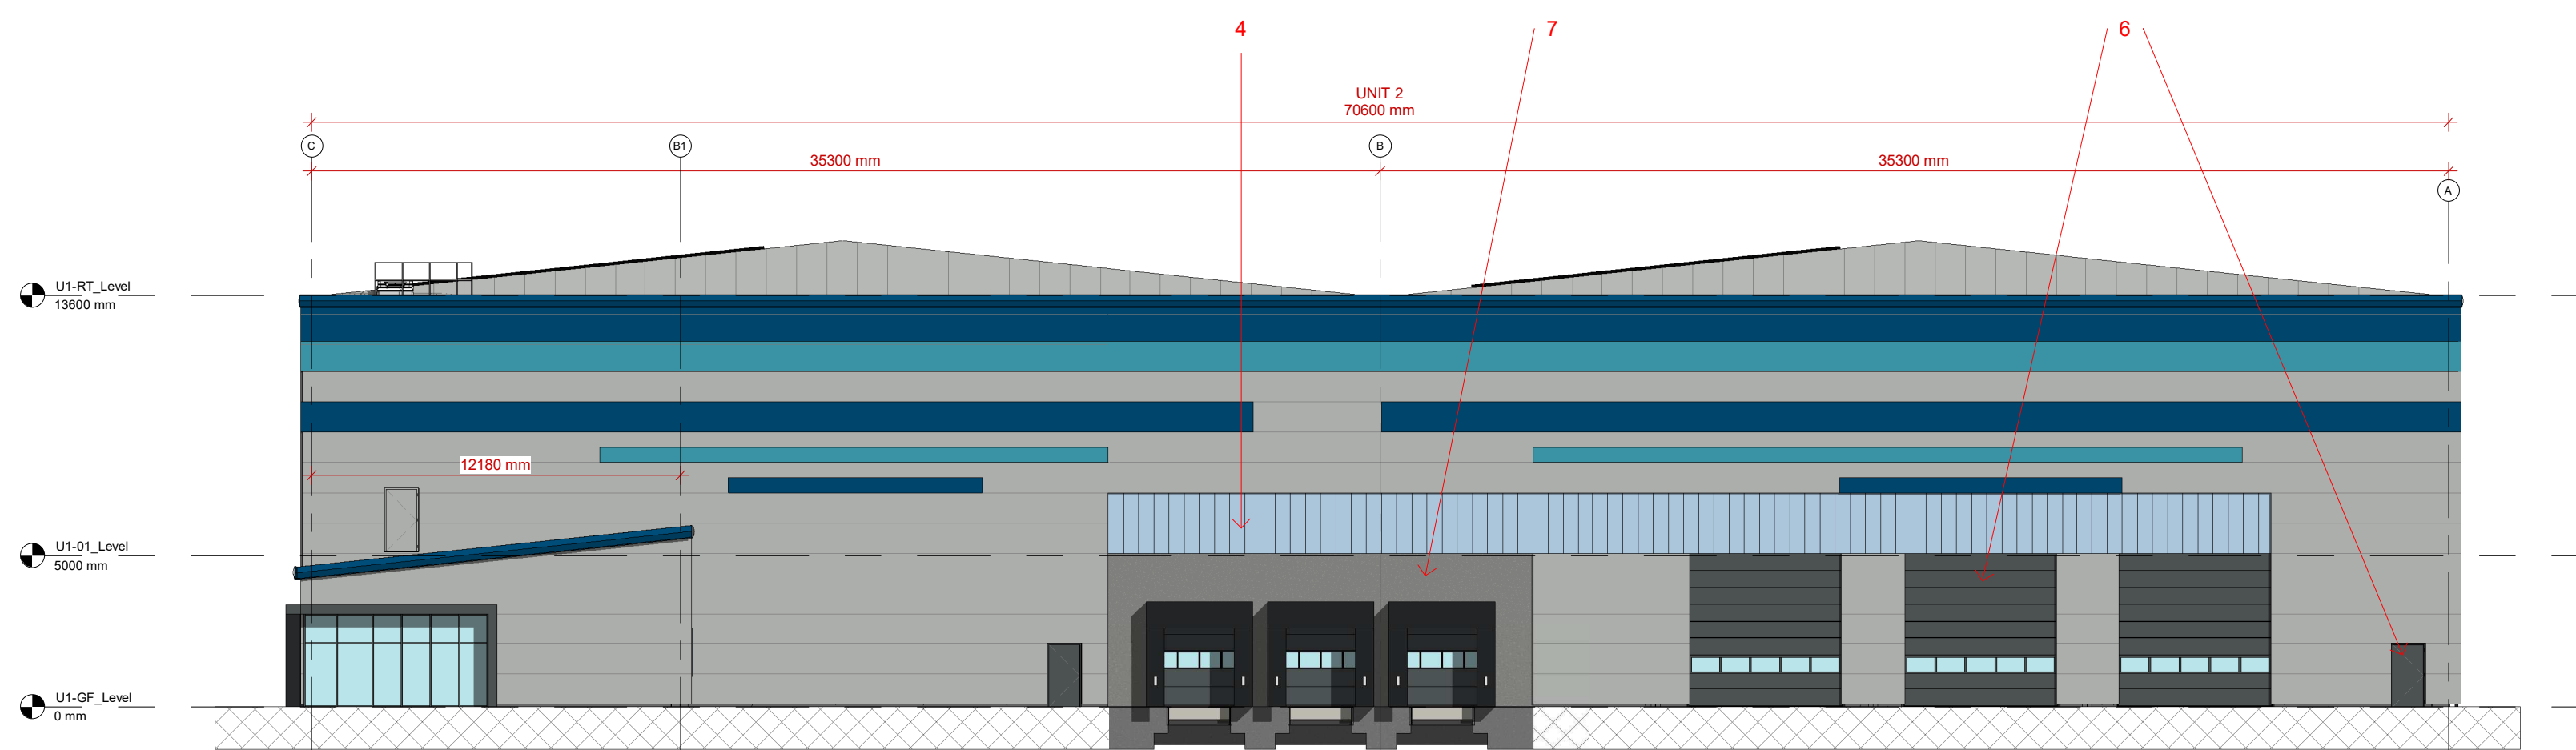

3 NORTH WEST ELEVATION
1 : 200

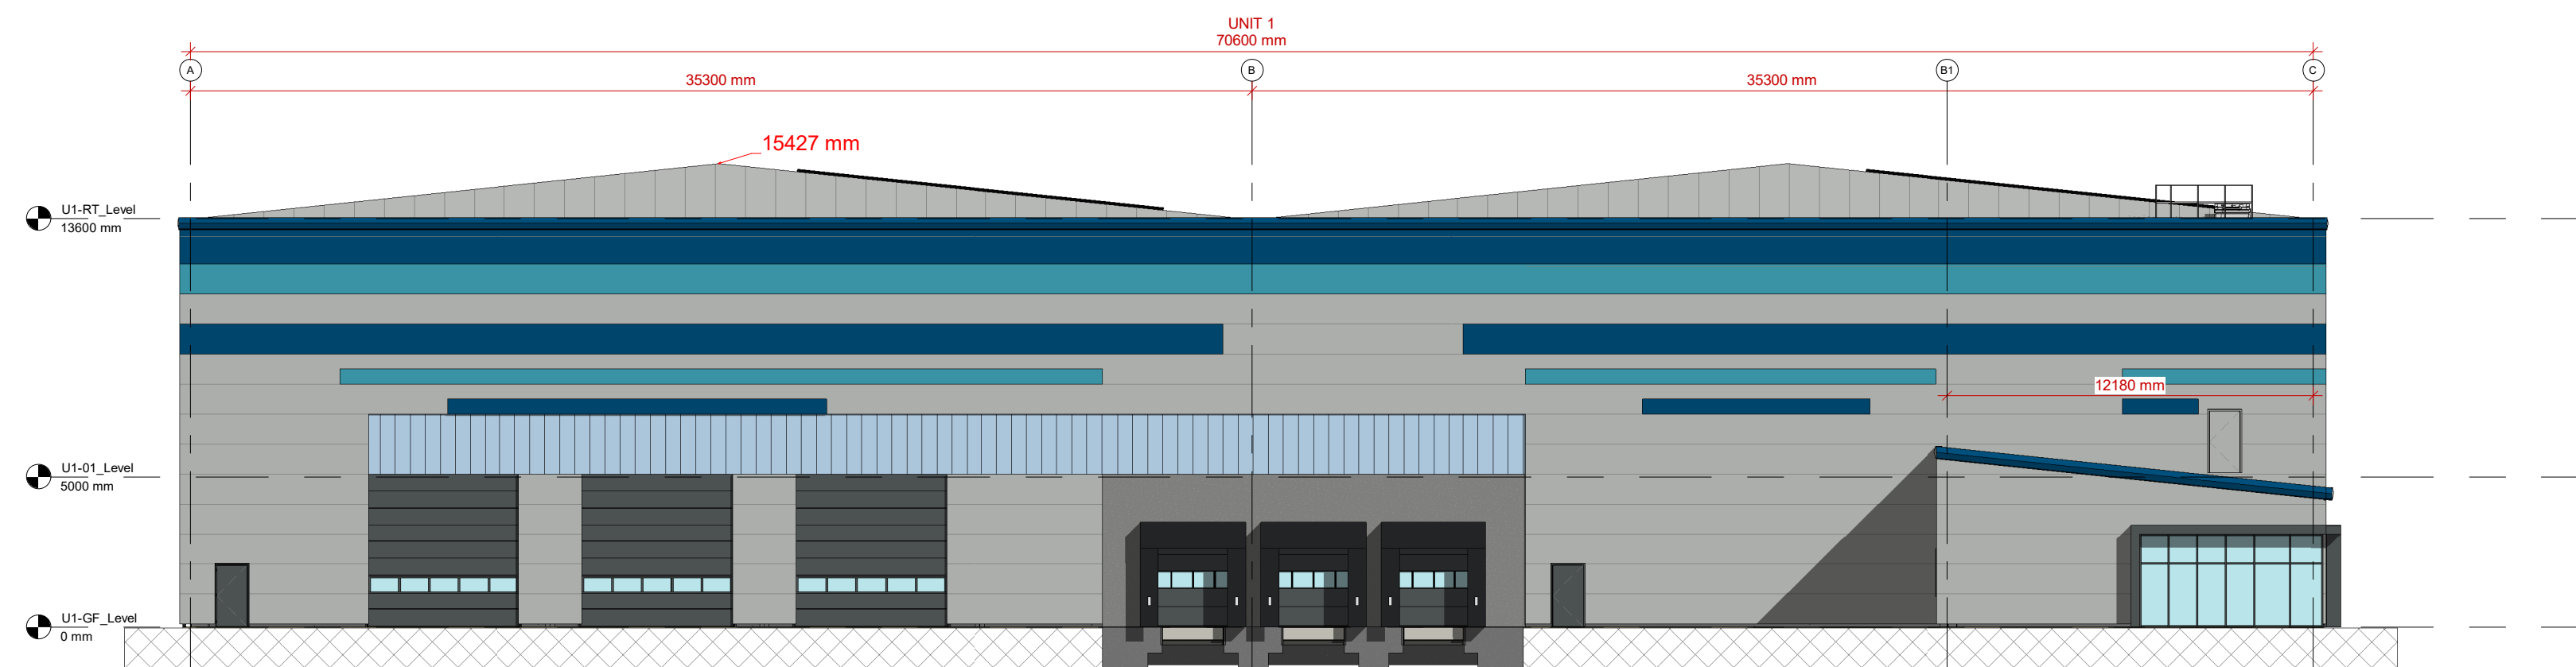

4 SOUTH EAST ELEVATION
1 : 200

MATERIALS KEY	
1	COMPOSITE CLADDING PANELS (TBC) - KYANITE RAL 5010
2	COMPOSITE CLADDING PANELS (TBC) - AZURITE BLUE GREEN
3	COMPOSITE CLADDING PANELS (TBC) - MOONSTONE RAL 7035
4	TRANSLUCENT POLYCARBONATE PANELS - OPAL WHITE
5	ALUMINIUM FRAMED CLEAR GLAZED CURTAIN WALL AND RIBBON WINDOWS FRAME: BASALT GREY RAL 7012
6	DOCK DOORS, LEVEL ACCESS DOORS AND EXTERNAL DOORS: RAL 7012
7	PRECAST CONCRETE WALL
8	CAPPING, FASCIA AND GUTTER - KYANITE RAL 5010

Do not scale this drawing
Ashton Smith to be notified of discrepancies figured dimensions
Contractors must check all dimensions from this
This drawing is copyright used for use on this site only
This drawing is to be used solely for information as intended
For other information refer to the latest revision of any cross referenced drawing



LOCATION PLAN:

NOTES:

REV	DATE	DESCRIPTION
P6	08.11.22	Size of sheet increased to A0
P5	24.10.22	Office roof changed to transparent panel at 60deg
P4	17.08.22	Division between units 1&2 indicated
P3	18.08.22	Offices and stairs arrangement revised
P2	16.08.22	Building width reduced by 2m Initial Drawing Issue
P1		

PROJECT TITLE		MANCHESTER ROAD, HEYWOOD	
DRAWING TITLE		PROPOSED ELEVATIONS UNITS 1&2	
REV	SCALE	DATE	REVISION
AD	As indicated	02/08/22	S3
DRAWING NO.		21157-ASA-00-ELZZ-D-A-0013 (S3-P6)	
BIM MODEL NUMBER		21157-ASA-ZZ-ZZ-M3-A-0003 (S3-P1)	

CLIENT		TrammellCrowCompany	
AshtonSmith		Beyond Design	
Ashton Smith, Belvedere House, 3 Victoria Avenue, Harrogate, North Yorkshire, HG2 9LE Tel: 01423 523882 Fax: 01423 565104 www.ashtonsmith.co.uk			