



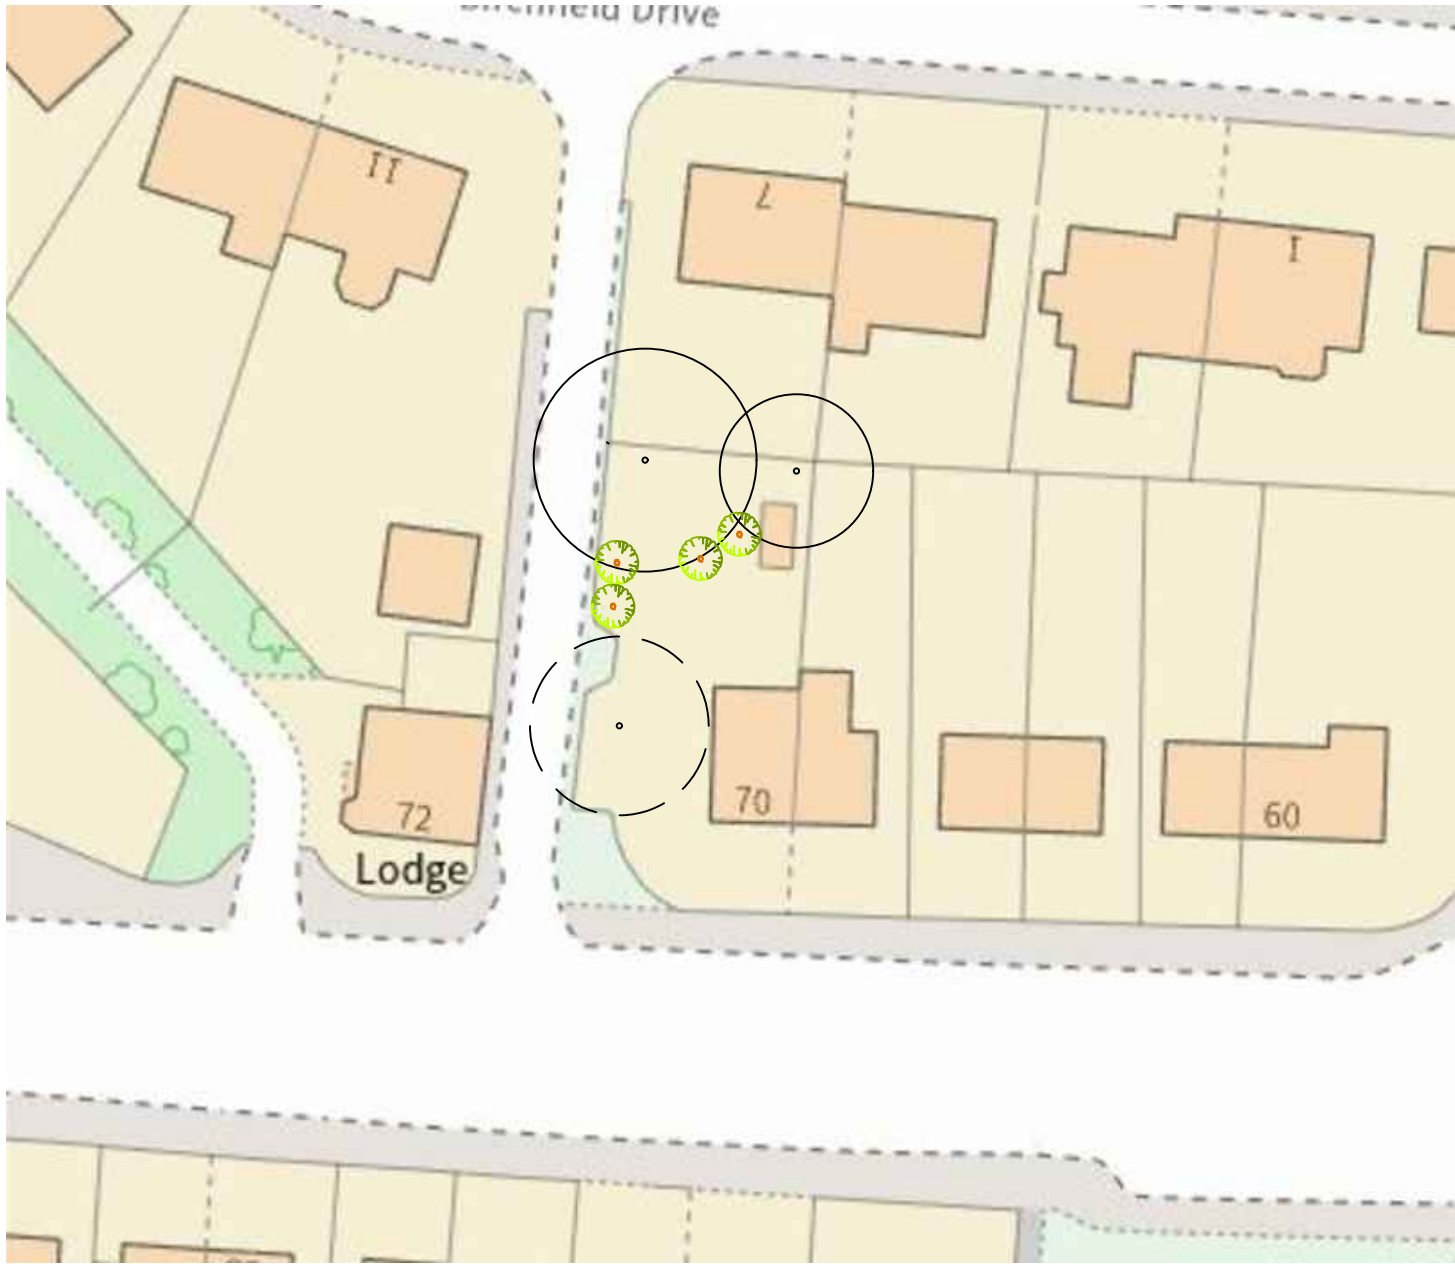


Site Plan 1:500



Location Plan 1:1250

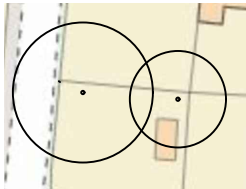

Denotes existing trees to be retained

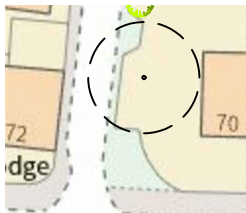

Denotes existing tree to be removed



Denotes proposed replacement tree planting - see Tree report for recommended species

This drawing to be read in conjunction with Forest and Tree Consulting 'Tree Condition Survey' Ref: 70BR-TCS

 New Century House 176 Drake Street Rochdale OL16 1UP Tel: 01706 764880 Fax: 01706 764881 www.ajcockerassociates.co.uk mail@ajcockerassociates.co.uk  RICS the mark of property professionalism worldwide	project Proposed tree removal 70 Bolton Road, Rochdale Site and location plans	client Mr. E.Shah	scale - As shown size - A3 date - Dec 2022 drawn - NL drawing No rev S485-01
---	---	----------------------	--