





File Location: L:\001_JOBS LIVE\WIGAN\82333 - DON STREET, MIDDLETON KELLEN HOMES\GRAPH\INFRASTRUCTURE\40-06 HEADWALL.DETAILS.DWG

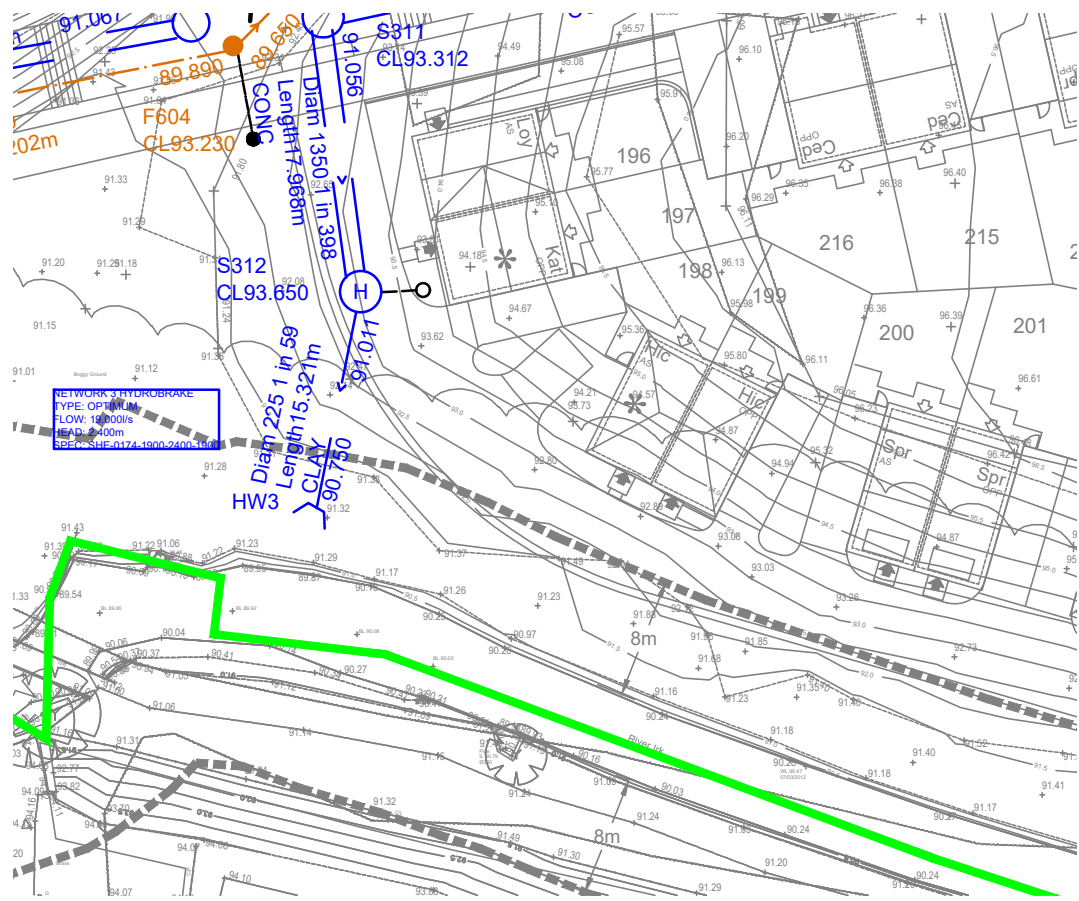

HEADWALL LOCATION
PLAN
(1:500)

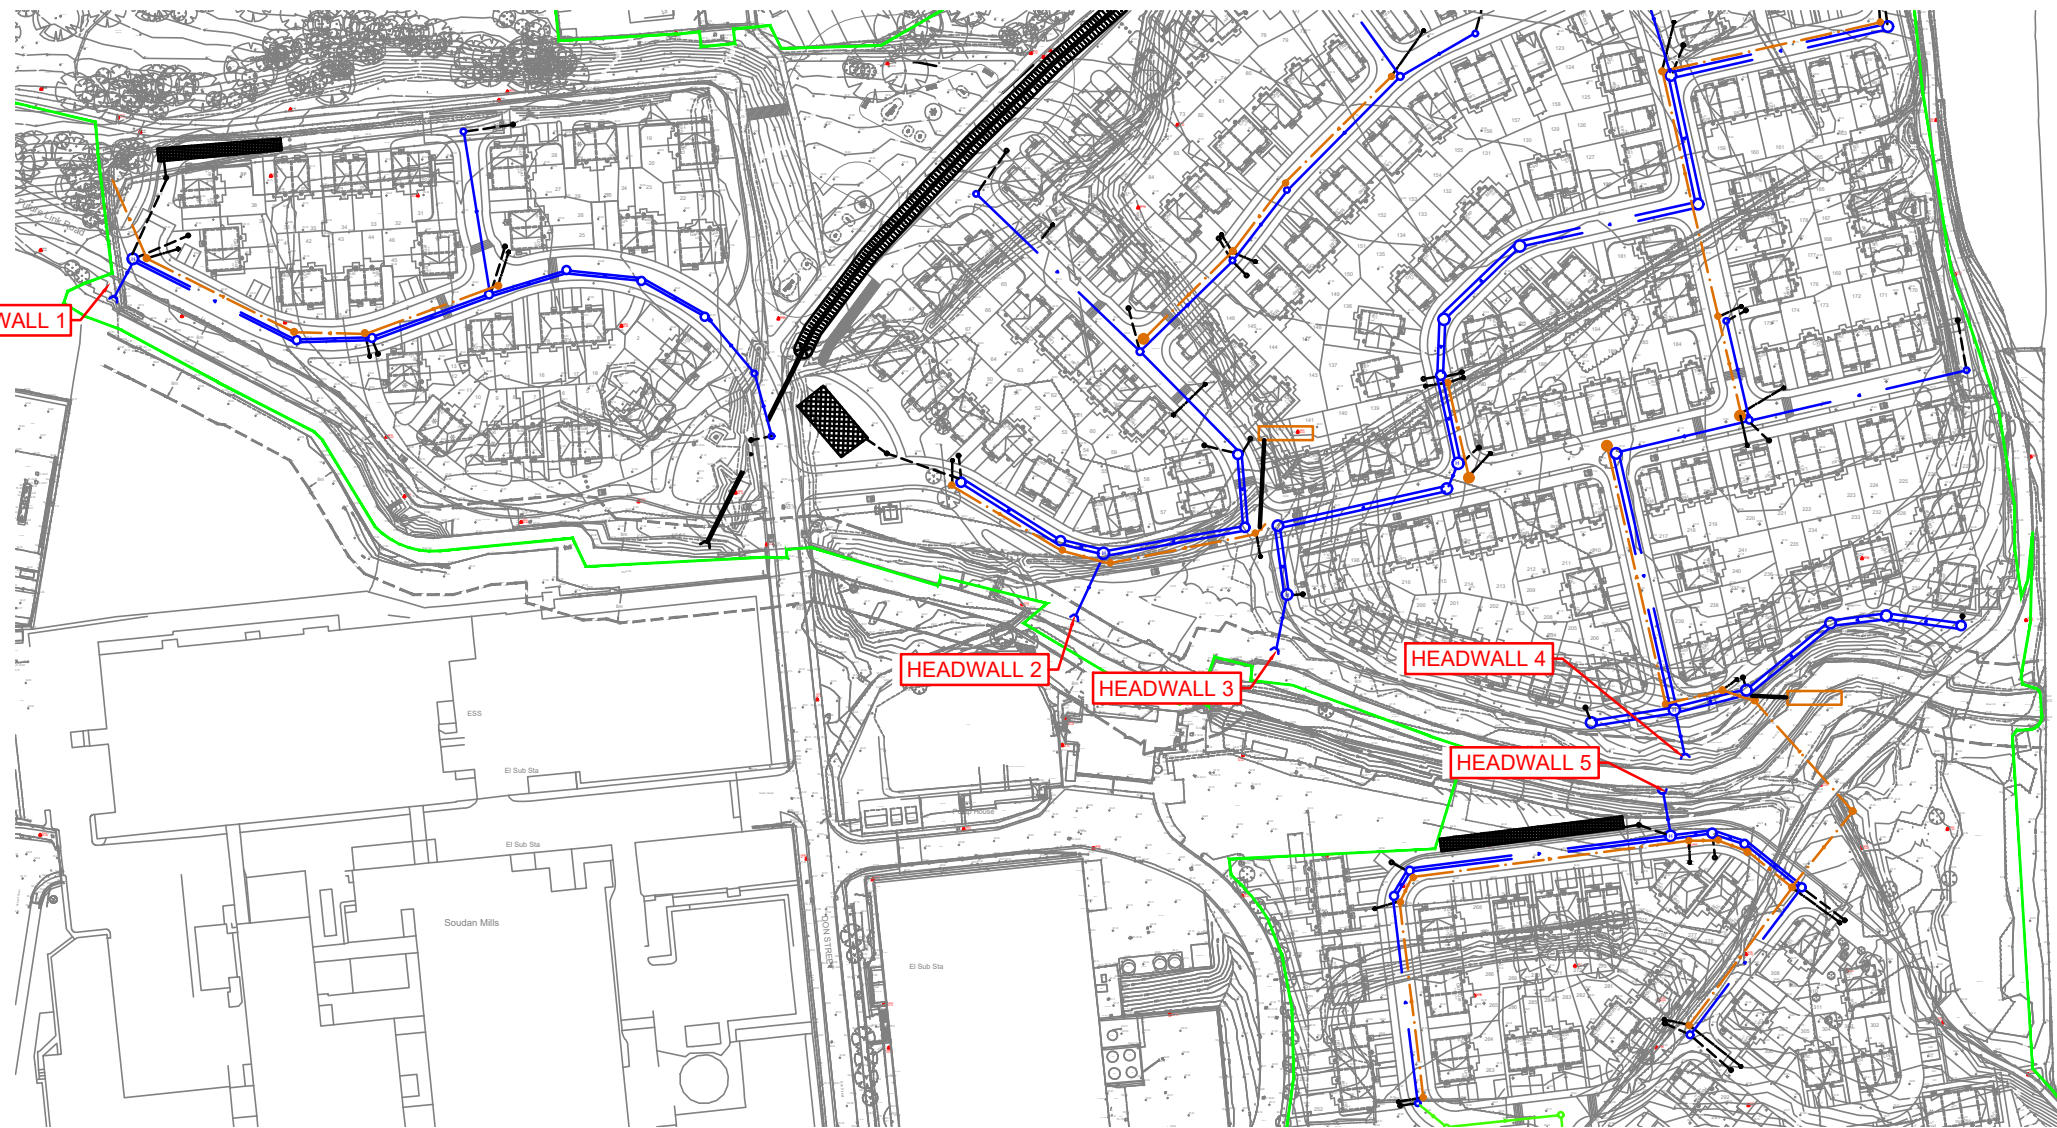

OVERALL SITE PLAN
(NTS)

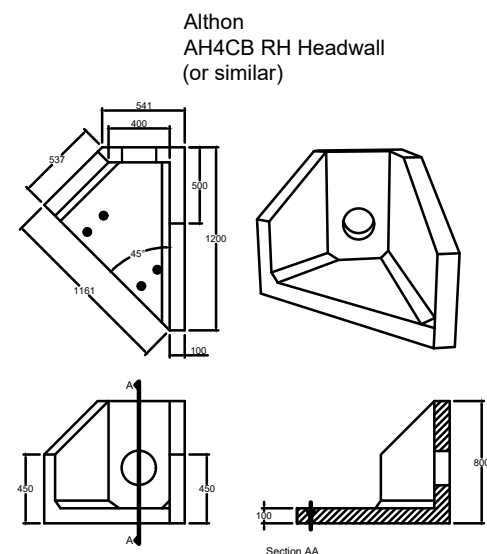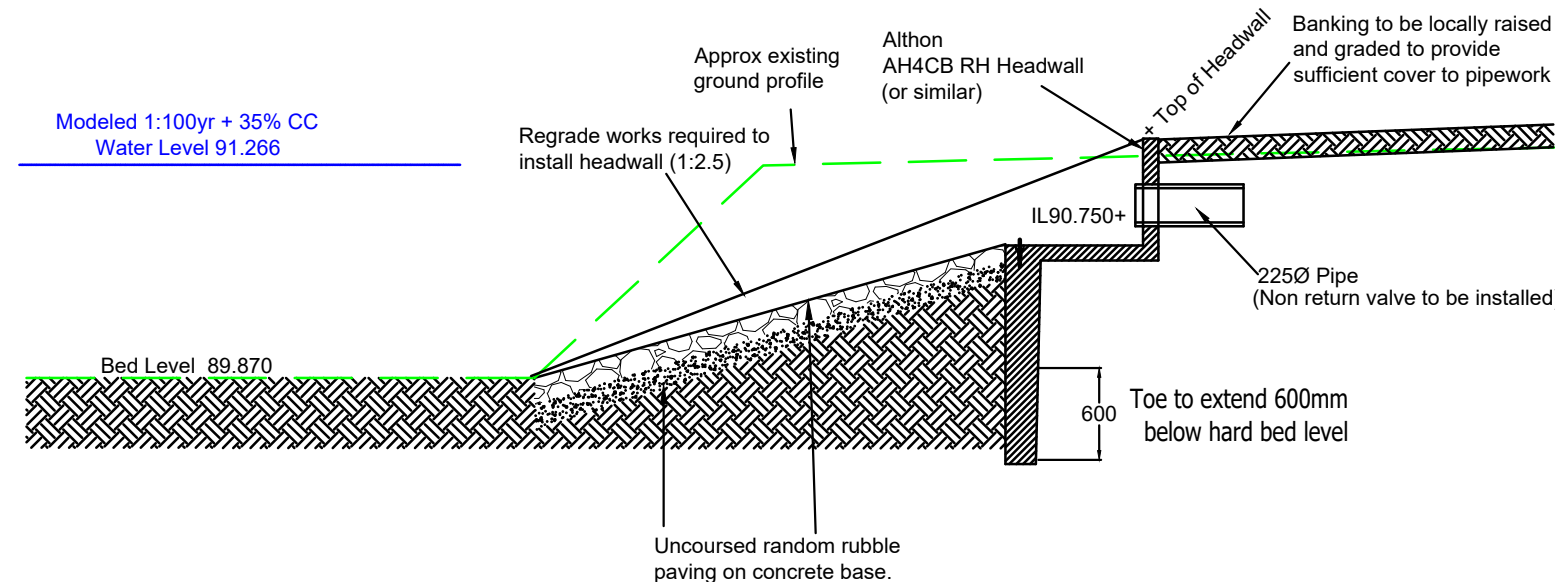

Headwalls to be positioned
in best location on site to
avoid minimal disruption to
existing EA main river banks.
Sections are indicative only.

CIVIL / STRUCTURAL DESIGN RISK MANAGEMENT

Abnormal or unusual residual risks associated with the design outcomes shown on this drawing are:-

RSK LDE LTD has followed its Design Risk Management process for Hazard Elimination and Risk reduction in developing the designs shown on this drawing.
Abnormal or unusual residual risks may be shown above where it is considered that such risk may not normally be expected by competent persons engaged on work of this nature or type.

Rev.	Date	Amendment	Drawn	Chkd.	Appd.
P4	23.11.22	Updated to suit site layout Rev AW	MS		
P3	27.01.22	Updated to suit latest design	LGS	MS	
P2	11.11.21	Updated to suit latest design	LGS	MS	



LAND & DEVELOPMENT ENGINEERING LTD

Spring Lodge
172 Chester Road
Helsby
Cheshire, WA6 0AR
United Kingdom

Tel: +44 (0) 1928 726006
Fax: +44 (0) 1928 725633
Email: lde@rsk.co.uk
Web: www.rsk.co.uk

Client	Kellen Homes
--------	--------------

Project Title	Don Street Middleton
---------------	-------------------------

Status	DETAILED DESIGN
--------	-----------------

Drawing Title	Headwall 3 Detail
---------------	-------------------

Drawn	Date	Checked	Date	Approved	Date
EP	June 2021	MS	June 2021		

Scale	Orig Size	Dimensions
as shown	A2	m

Project No.	Drawing File
882333	

Drawing No.	Rev.
40-06-03	P4