



Rev	Date	Description
-----	------	-------------

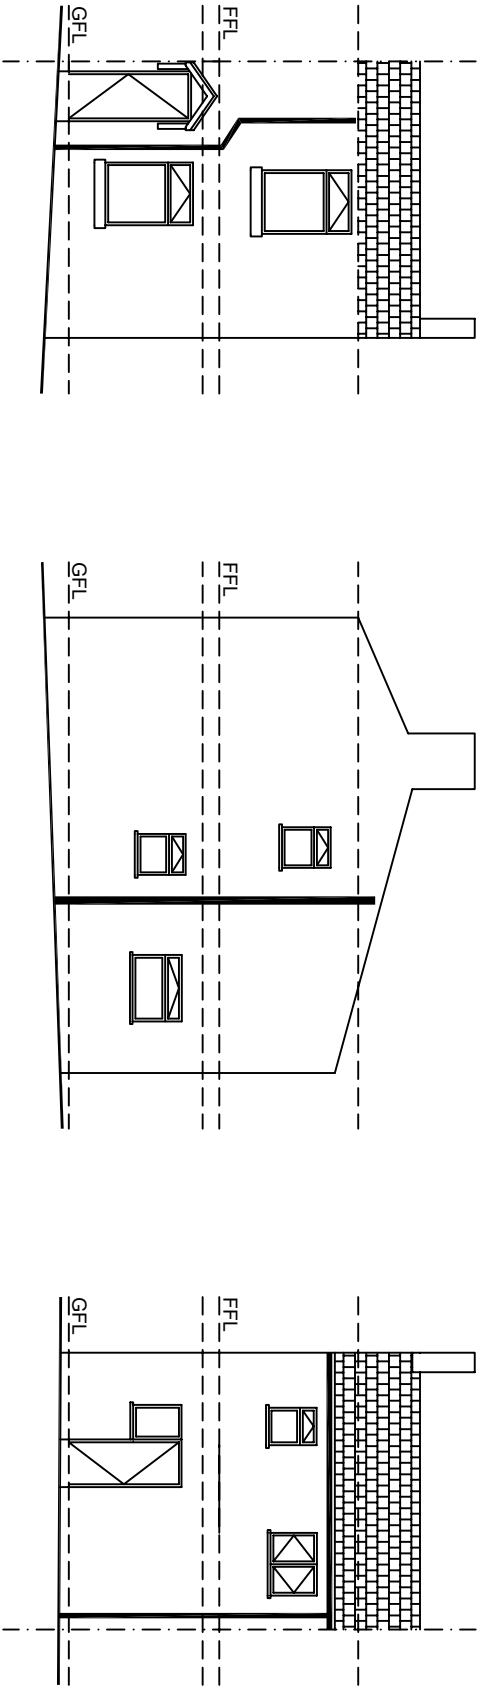

Front Elevation
Elevations as proposed 1:100

Gable Elevation

Rear Elevation

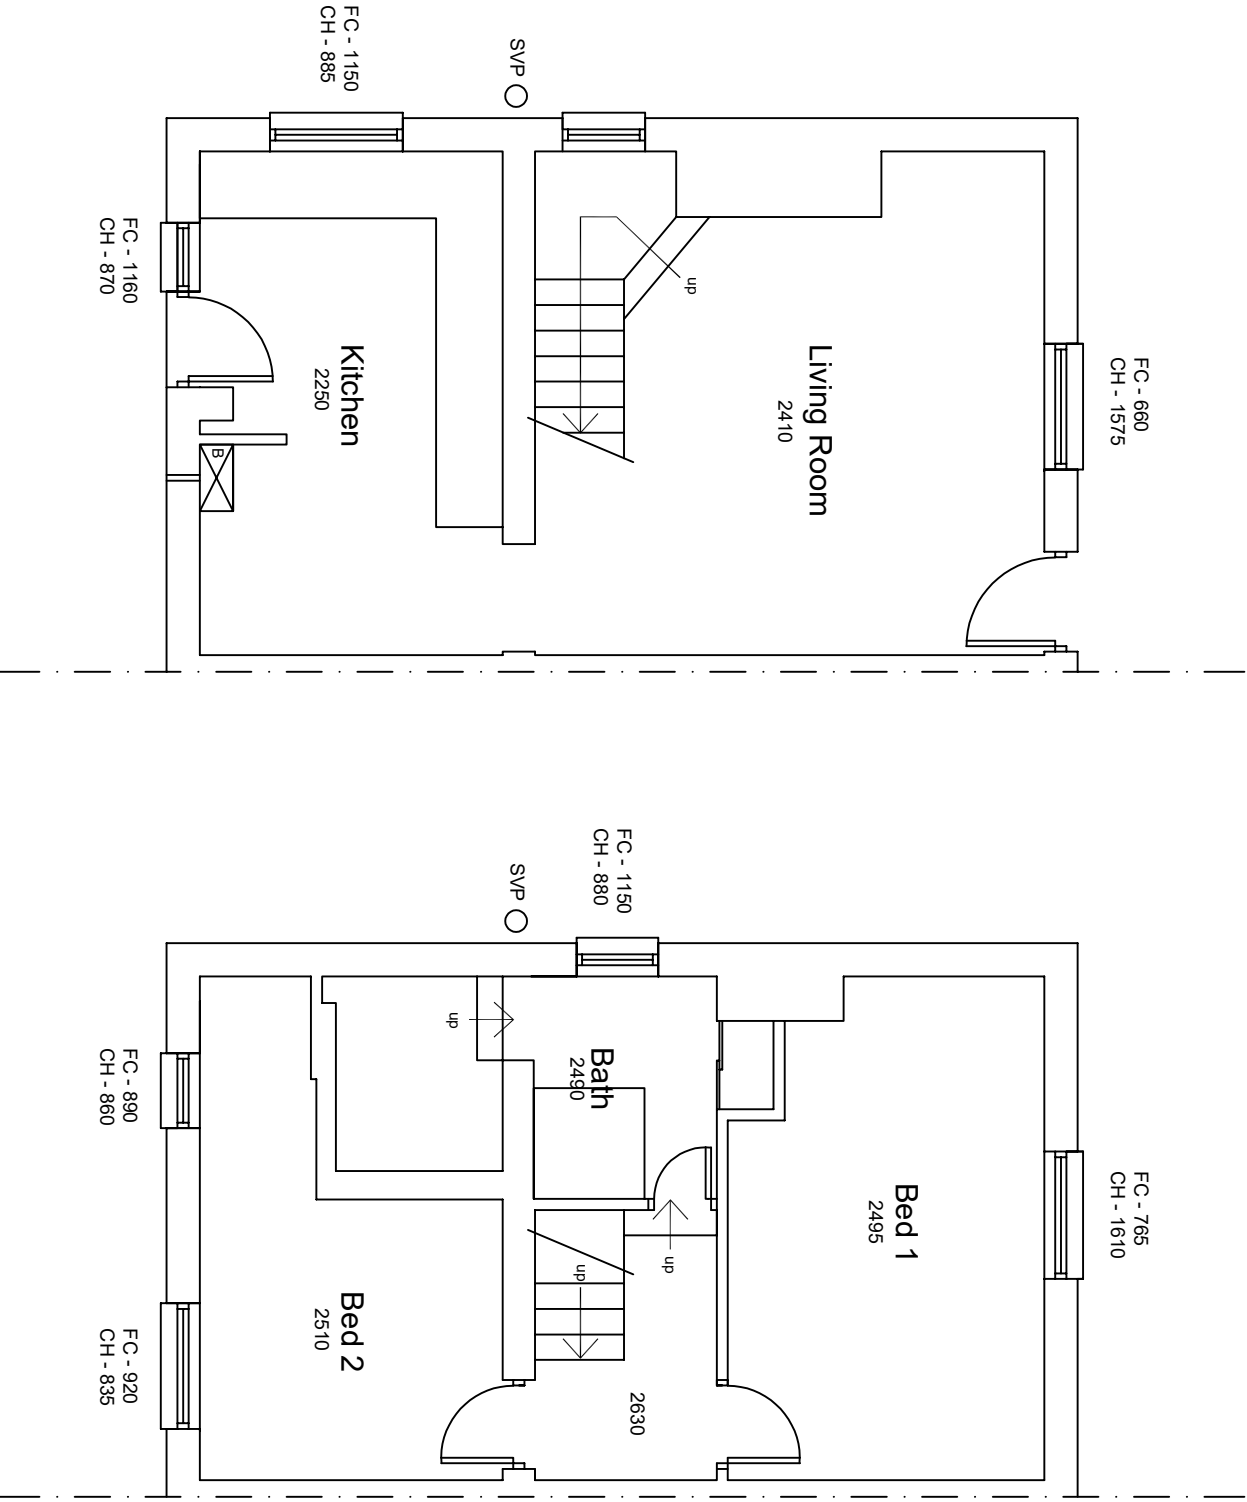

Ground Floor
Plans as proposed 1:50

First Floor

Client	
Mr C Banks	
Project	
10 Dyehouse Lane, Rochdale Loft Extension	
Title	
Plans And Elevations As Existing Planning	
Scale	Date
As Shown @ A2	August 2022
Job No	Drawing No
N/A	01
Drawn	Approved
MS	MS
Revision	