



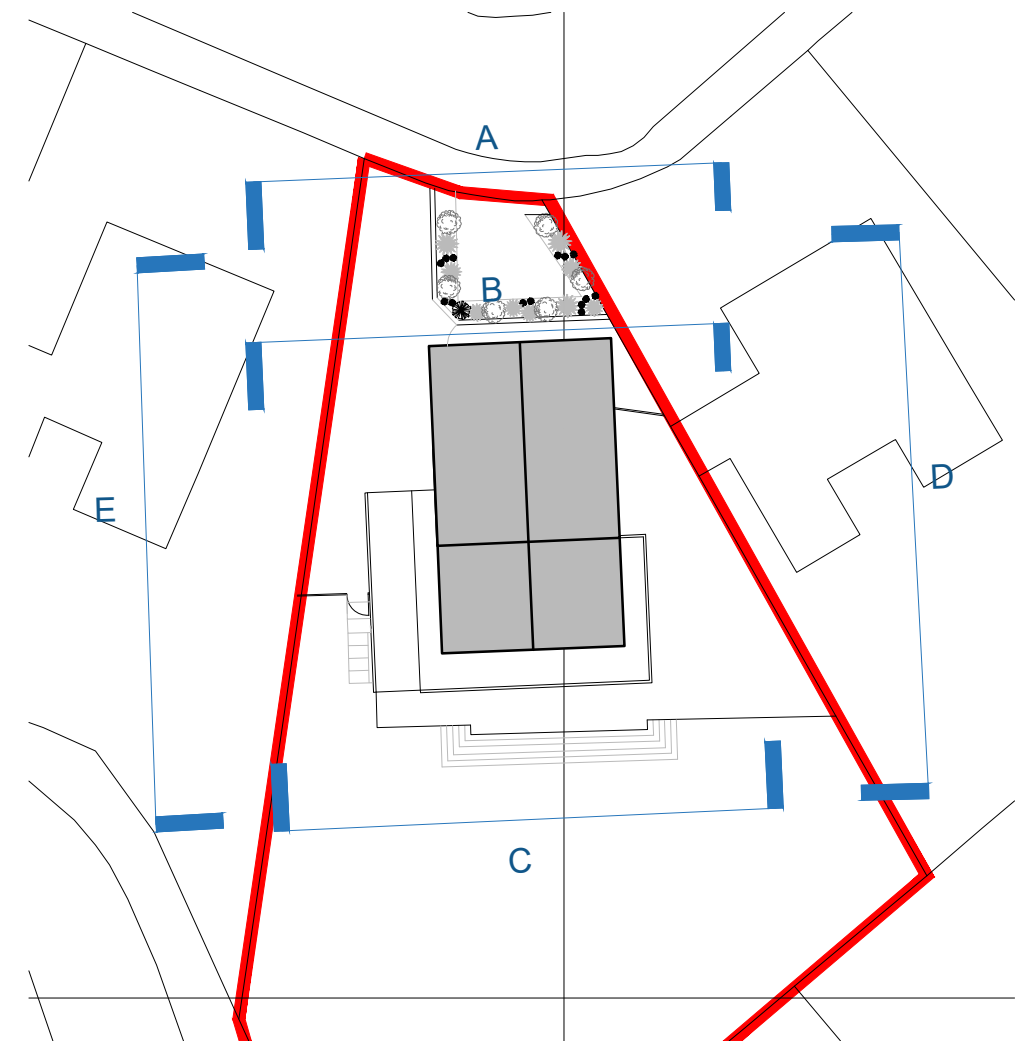

site plan key

— Site Boundary Line

- - - Demolition Line

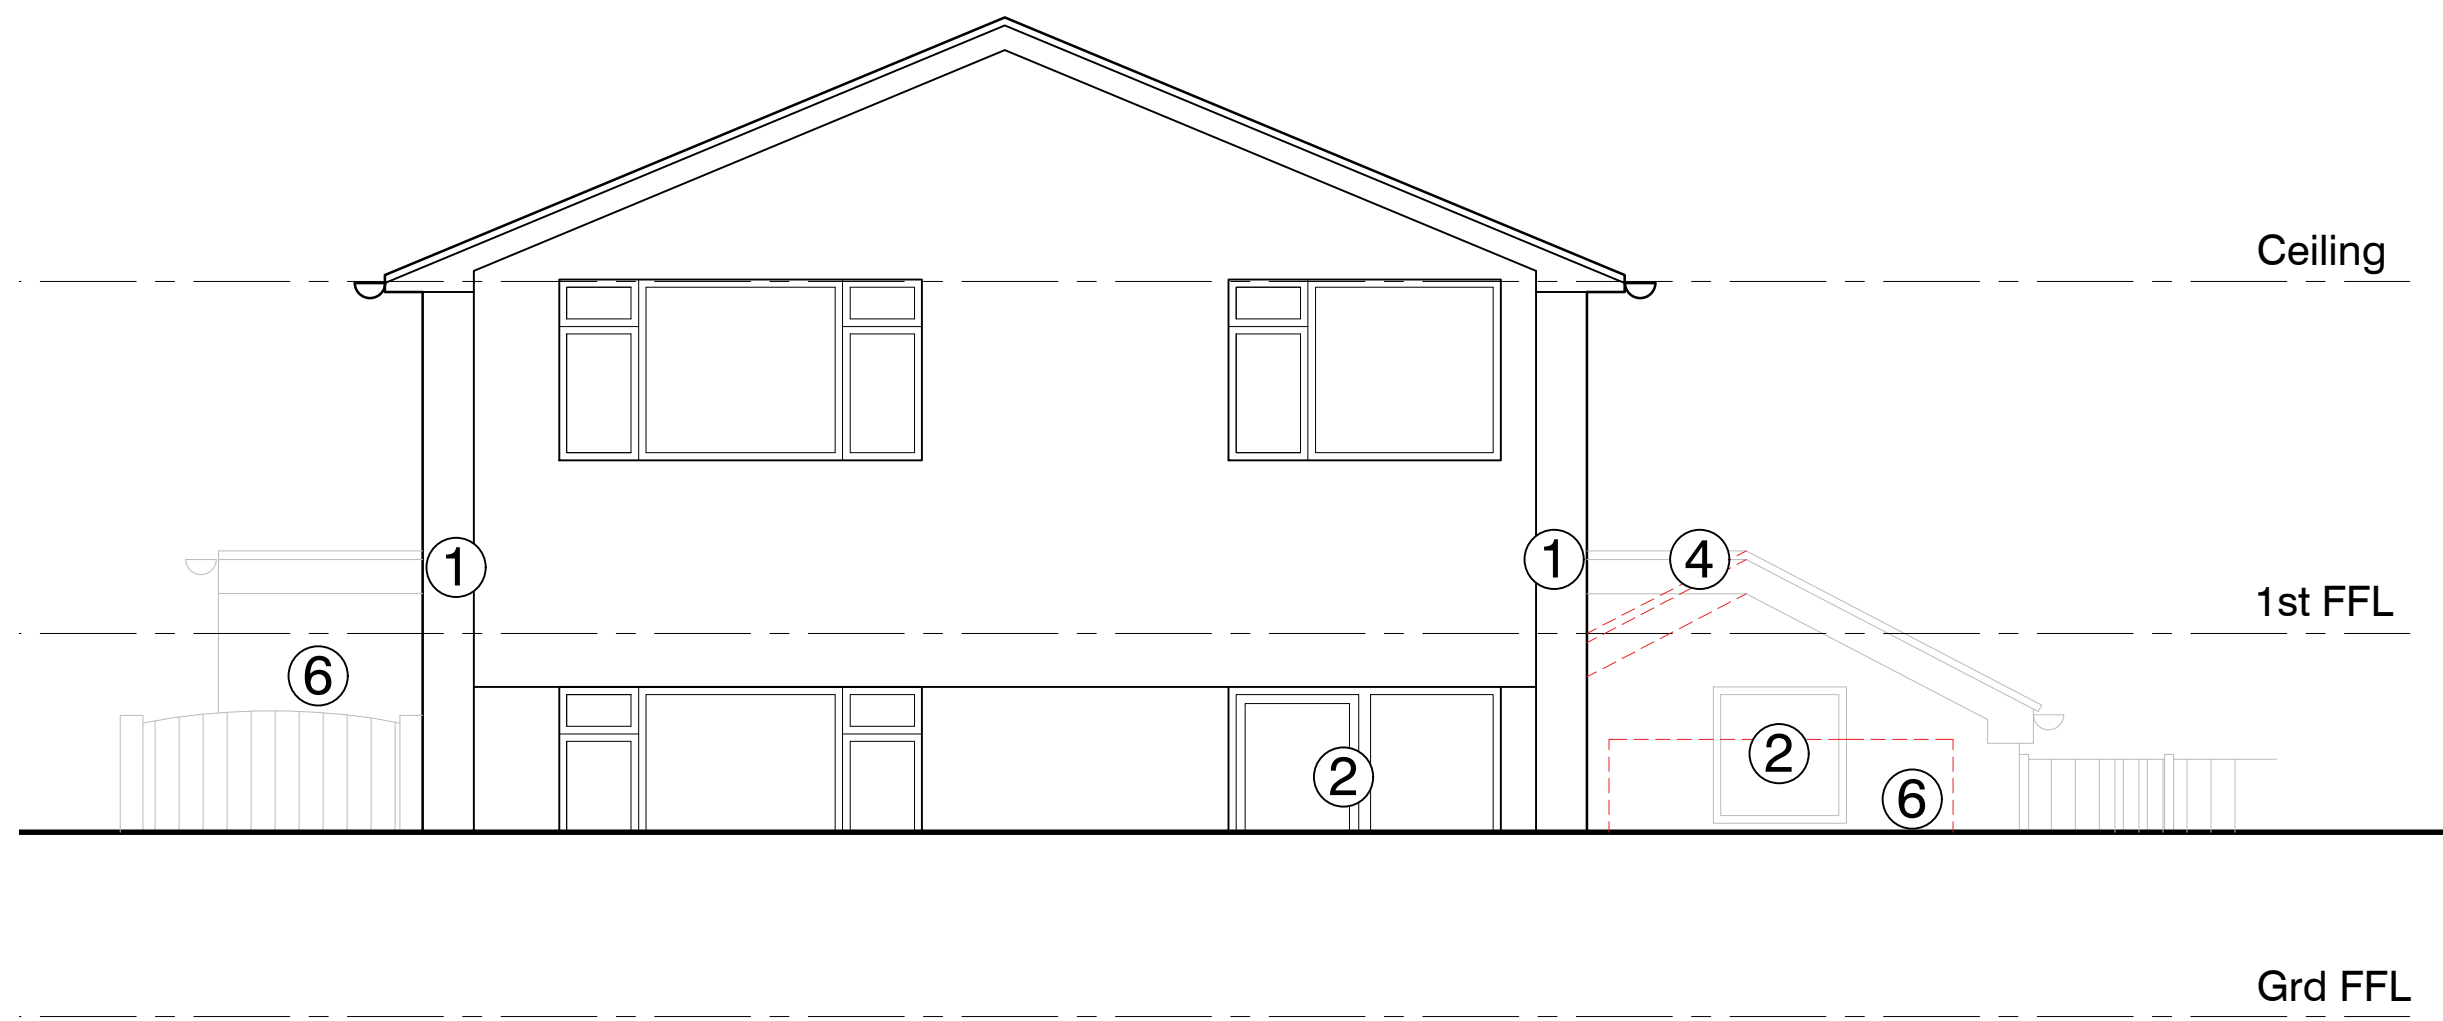


proposed elevation A: front 1

scale 1:50



proposed elevation C: rear

scale 1:50

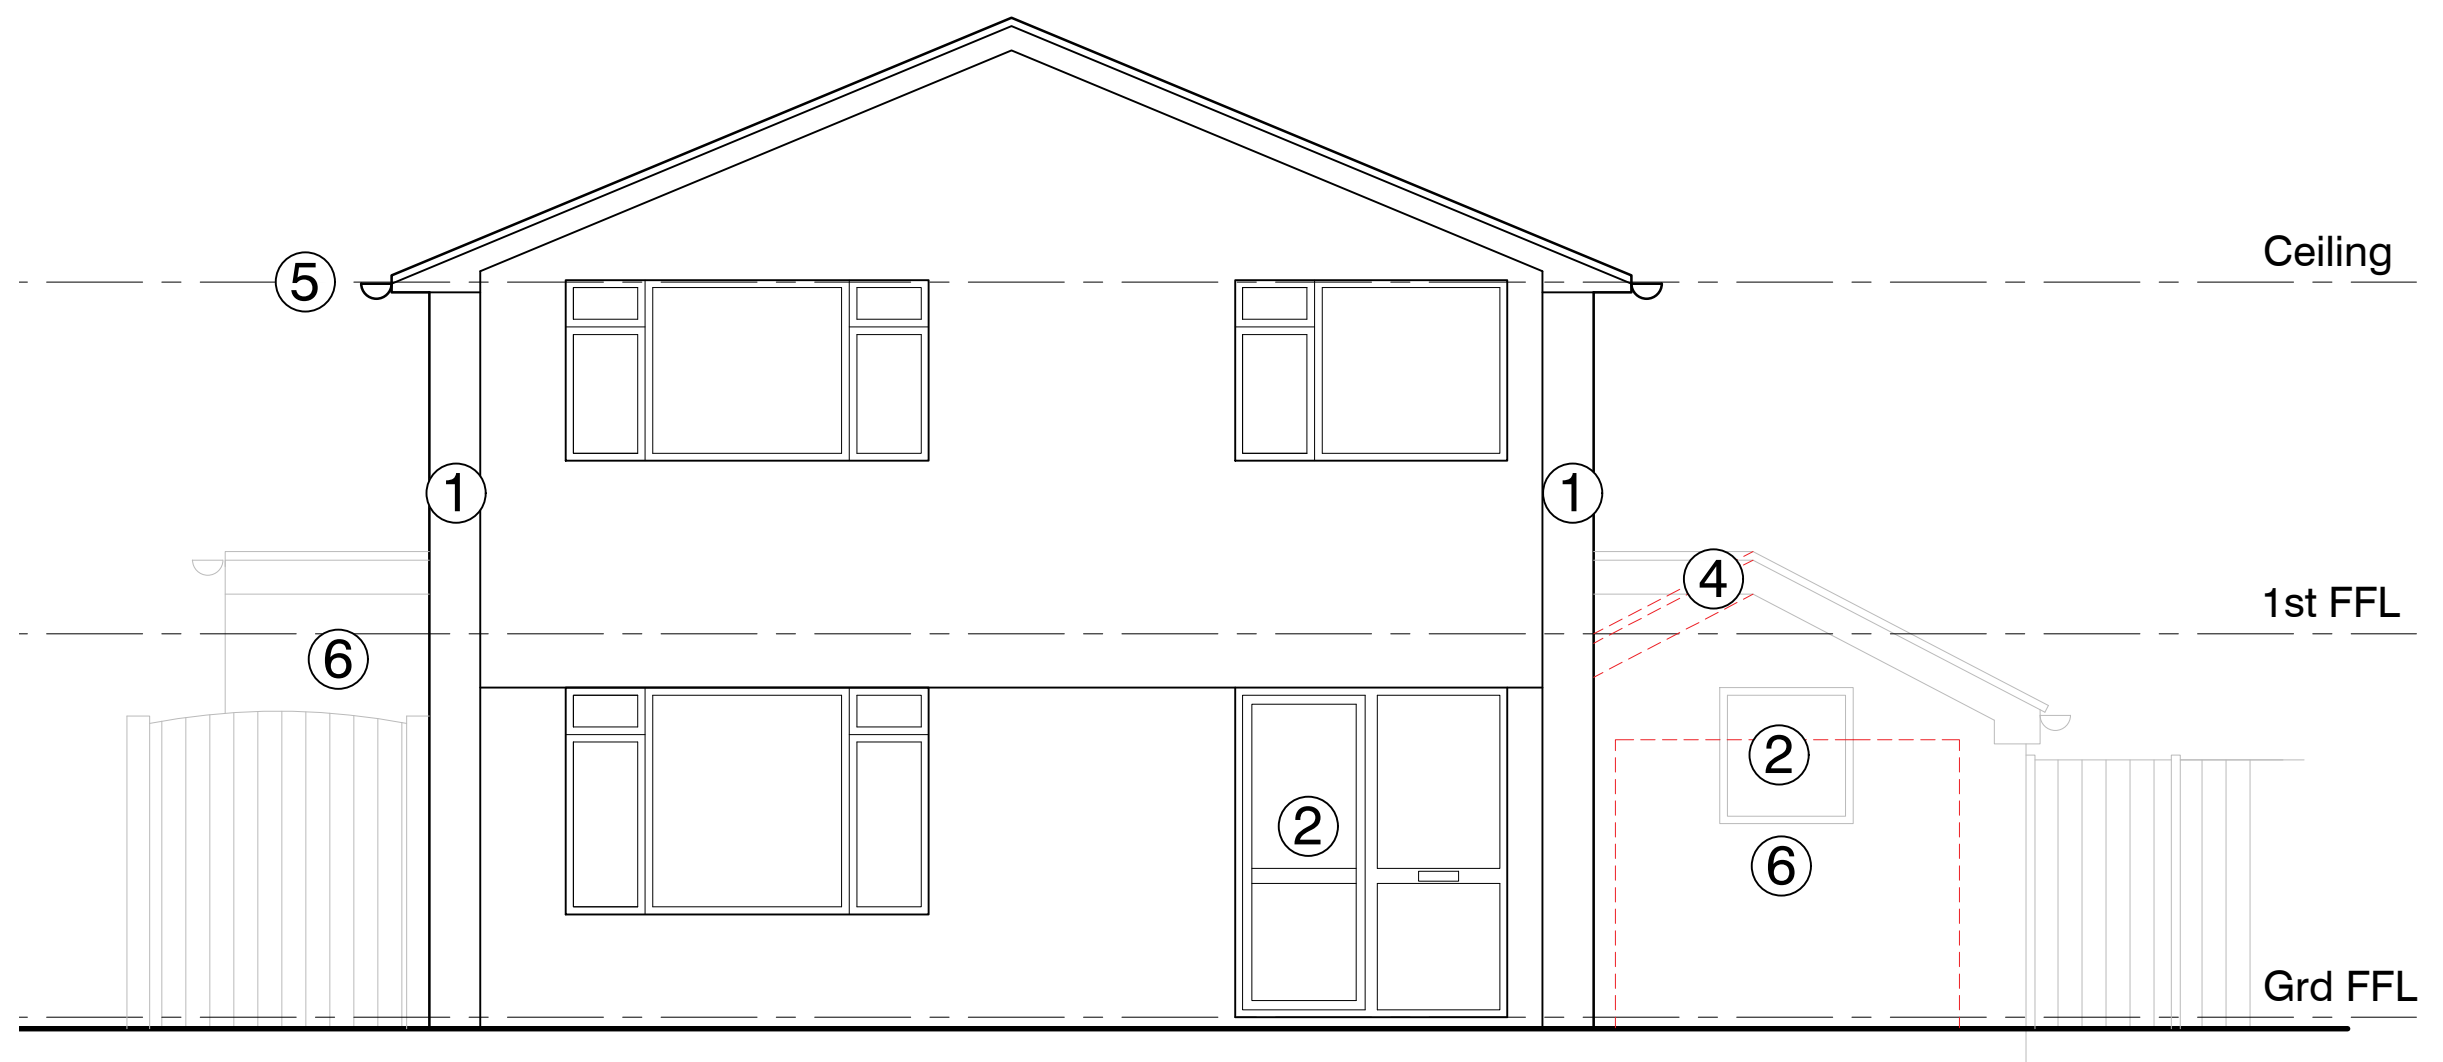

proposed elevation B: front 2

scale 1:50

- 1 Red brick
- 2 White UPVC double glazed window/door assembly to match existing
- 3 Interlocking roof tiles to match existing
- 4 White UPVC fascia board to match existing
- 5 White UPVC rainwater & soil goods
- 6 White render on the extension
- 7 New white garage door

PROPOSED ELEVATIONS: A, B, C

scale 1:50 0 2.5m

IMPORTANT NOTES: Do Not Scale from this Drawing. Use Figured Dimensions Only.

DRAWING STATUS:			INFORMATION			FOOTPRINT DESIGN		
REVISION	DATE	DESCRIPTION	CLIENT:	SCALE:	DATE:	E:	W:	
A	21.07.2025	Reference number amended on front elevation	KHURRAM HABIB	1:50@A1	24.06.24	info@footprintdesign.net	www.footprintdesign.net	
			PROJECT: 7 HEALD CLOSE, SHAWCLOUGH					
			DRAWING TITLE: PROPOSED ELEVATIONS: SHEET 1 of 2					
			DRAWING NO: A130_L(00)008					