
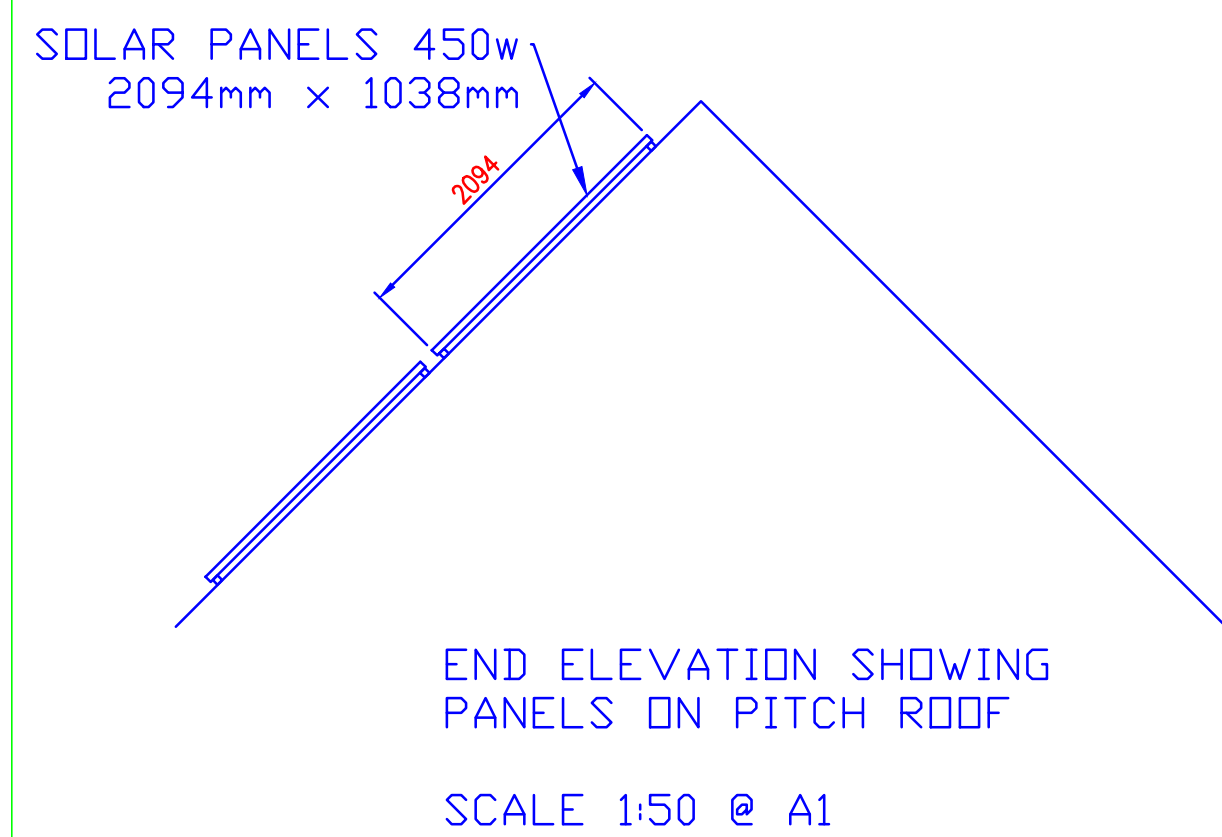


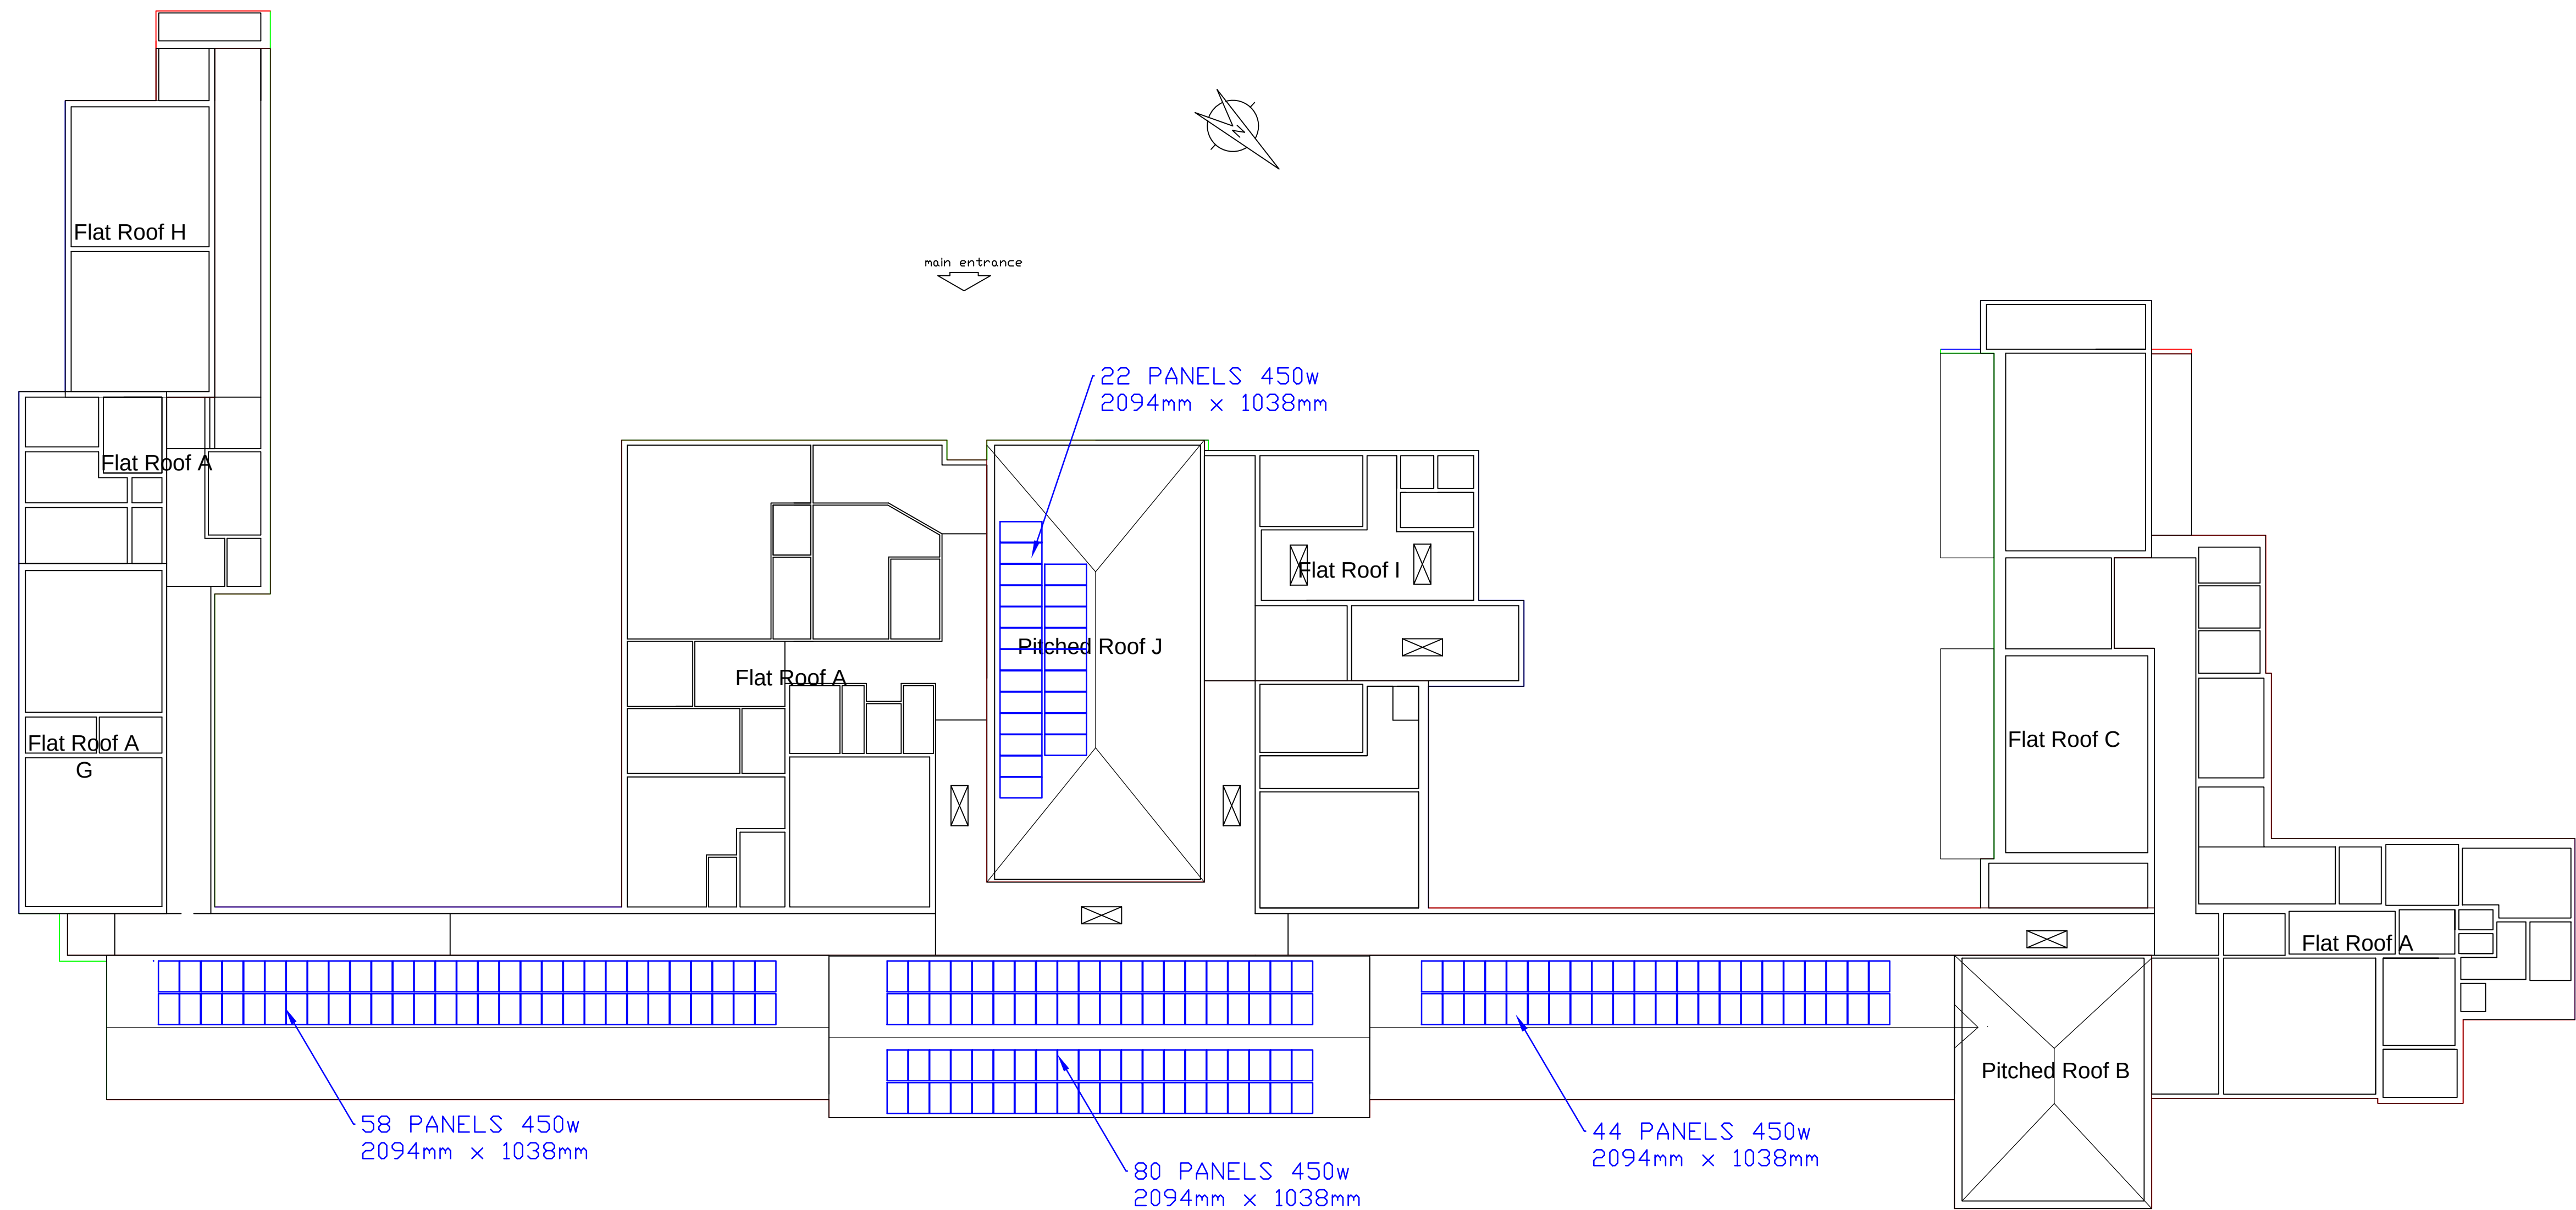

						DO NOT SCALE			DRAWN BY D.LEA	Jackson and Jackson Limited	TITLE ROOF PLAN OF SOLAR PANELS ALKRINGTON PRIMARY SCHOOL
						IF IN DOUBT ASK			SCALE 1:200 @ A1		
									DATE nov 2022		
REVISION	DATE	CHANGES									DRG No. SD220001