




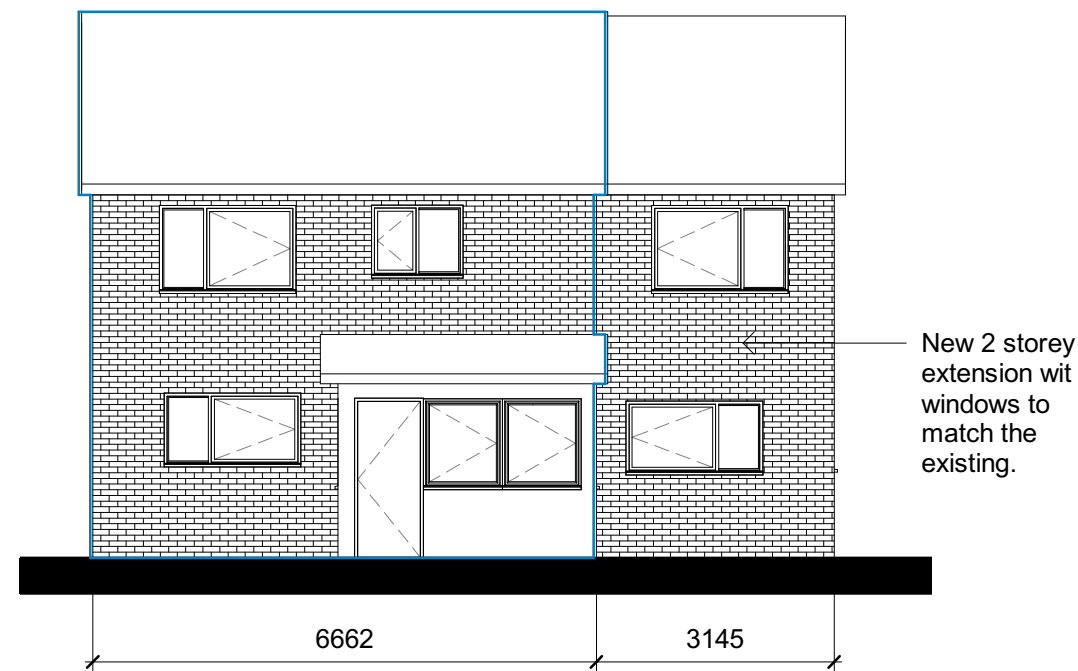


Proposed West Elevation
1 : 100

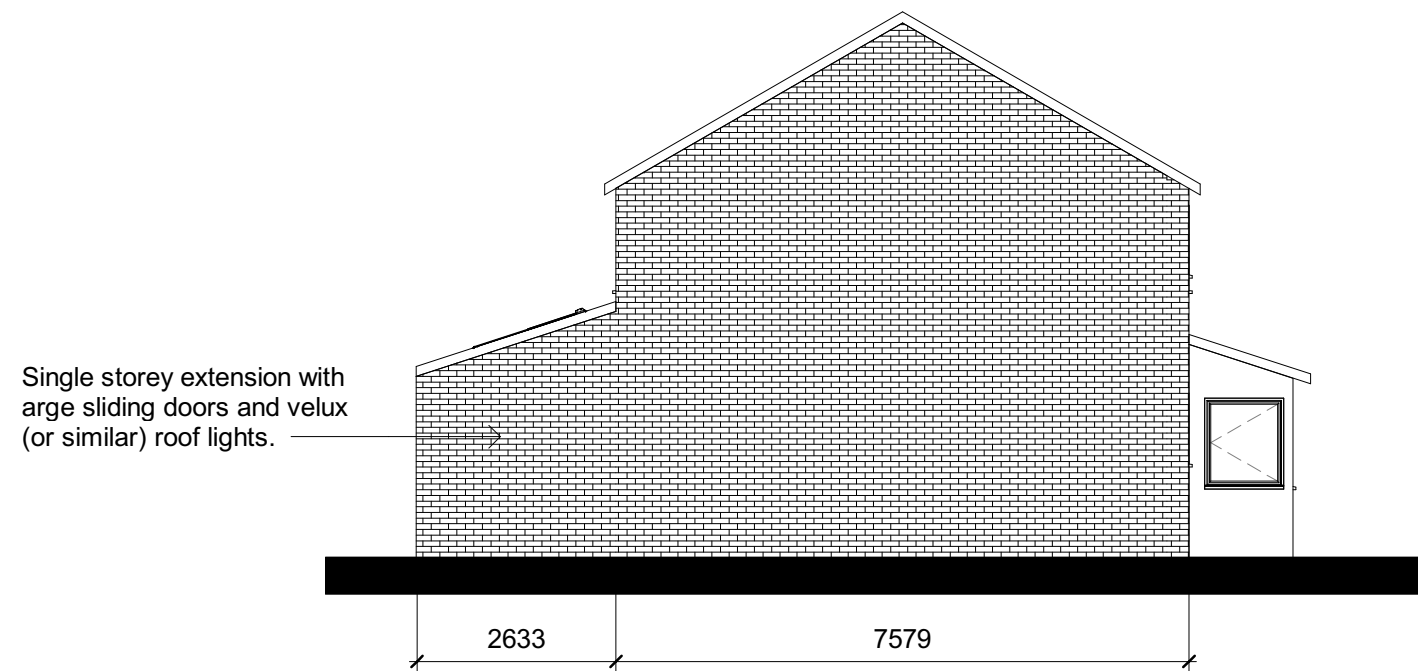

Proposed North Elevation
1 : 100

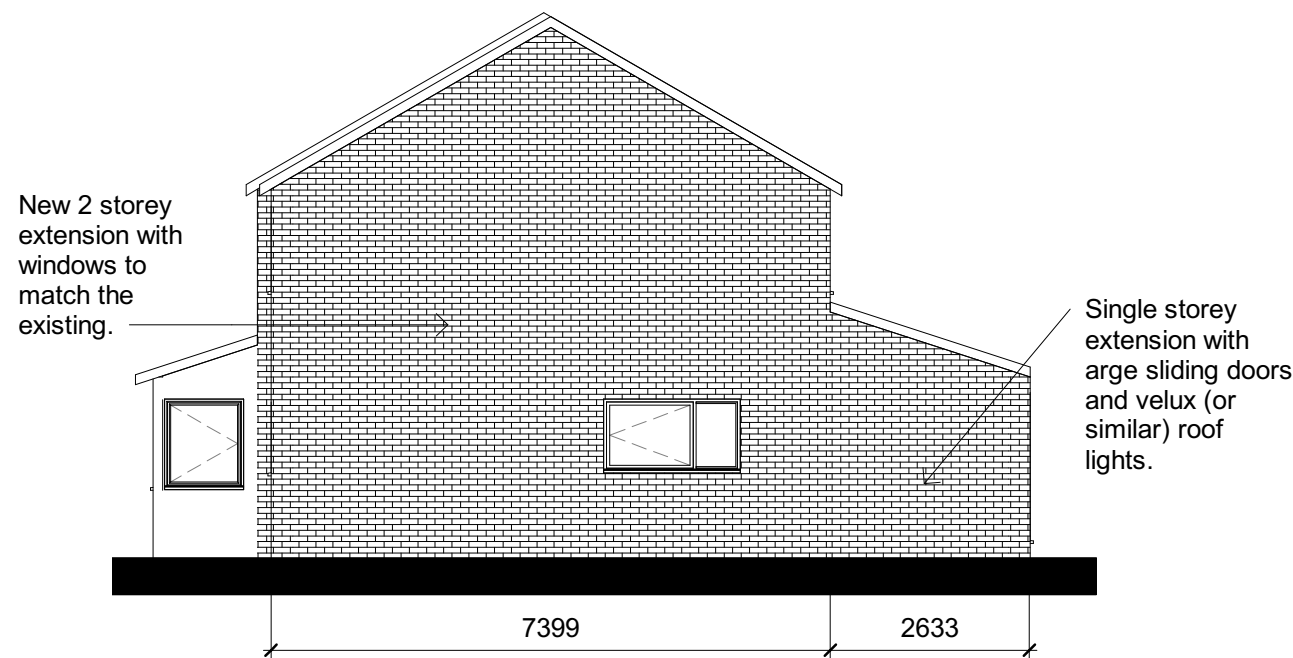

Proposed South Elevation
1 : 100

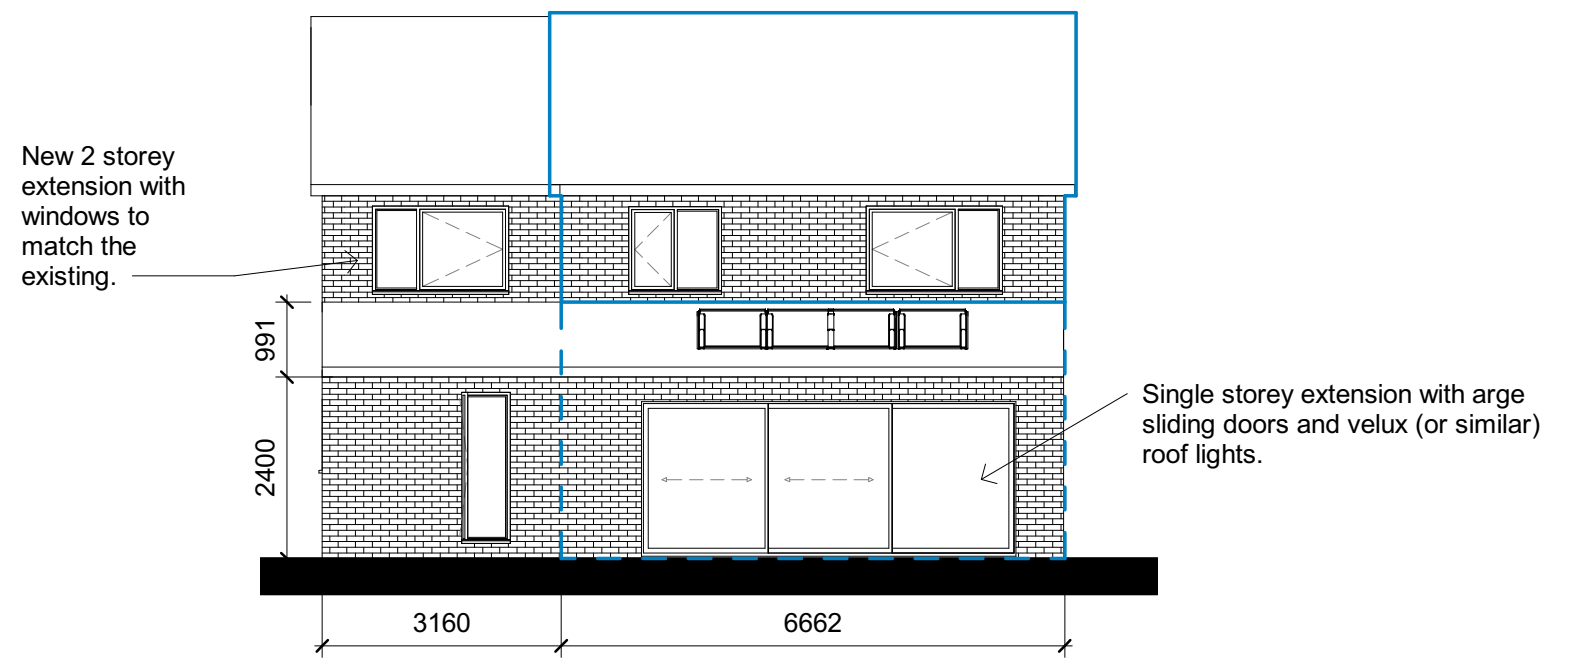

Proposed East Elevation
1 : 100

No.	Description	Date
A	Revision 1	06/03/2024

 AUTODESK www.autodesk.com/revit				PROJECT Middleton Extension		CLIENT Owner	
SHEET Proposed Elevations				Date 18/12/23	Project number Project Number	Scale (@ A3) 1 : 100	REV
CODE STATUS SUITABILITY DESCRIPTION PURPOSE OF ISSUE				Drawn by	DRAWING NUMBER		A
				Checked by	106		