




Site Location Plan
Scale: 1:1250

Key

Site Boundary

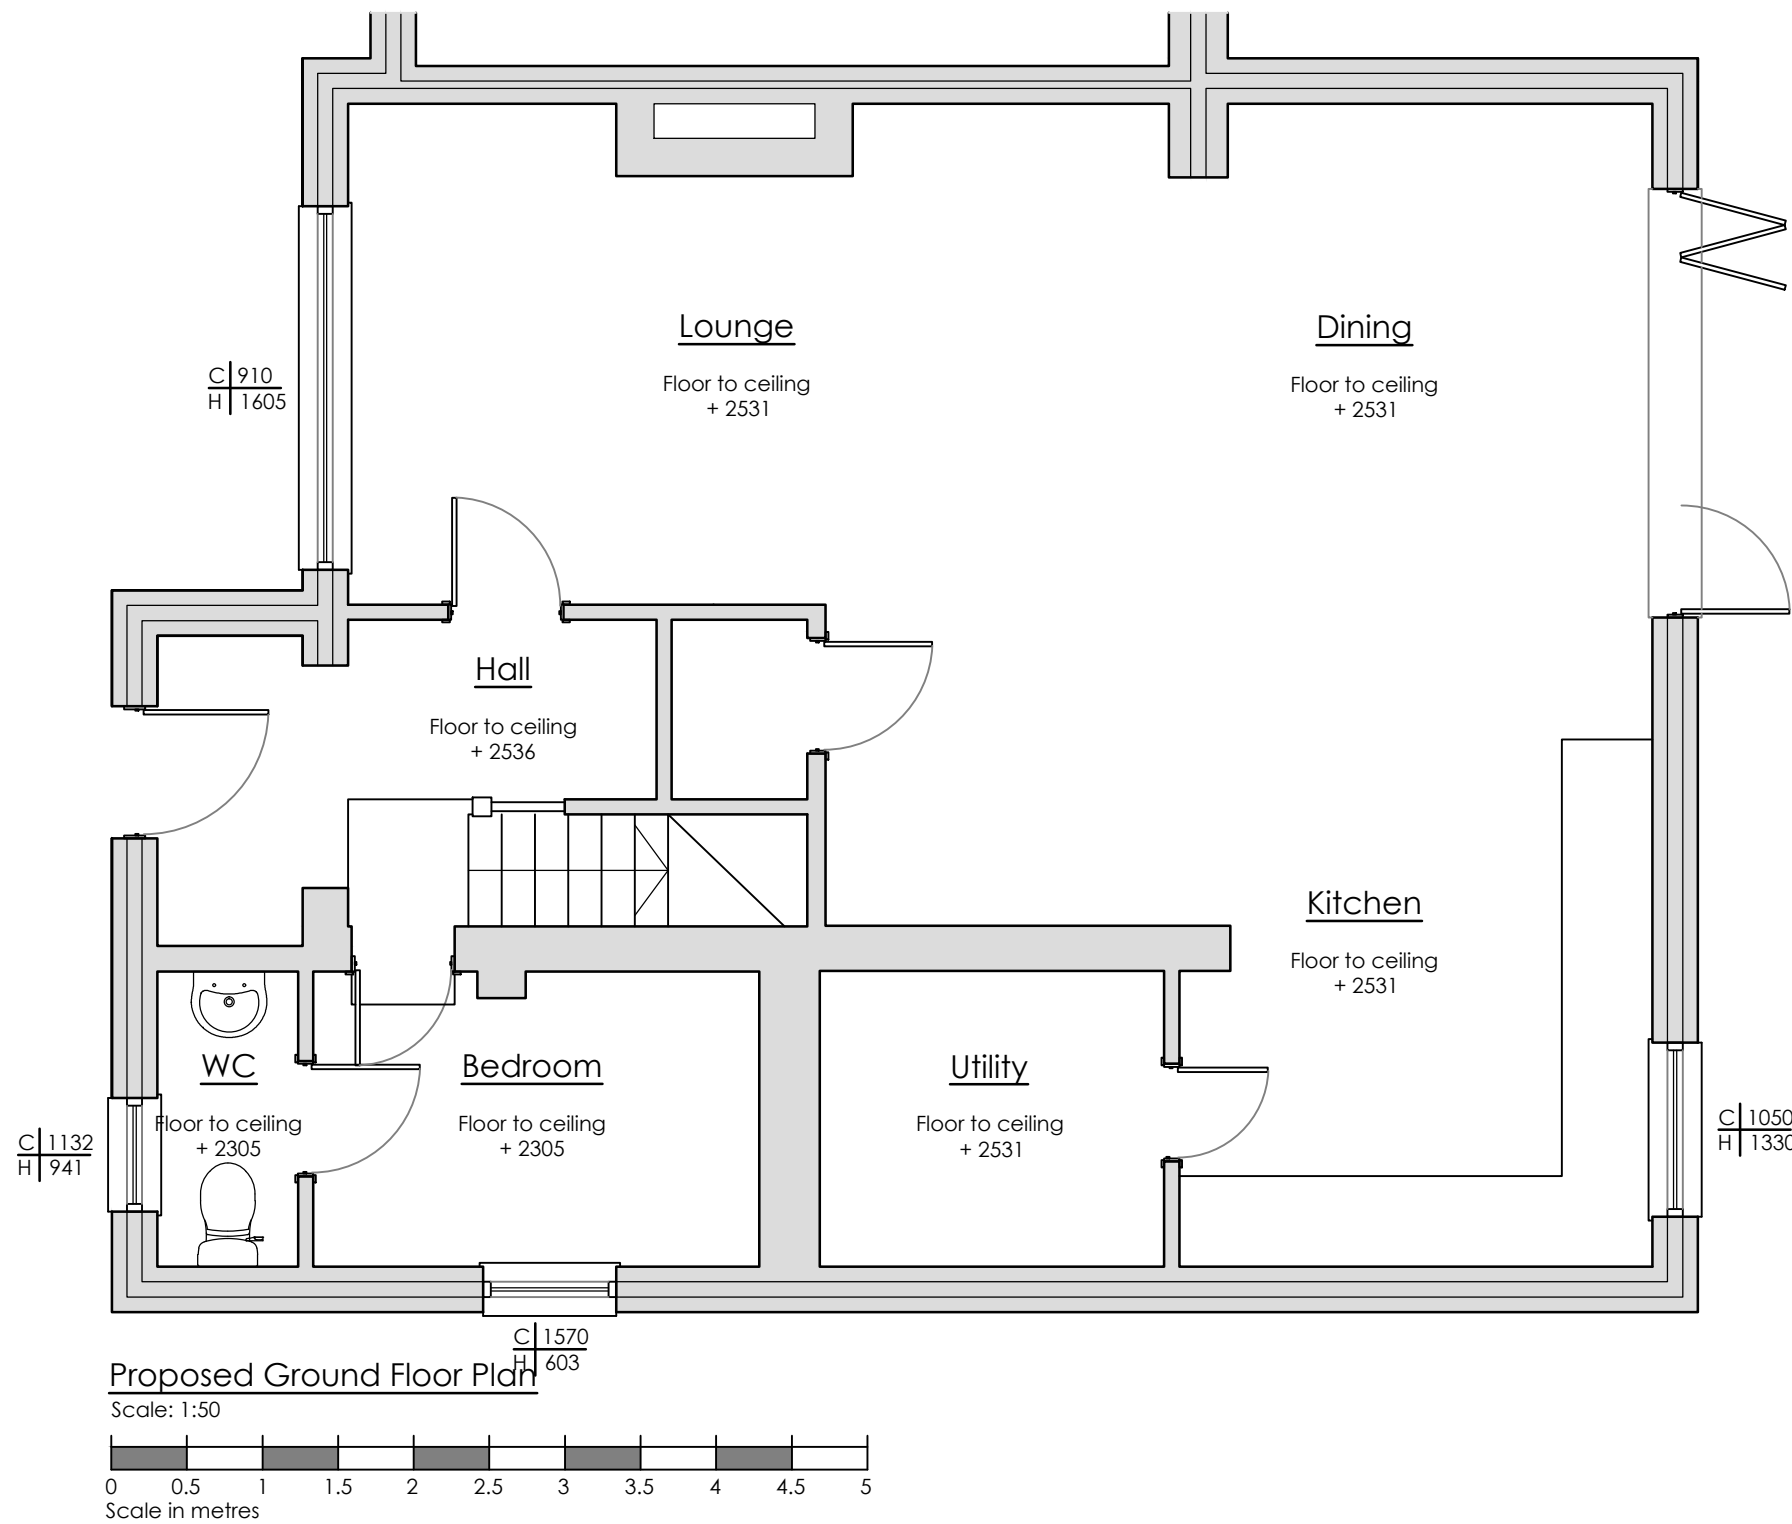

REV	Notes	Date	By

CRISP

architecture

Email: studio@crisparchitecture.co.uk

Chartered Institute of
Architectural Technologists
Chartered Practice

Project: 218 Hollin Lane, Middleton Manchester, M24 5LE	
Drawing Title: Proposed Ground Floor Plan	

Project No: 2413	File Identifier:2413_72_05
Drawing No: 72_05	Revision:
Drawn By: SMH	Checked By:SMH
Scale: 1:50 @ A3	Date: 04/03/2024

Purpose of Issue: F E A S I B I L I T Y
Drawing Status: P L A N N I N G