

NOTES

1. Do not scale from this drawing.
2. This drawing is to be read in conjunction with all relevant Architects and Engineers drawings and specifications.
3. All works and materials to be in accordance with current British Standards and Building Regulations.
4. The Architects site plan has been used as a base for this drawing. Please refer to the latest site plan.
5. For drainage and adopted highway details refer to Build Vision 300 Series drawings.
6. All Sub-bases and Capping layers to be graded and compacted in accordance with the Specification for Highway Works. (SFHW) To be confirmed by CBR tests on site & SL
7. For private paving details refer to the Architects Site Plan and for adopted areas refer to the S38 Highway Layout drawing.

PRIVATE FOOTPATH

PAVED
Paving to Architects details
30mm 0/4mm Lying Course Sand to BS EN 12620.
100mm DOT Type 1 sub-base.

(For vehicle crossings increase sub-base to 150mm)

PRELIMINARY
NOT FOR CONSTRUCTION.

Rev	Date	By	Checked	Remarks
P2	19/11/24	SLG		Pol 1 and 2 amended
P1	14/10/24	SLG		Preliminary Issue

Project
Greenhill Road
Middleton




Client
J Walker Homes Ltd.

Hard Paving Specifications

Number	1326-903	Rev	P2
Scale	1:250&41	Drawn	SLG
		Checked	SLG
		Date	SEP 2024


Build Vision
Consulting Engineers

Middle Cottage, Bar Kaye Row, Halmfrith H19 1TF
Mobile: 01773 93 823040
email: Sales@bvisionconsulting.co.uk

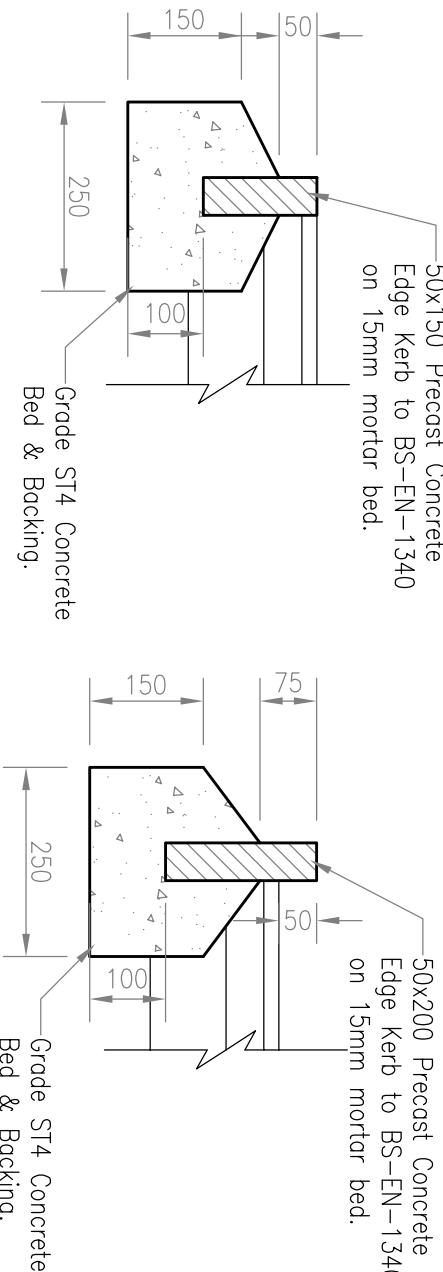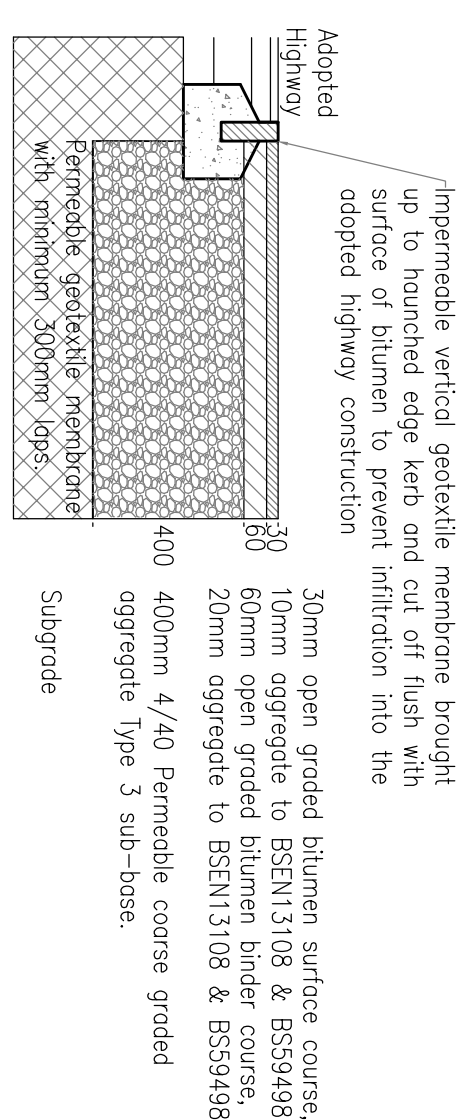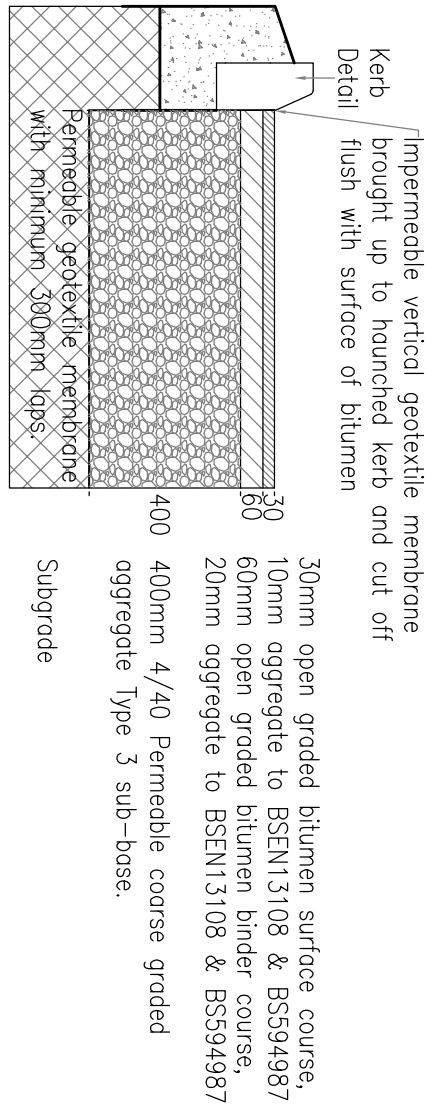

FF FLUSH EDGE KERB DETAIL
SCALE 1:10

FF EDGE KERB DETAIL
SCALE 1:10

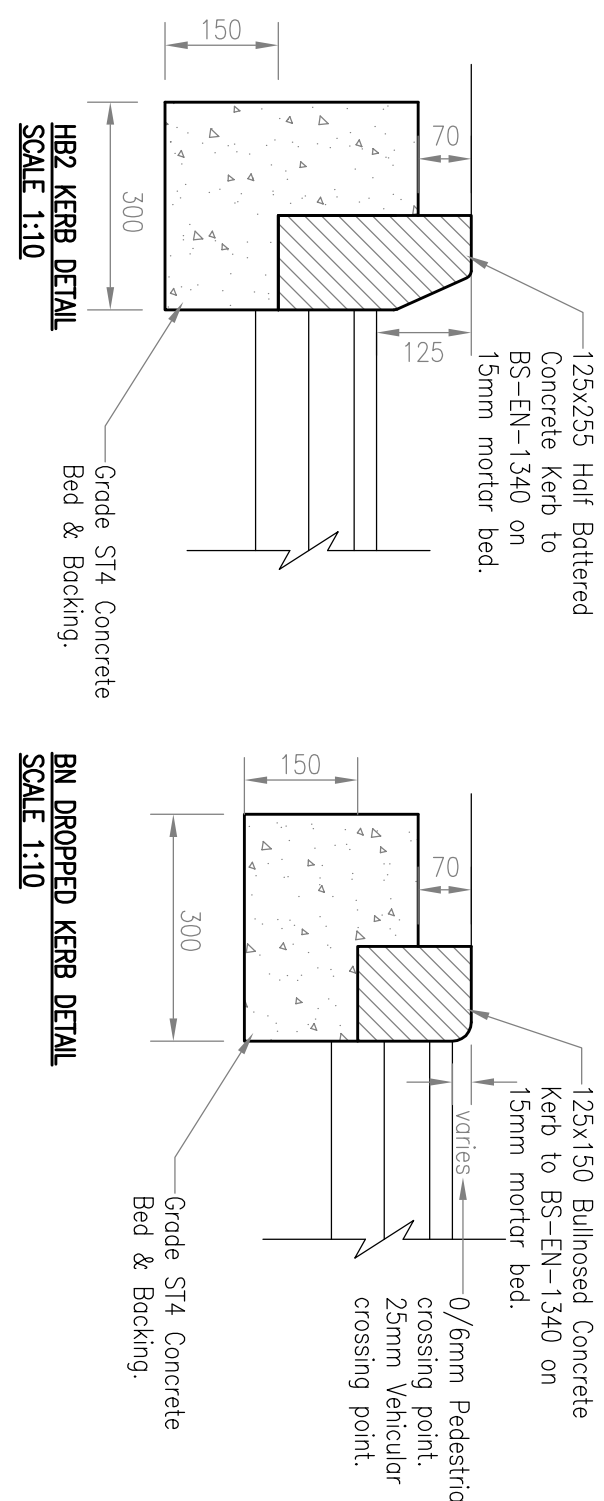

HB2 KERB DETAIL
SCALE 1:10

BU DROPPED KERB DETAIL
SCALE 1:10