


"Copyright in this drawing remains with the designer. Responsibility is not accepted for errors made by others in scaling from this drawing. All construction information should be taken from figured dimensions only. Check all dimensions on site. In case of any discrepancy, refer query to the designer."



SIDE ELEVATION AS PROPOSED (1:50)


Construct new steps and perimeter wall with railing to provide new access

Construct new steps and perimeter wall with railing to provide new access

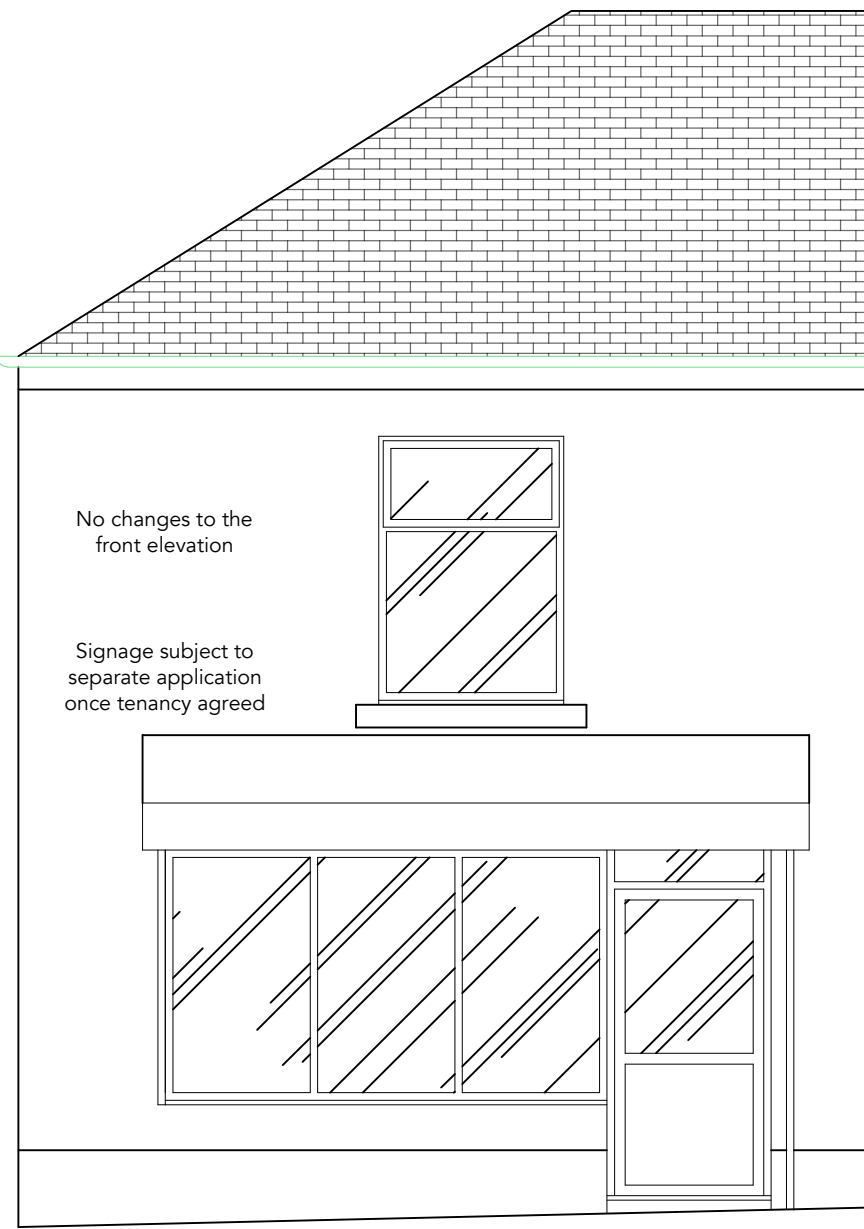

FRONT ELEVATION AS PROPOSED (1:50)


SCALE 0 1m 2m 3m 4m 5m

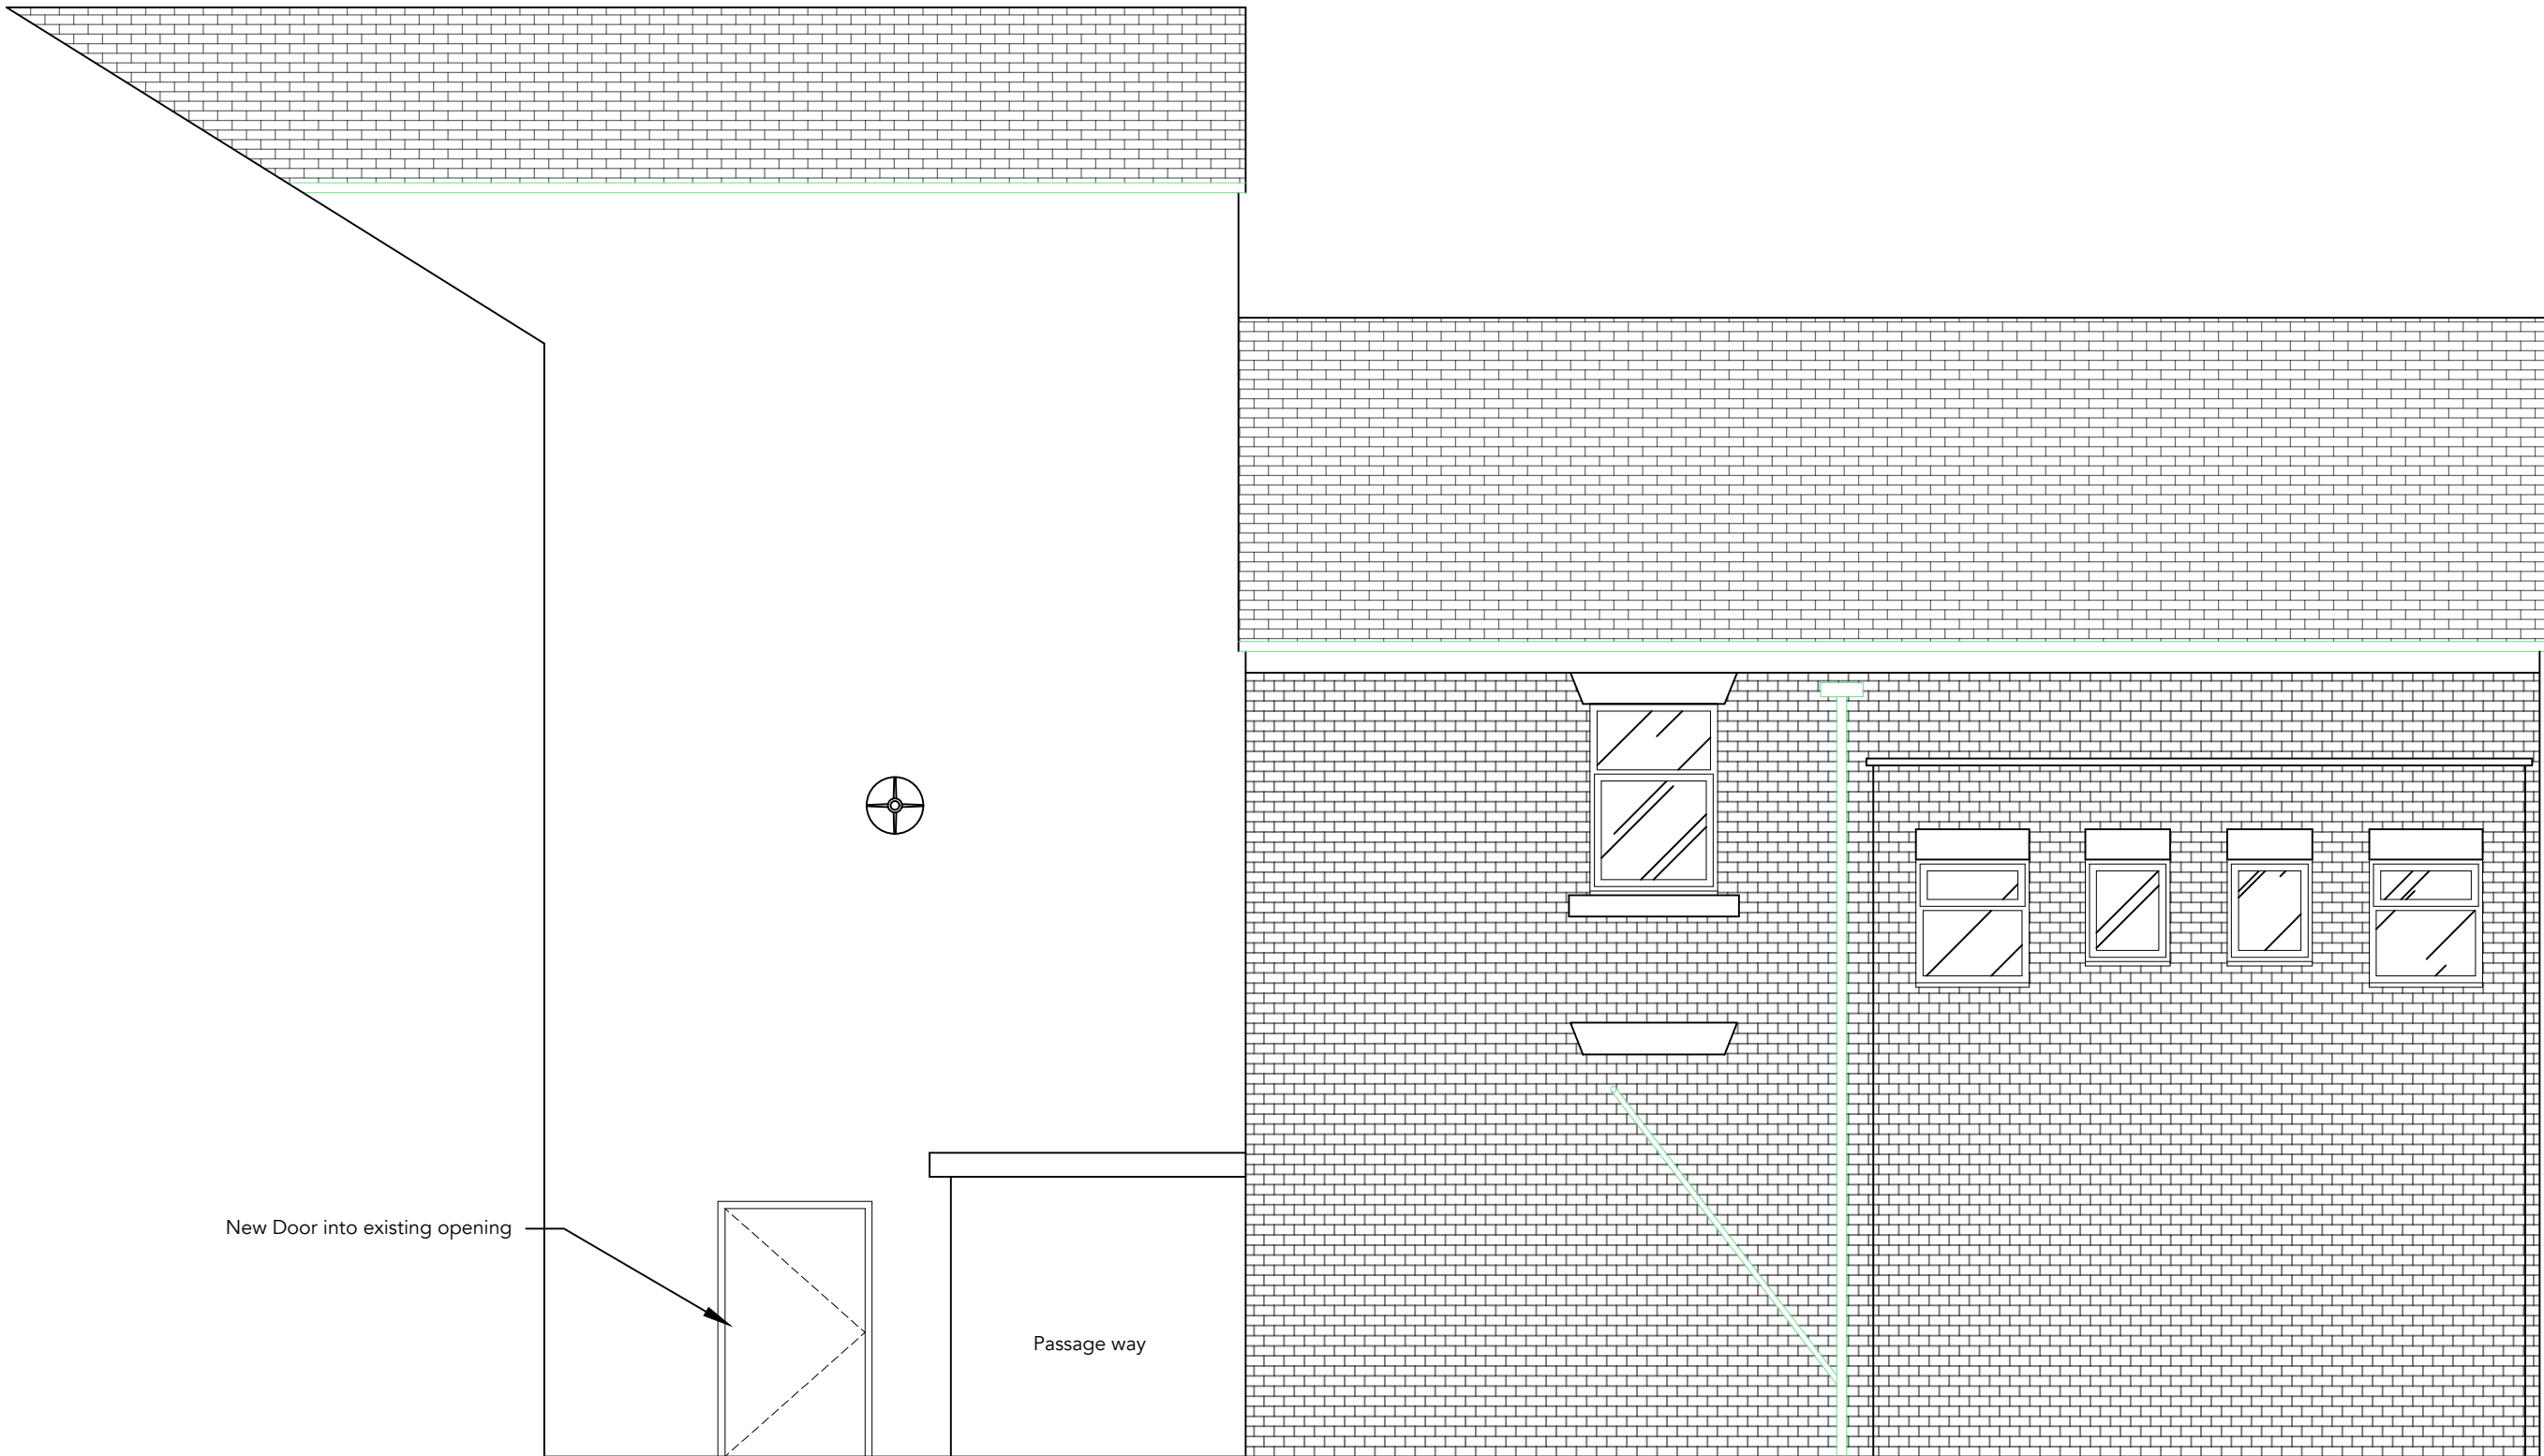

SIDE ELEVATION AS PROPOSED (1:50)

New Door into existing opening

Passage way

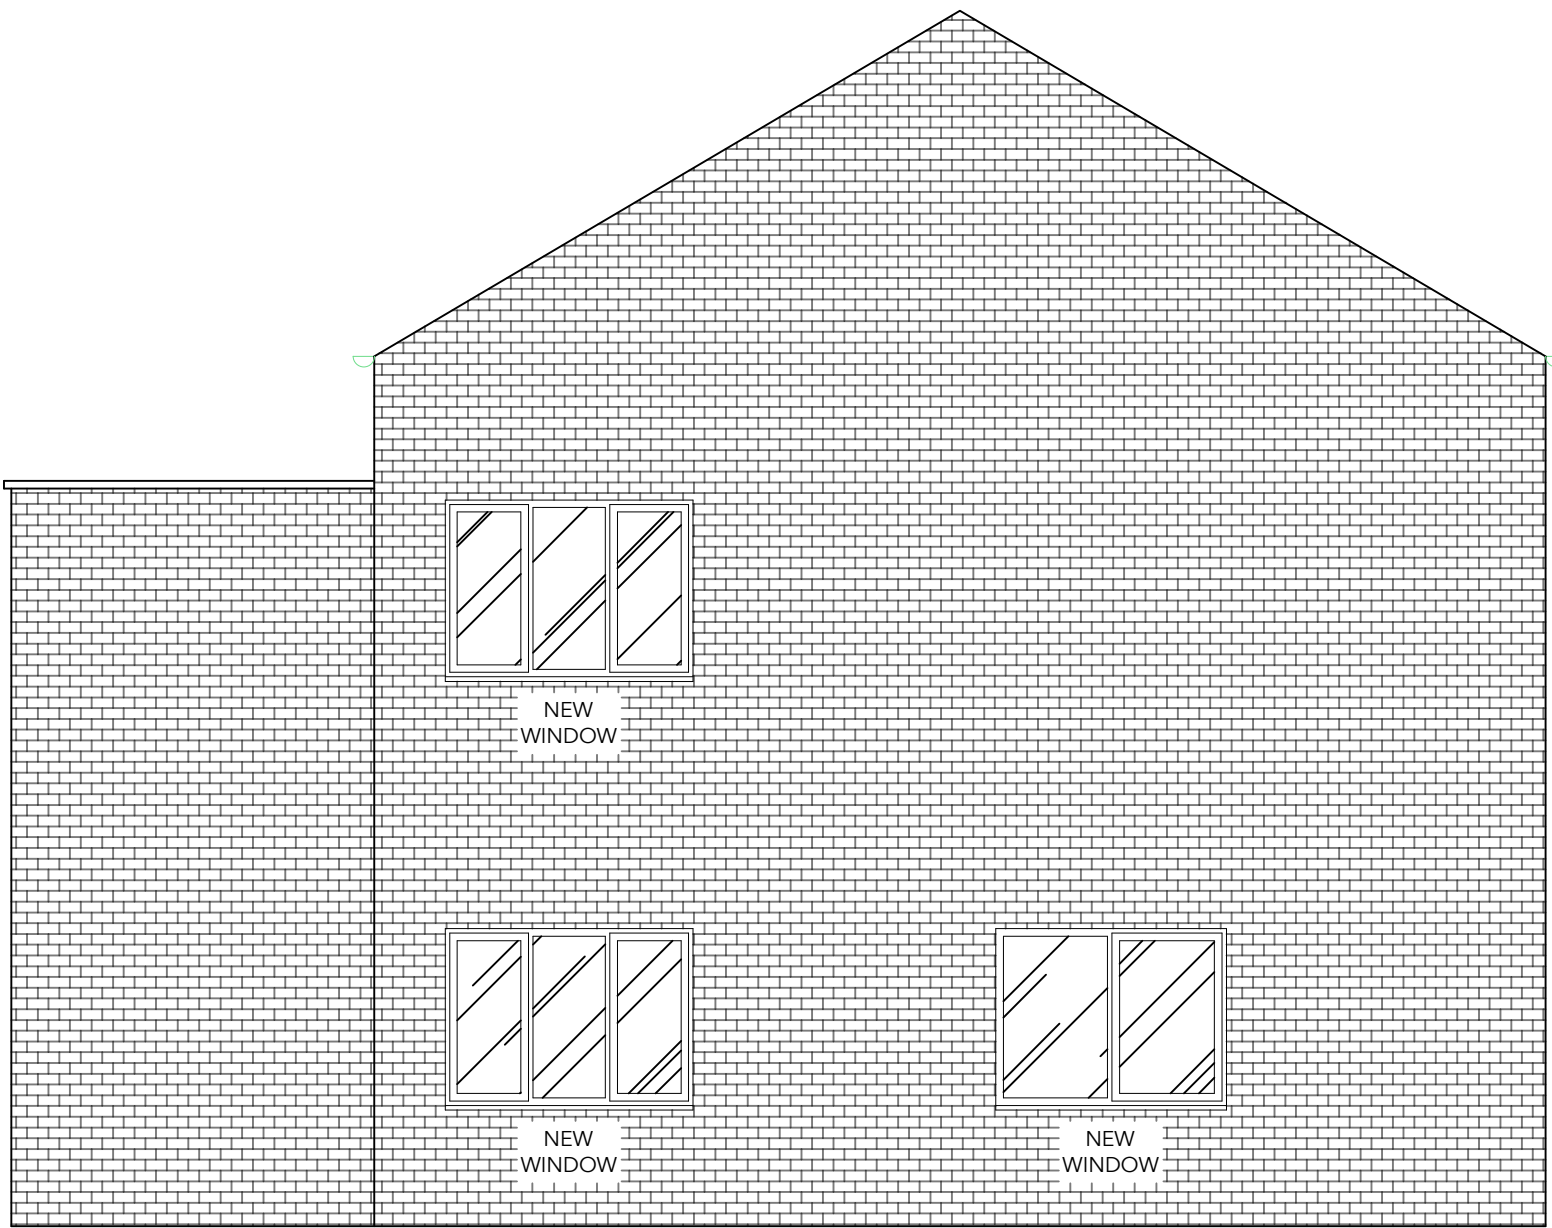

REAR ELEVATION AS PROPOSED (1:50)

HADAS
ARCHITECTURAL & CGI
Enquires@hadas-architectural.co.uk
0161 870 2306

B	Following Conservation Comments	JW	16-4-25
A	Following Planners Comments	JW	30-1-25
Rev	Description	By	Date
HADAS ARCHITECTURAL ARCHITECTURAL DESIGN			
769 Rochdale Road, Slattocks, Middleton, Manchester M24 2RA			
Smiths Bakery, 72 Charlton St, Castleton, rochdale OL11 2SW PROPOSED ELEVATIONS			
DRAWN	JW	DATE	06-01-25
SCALE	1:50 @A1	REV.	B
		DRAWING NO.	2503-203B