




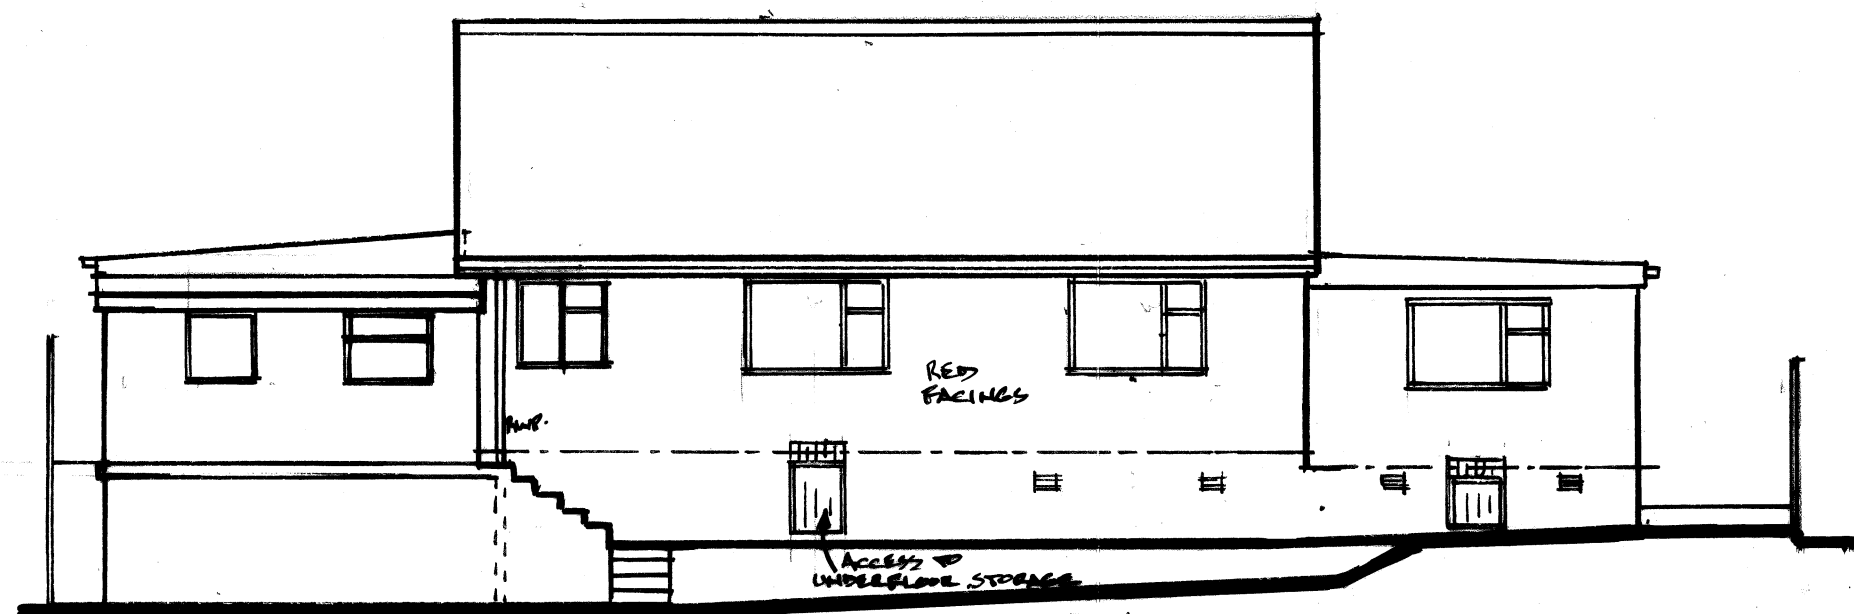


REAR ELEVATION.

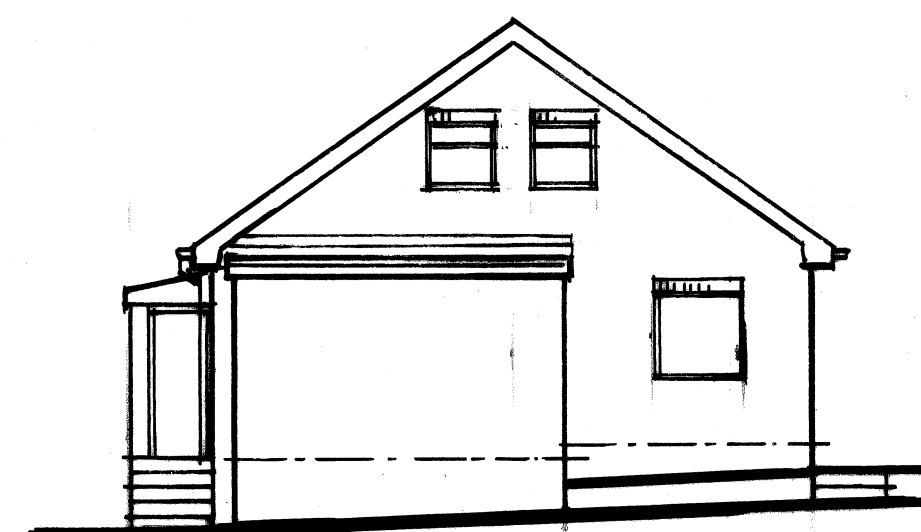


L.H. SIDE ELEVATION.

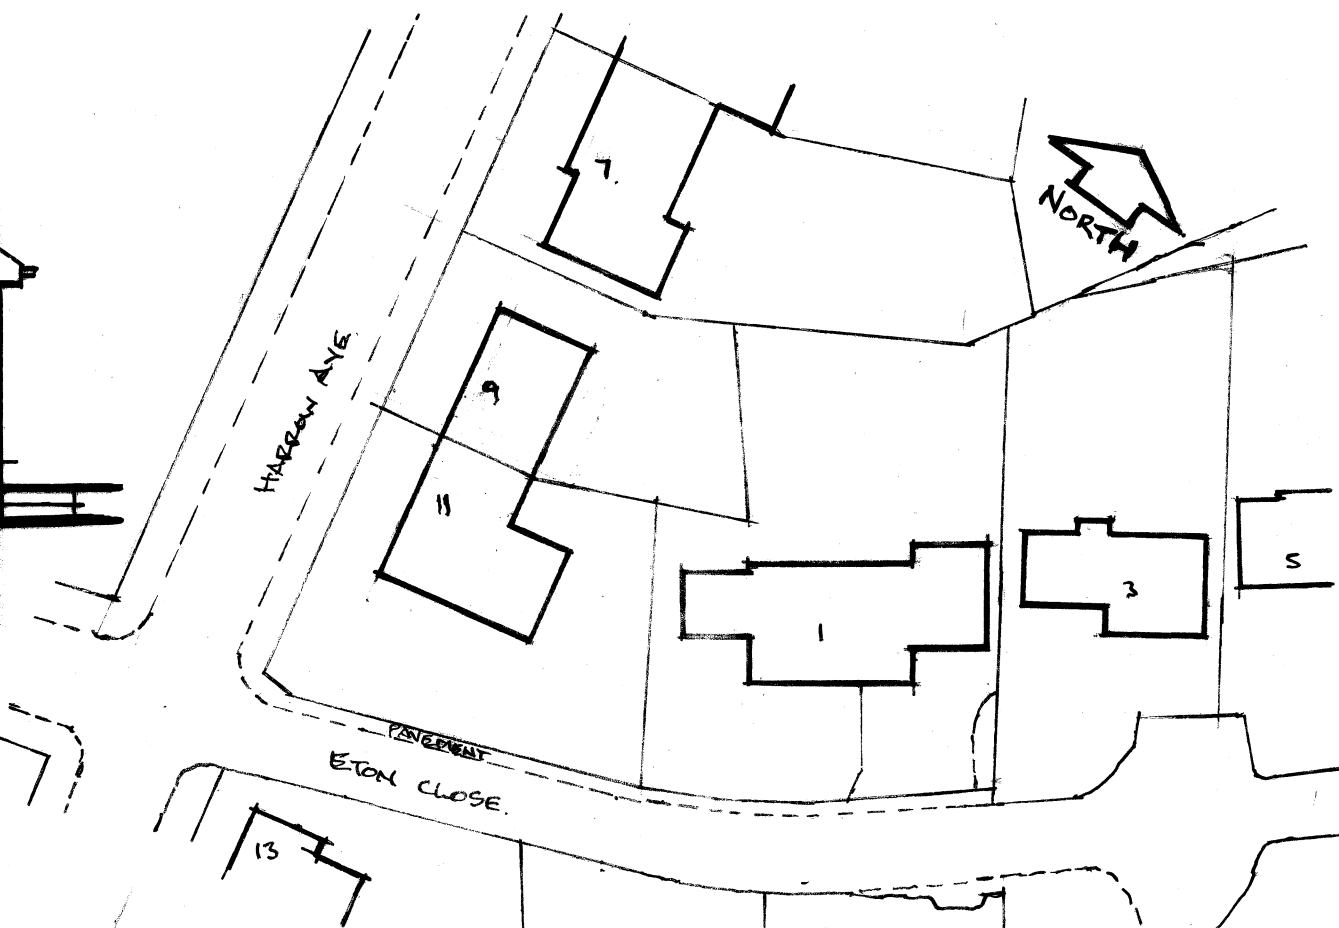


SITE PLAN. 1:500

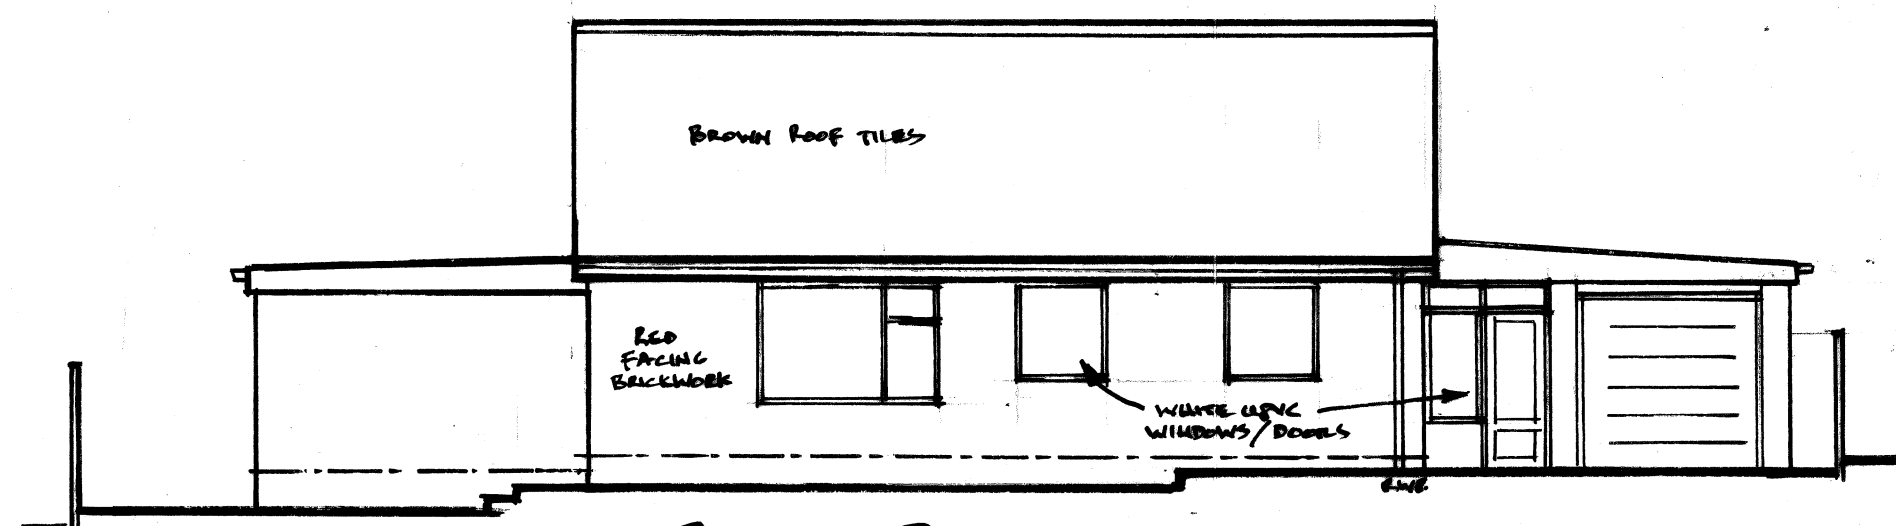


FRONT ELEVATION. 1:100

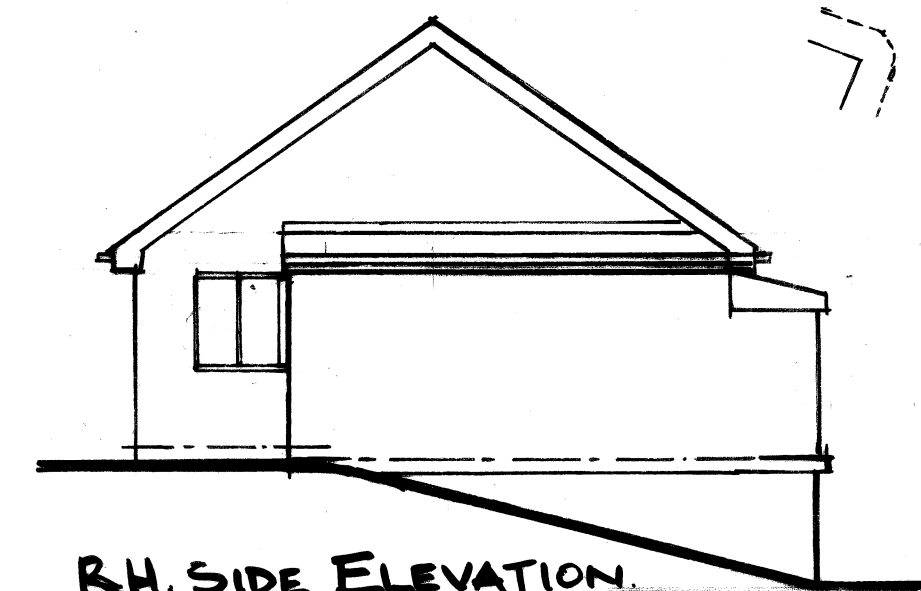

R.H. SIDE ELEVATION.

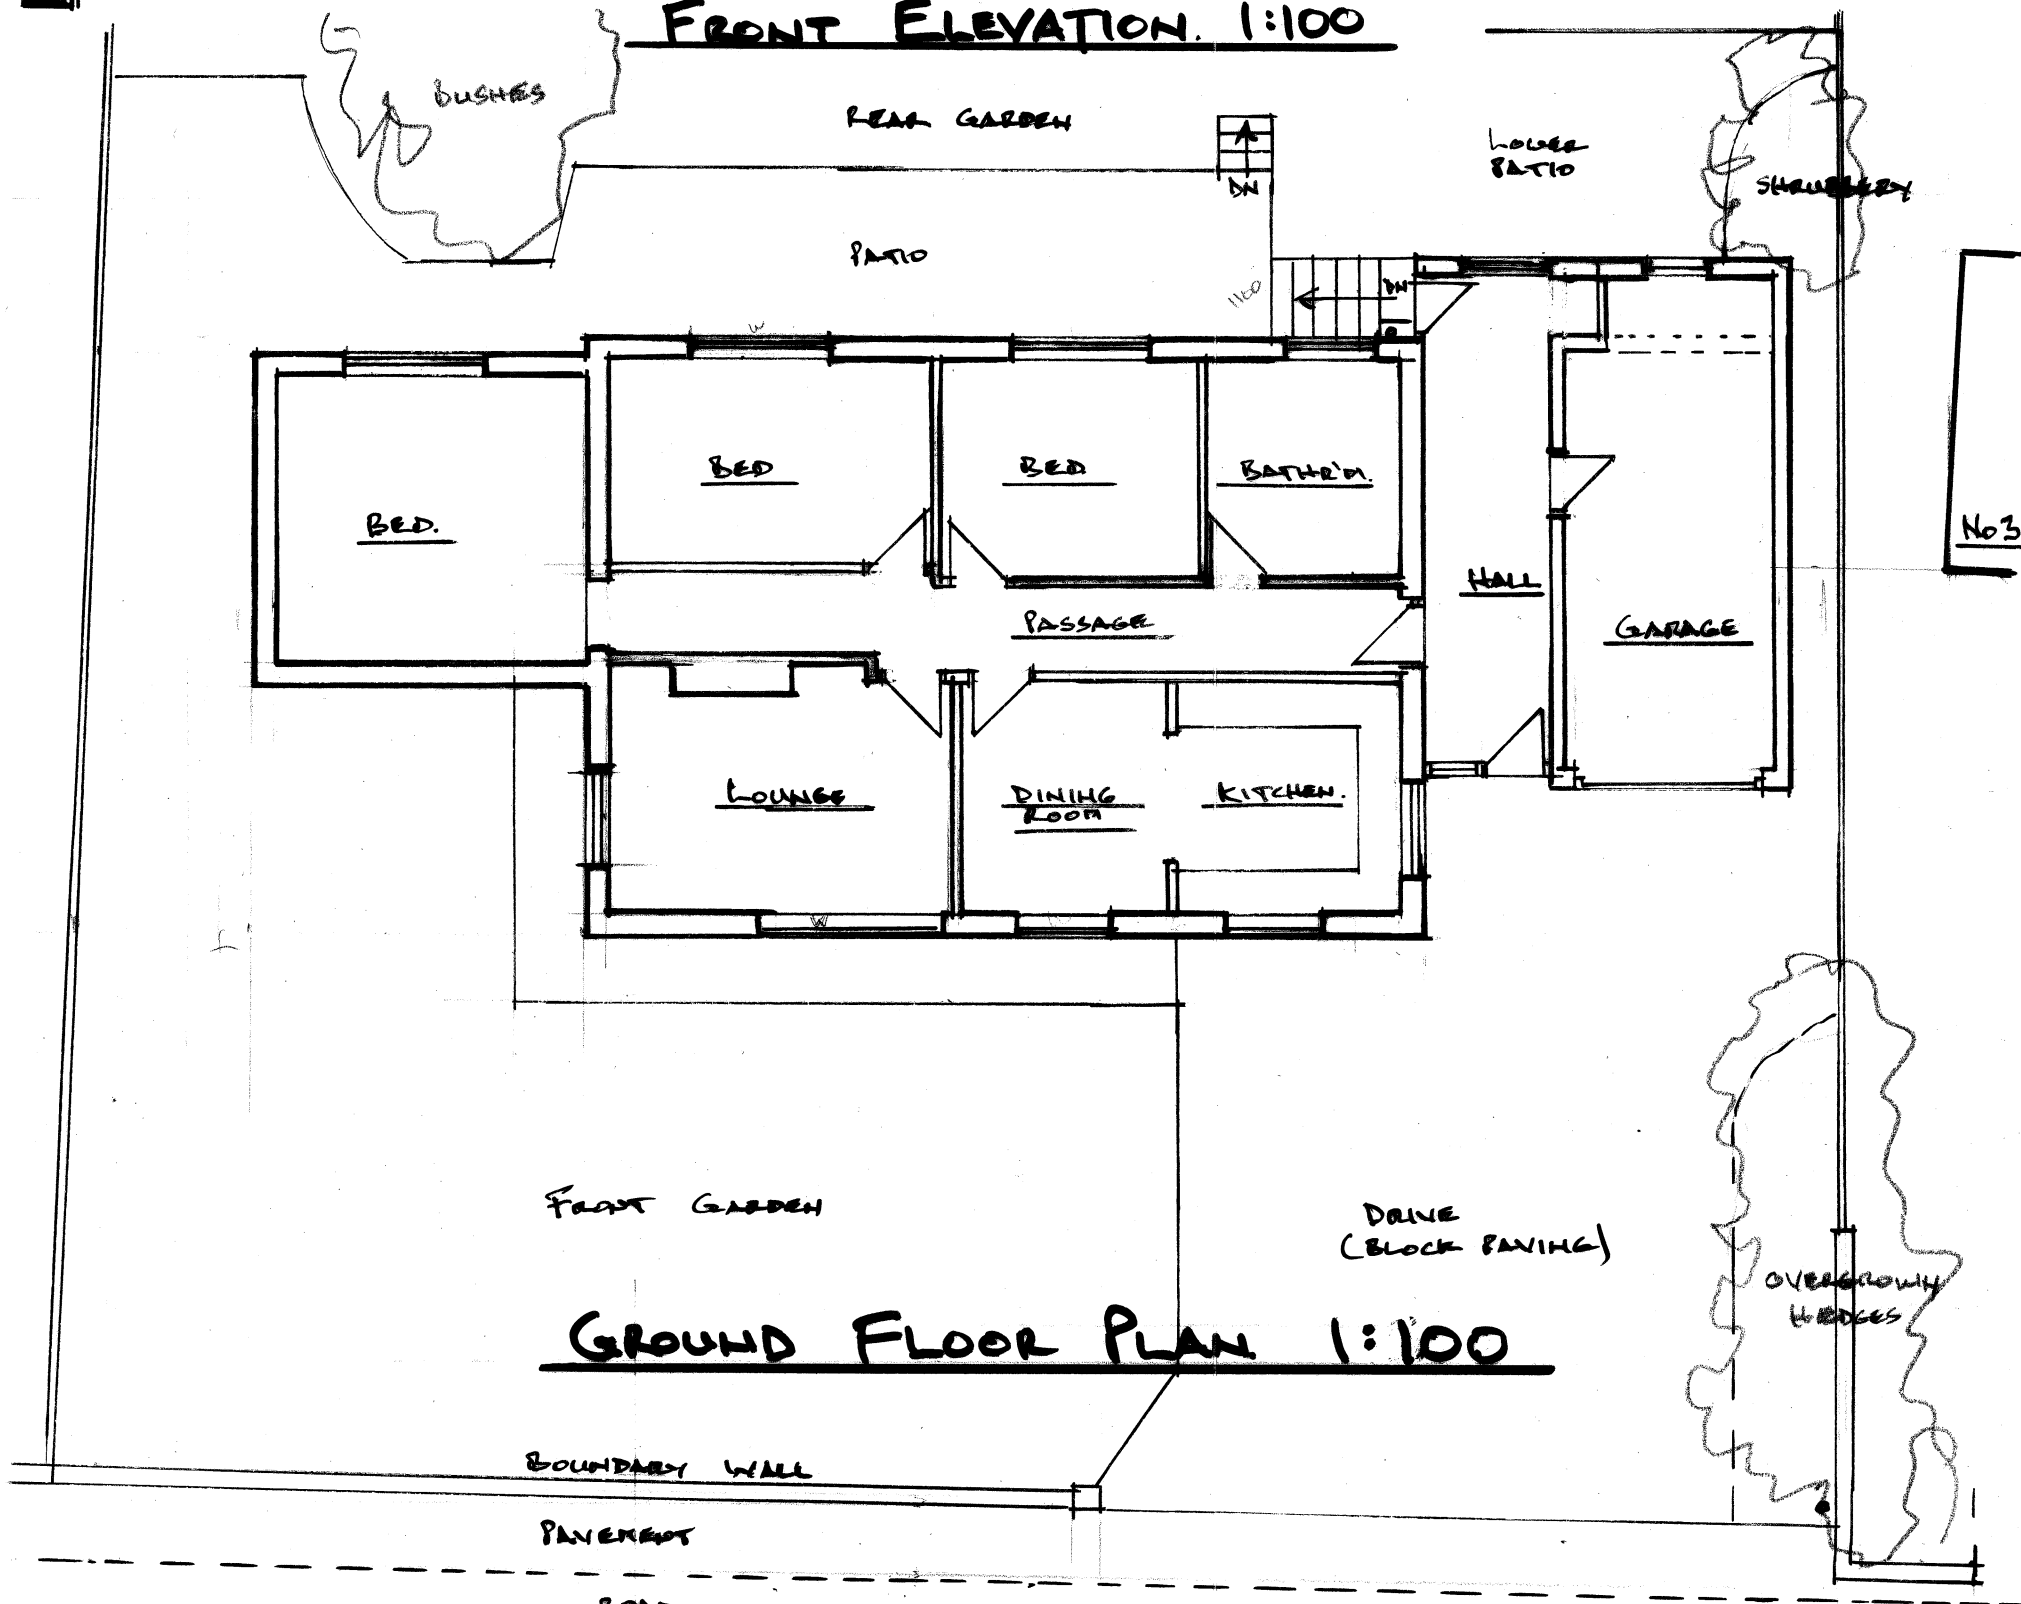

GROUND FLOOR PLAN 1:100

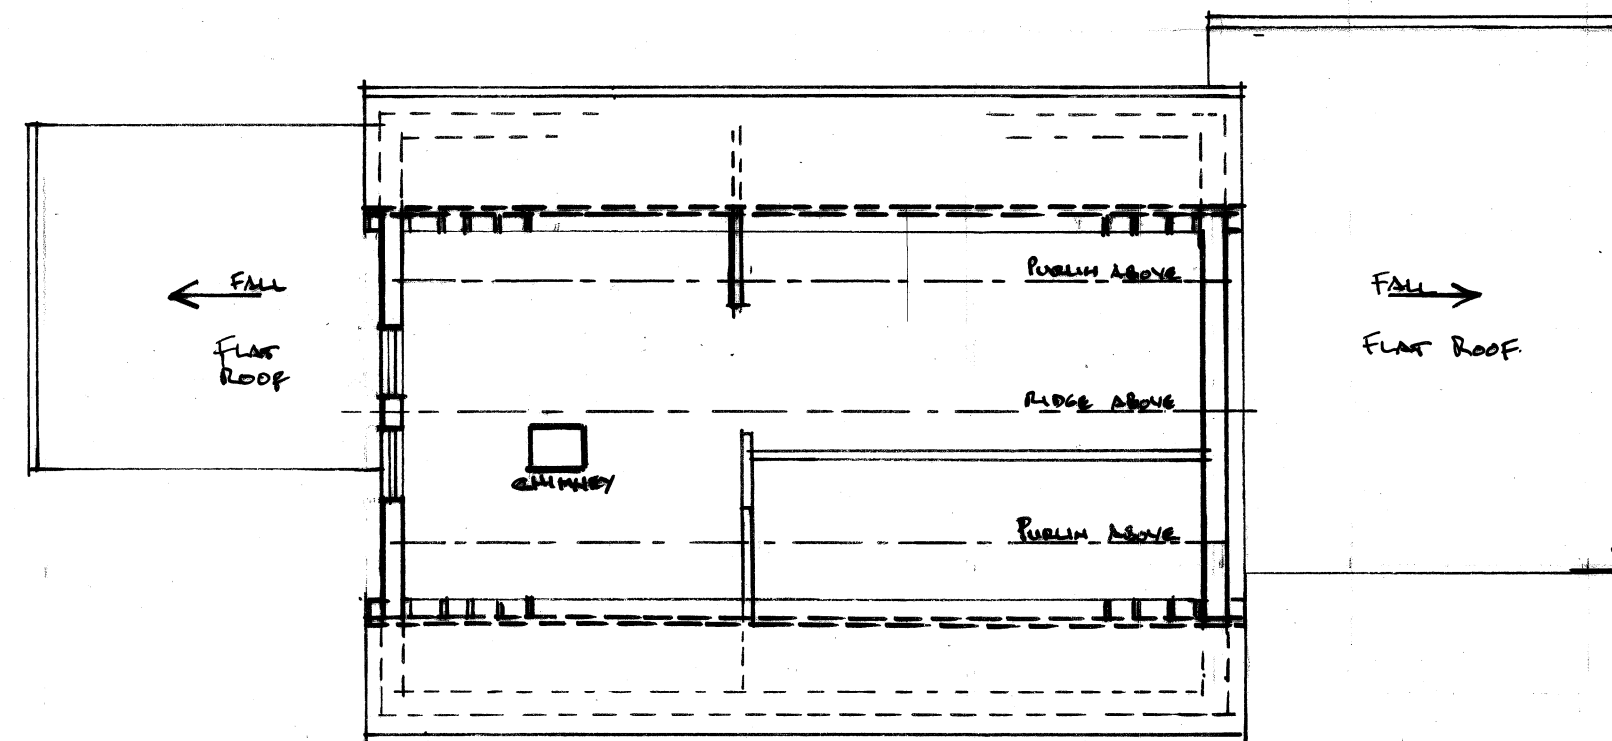

LOFT PLAN



Architectural & Building Services

NEIL BUTTERWORTH

Tel: 07785 275483
Mobile: 07785 275483

89 Higher Ainsworth Road, Radcliffe,
Manchester, M26 4JJ.

Job Title PROPOSED FULL FIRST FLOOR, SINGLE STOREY FRONT & SIDE EXTENSIONS, AND GENERAL HOUSE RE-MODELLING, AT 1 ETON CLOSE, BAMFORD, ROCHDALE.

Drawing Title PLANS & ELEVATIONS (EXISTING)

Scale 1:100

Date NOV. 24

Drawn by N.B.

Drawing No. 1

© copyright

4