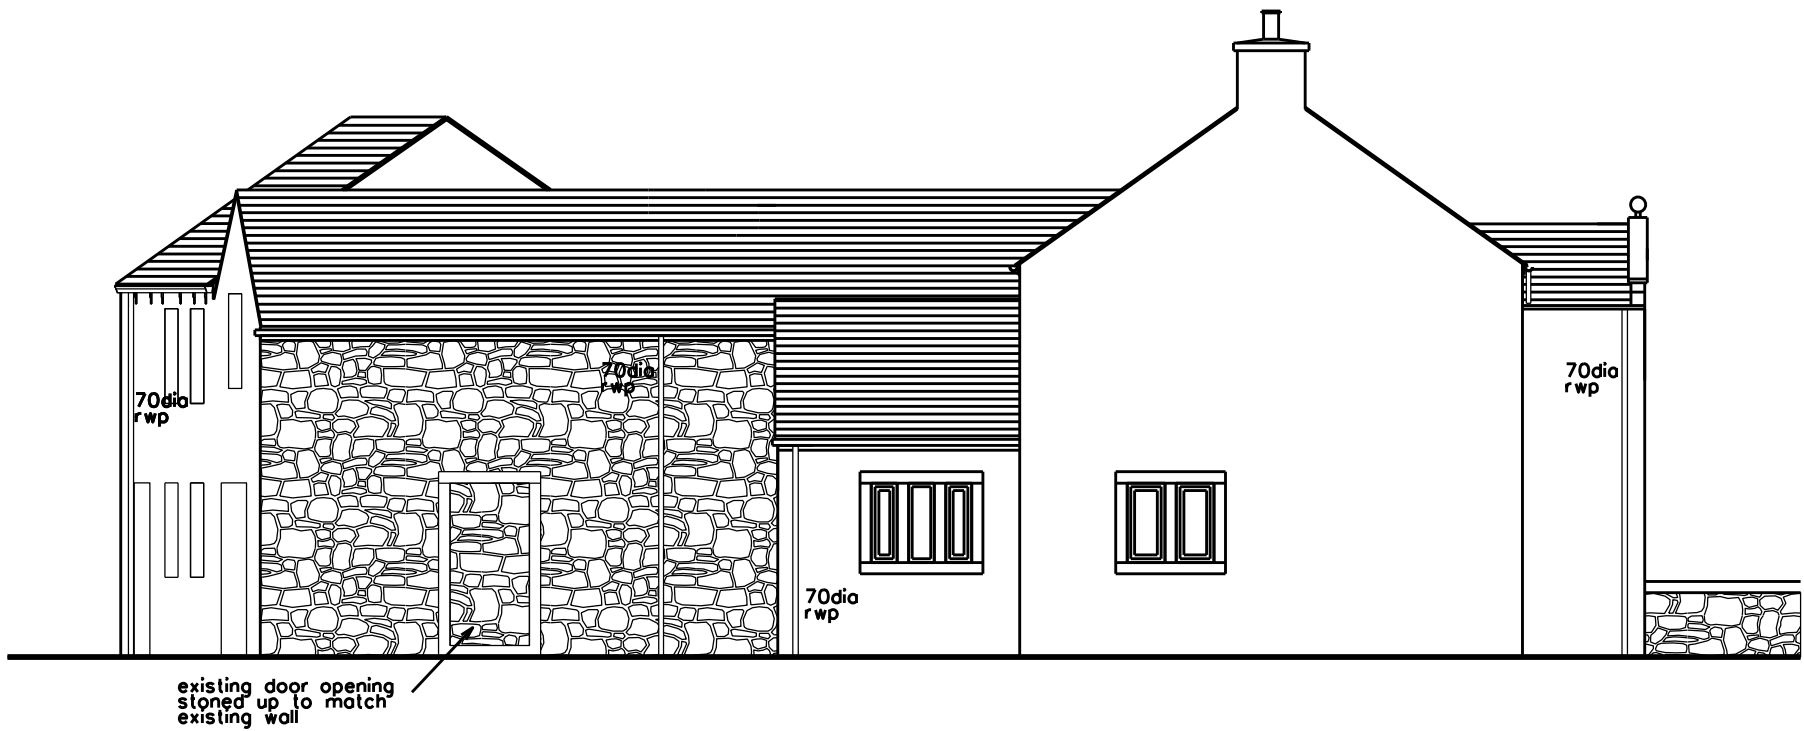
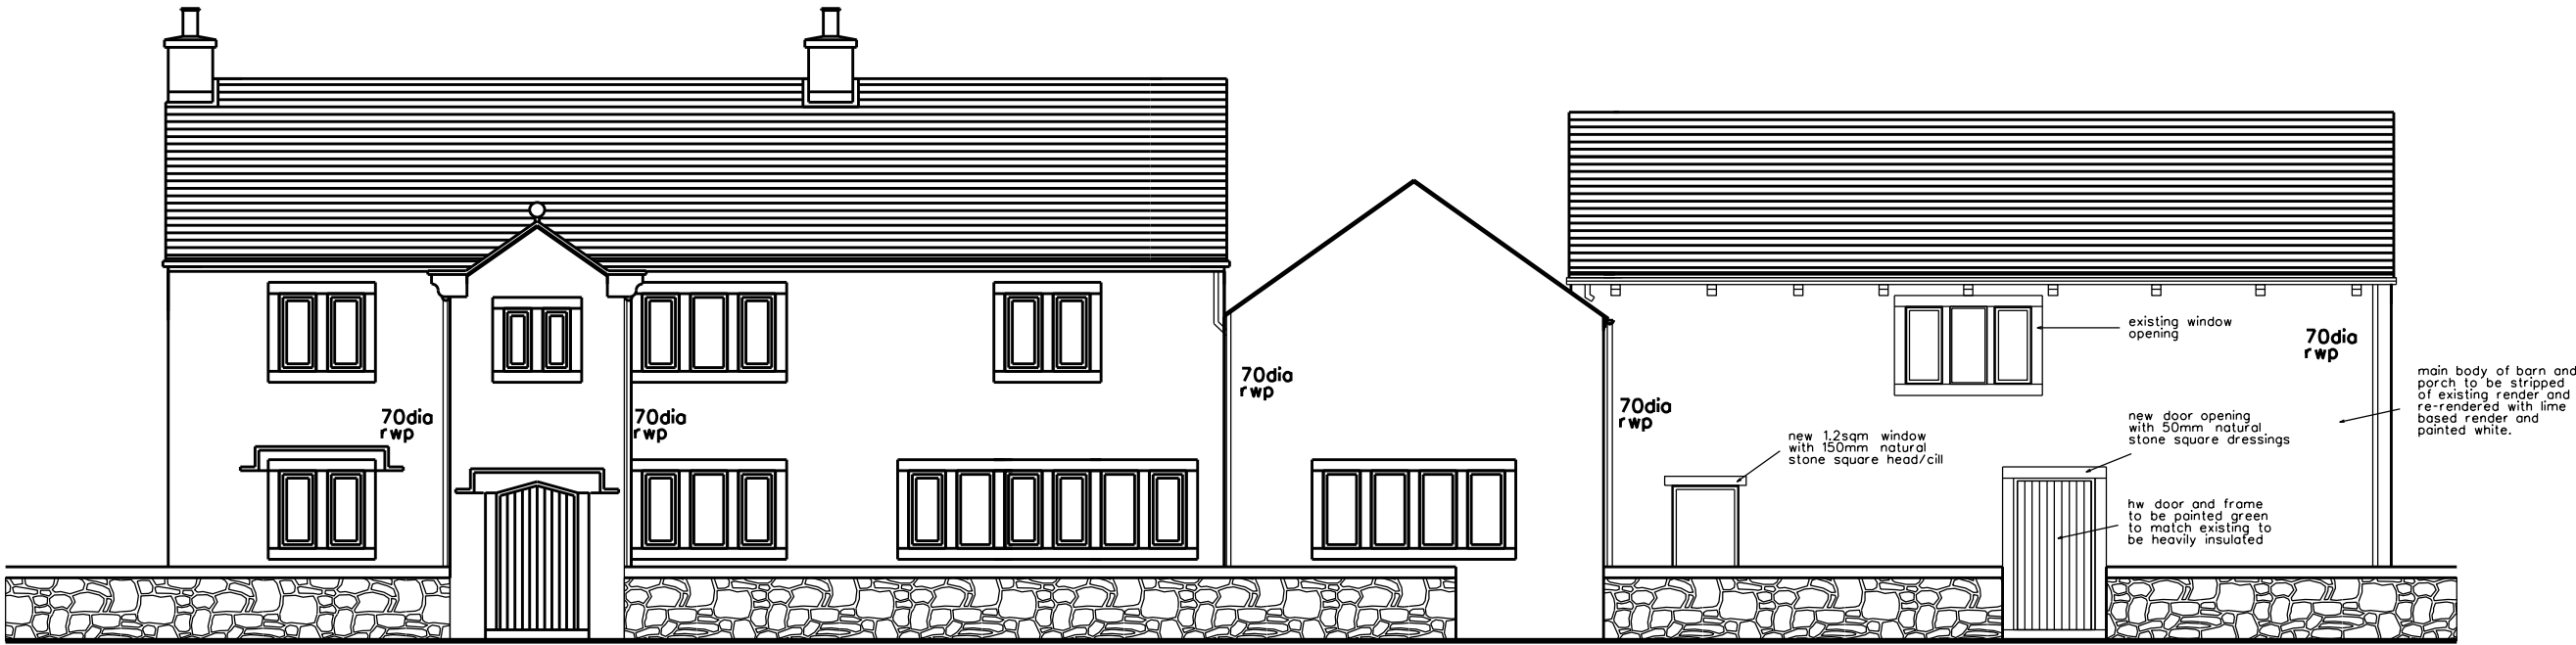


- MATERIALS:**
- Walls: Regularly coarsed natural stone and white render.
Roof: Natural slate to match Tithe Barn slates in all respects.
Windows: Critall conservation steel windows painted heritage pale olivine to match windows on Tithe barn.
Doors: Critall conservation steel doors painted dulux heritage pale olivine to match doors on Tithe Barn.
Gutters: Ogee gutters painted olive green to match gutters on tithe Barn supprted on stone corbels.
Downpipes: Painted olive green cast iron circular to match rwps on Tithe Barn.

BURR DESIGN ASSOCIATES

notes
MAIN OFFICE:1 Top Of the Hill,Colden,Hebden Bridge,HX77PJ.
CORNWALL OFFICE: East Coker,Leedstown,Hayle, TR27 6EW
Tel: 07720059525, E mail: dennis@burrdesign.co.uk
Company No: 5371811, Director: Dennis R. Burr, Ba Arch, Dip Arch, MaUD Oxford

All Copyright Reserved.
Drawings not to be copied without express consent.
Do not scale drawings (page scaling none) - All dimensions to be checked on site.

revisions	reference	remarks	date
A		Scale bar added	24-04-23
B		drawings amended after conservation officer comments	21-09-23

project	Tithe Barn, Milnrow - Garage/Workshop Conversion		
drawing title	Proposed East and South Elevations		
project ref.	1202	drawing no.	ELE/01B
date	18/01/2023	scale	1:100@ A3