


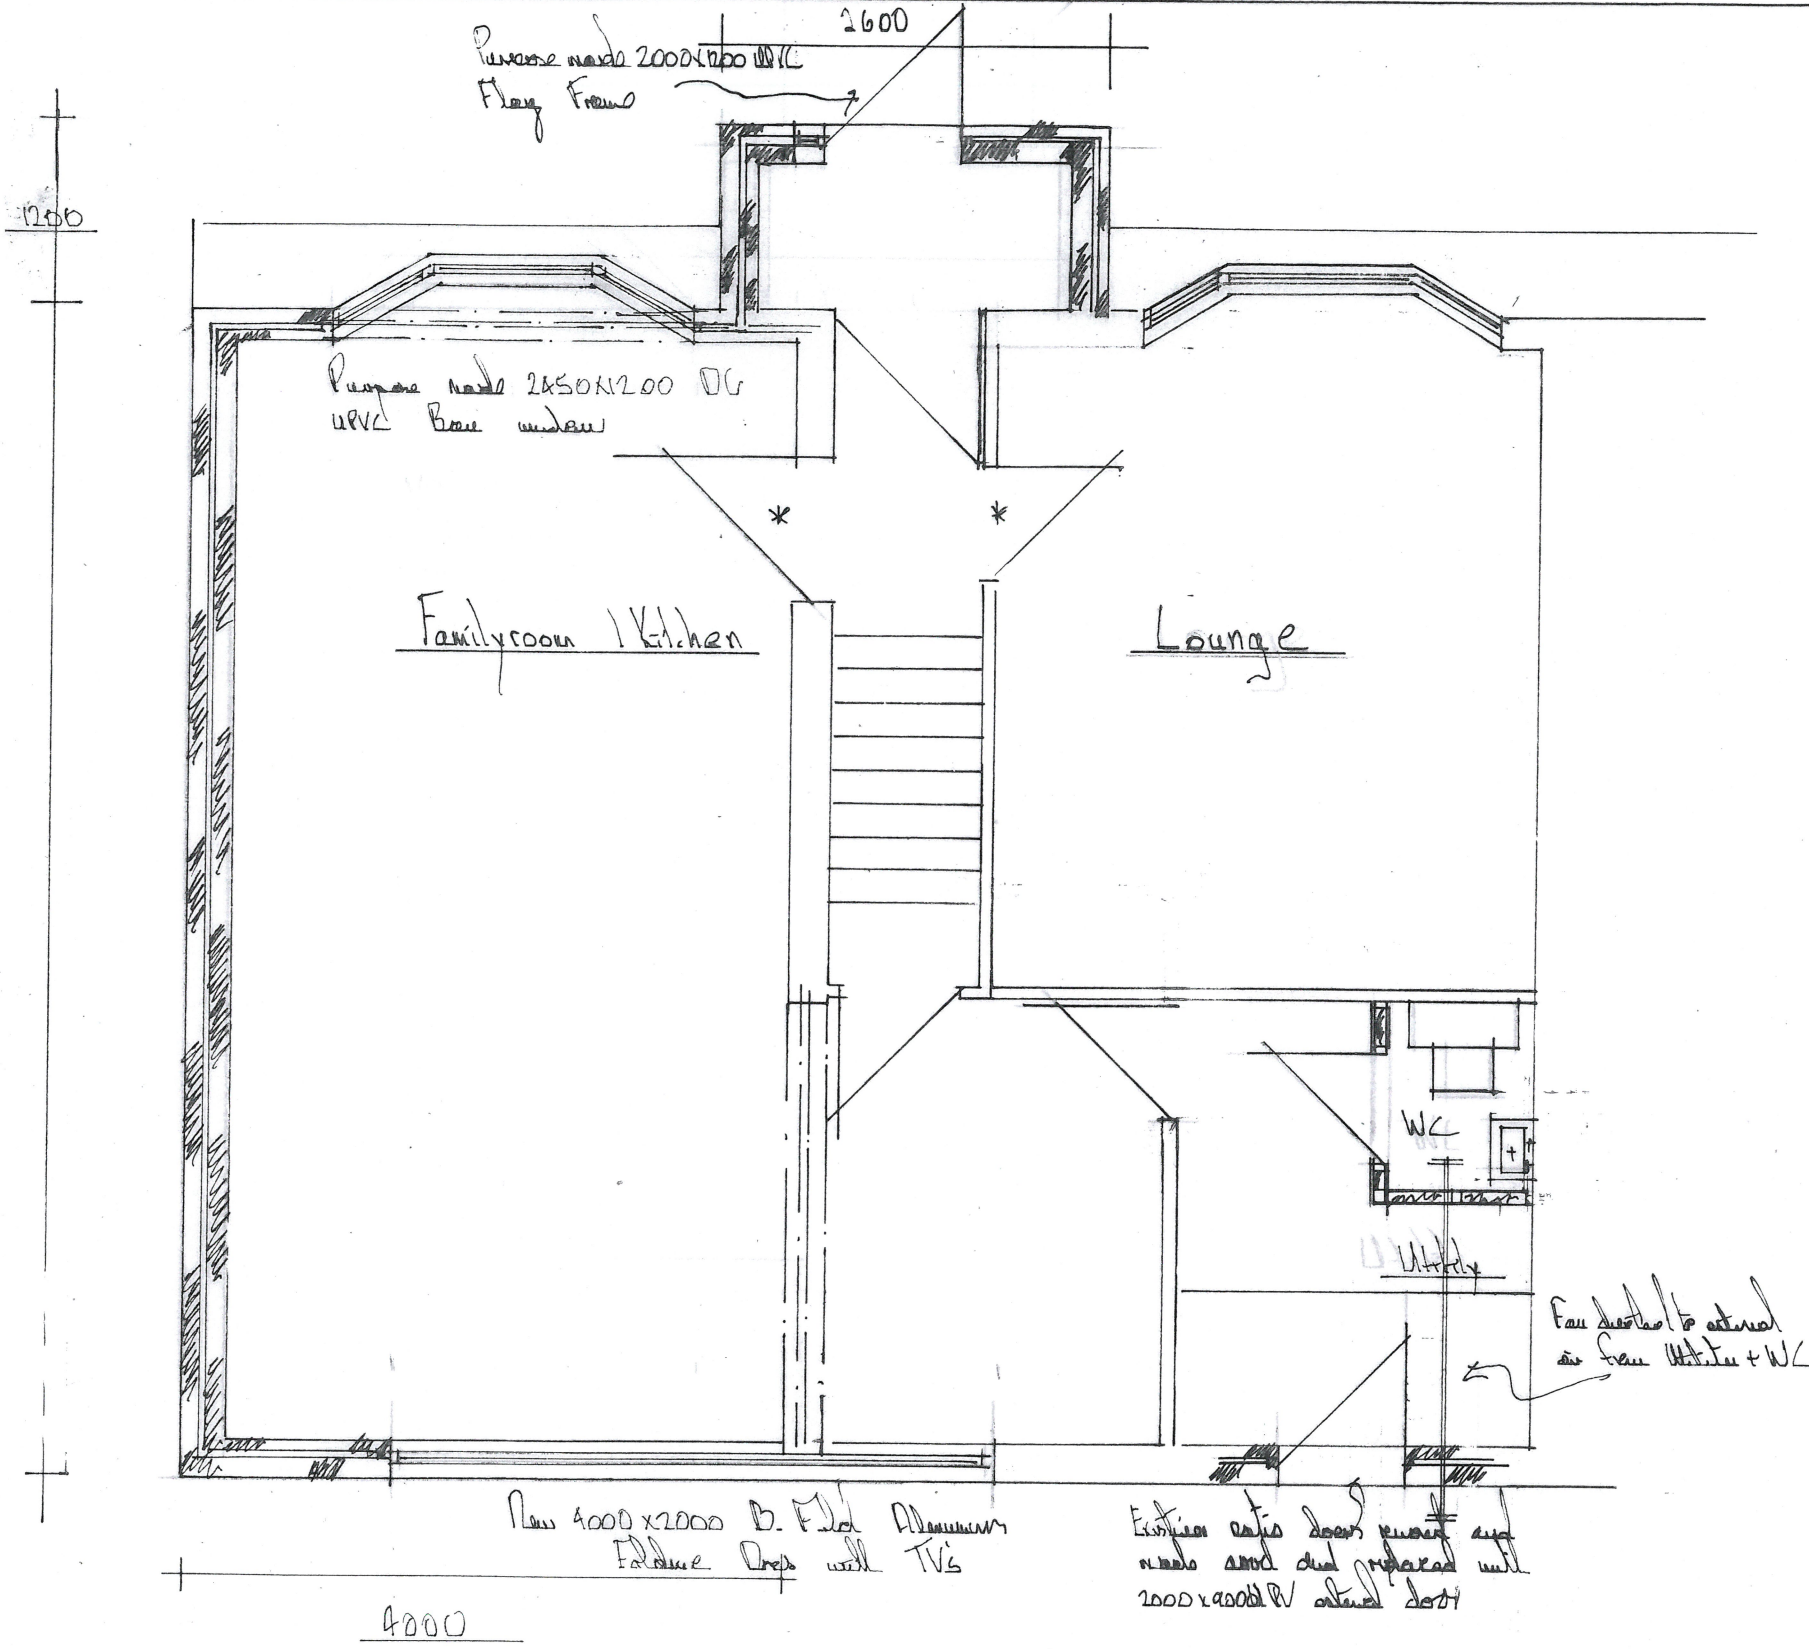


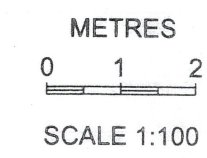


Proposed Ground Floor Layout

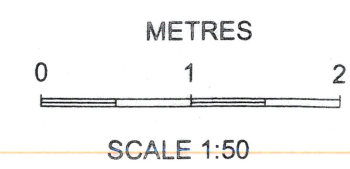

REV	DATE	AMENDMENTS	INT
Harry Jackson Surveyors Limited Unit 4A Farnworth Park Industrial Estate Wellington Street, Farnworth, Bolton BL4 7BY Tel: 01204 701740 Mobile: 07931 321879			
CLIENT Mrs Louise Jackson			
ADDRESS 13 Moss House Hall Rd Heywood Rochdale BL9 7JJ			
PROJECT Building Regs + Planning			
TITLE Two Storey Side Extension Rear + Internal Alterations			
DRAWING No. 01/11/15		REV	
SCALES		DATE 20/6/22	
DRAWN BY HJ		SHEET SIZE A3	
CHECKED BY JJ		COPYRIGHT ©	

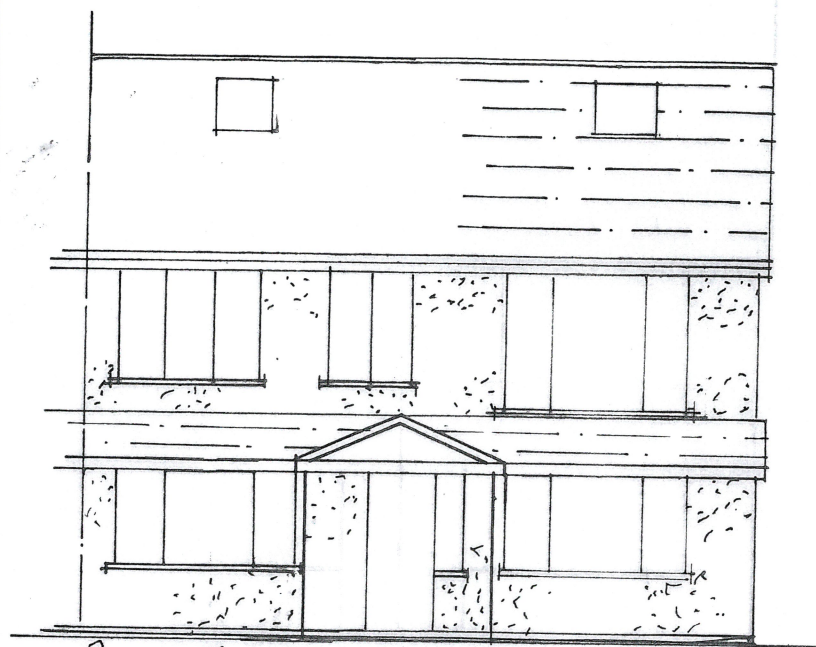


Proposed Front Elevation

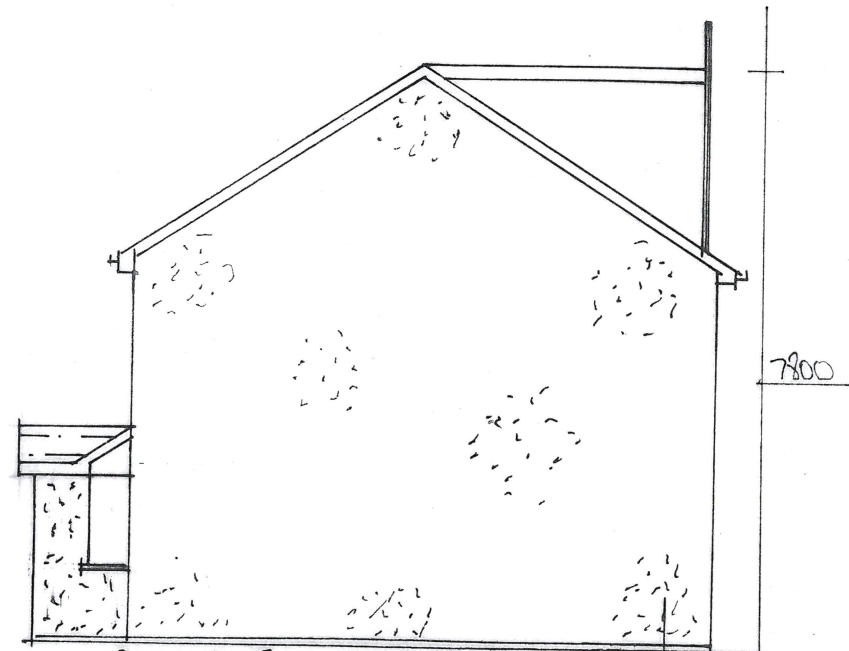


Proposed Side Elevation



Proposed Rear Elevation

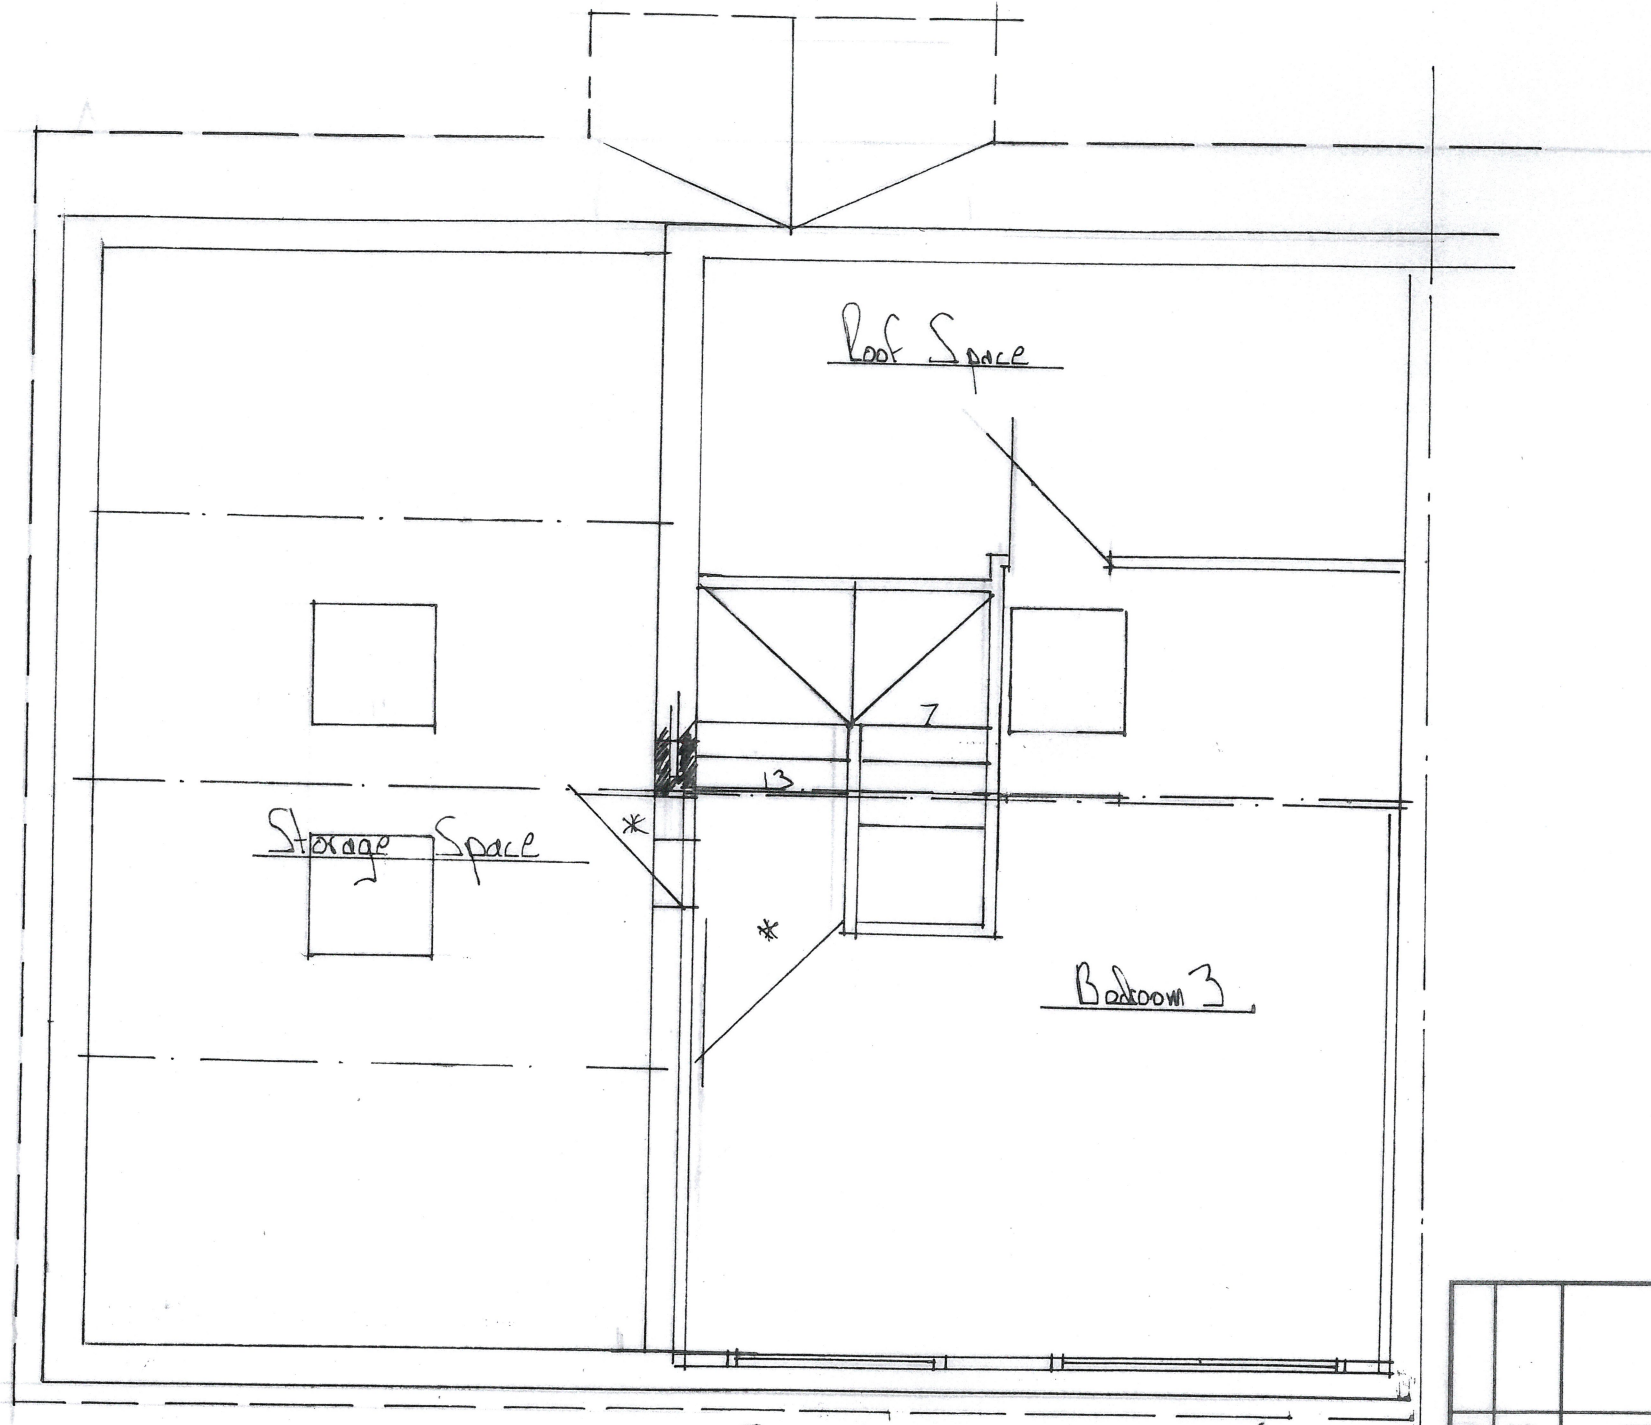

Proposed Second Floor Layout

 

SCALE 1:50



SCALE 1:100

REV	DATE	AMENDMENTS	INT
Harry Jackson Surveyors Limited Unit 4A Farnworth Park Industrial Estate Wellington Street, Farnworth, Bolton BL4 7BY Tel: 01204 701740 Mobile: 07931 321879			
CLIENT	Mrs Louise Jackson		
ADDRESS	13 May Hill Road Heywood, Greater Manchester BL9 7JS		
PROJECT	Backland Ponds & Planning		
TITLE	Two storey Side Extension Porch and Internal Alterations		
DRAWING NO	13/06/22	REV	
SCALES	DATE	10/06/22	
DRAWN BY	HS	SHEET SIZE	A3
CHECKED BY	JJ	COPYRIGHT	©