



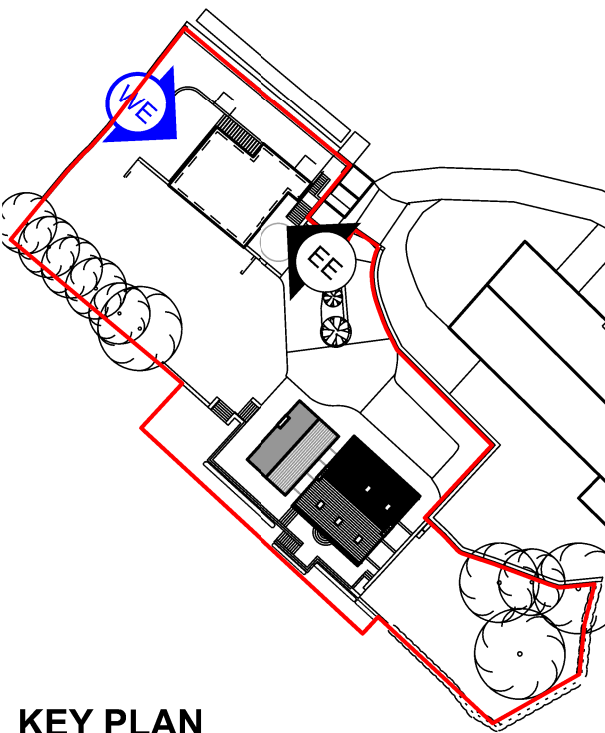


Notes:
Do not scale from this drawing.
All dimensions are in millimetres unless otherwise noted.
All dimensions to be checked on site before proceeding with work.
All omissions and discrepancies to be reported in writing to Project 3 Architects Ltd.
Areas indicated on this drawing are approximate and indicative only.
© Project 3 Architects Limited Registered in England & Wales Number 08021795.

MATERIAL KEY	
01	buff stone, to match existing farmhouse
02	aluminium windows
03	aluminium garage doors
04	aluminium doors
05	green roof - sedum
06	subterranean annex
07	pergola
08	aluminium cladding to match windows/doors

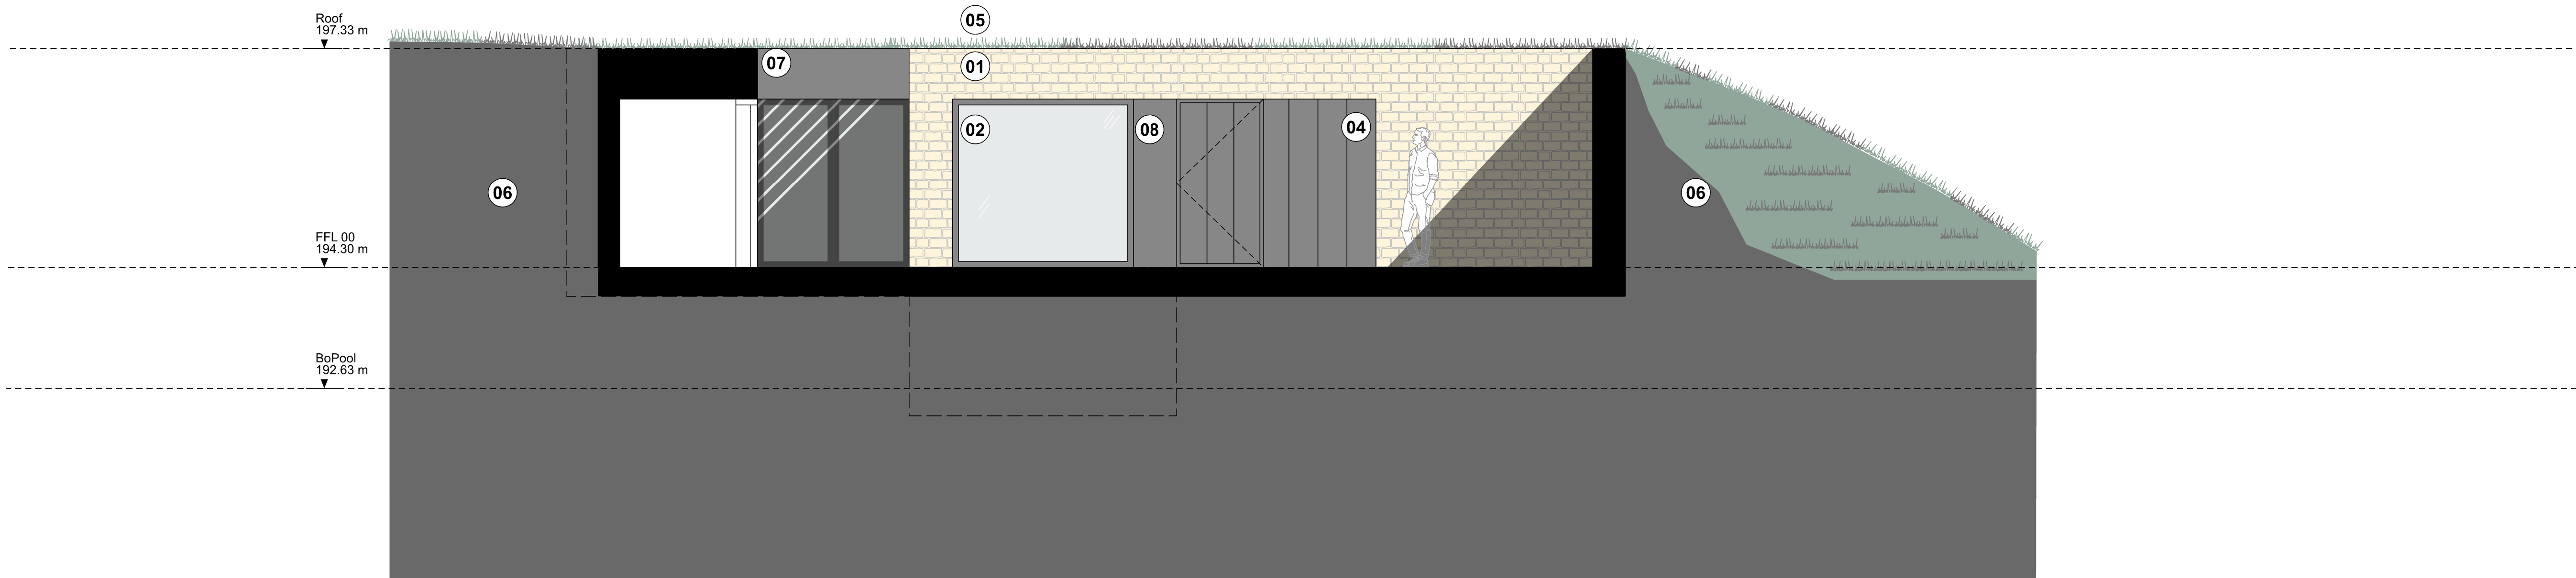

KEY PLAN

P02	02/11/23	Planning Submission	AS
P01	27/10/23	Planning	AS
I01	29/09/23	First Issue	AS
Rev:	Date:	Description:	By:

 

PROPOSED WEST ELEVATION - REAR
scale 1:50 @ A1 (1:100 @ A3)

PROJECT3
architects

4 back grafton street
altrincham
cheshire
WA14 1DY

0161 233 0575
mail@project3architects.com
www.project3architects.com

Project:
The Farmhouse, Littleborough
Title:
Proposed West Elevation - Rear
Garage & pool
Status:
PLANNING
Drawing Number:
0763-P3A-XX-XX-DR-A-05213
Scale @ ISO A1:
1:50
Revision:
P02