



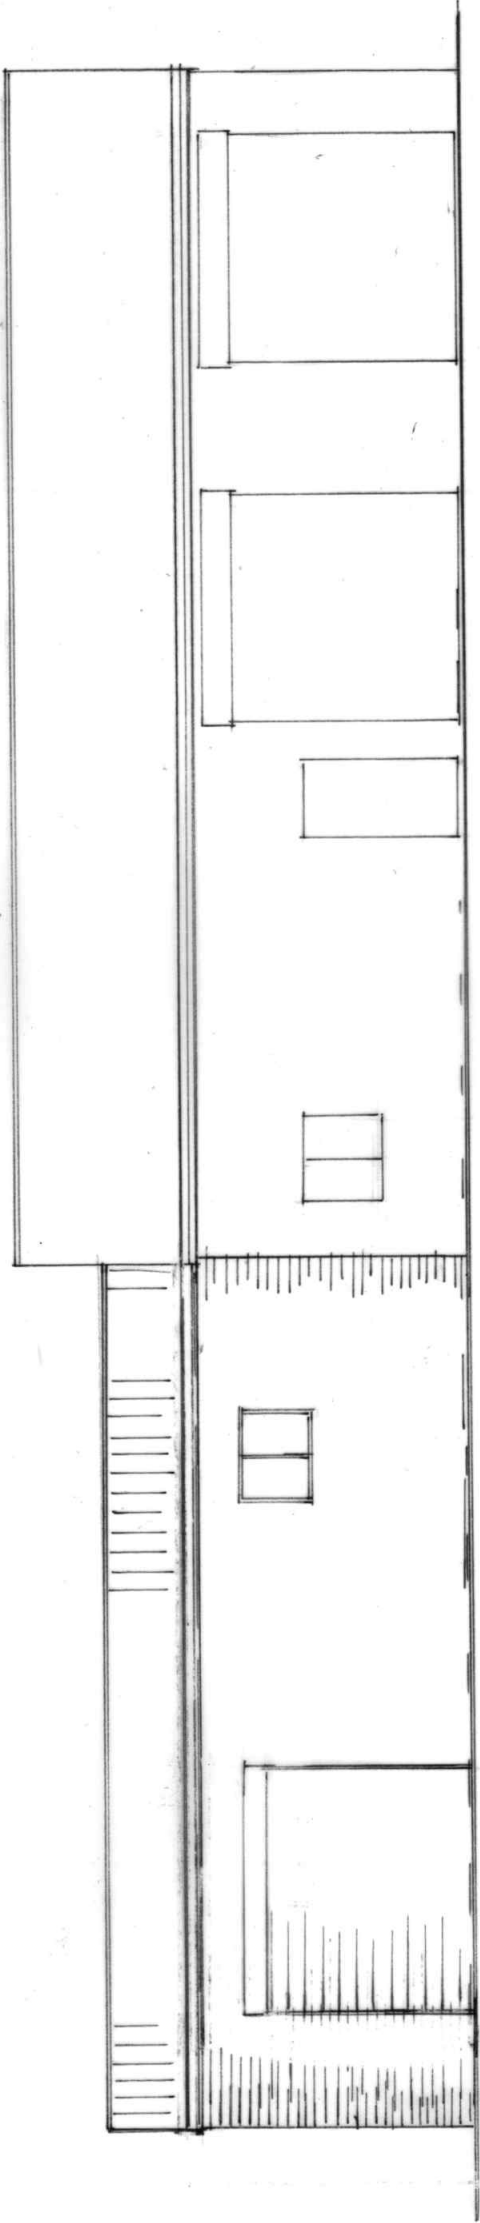


FRONT ELEVATION
(PROPOSED)

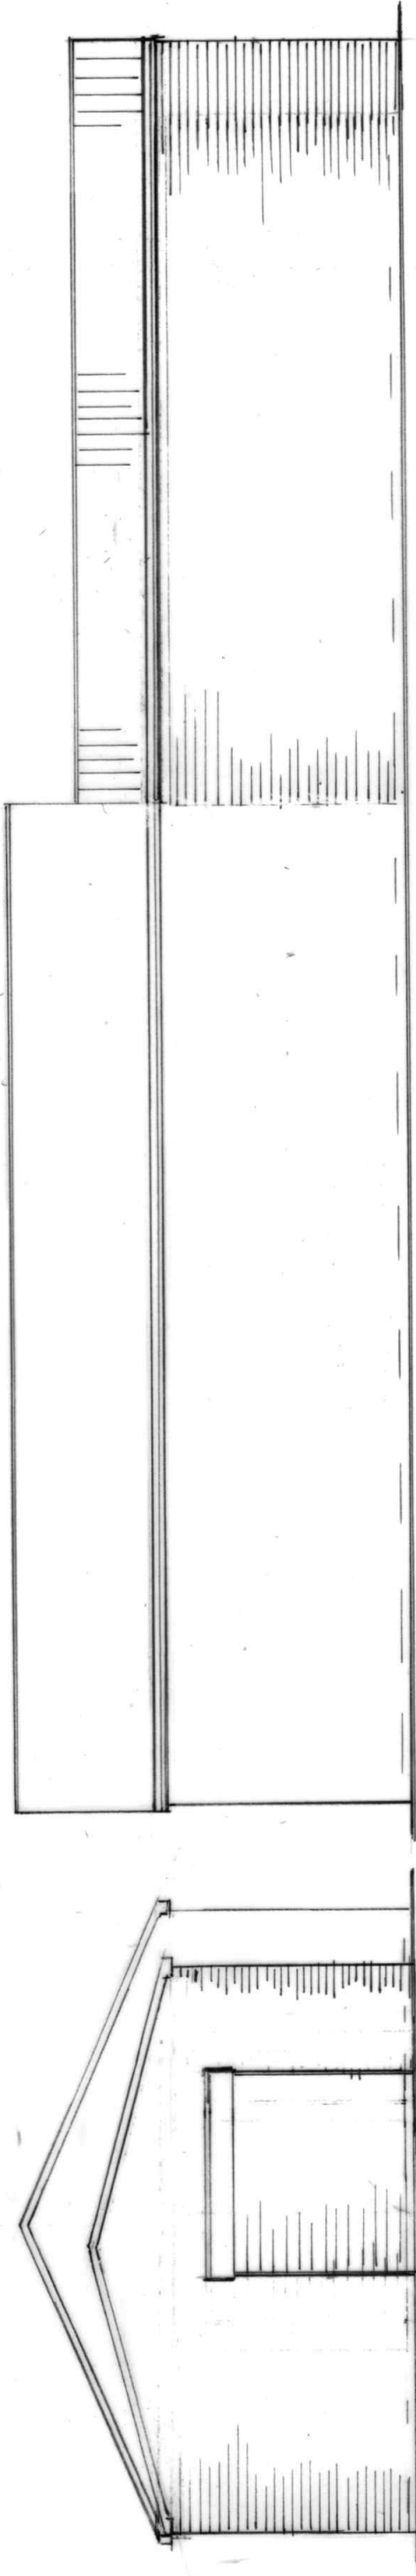

SIDE ELEVATION
(PROPOSED)

REAR ELEVATION
(PROPOSED)

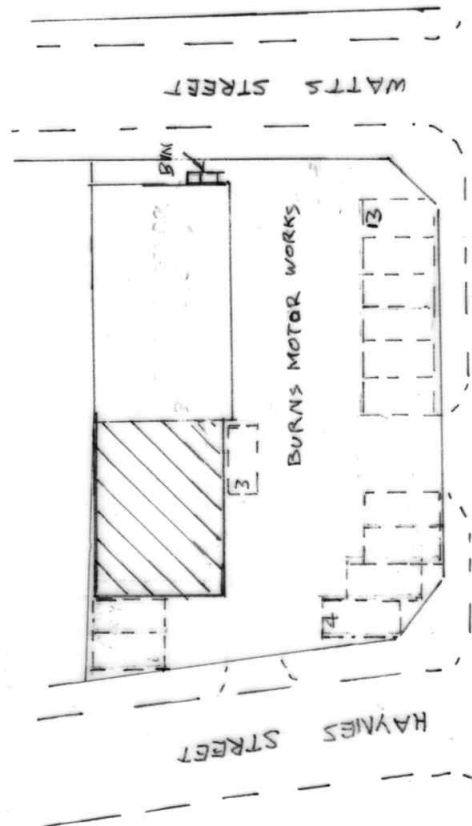

SITE PLAN
(PROPOSED)

SCALE 1:500

BUILDING DESIGN SERVICES M. FAROOQ 418 Bury Road Rochdale OL11 5EU. Tel: 01706 712231 Mob: 07967605763	
PROPOSED SIDE EXTENSION AT BURNS MOTOR WORKS HAYNES STREET ROCHDALE OL12 0UW	
For: Mrs SHAHEEN JAHANGIR	2069/4
Elevation	Scale 1:100