
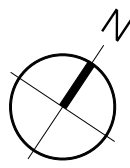


THIS DRAWING IS PROTECTED BY COPYRIGHT AND MUST NOT BE COPIED OR REPRODUCED WITHOUT THE WRITTEN CONSENT OF RSG PARTNERSHIP LIMITED. NO DIMENSIONS ARE TO BE SCALED FROM THIS DRAWING. ALL DIMENSIONS AND NOTES TO BE CHECKED ON SITE. NORTH POINTS SHOWN ARE INDICATIVE. ©

SITE SPECIFIC HAZARDS

IN ACCORDANCE WITH THE REQUIREMENTS OF THE CON REGULATIONS 2015 THE FOLLOWING SIGNIFICANT RESIDUAL HAZARDS HAVE NOT BEEN DESIGNED OUT OF THIS PROJECT AND MUST BE TAKEN INTO CONSIDERATION BY CONTRACTORS PLANNING TO UNDERTAKE THE WORKS SHOWN ON THIS DRAWING


SCALE 1:200

 

NOTES

SITE PLAN BASED ON TOPOGRAPHIC SURVEY BY SURVEY OPERATIONS. REFER TO DRAWING A0 21G200/001 FOR FULL DETAILS

BUILDING PLANS BASED ON BUILDING SURVEY BY BLACK CAT CONSULTANCY. REFER TO DRAWING BCC-WR-A01-001

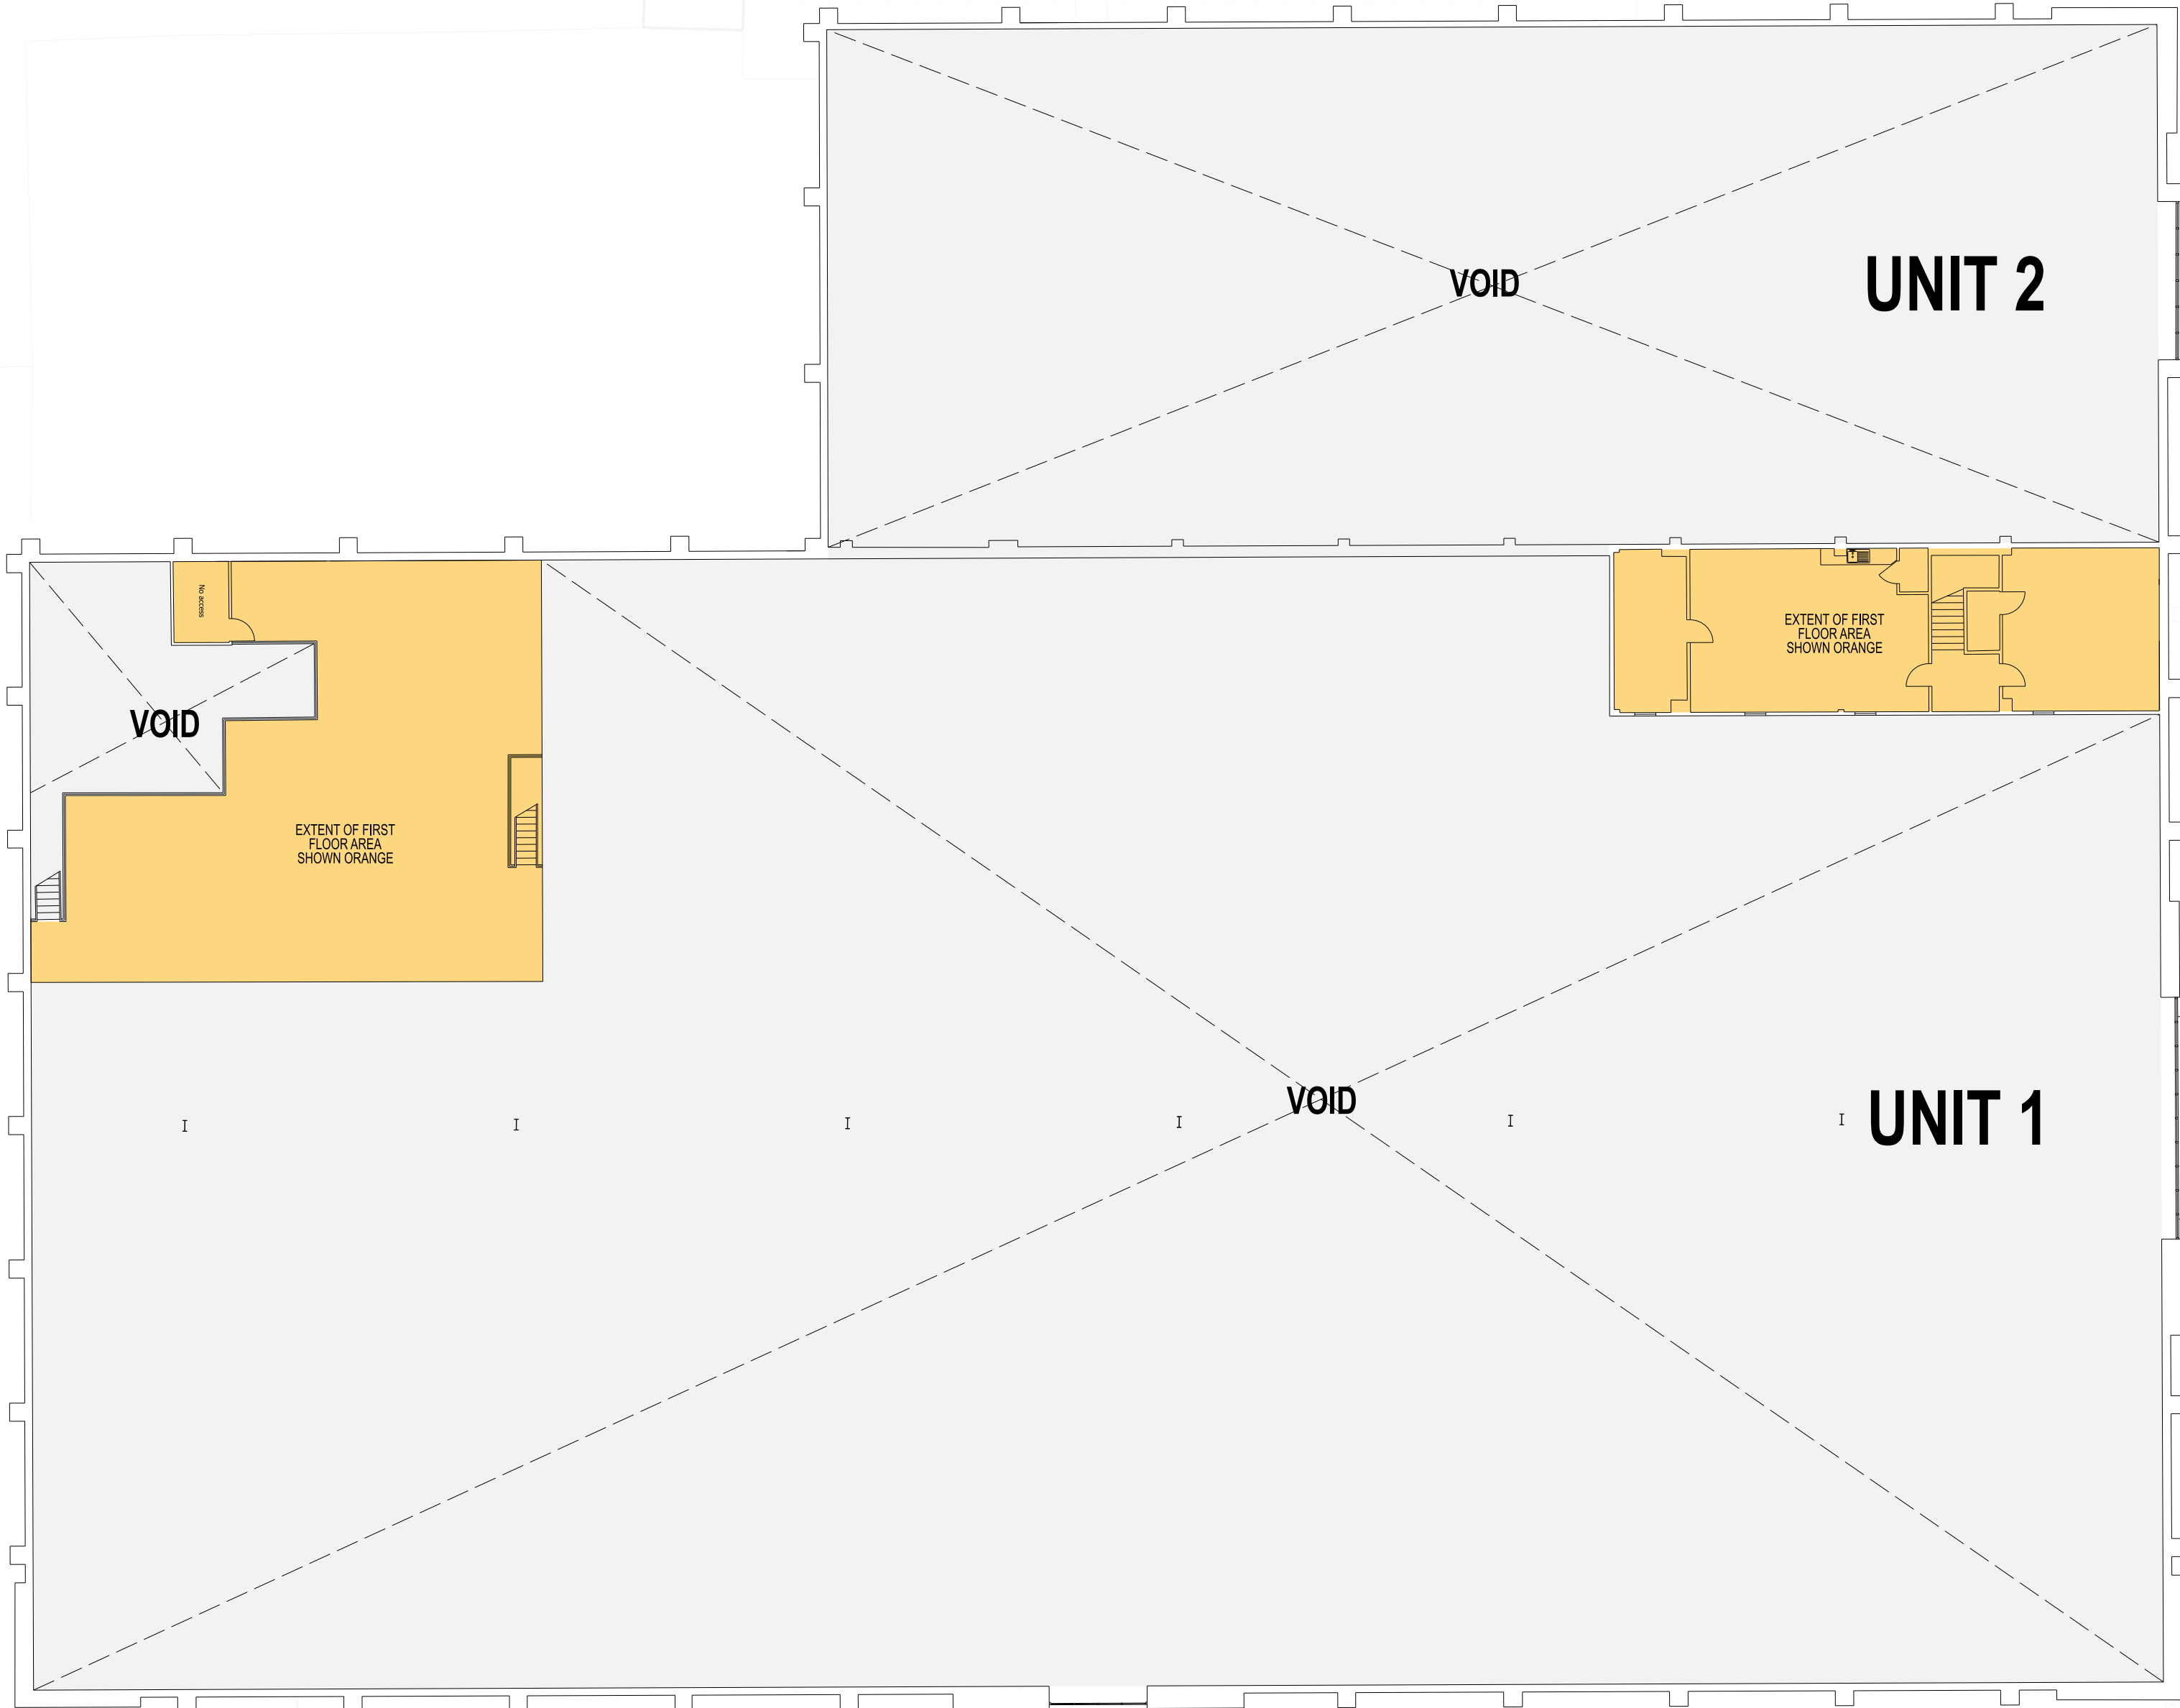

REV. A	19.02.24	UPDATED TO COMMENTS RECEIVED FROM PLANNING CONSULTANT	AJP
REV.	DATE	NOTES	INIT.

CLIENT / PROJECT



DRAWING TITLE

EXISTING AND PROPOSED

FIRST FLOOR PLAN

STATUS

PLANNING

DATE	19.10.23	DRAWN	RG	SCALE @ A1	1:200
------	----------	-------	----	------------	-------

PROJECT NUMBER	UNIT	CI / SIF CODE	TYPE & NUMBER	REVISION LETTER
11390	PL	U1&2	P02	A

Site Location Plans	L	GA Plans	P	Elevations	E
Sections	S	Details	D	Prints Colour	C

THE RATCLIFFE GROVES PARTNERSHIP

MANCHESTER
101 MANCHESTER ROAD
BURY LANCASHIRE BL9 6TD
T. 0161 797 6000 E. manchester@rga.co.uk
www.rga.co.uk

LONDON
19 REDFORD ROW
LONDON WC1R 4EB
T. 020 7600 6666 E. london@rga.co.uk

