



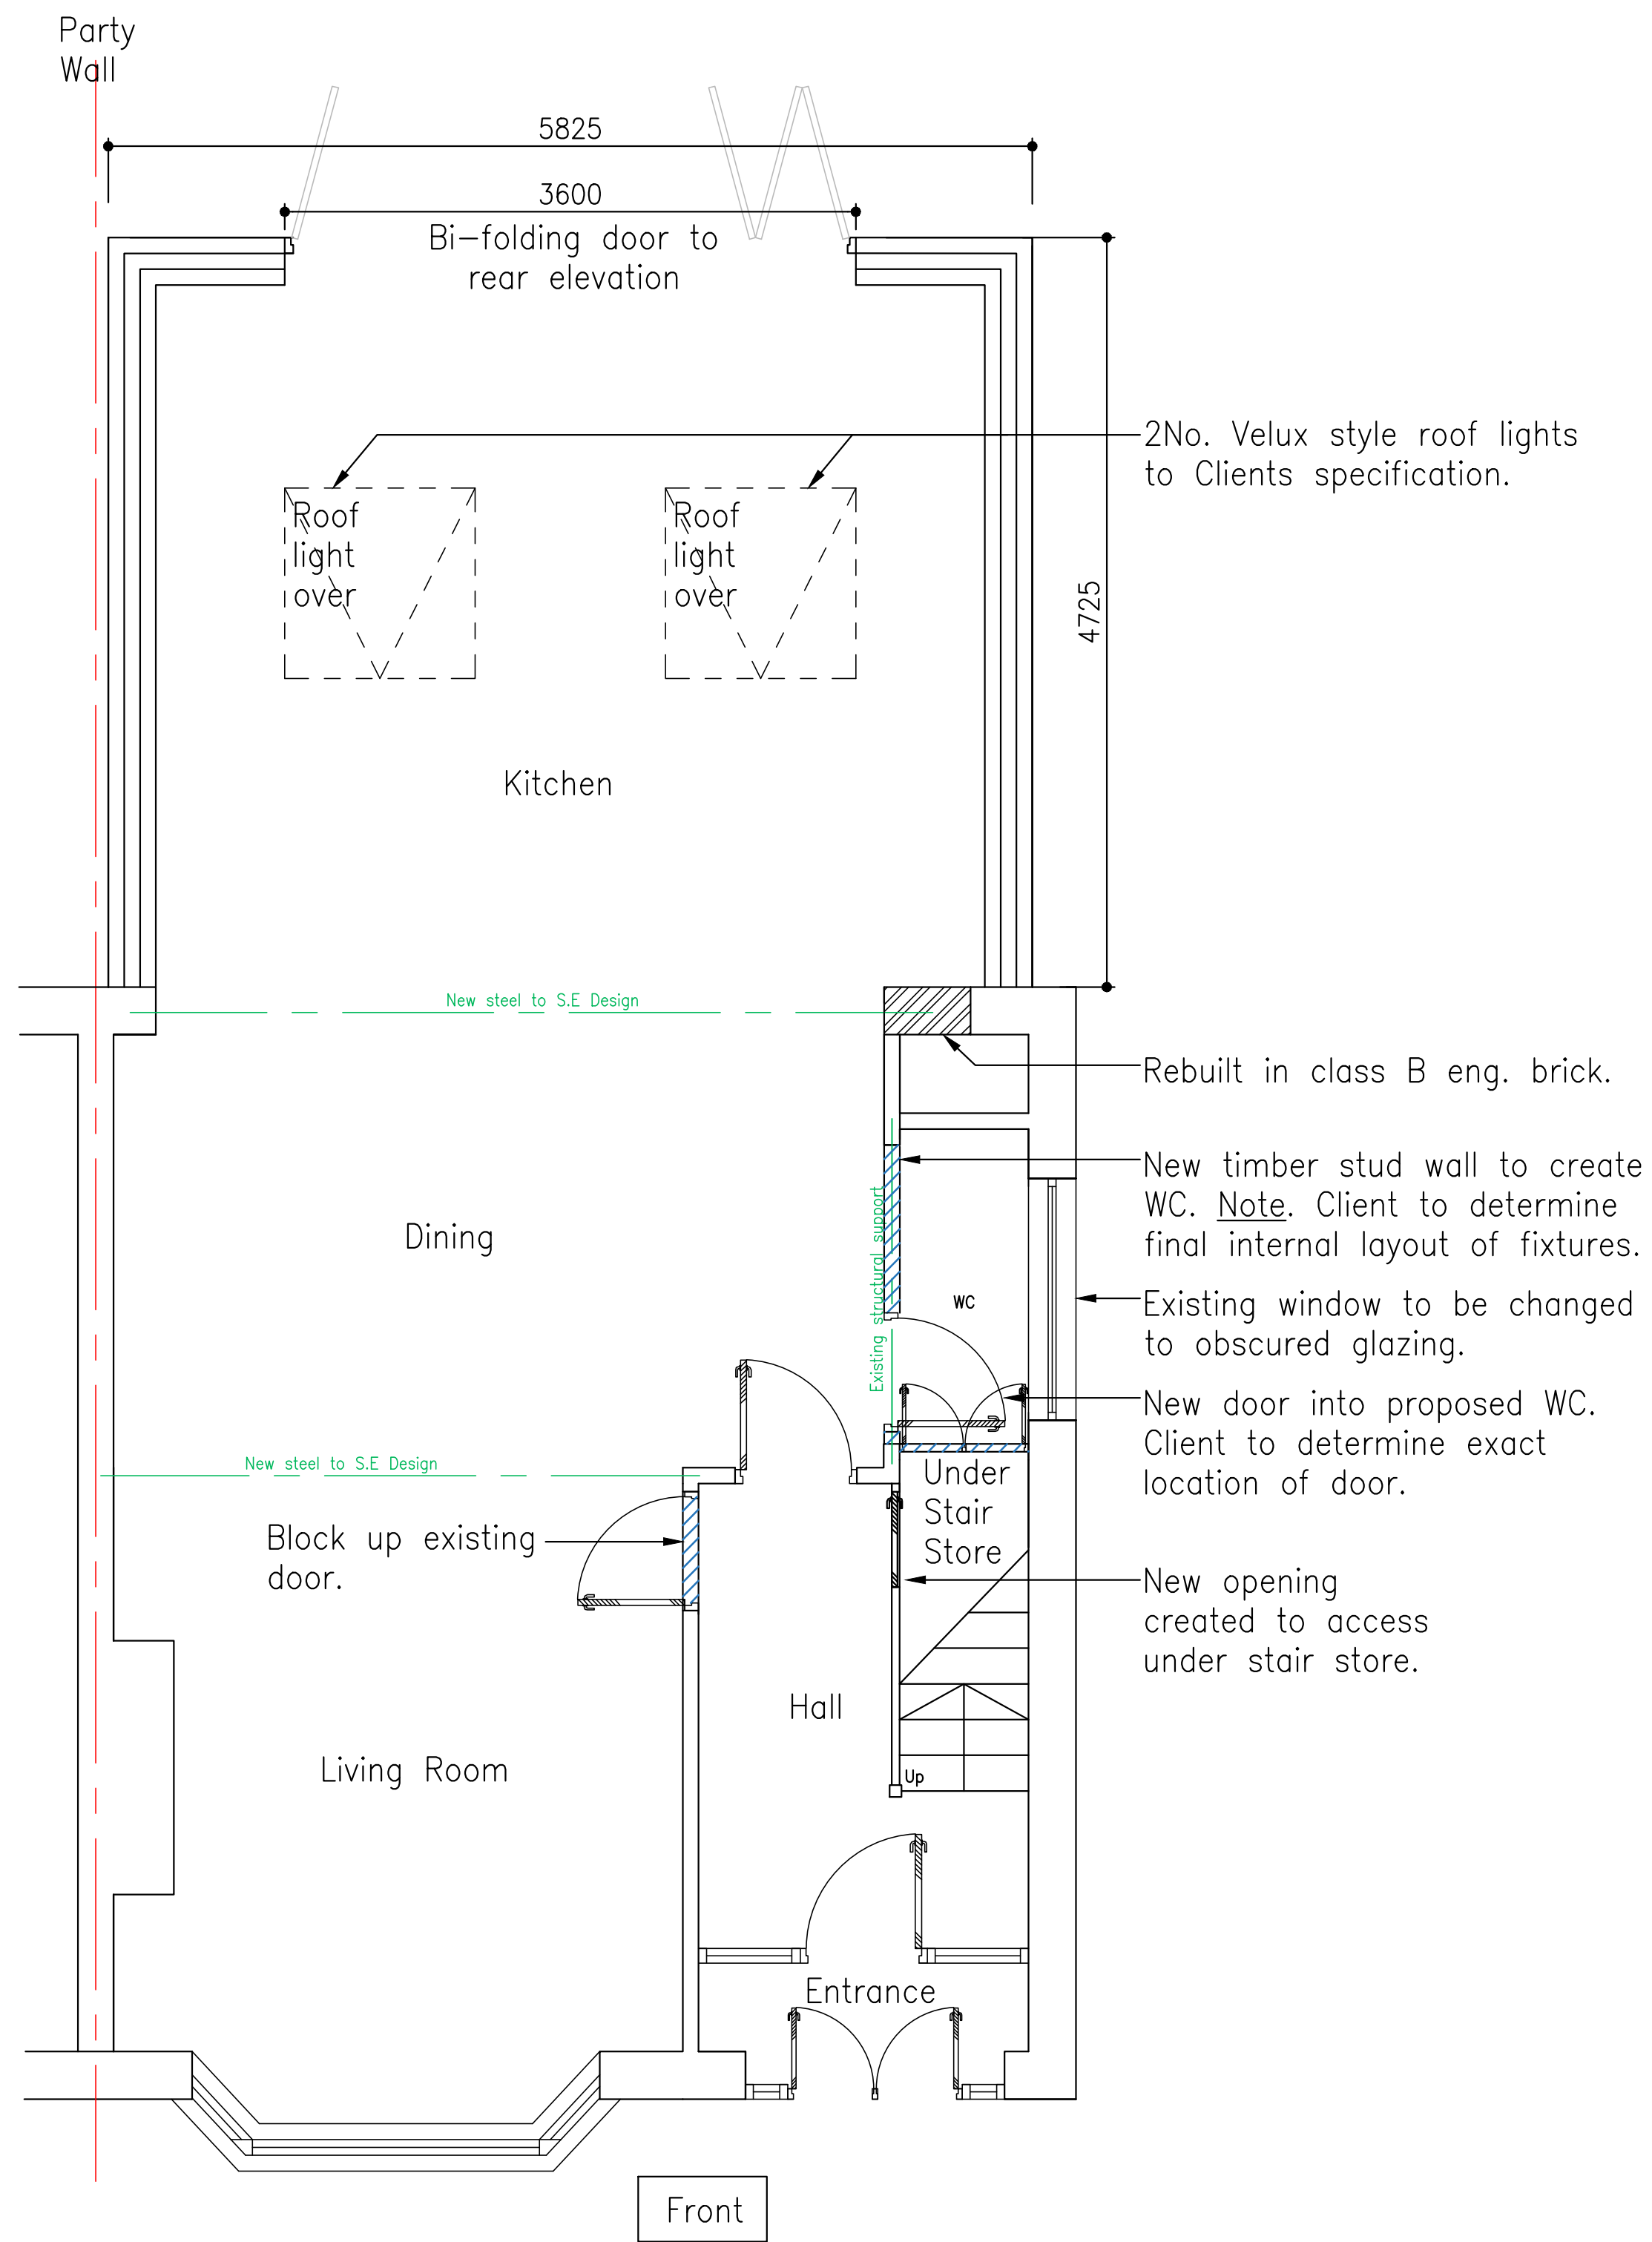


PLAN – PROPOSED GROUND FLOOR

Scale 1:50

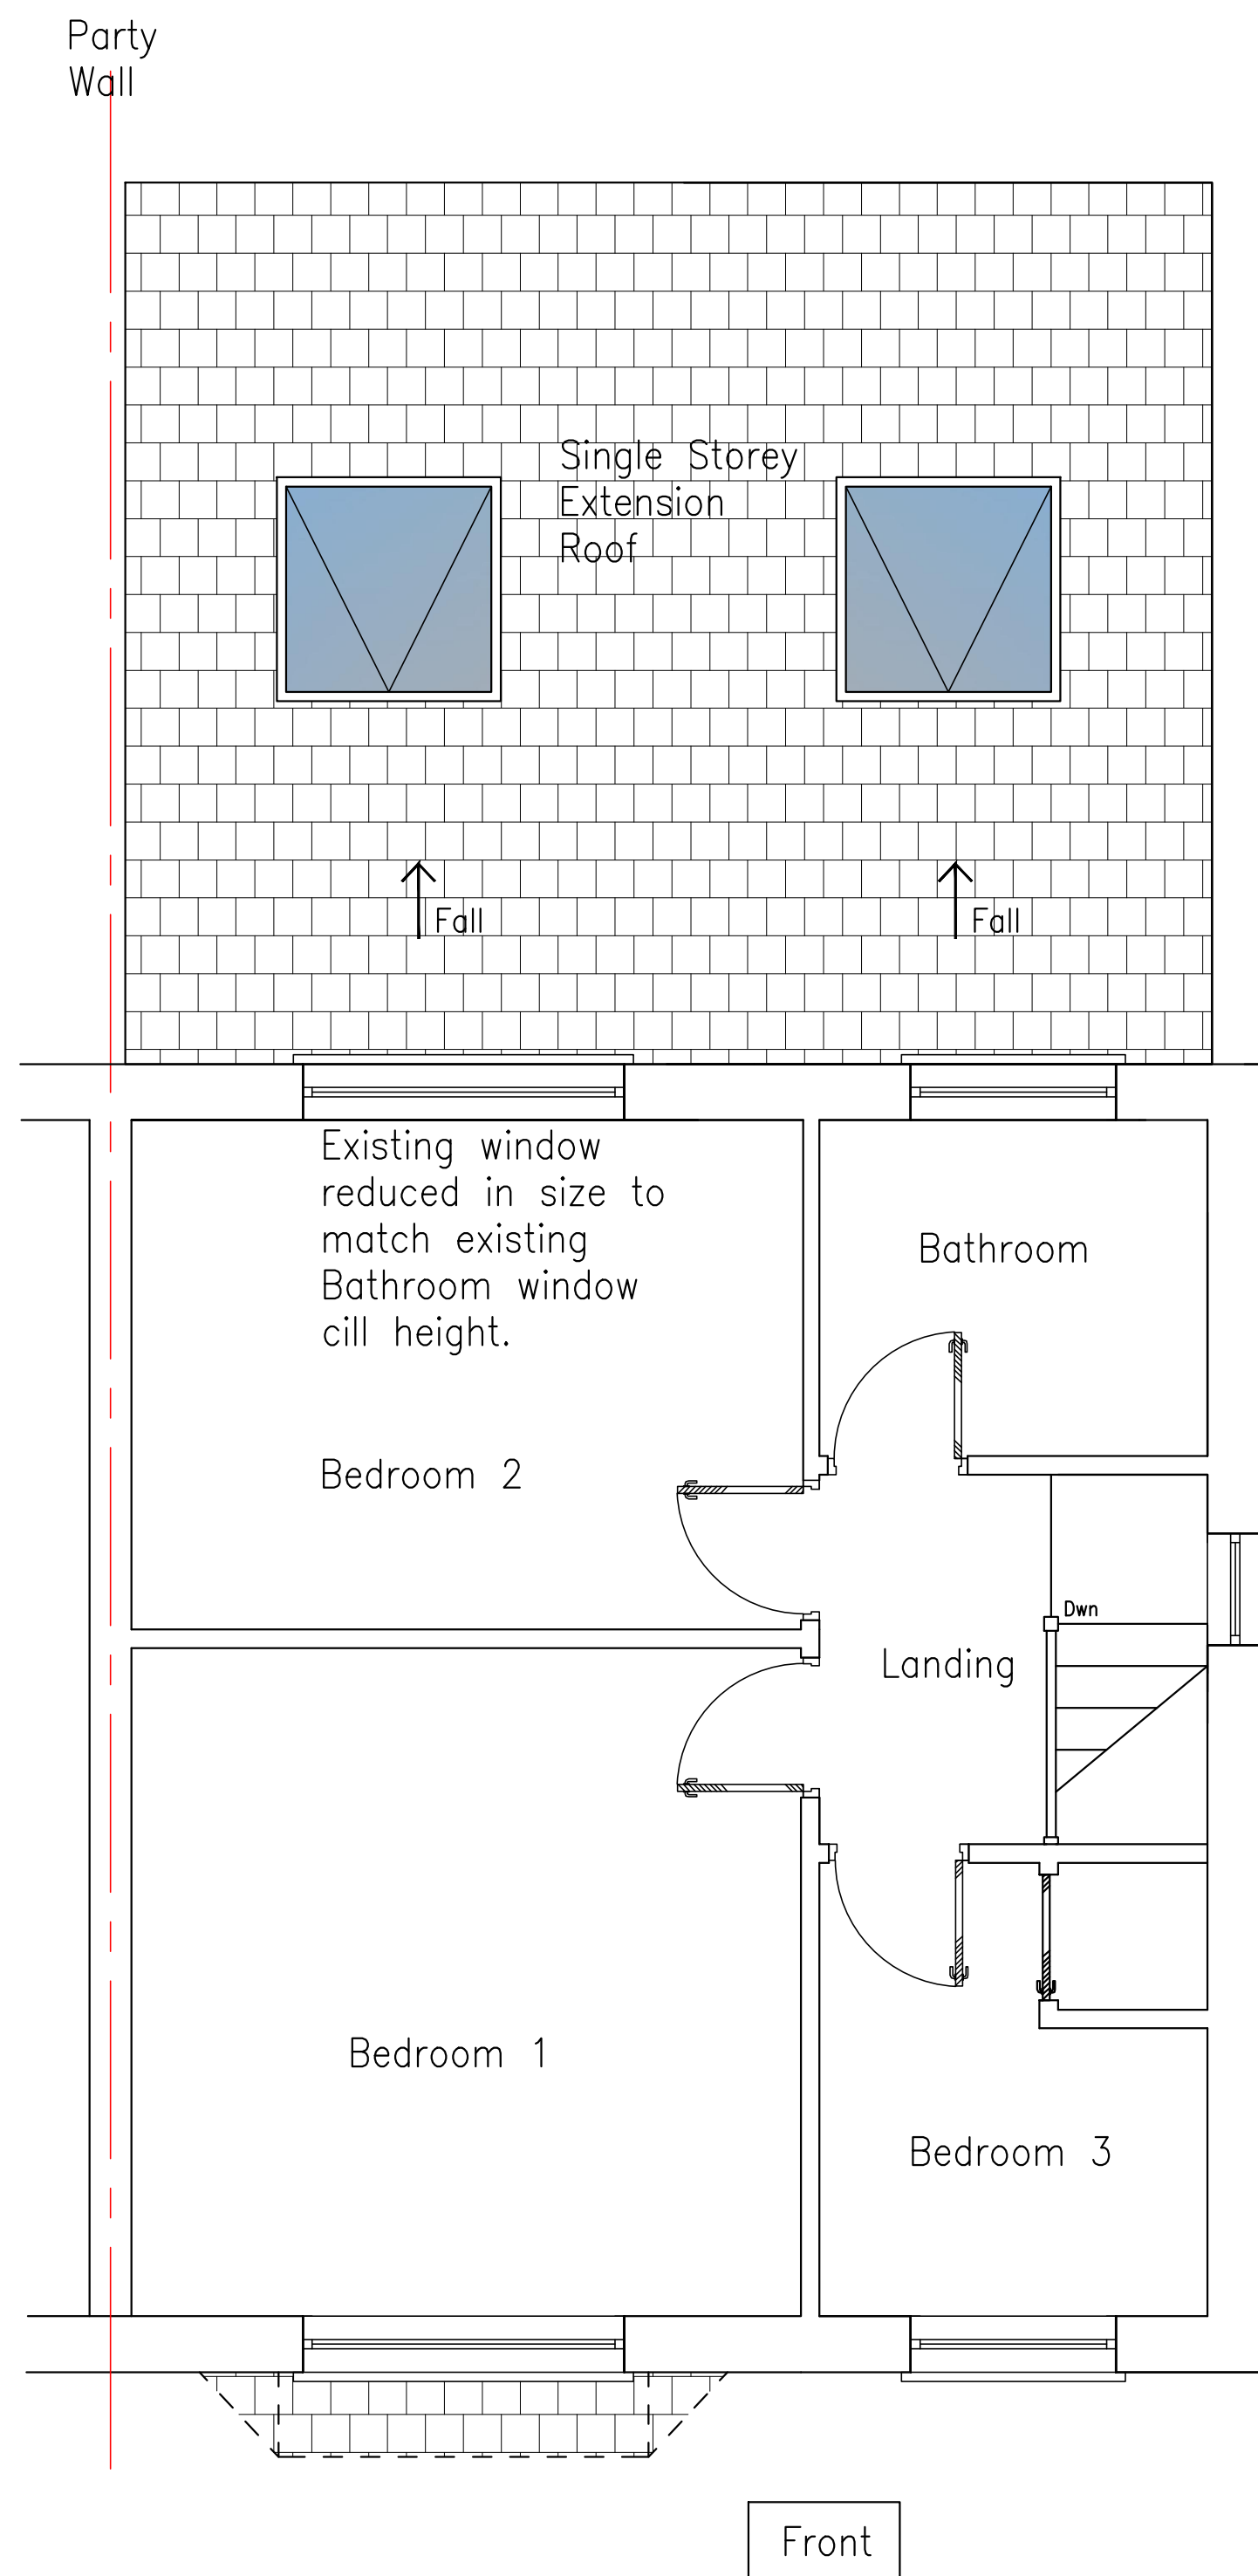

PLAN – PROPOSED FIRST FLOOR

Scale 1:50 @ A2

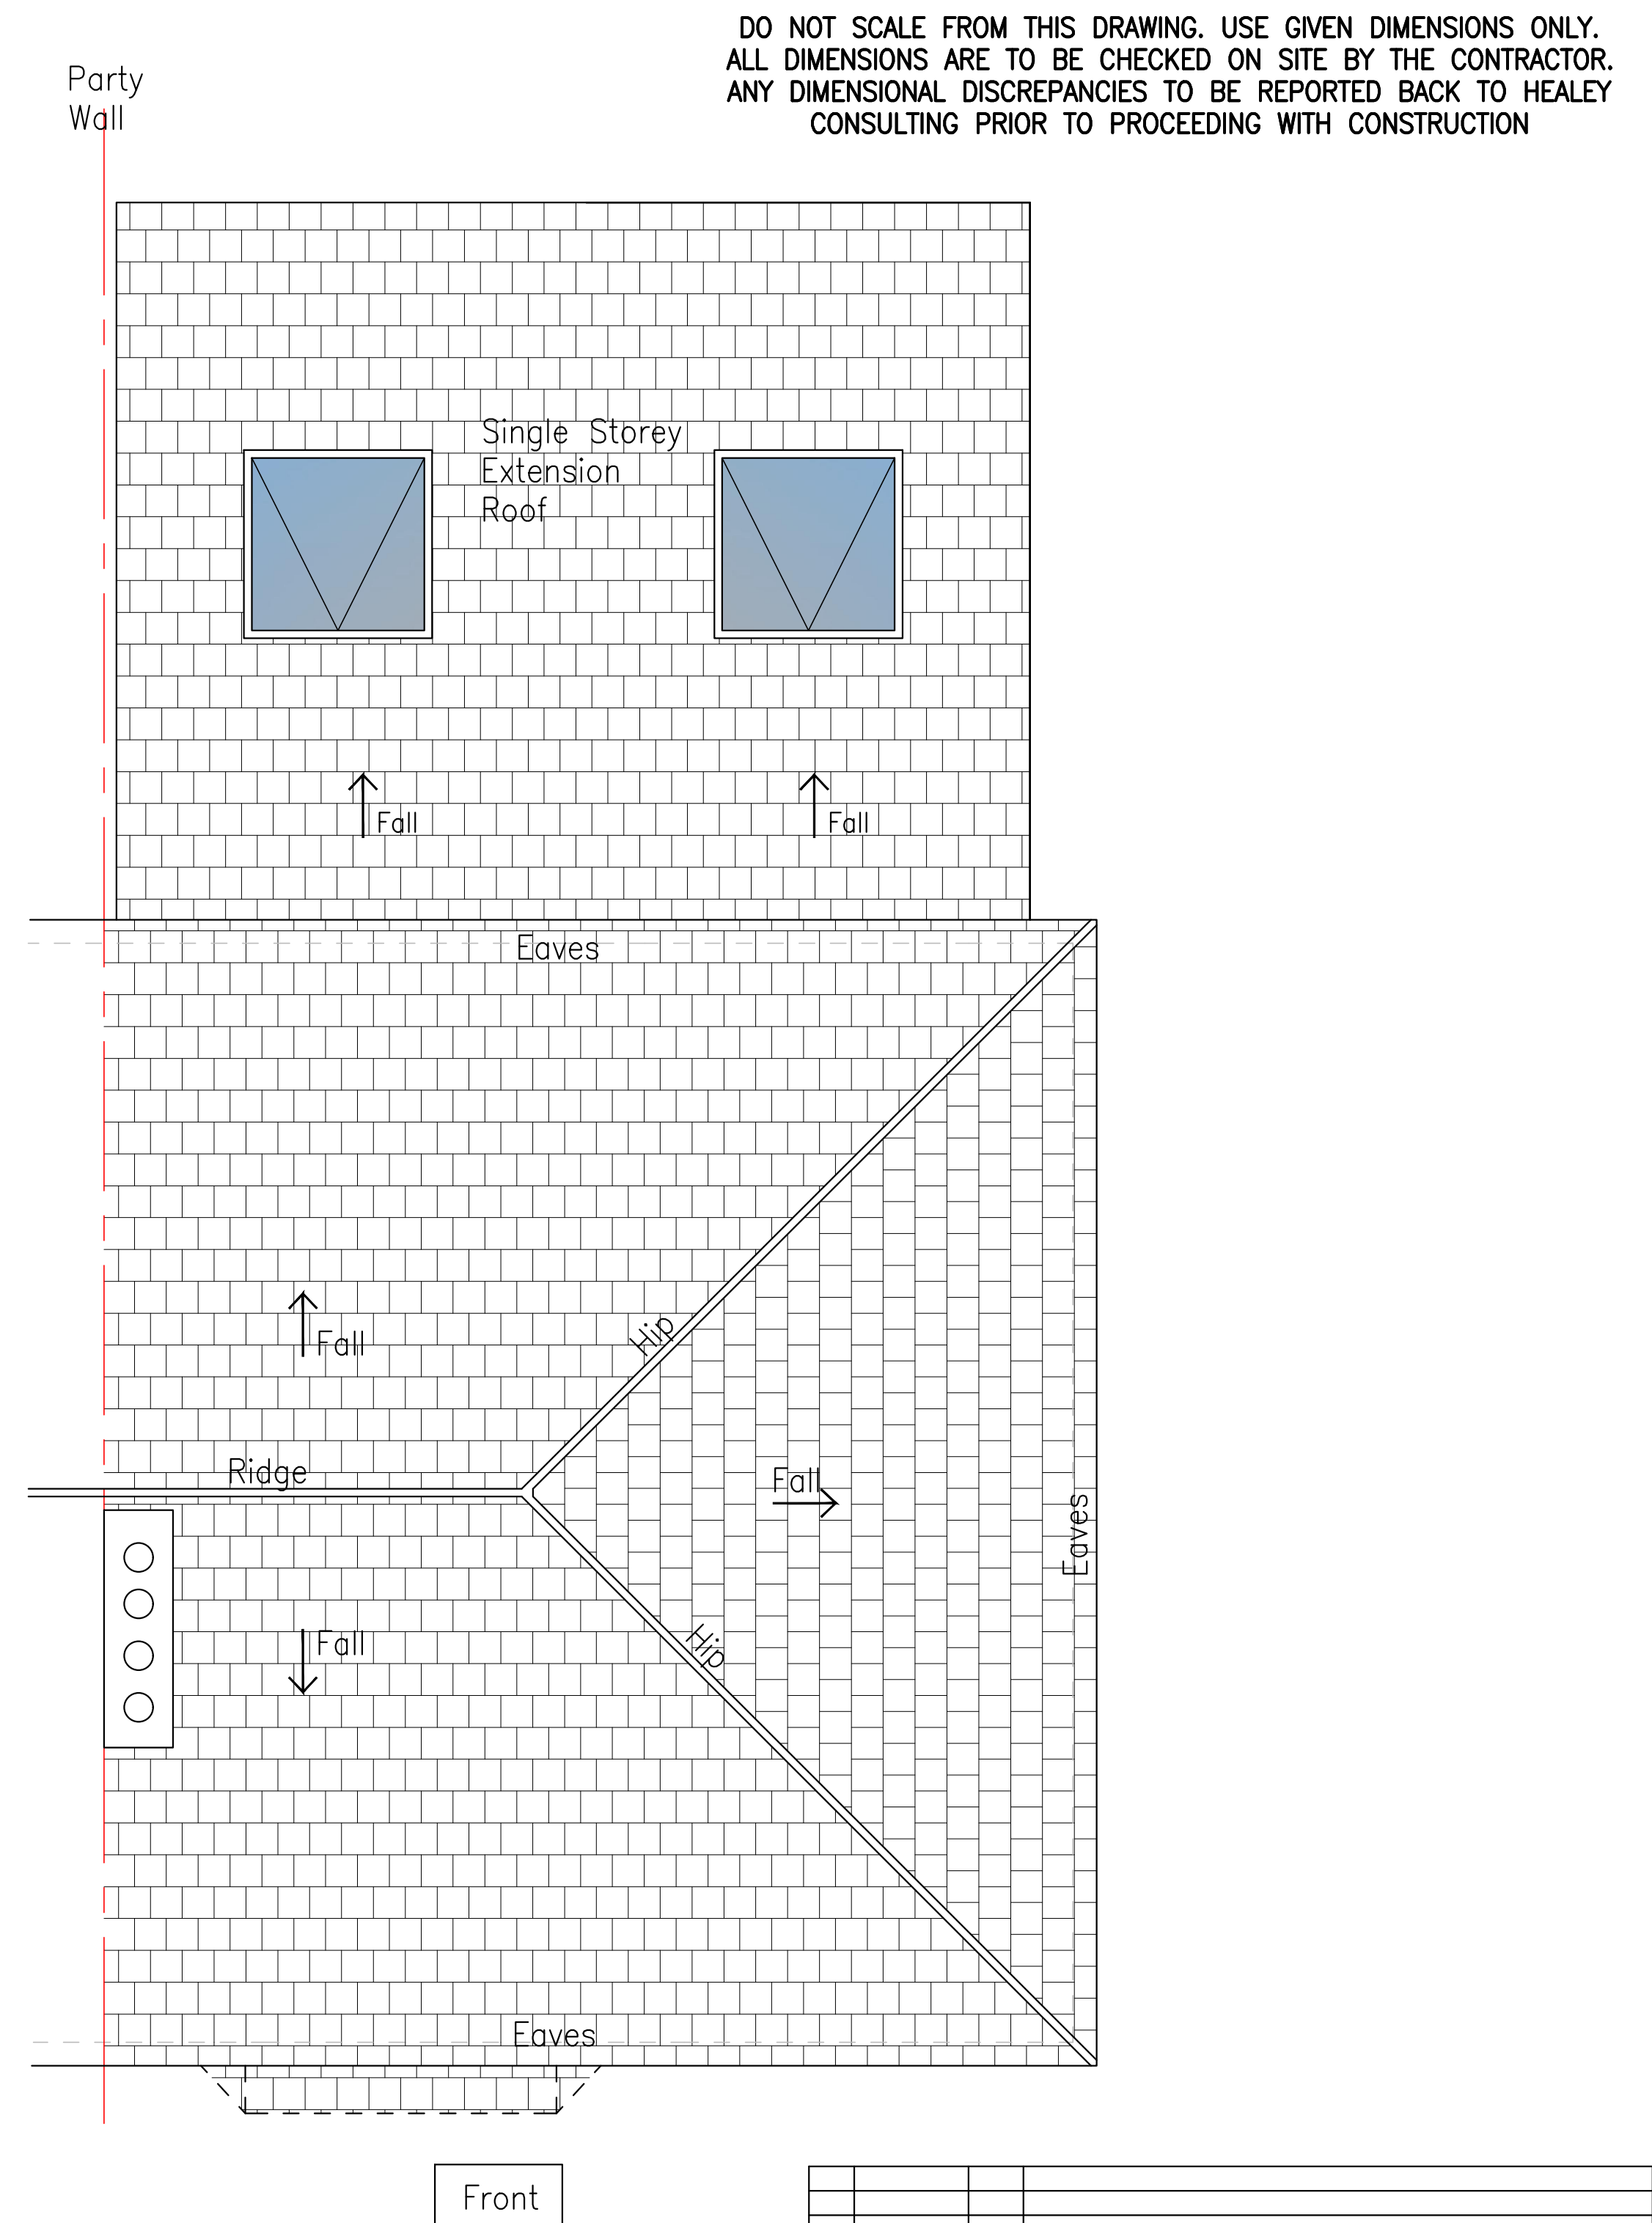

PLAN – PROPOSED ROOF

Scale 1:50 @ A2

PLANNING APPLICATION

GENERAL NOTES

1. All dimensions are in millimeters unless noted otherwise.
2. All levels are in metres unless noted otherwise.
3. This drawing is to be read in conjunction with all other HC drawings, calculations and specifications where issued for the project.

REV	DATE	BY	DETAILS OF REVISION
ARCHITECT / CLIENT			
DONNA AND DOMINIQUE HAYES-BLAIR			
PROJECT			
289 BURY NEW ROAD			
HEYWOOD			
OL10 3JY			
TITLE			DRAWN BY
PROPOSED FLOOR PLANS			CR
			DATE
			04.08.24
			SCALE
			SHOWN@A2
DRAWING NO.			REVISION
HC-24295-(60)-03			-
HEALEY CONSULTING			
Brunel House			
63 Dale Street			
Milnrow			
Rochdale			
OL16 3NJ			
Tel: 01706 343961			
Fax: 01706 343981			
email: office@healeyconsulting.co.uk			
copyright: Healey Consulting			

