

TYPE 1 DOOR
SCALE 1:20



EXTERNAL LEAF
INTERNAL LEAF

TYPE 2 DOOR
SCALE 1:20




EXTERNAL LEAF
INTERNAL LEAF

TYPE 3 DOOR
SCALE 1:20




EXTERNAL LEAF
INTERNAL LEAF

TYPE 4 DOOR
SCALE 1:20

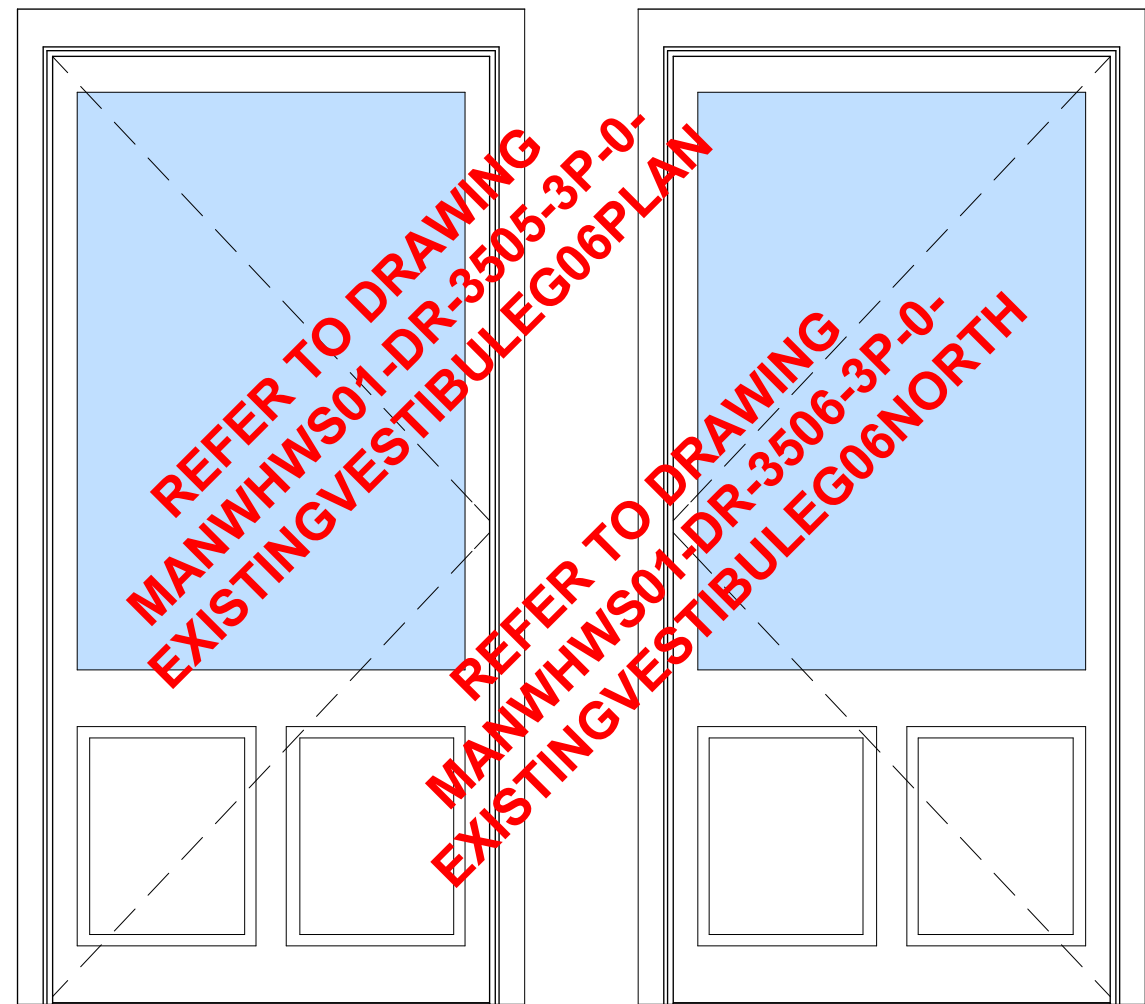


EXTERNAL LEAF
INTERNAL LEAF

TYPE 5 DOOR
SCALE 1:20

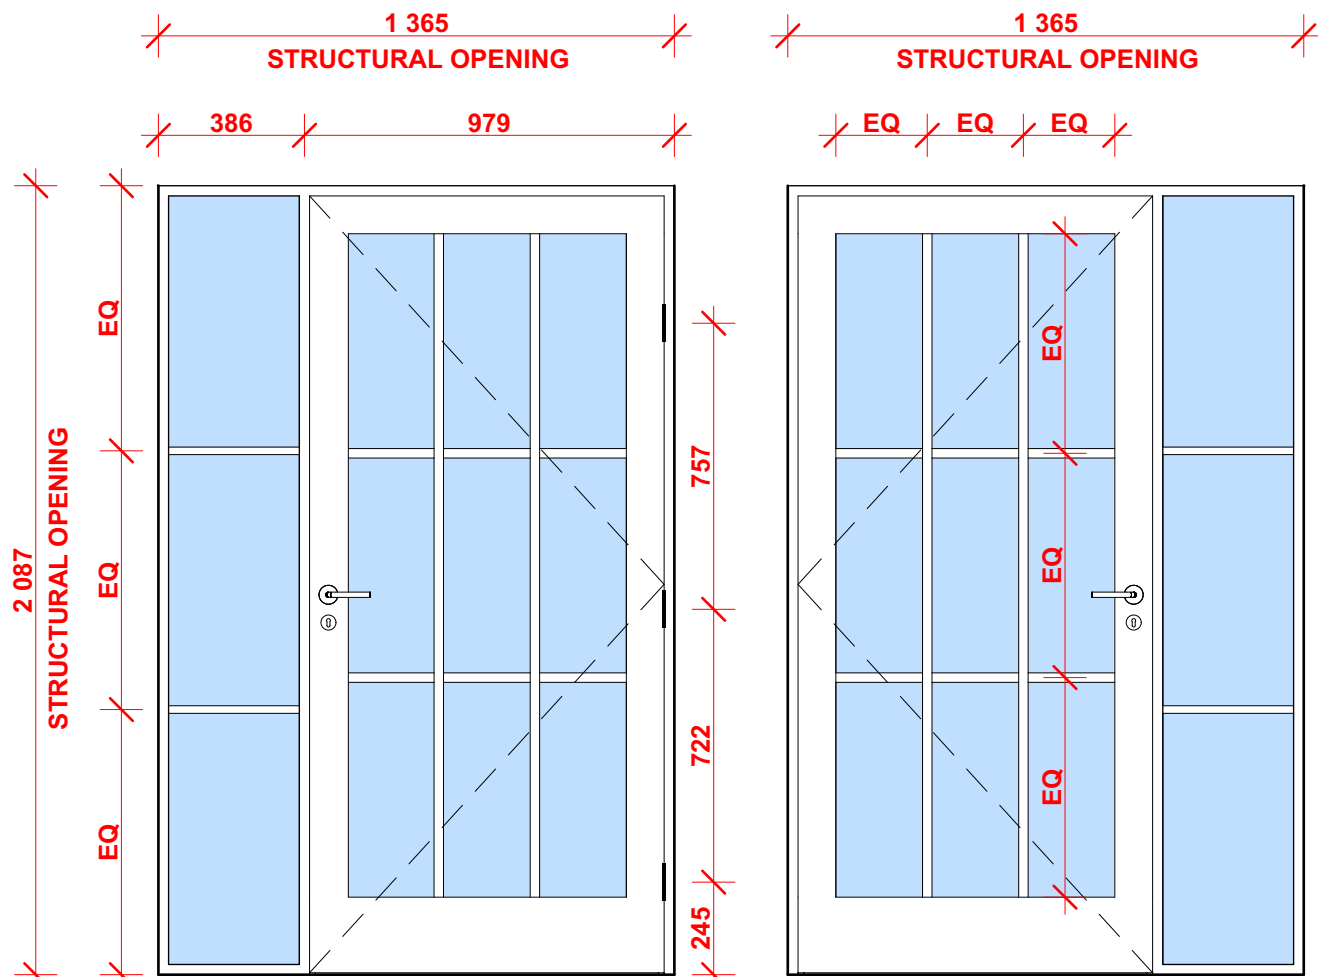


EXTERNAL LEAF
INTERNAL LEAF

TYPE 6 DOOR
SCALE 1:20

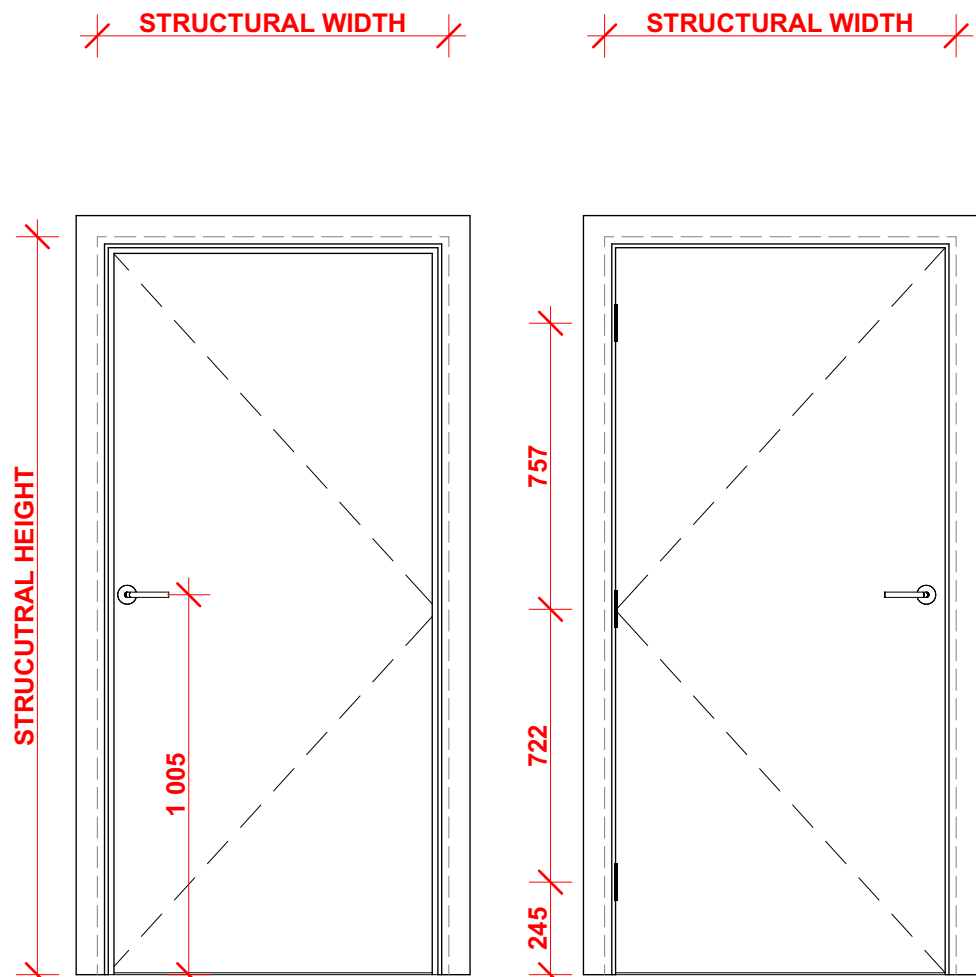


EXTERNAL LEAF
INTERNAL LEAF

TYPE 7 DOOR
SCALE 1:20

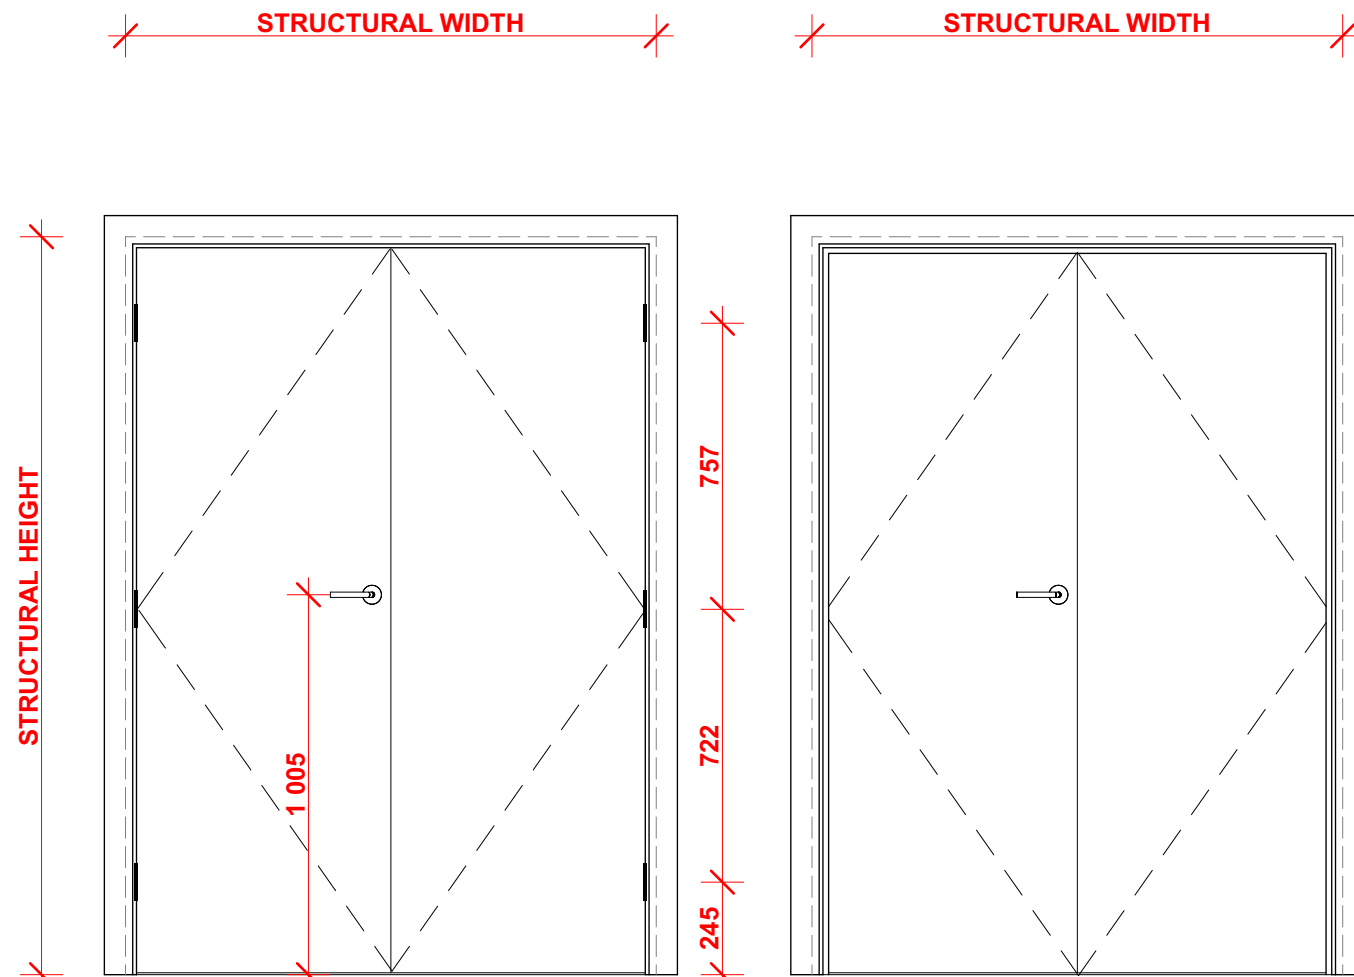


EXTERNAL LEAF
INTERNAL LEAF

TYPE 8 DOOR
SCALE 1:20

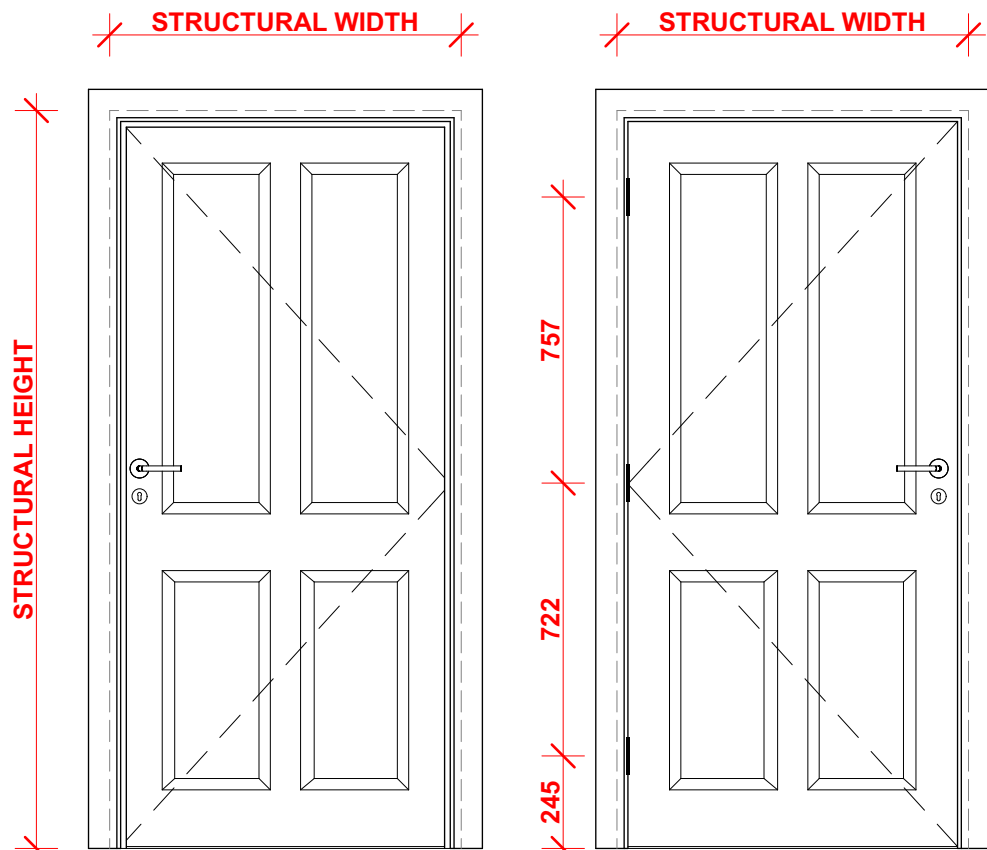


EXTERNAL LEAF
INTERNAL LEAF

TYPE 9 DOOR
SCALE 1:20

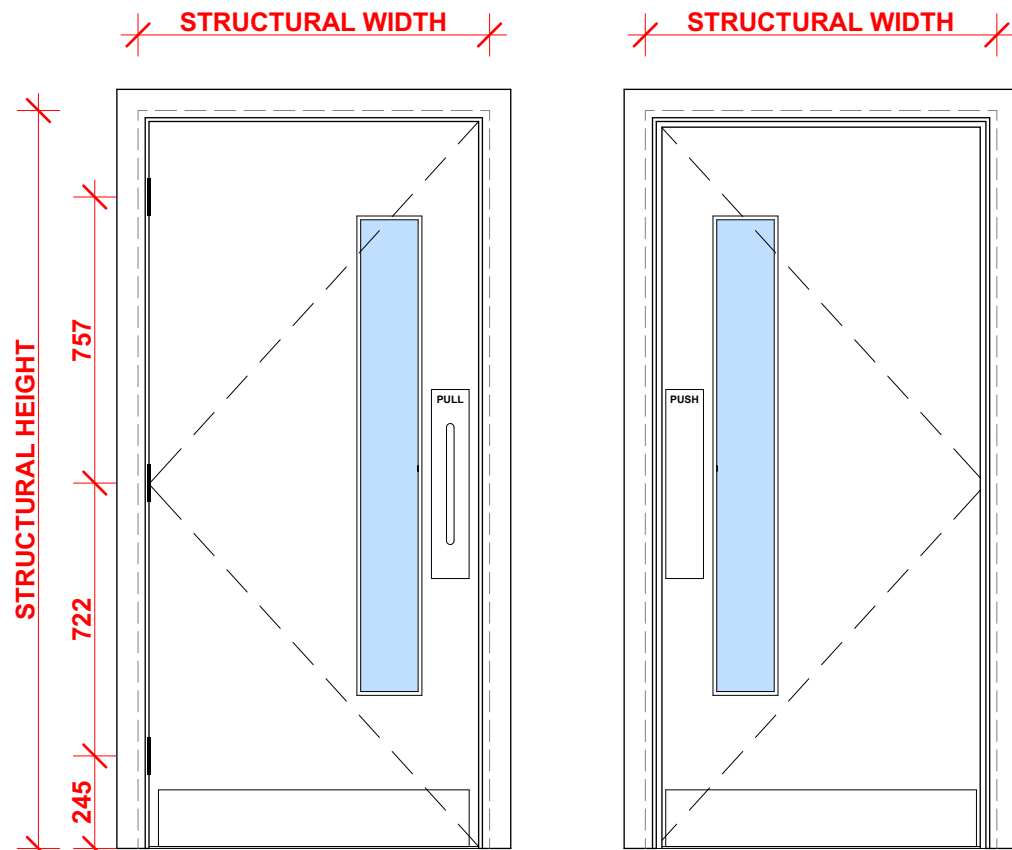

EXTERNAL LEAF
INTERNAL LEAF

TYPE 10 DOOR
SCALE 1:20

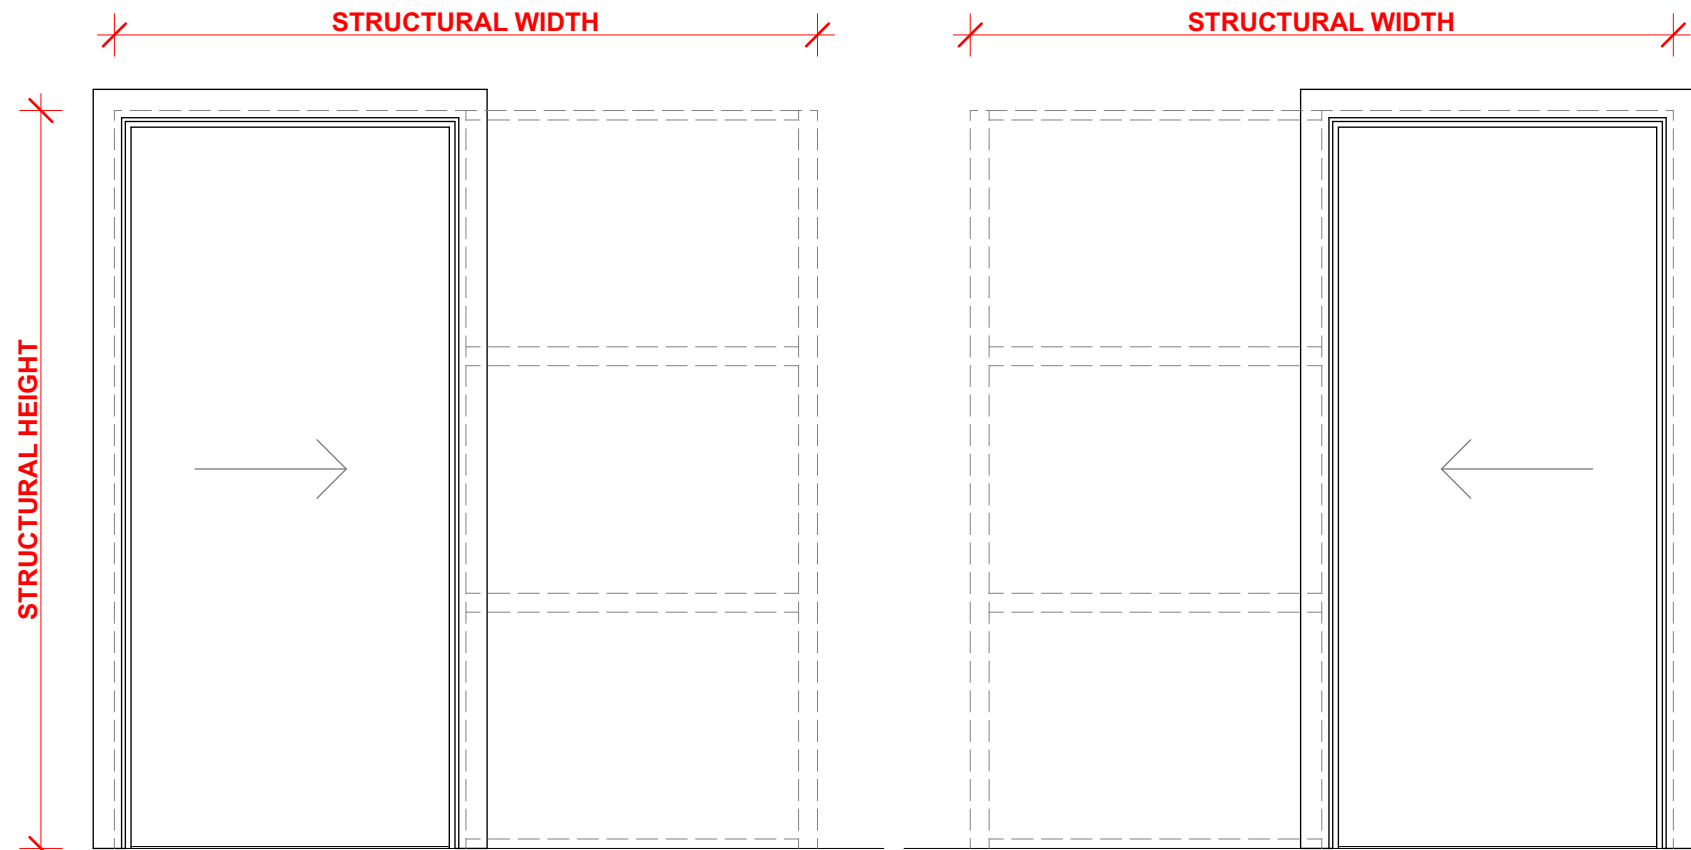

EXTERNAL LEAF
INTERNAL LEAF

KEY PLAN



NOTES

THIS DRAWING IS COPYRIGHT OF KHAN + LI ARCHITECTS LTD AND MAY NOT BE REPRODUCED IN ANY FORM NOR TRANSFERRED TO OTHER PARTIES BY ELECTRONIC MEANS WITHOUT PRIOR WRITTEN CONSENT. NO DIMENSIONS TO BE SCALED FROM THIS DRAWING.

LAYOUT BASED ON SURVEY DRAWINGS, SUBJECT TO VALIDATION OF SITE SURVEY

ALL DRAWINGS TO BE READ IN CONIUNCTION WITH DONALD INSALL ASSOCIATES DRAWINGS, CONDITION REPORT AND DESIGN & ACCESS STATEMENT.

THIS DRAWING IS TO BE READ IN CONIUNCTION WITH THE FOLLOWING DRAWINGS: -

- 040211 PROPOSED LOWER GROUND FLOOR PLAN LAYOUT
- 040212 PROPOSED GROUND FLOOR PLAN LAYOUT
- 040213 PROPOSED FIRST FLOOR PLAN LAYOUT
- 040214 PROPOSED SECOND FLOOR PLAN LAYOUT
- 040801 PROPOSED INTERNAL DOOR SCHEDULE SHEET 1 OF 2
- 040802 PROPOSED INTERNAL DOOR SCHEDULE SHEET 2 OF 2

DONALD INSALL ASSOCIATES
MANWHWS01-DR-3505-3P-0-EXISTINGVESTIBULEG06PLAN
MANWHWS01-DR-3506-3P-0-EXISTINGVESTIBULEG06NORTHELEVATION
MANWHWS01-DR-3207-3P-0-EDGF01
MANWHWS01-DR-3208-3P-0-EDGF02
MANWHWS01-DR-3209-3P-0-EDGF03

REV	DESCRIPTION	DATE	DRAWN BY	STATUS	APPROVED BY
01	PLANNING ISSUE	09/06/2023	RL	S2	OK

SCALE @ A1 1:20	ISSUING OFFICE DESIGN STUDIO STOCKPORT	PROJECT NO. INTERNAL REFERENCE 0001
--------------------	--	---

CLIENT APPROVAL	
X	1A - APPROVED
-	1B - APPROVED WITH COMMENTS
-	1C - DO NOT USE

STATUS S2	PURPOSE OF ISSUE INFORMATION
--------------	---------------------------------



PROJECT DETAILS
Waterside House
Water Street, Rochdale, OL16 1TL UK

DRAWING TITLE
Door Types Drawing

CLIENT
Waterside Residence Limited

PROJECT	ORIGINATOR	VOLUME	LEVEL	TYPE	ROLE	NUMBER	REV
---------	------------	--------	-------	------	------	--------	-----

RWH - KLA - Z1 - XX - DR - A - 040803 - 01