



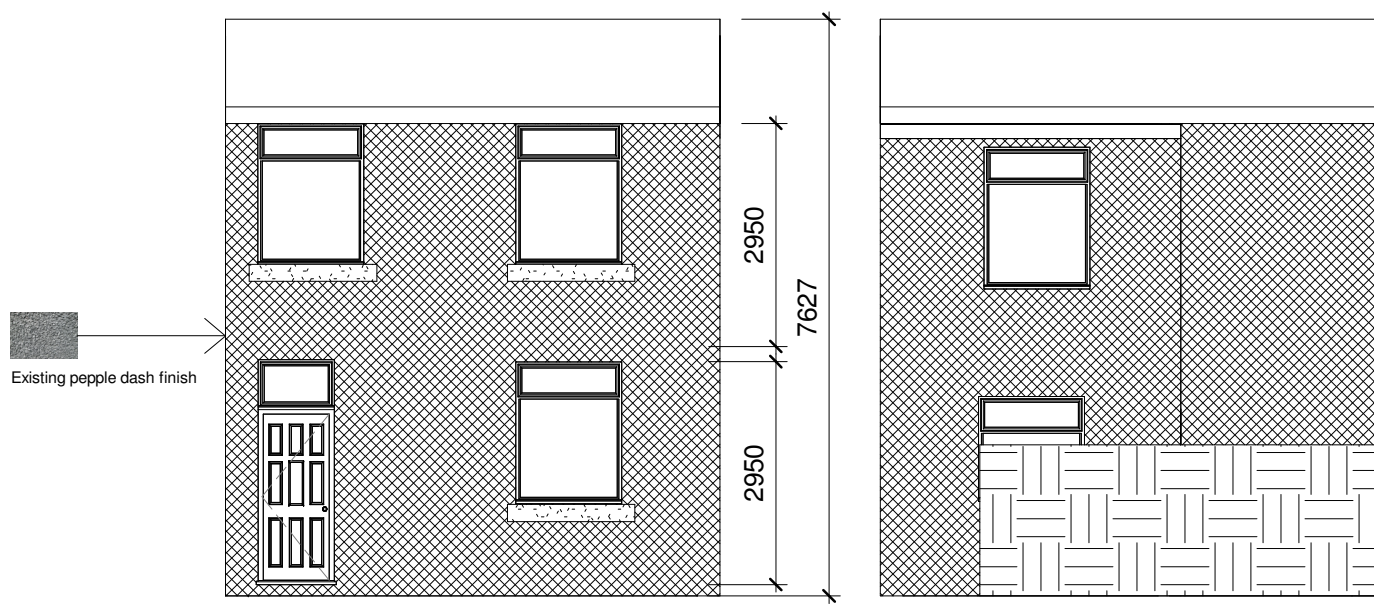


Existing Front
1 : 100

Existing Rear
1 : 100

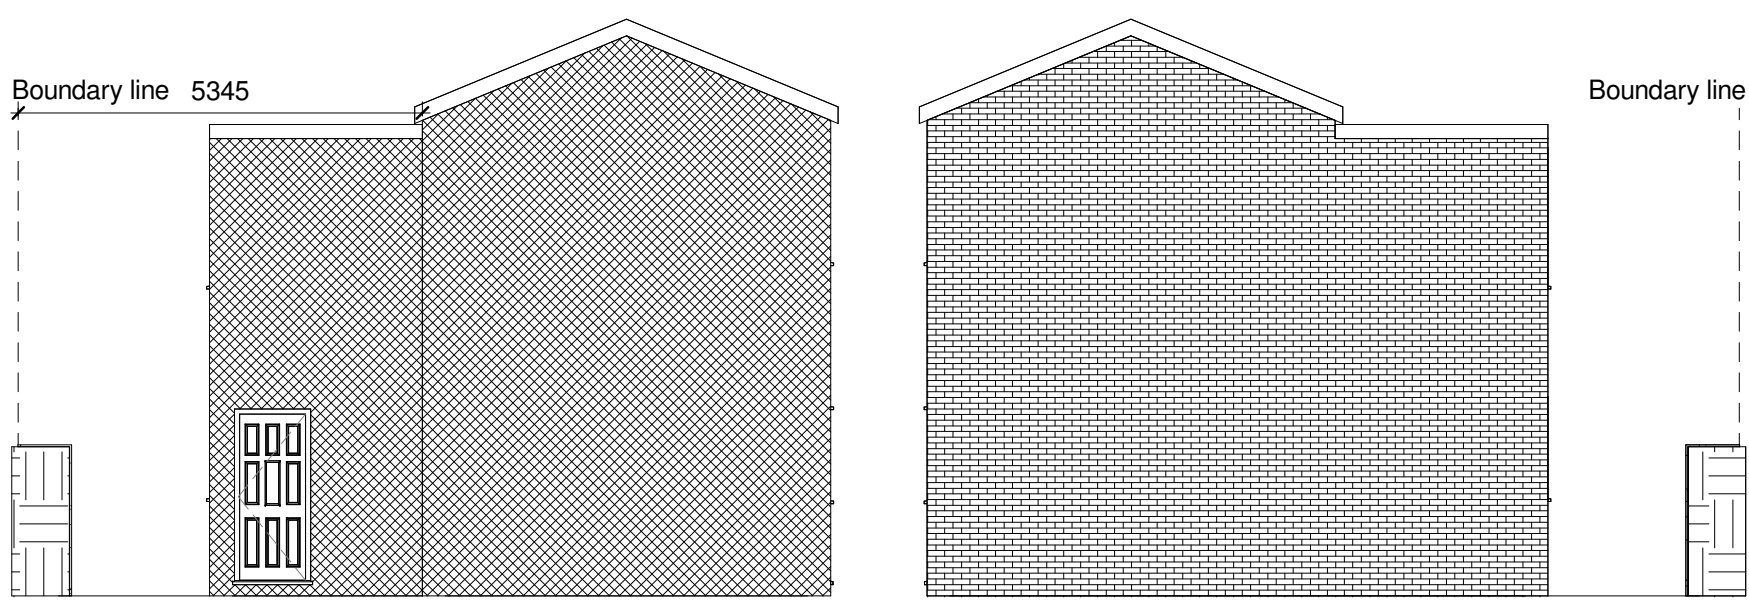

Existing Side I
1 : 100

Existing Side II
1 : 100

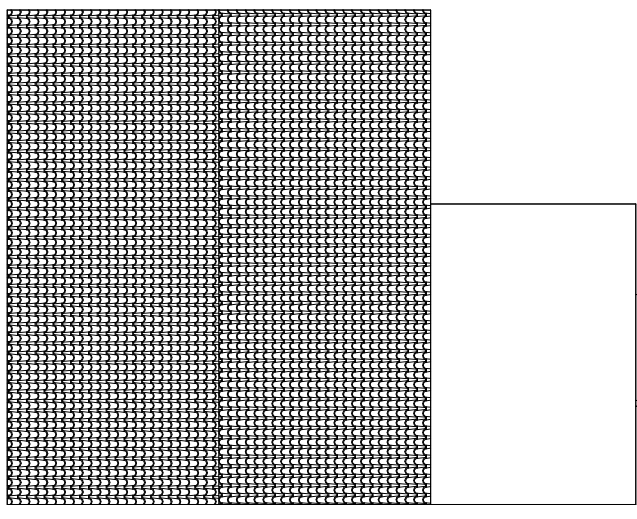


Existing Roof Plan
1 : 100


Elevation and Roof Plan Scale
Scale 1:100 @ A1
0m 1 2 3 4 5m

Scale: @ A1.
Do NOT scale from this drawing.
If in doubt, ask.
Dimensions must be checked by
contractor before work is commenced.

This drawing remains the property of
Belal Rashid Technical Architecture
and should not be reproduced in full or
in part without prior consent from
Belal Rashid Technical Architecture.

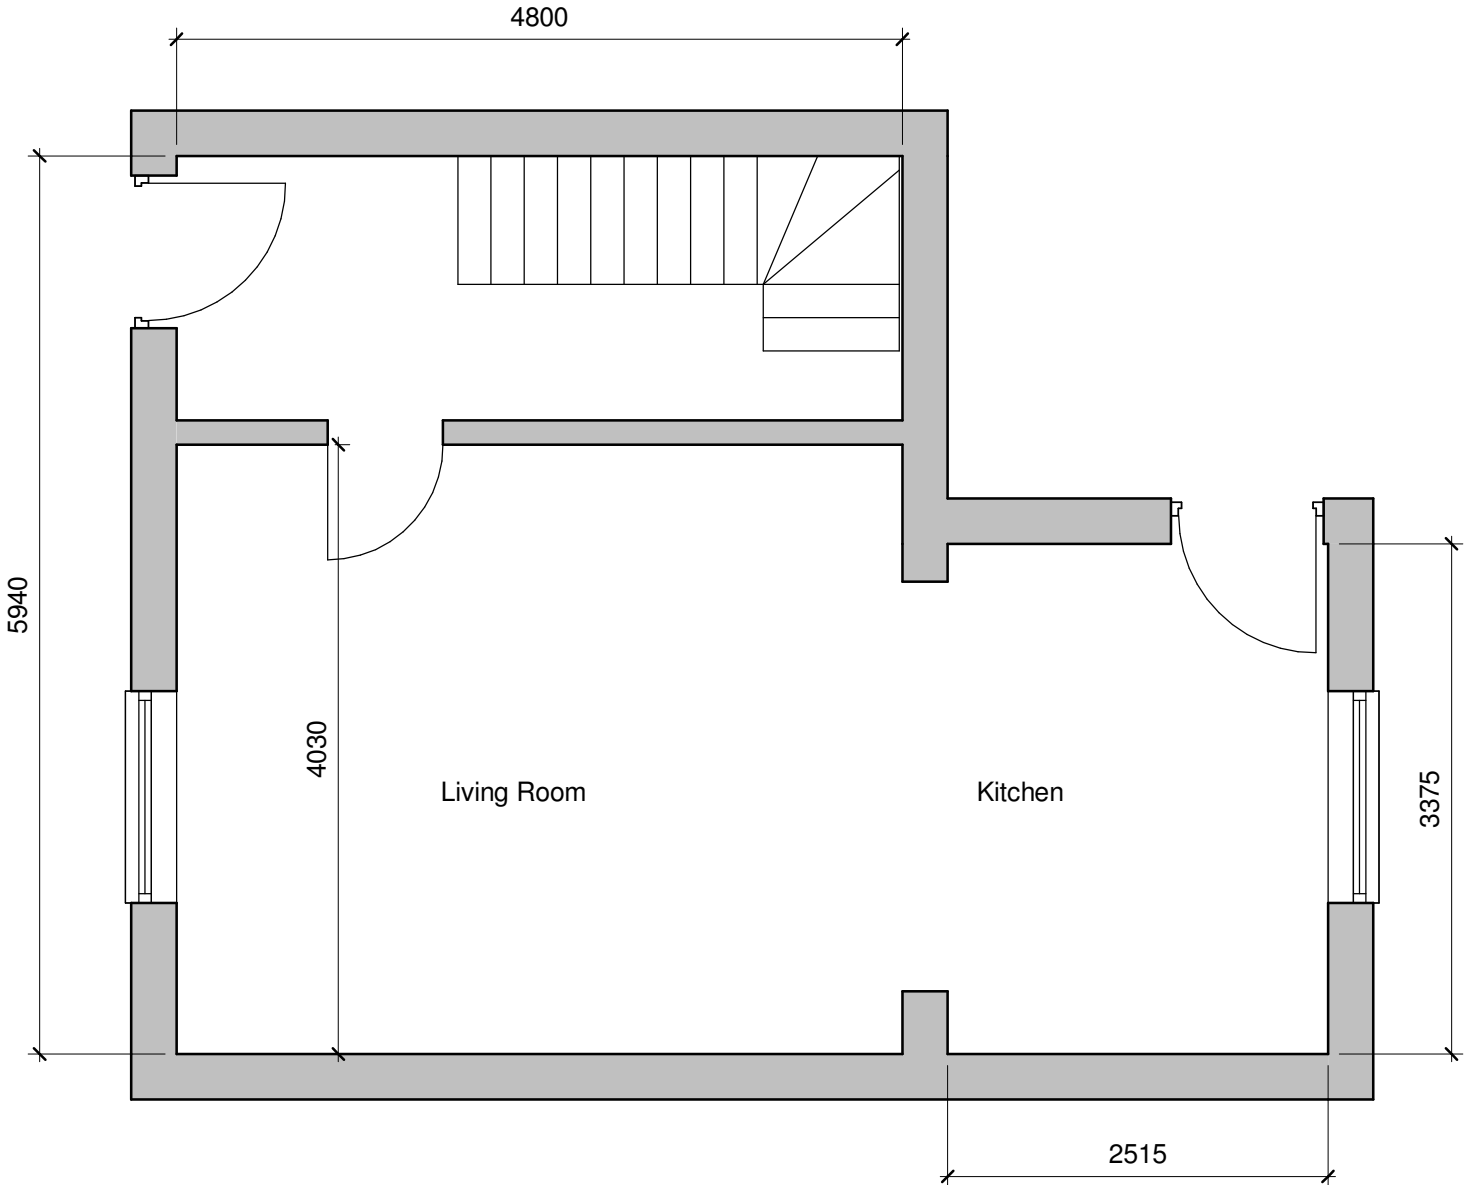

Existing Ground Floor
1 : 50

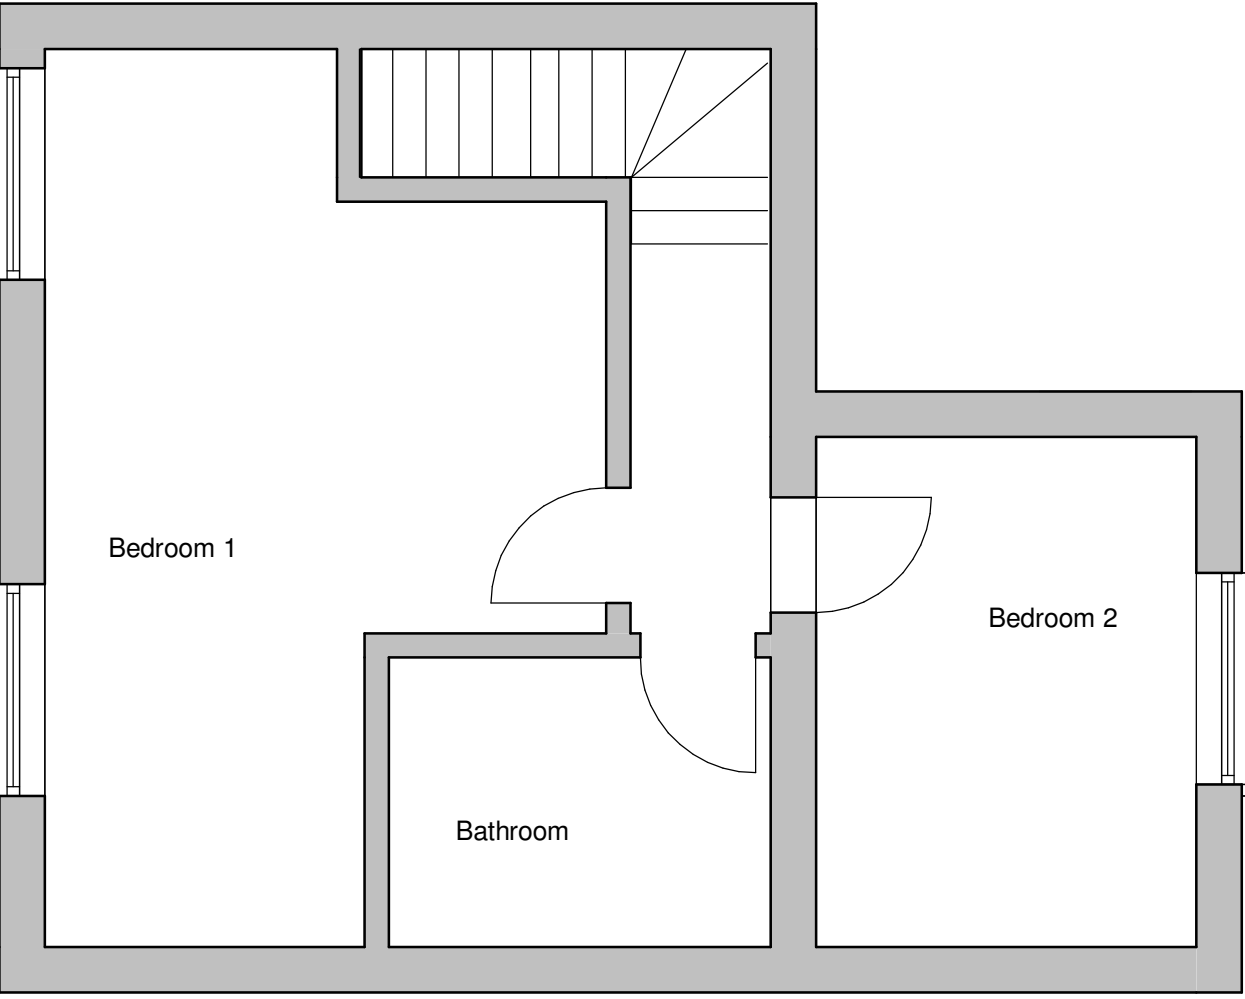

Existing First Floor
1 : 50

Layout Scale
Scale 1:50 @ A1
0m 1 2 3 4 5m

Client:

Owner

Project:

Extension

Project Address:

36 Arthur Street
Rochdale
OL12 6SJ

Drawing Name:

Existing

Drawing Number:

A101

Drawing Date:

06/11/24

Author:

B.Rashid, M.Tamzid

Belal Rashid Technical Architecture
11 Queen Street
Oldham
Greater Manchester
OL1 1RD

Email: belal.rashid@brta.co.uk
Tel: 0161 241 9650



BRTA