




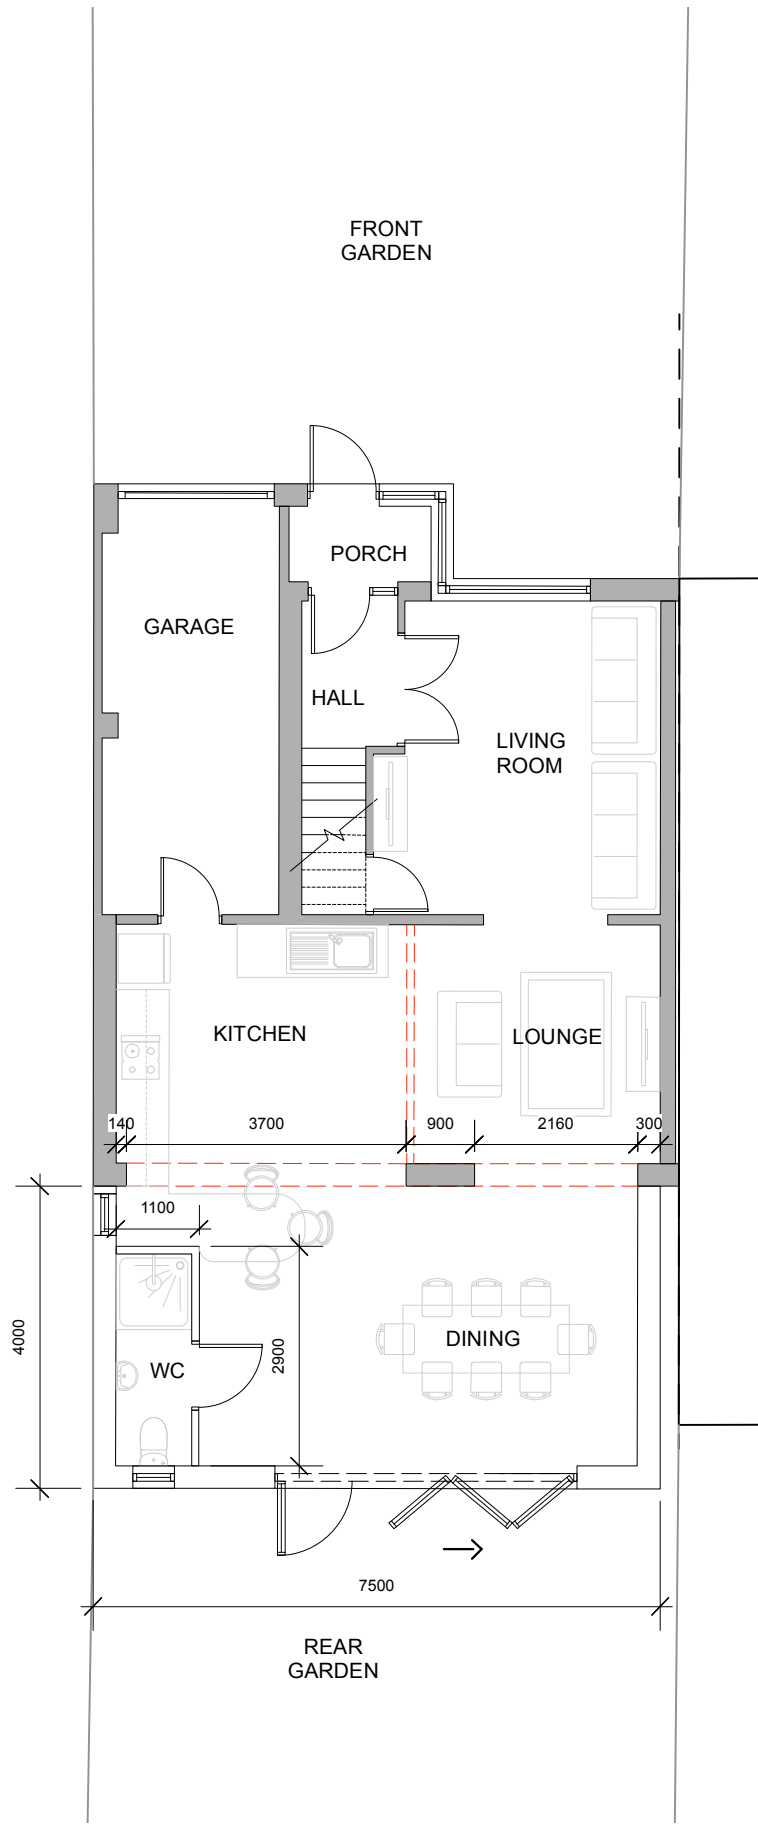

GROUND FLOOR PLAN

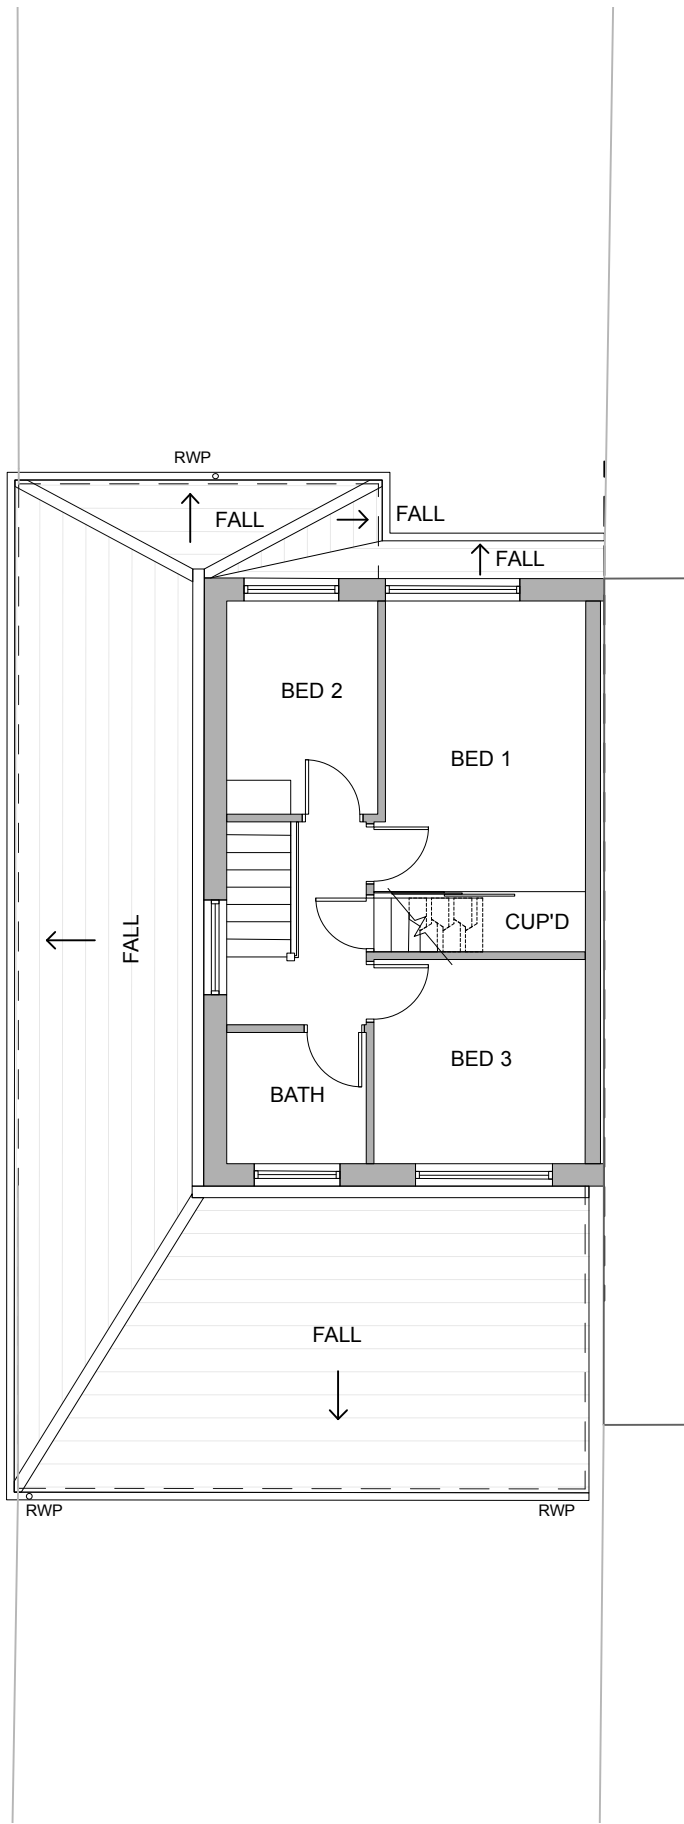

FIRST FLOOR PLAN

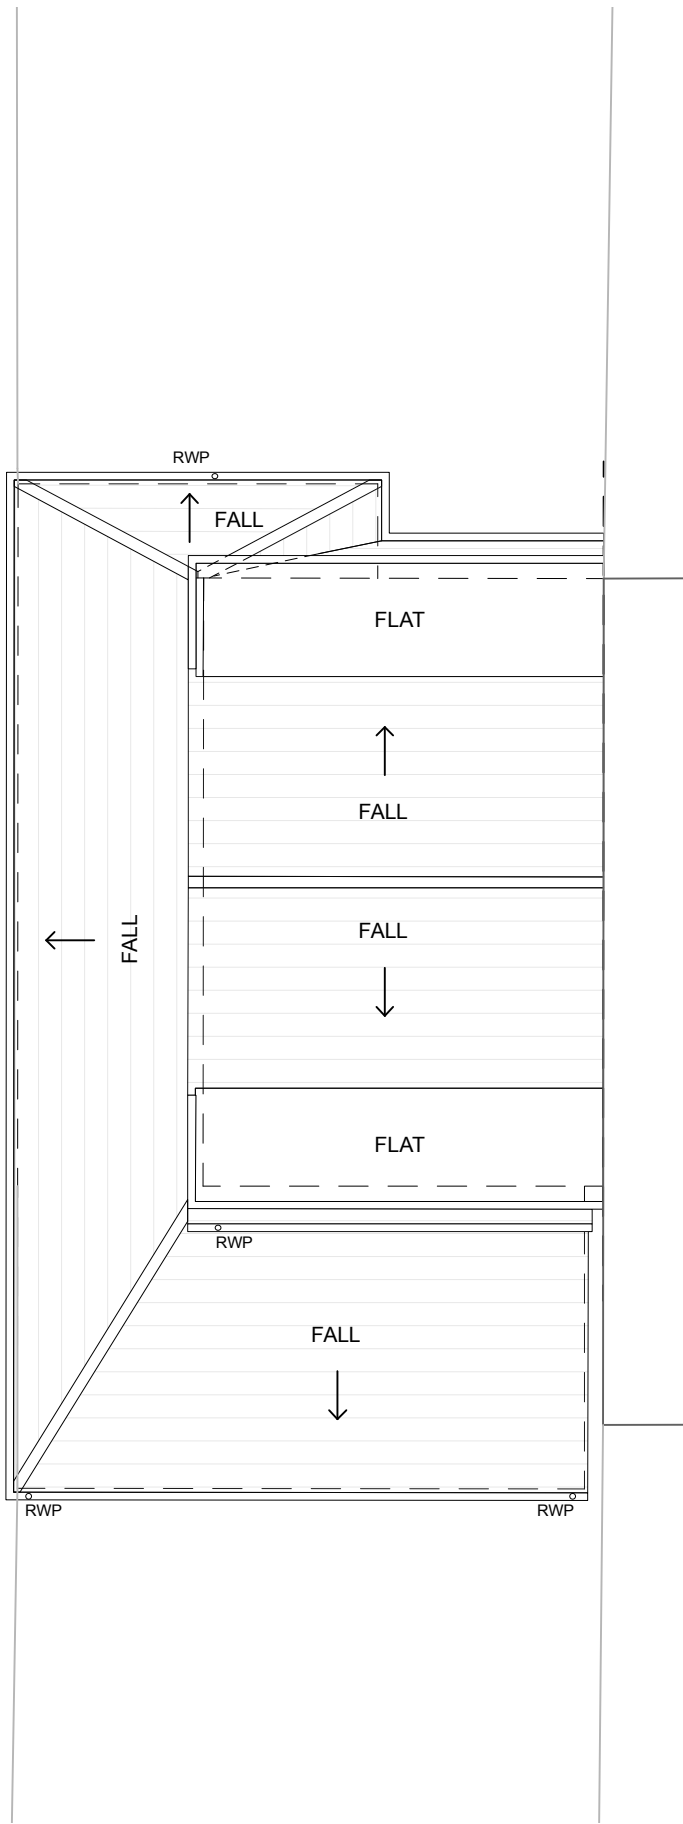

ROOF PLAN

NO DIMENSIONS ARE TO BESCALED FROM THIS DRAWING.
ALL DIMENSIONS AND SIZES TO BE CHECKED ON SITE.
NORTH POINTS SHOWN ARE INDICATIVE

SITE SPECIFIC HAZARDS

IN ACCORDANCE WITH THE REQUIREMENTS OF THE CDM REGULATIONS 2015 THE FOLLOWING SIGNIFICANT RESIDUAL HAZARDS HAVE NOT BEEN DESIGNED OUT OF THIS PROJECT AND MUST BE TAKEN INTO CONSIDERATION BY CONTRACTORS PLANNING TO UNDERTAKE THE WORKS SHOWN ON THIS DRAWING

Note:
Drawing based on site measurements and subject to detail building survey by surveyor

- KEY:
- EXISTING WALLS
 - PROPOSED WALLS
 - EXISTING WALL DEMOLISHED

REV A	27.02.23	Included First Floor Plan as per Planner's comments	AAS
REV.	DATE	NOTES	INIT.

CLIENT/PROJECT

FAYAZ AHMED
87 SHELFIELD LANE, NORDEN,
ROCHDALE

DRAWING TITLE

PROPOSED FLOOR PLANS

STATUS			PLANNING	
DATE	DRAWN BY	SCALE @ A3		
FEB '23	AAS	1:100		
PROJECT NUMBER	TYPE & NUMBER	REVISION LETTER		
DRAWING NO.				
113	201	A		

FIRST FLOOR NOT SURVEYED

