


NOTES

ALL DIMENSIONS AND LEVELS ARE TO BE CHECKED ON SITE

ANY DISCREPANCIES ARE TO BE REPORTED TO THE PROJECT MANAGER BEFORE ANY WORK COMMENCES

THIS DRAWING SHALL NOT BE SCALED TO ASCERTAIN ANY DIMENSIONS WORK TO FIGURED DIMS ONLY

THIS DRAWING SHALL NOT BE REPRODUCED WITHOUT EXPRESS WRITTEN PERMISSION FROM Clarkes Bespoke Design LTD.

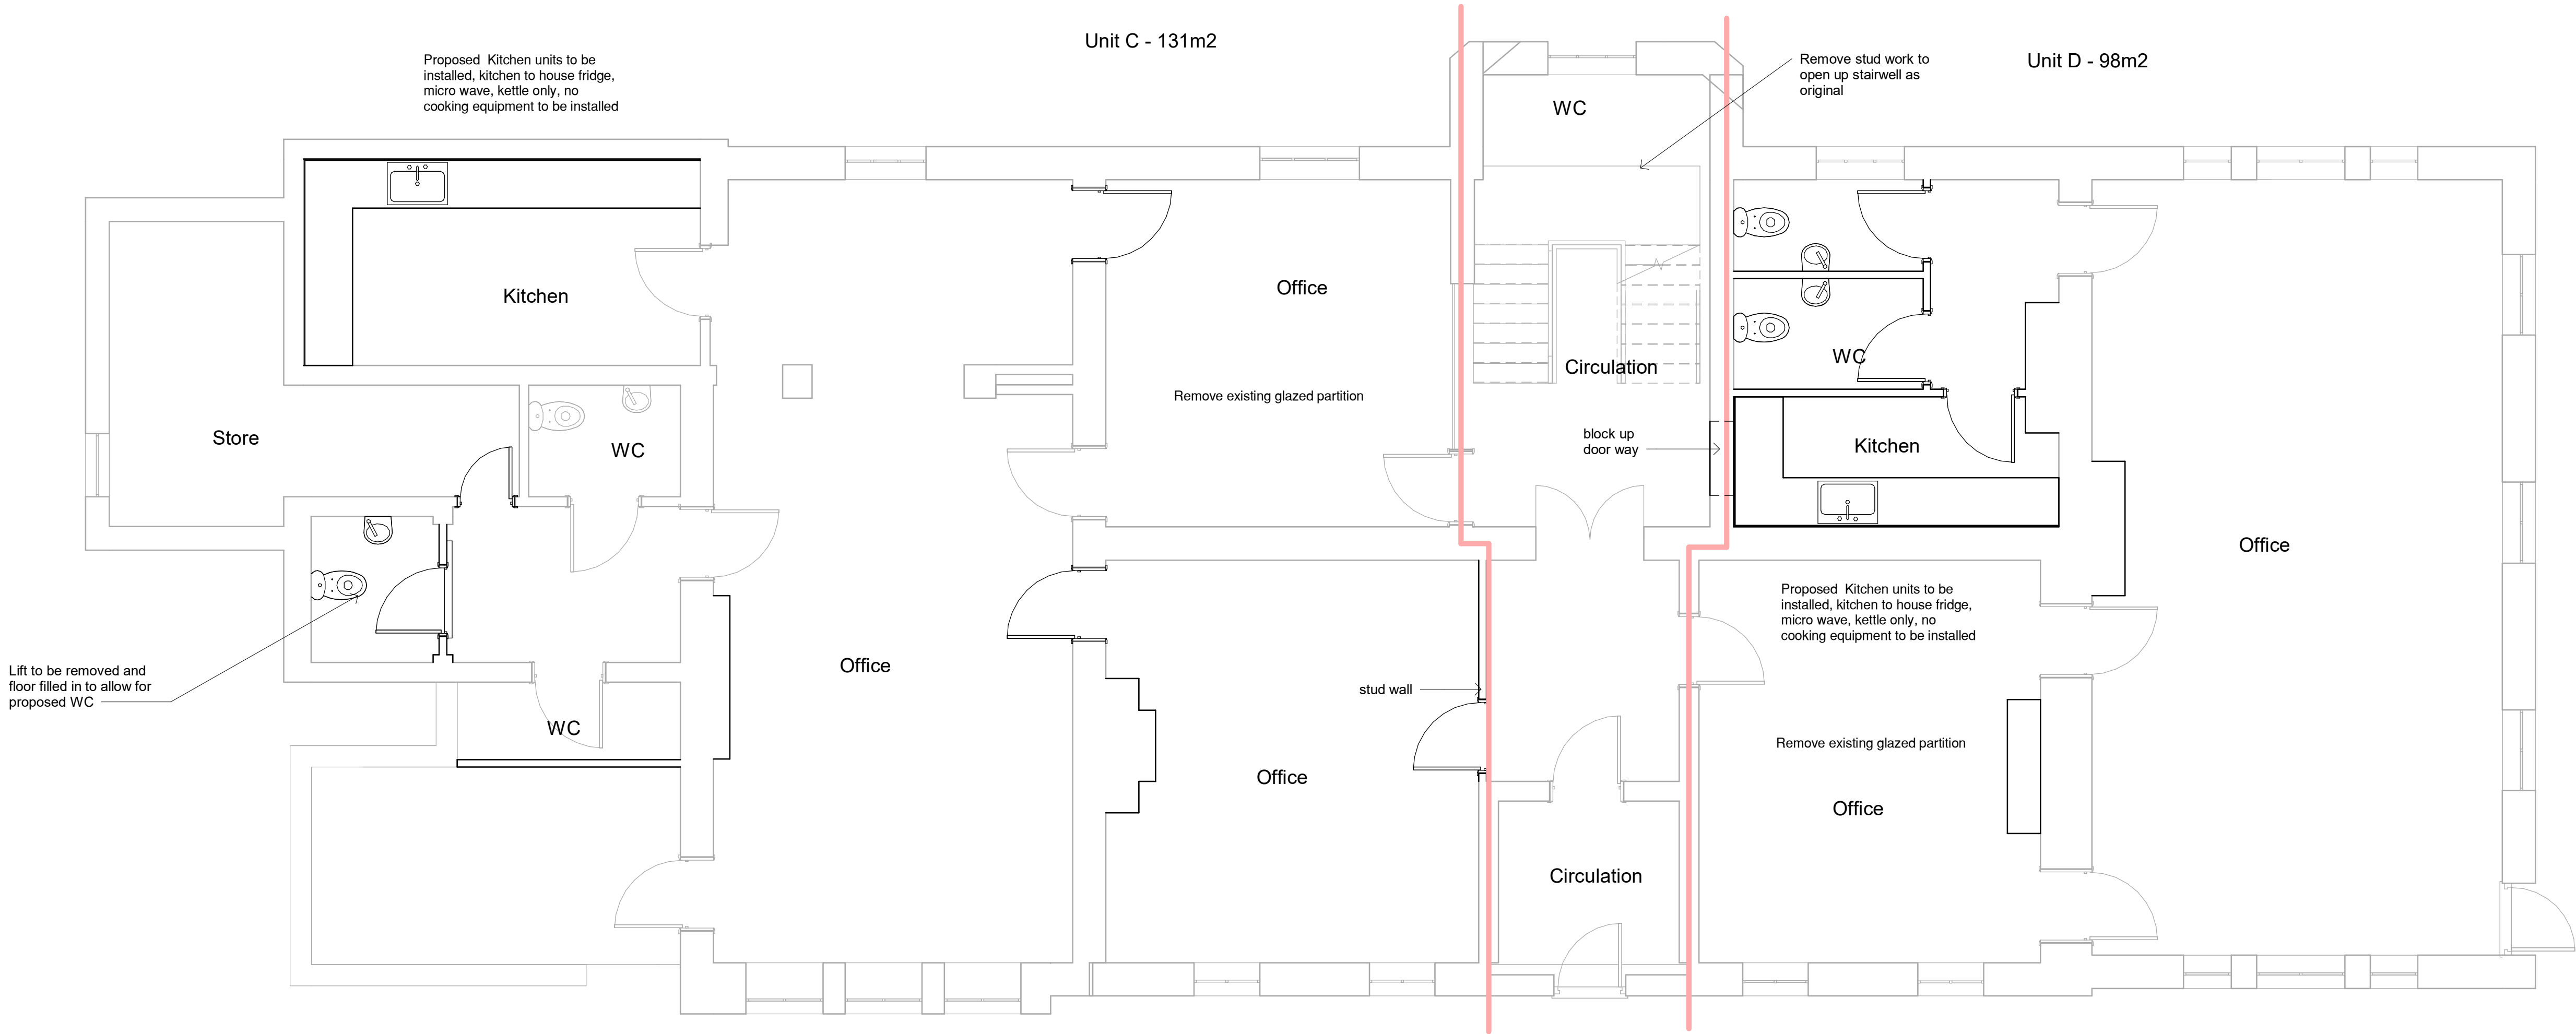

1 Proposed Ground Floor.
1 : 50

P1		21/04/22	BC	First Issue
Rev No.	Rev Date	Rev By	Description	
project				
Partnership House				
location				
Sparrow Hill Rochdale OL16 1QT				
client				
Rashad Nazir				
				
T: 07402266305 E: brad@cbdarchitecture.com Phoenix House, 4 Huddersfield Road, Stalybridge, SK15 2QA				
				
drawing title				
As Proposed Ground Floor Plan				
dwg purpose				
PRELIMINARY				
scale 1 : 50 @ sheet size A1		drawn BC checked BC rev date 21/04/22		
20- job number	PL-006 drawing number	P1 revision		

Clarkes Bespoke Design LTD