


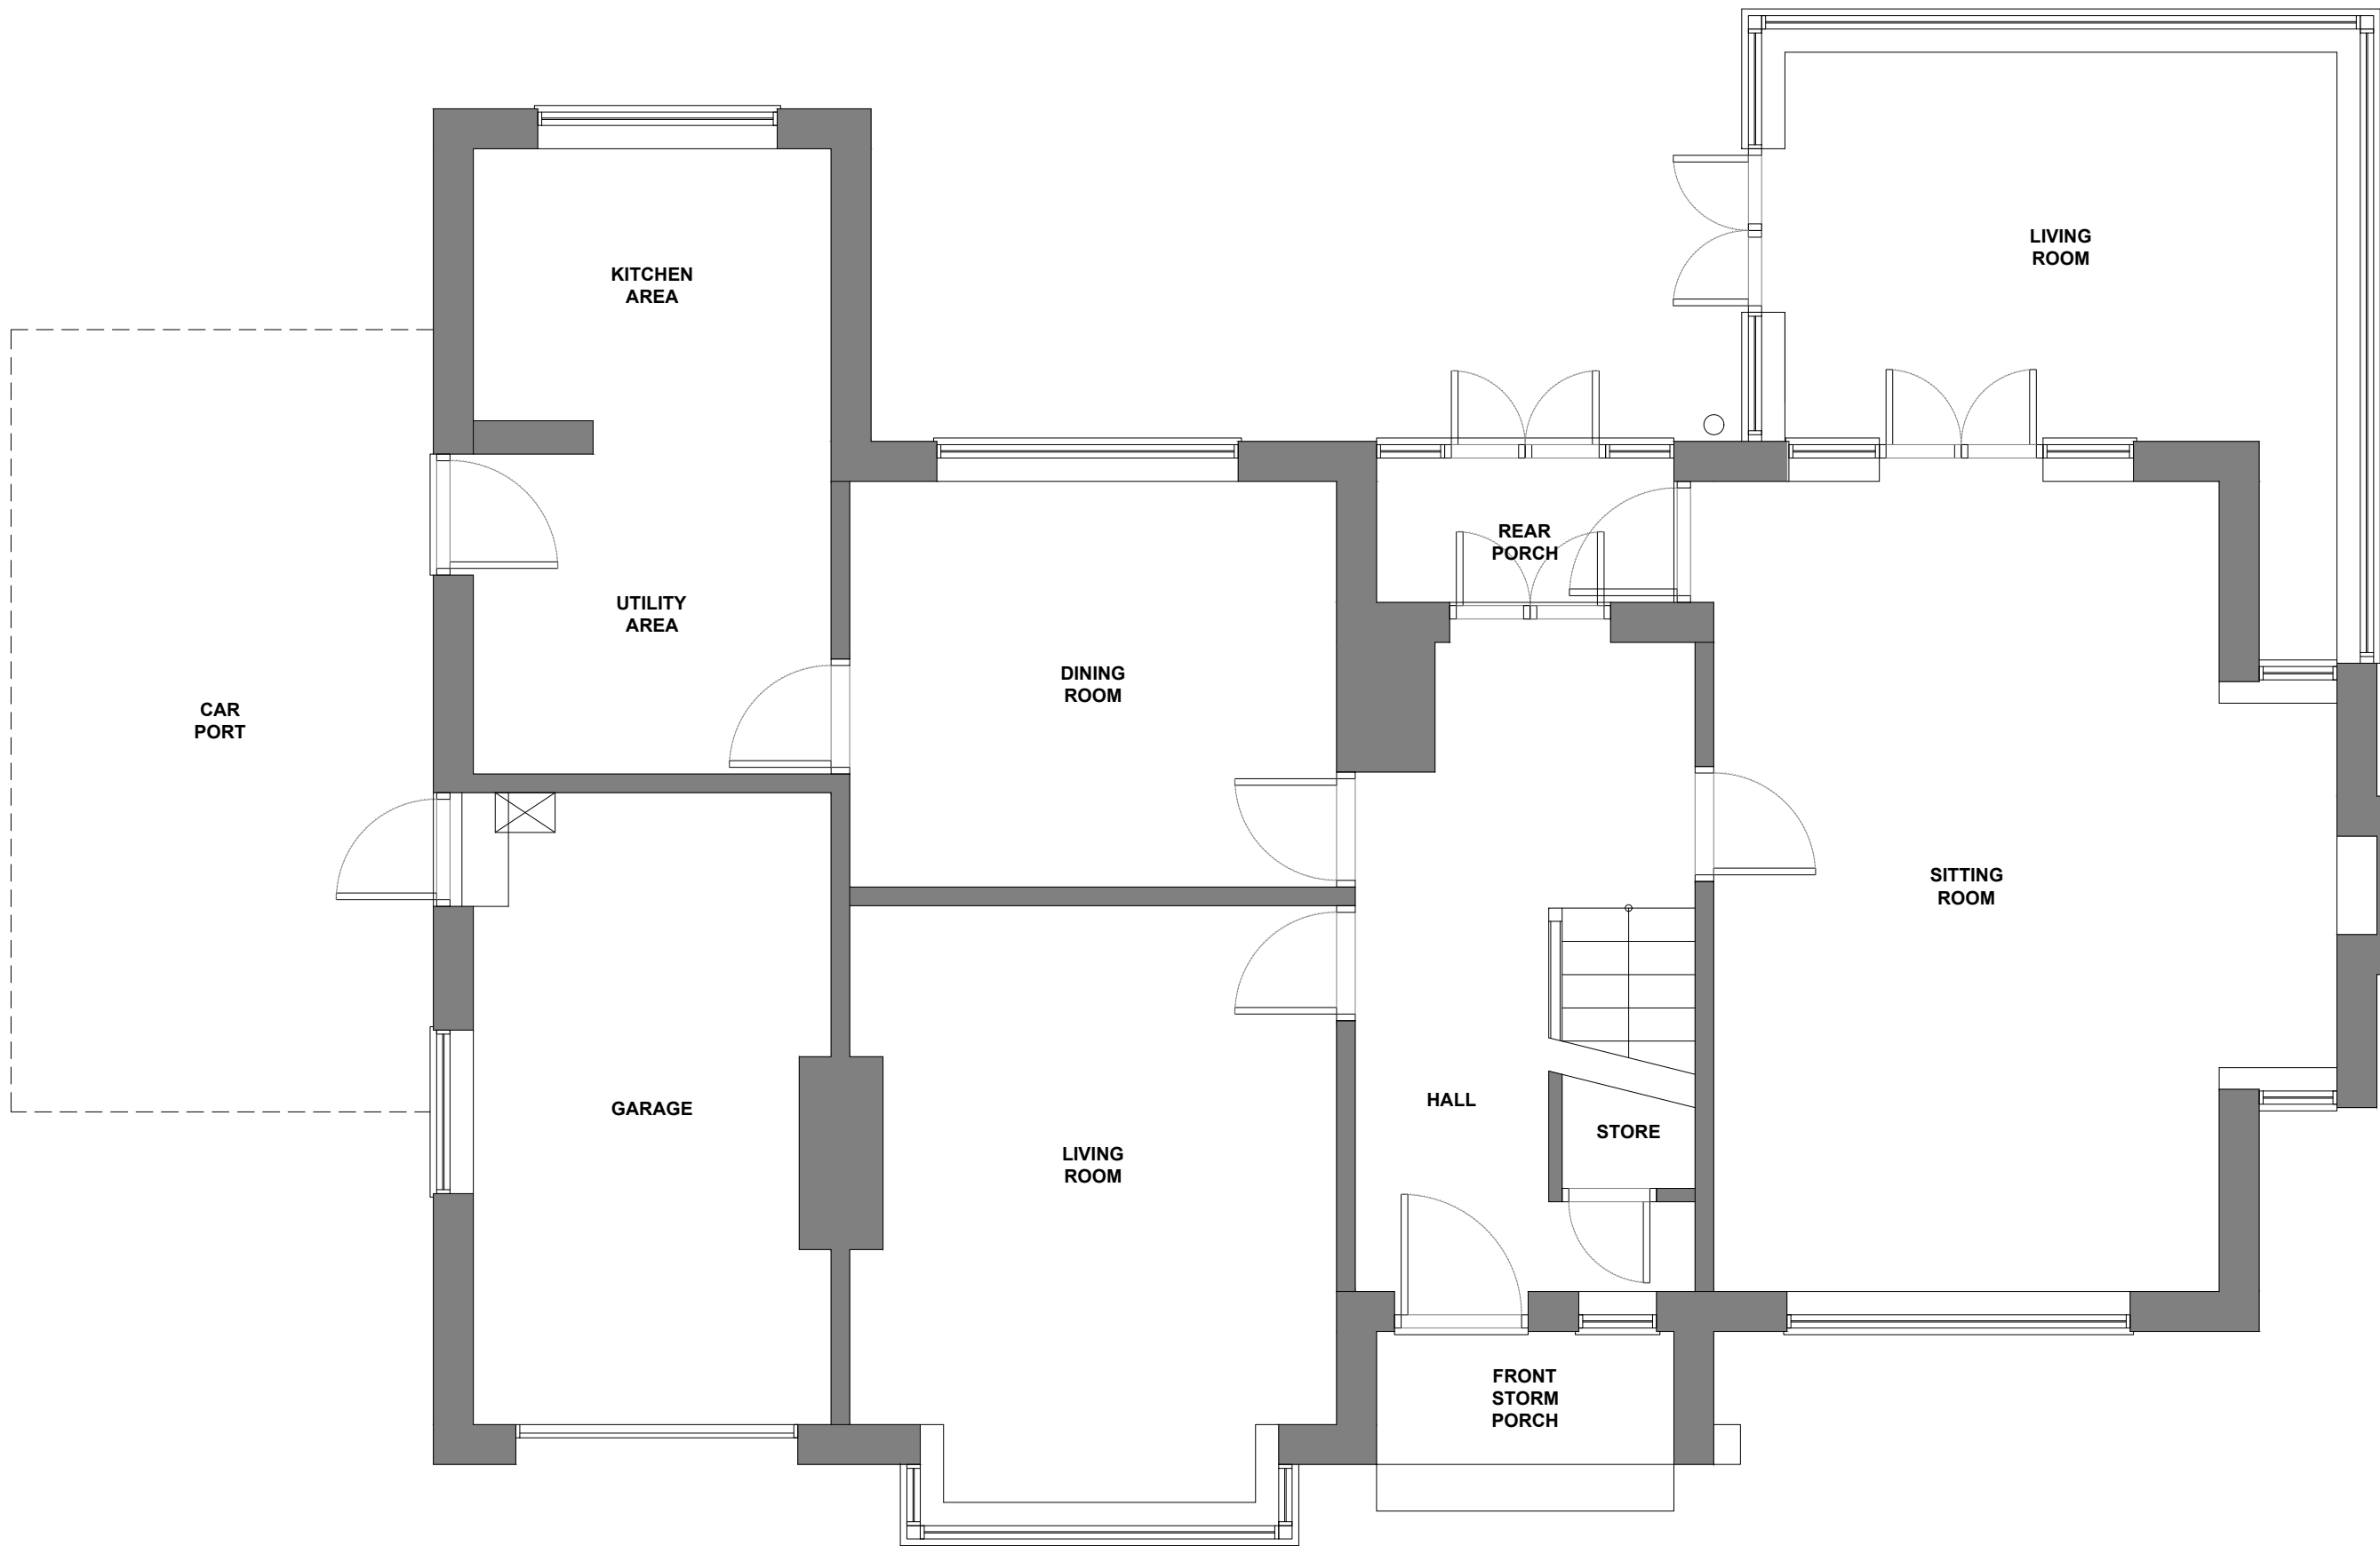

EXISTING GROUND FLOOR PLAN

Rev	Date	Description	Rev By	Chk'd By
A	20.12.23	Car port shown.	SFW	PDP
Project Title				
HOME REMODEL & EXTENSION				
3 THE CLOSE MIDDLETON ROCHDALE M24 2QN				
Client				
MR HAMPSON				
Status				
PLANNNG				
Scale		1:50	Drawing Size	
			A3	
Drawn By	SFW	Checked By	PDP	Date 11/23
Drawing Title				
EXISTING GROUND FLOOR PLAN				
Job-Dwg No				
538ROC-102A				
ABODE				
MANCHESTER 0161 711 0858 No.1 Spinningfields, WeWork (Abode) Quay Street, Manchester, M3 3JE				
LONDON 020 3053 8255 1 Knightsbridge Green, 7th Floor, Office 7.02 London, SW1X 7NE				
info@abode-architecture.co.uk www.abode-architecture.co.uk				