


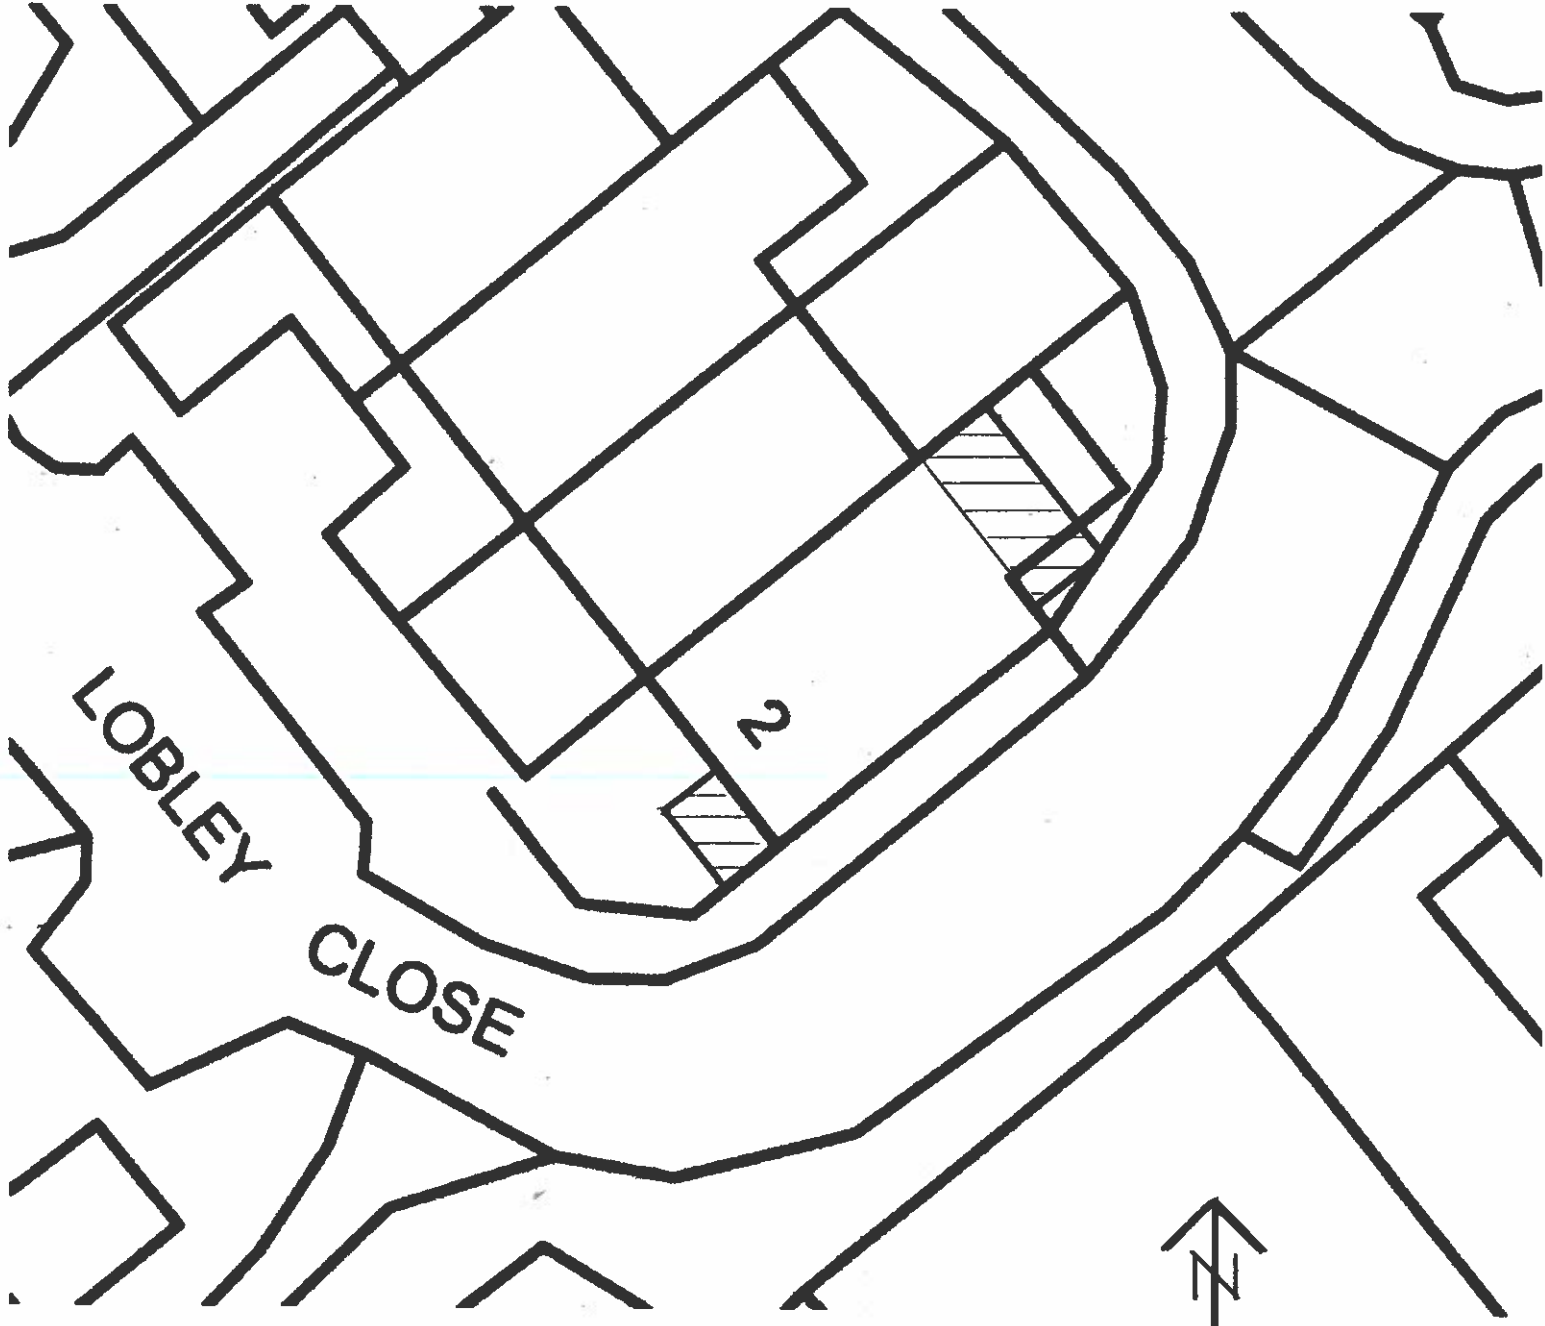

PROPOSED SITE PLAN SCALE 1:300

Rochdale BC
20 APR 2023
Planning and Development
Service