




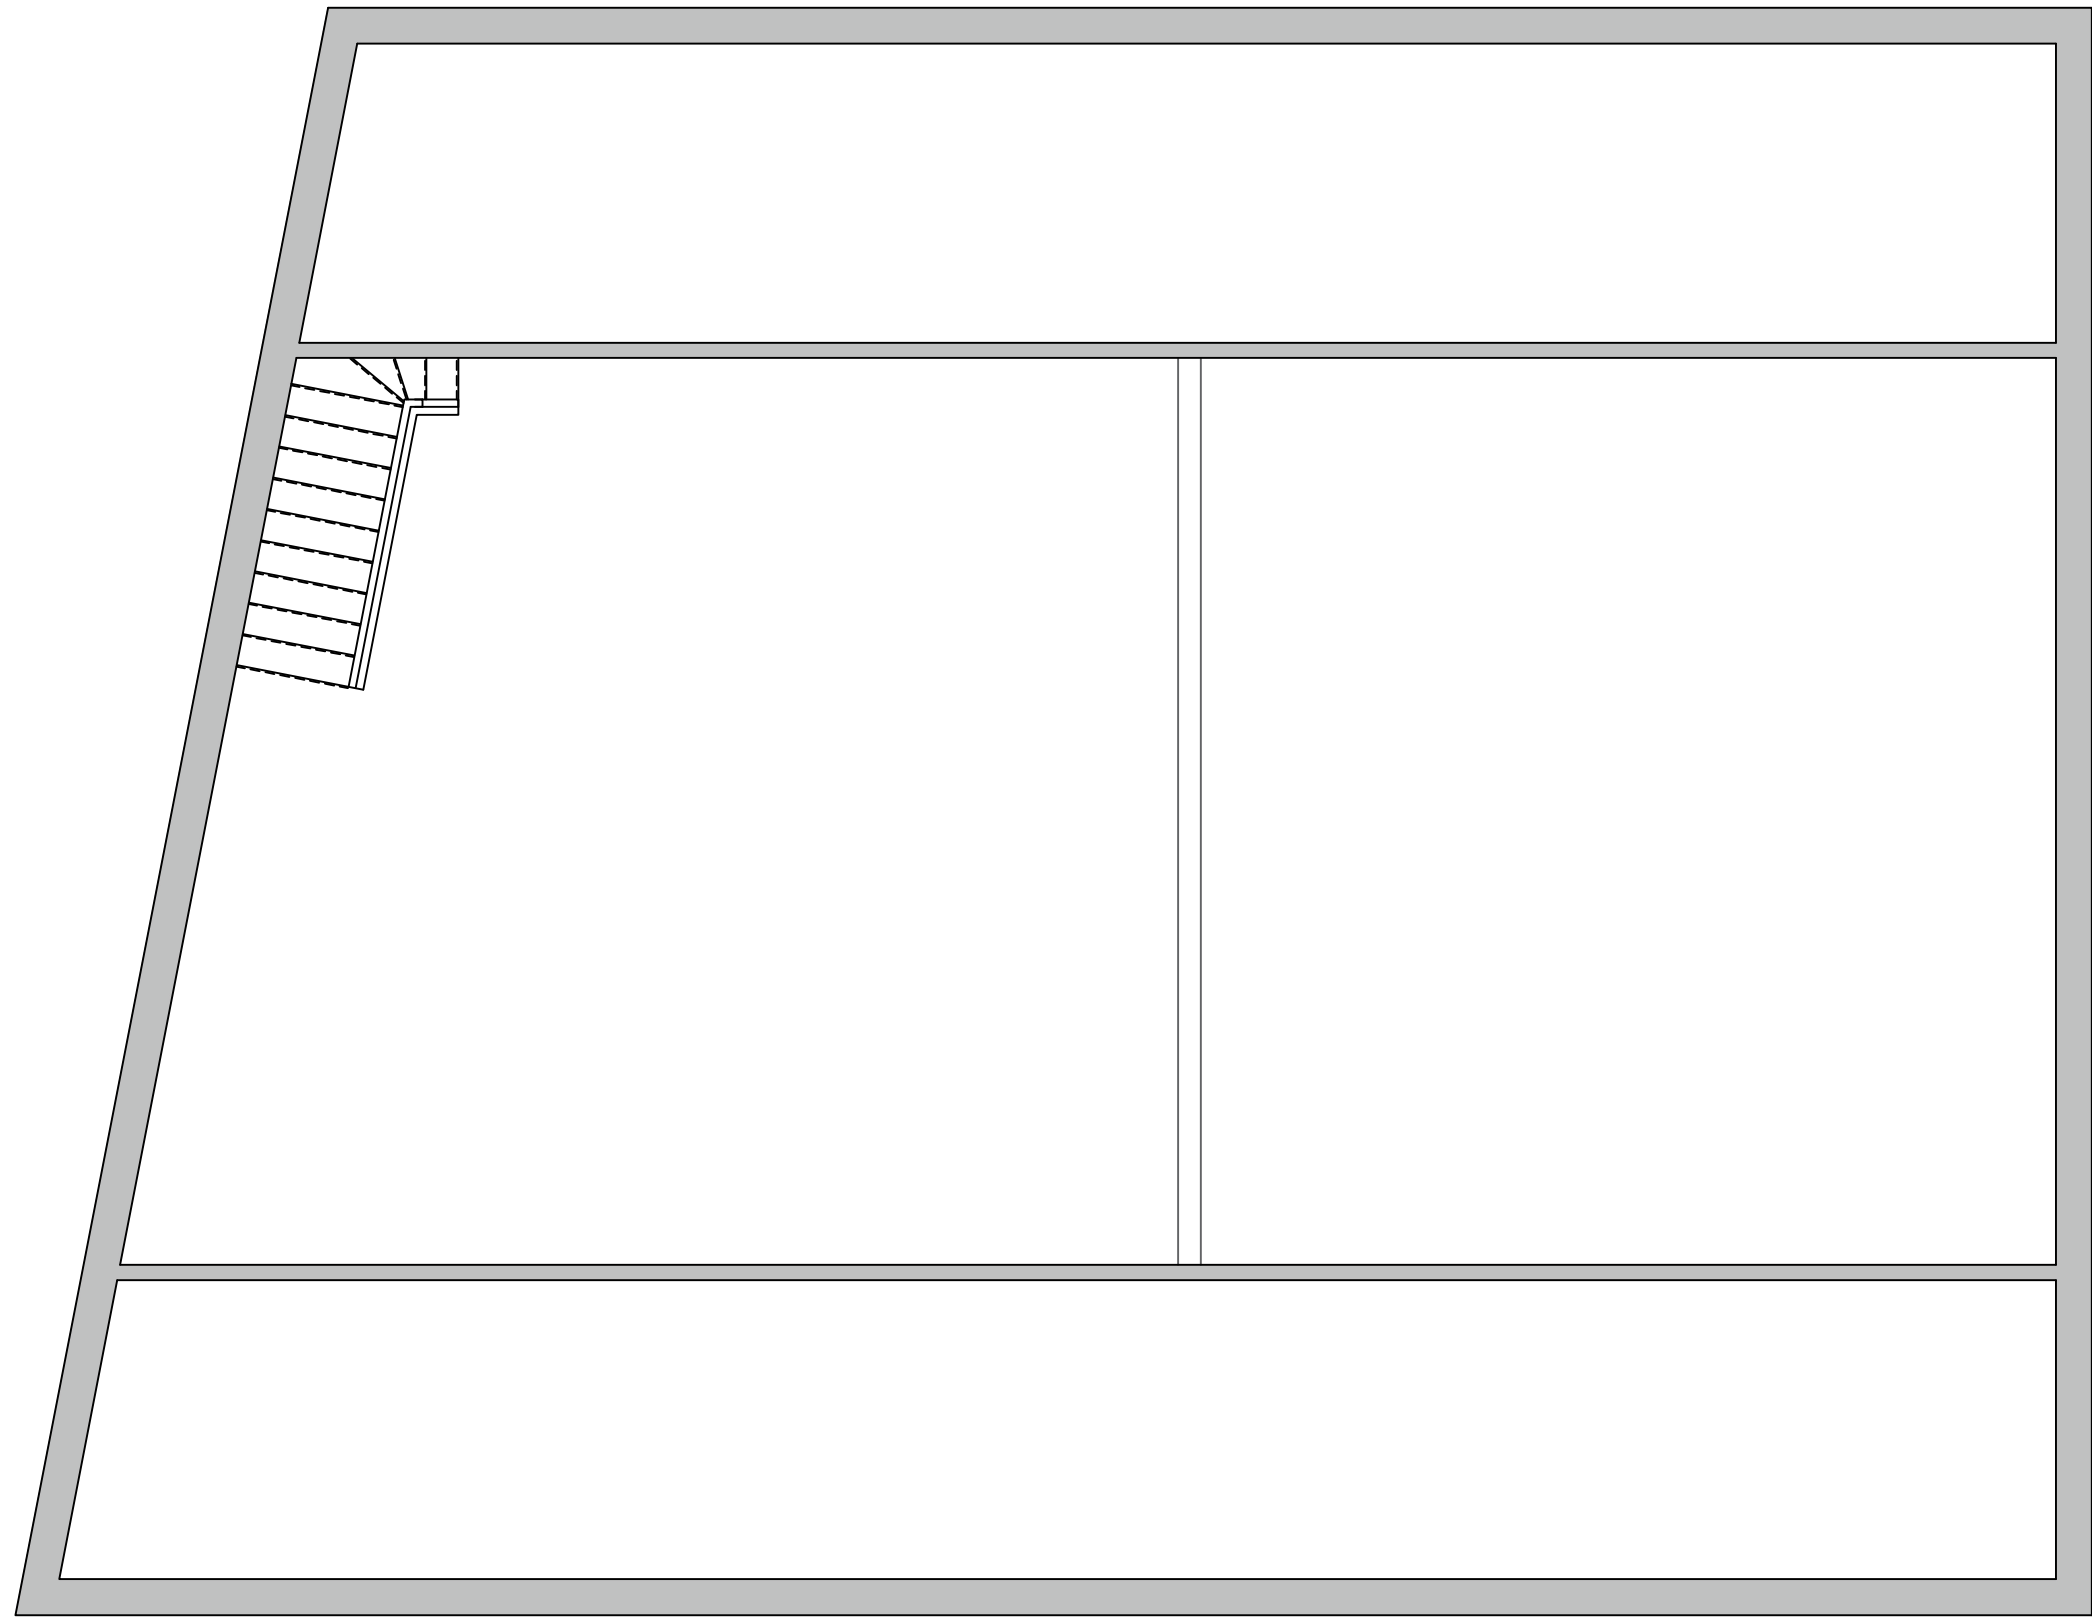


Existing Second Floor Plan
1:50 Scale @ A1

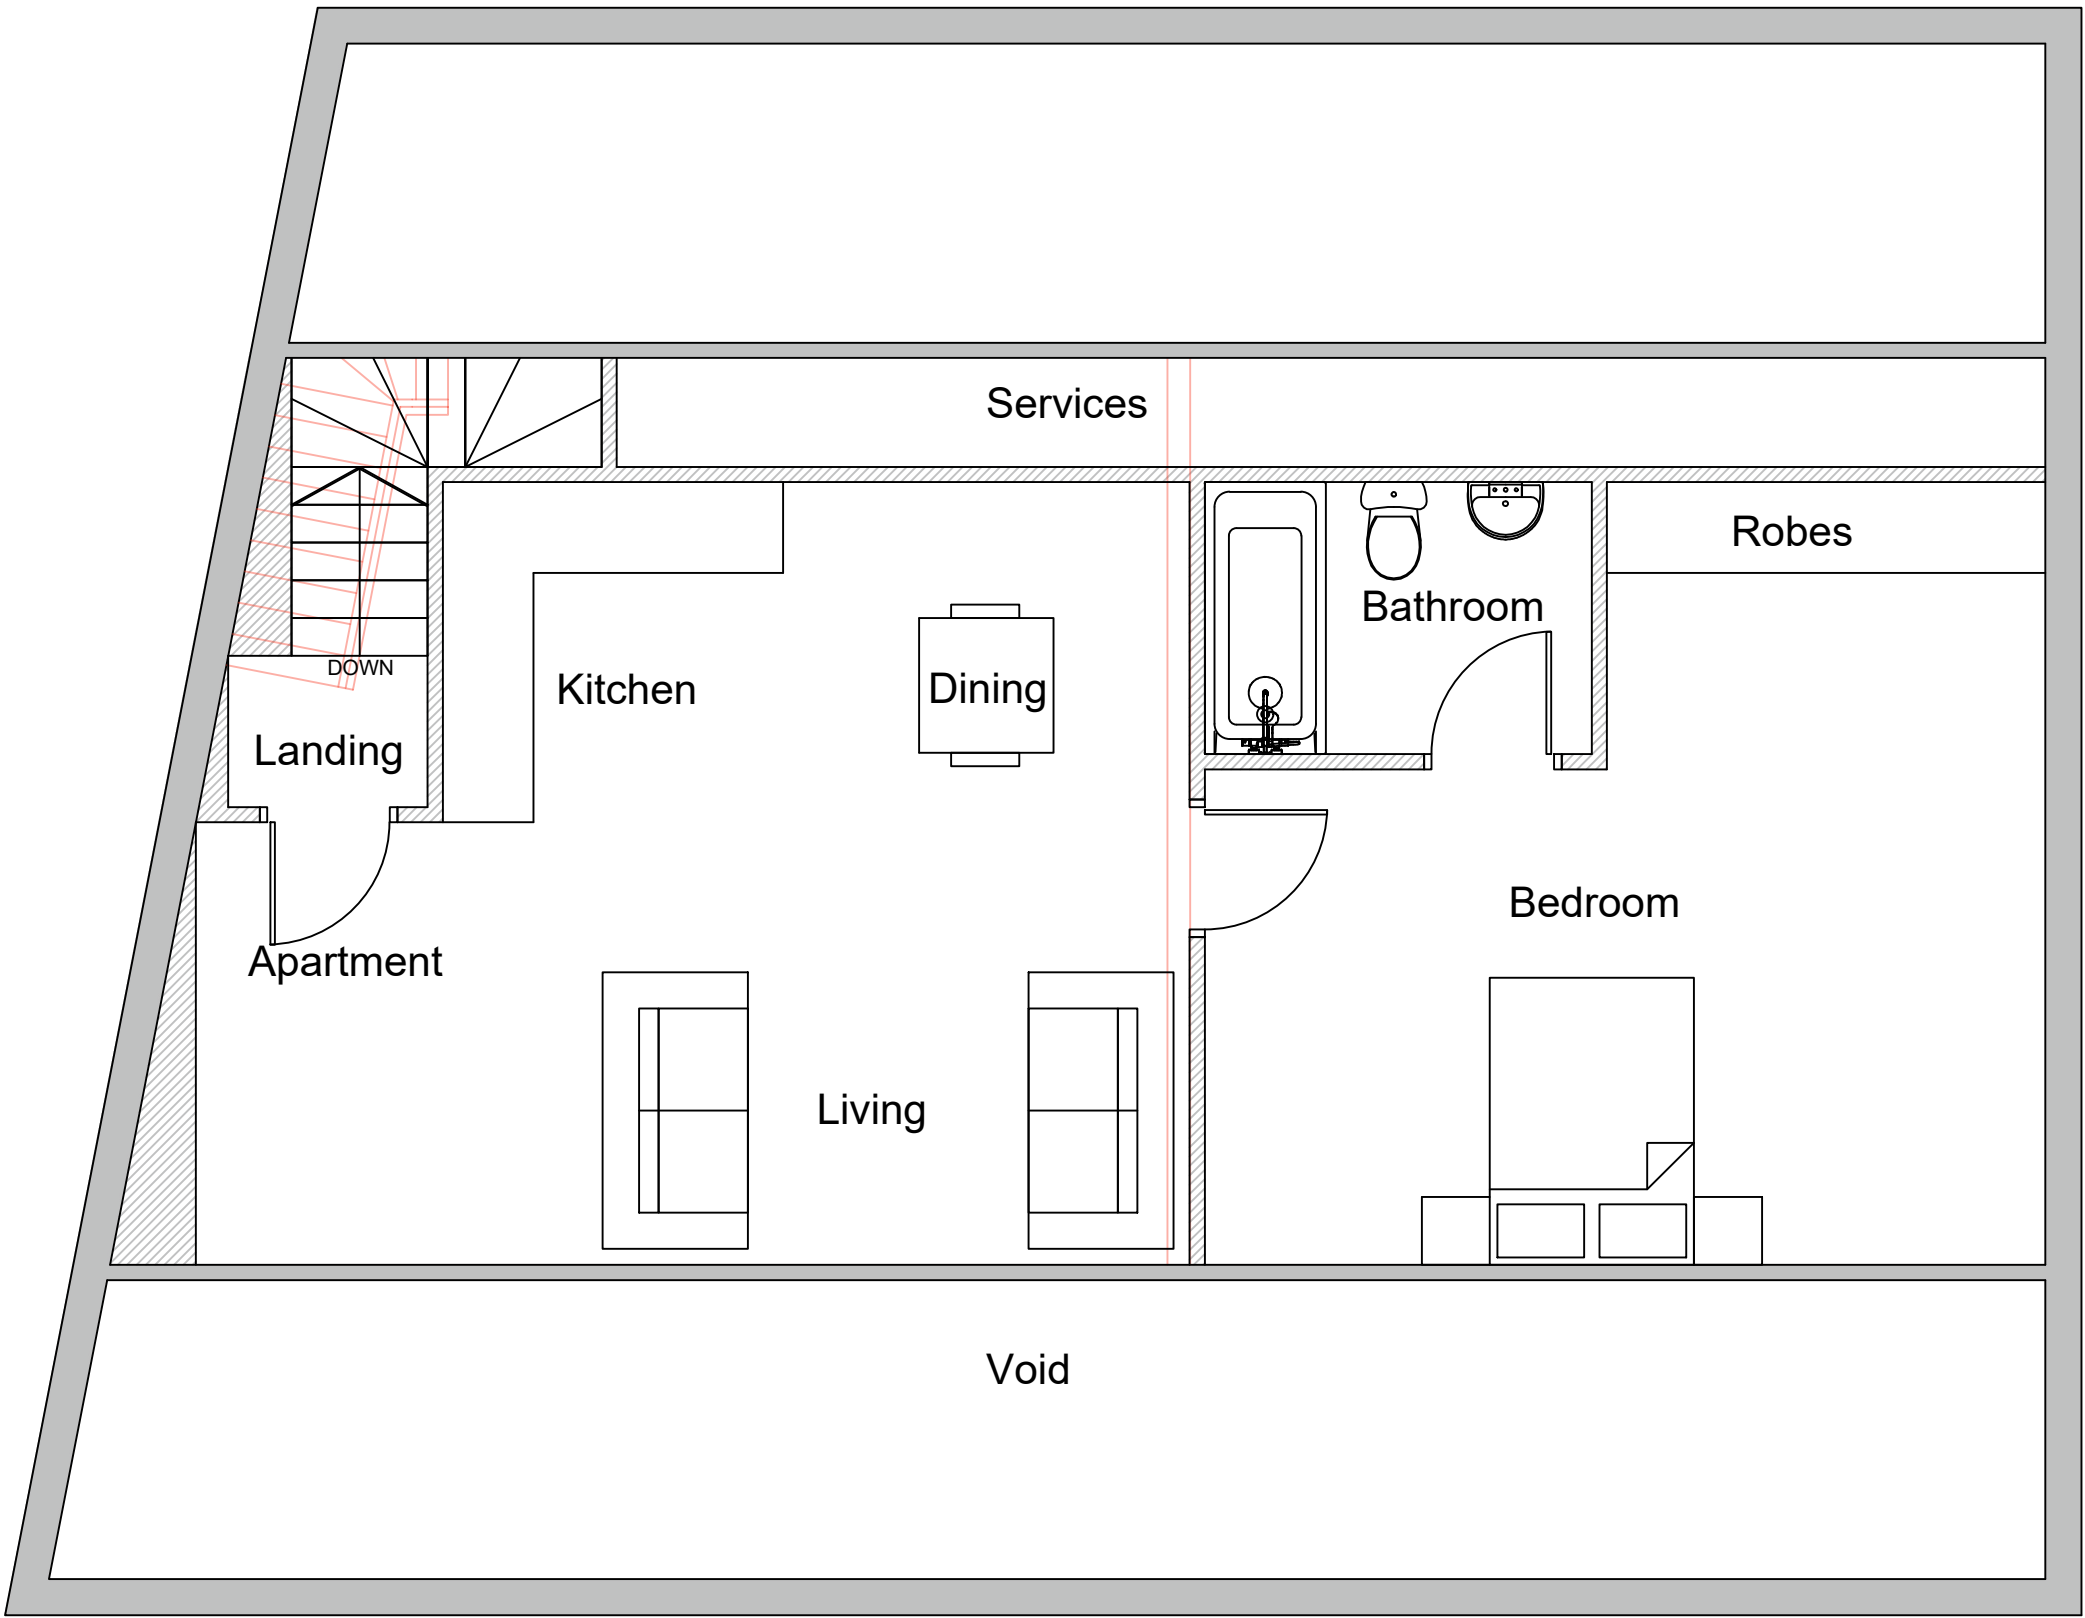

Proposed Second Floor Plan
1:50 Scale @ A1

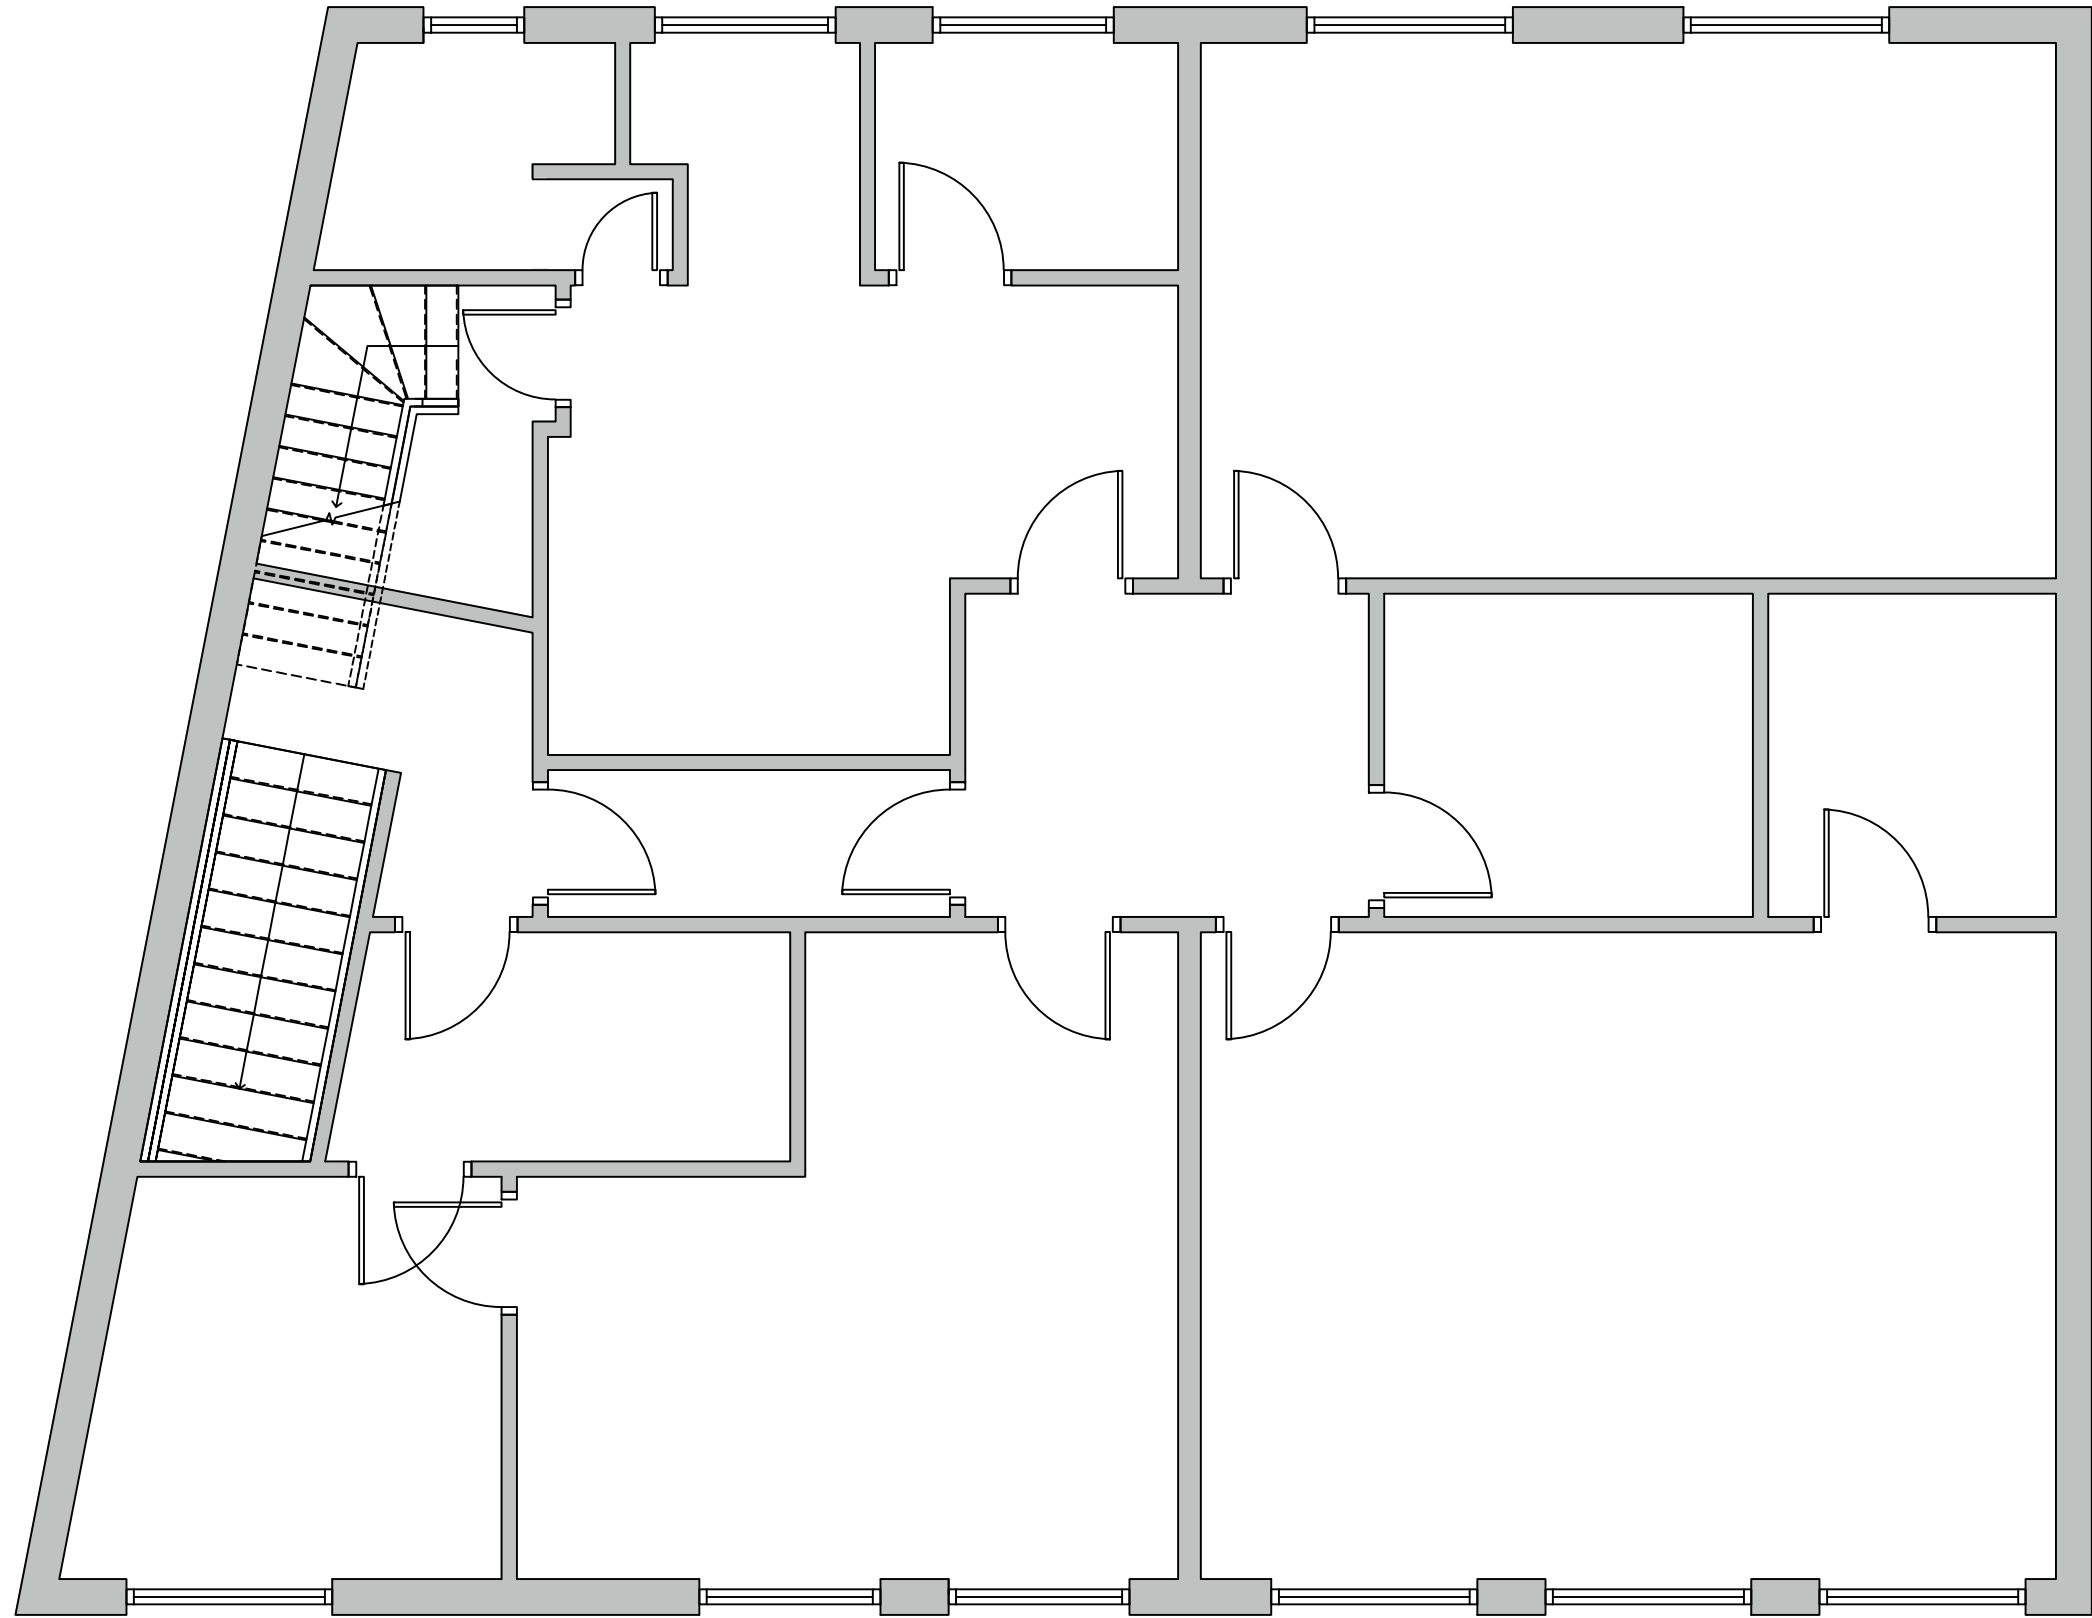

Existing First Floor Plan
1:50 Scale @ A1

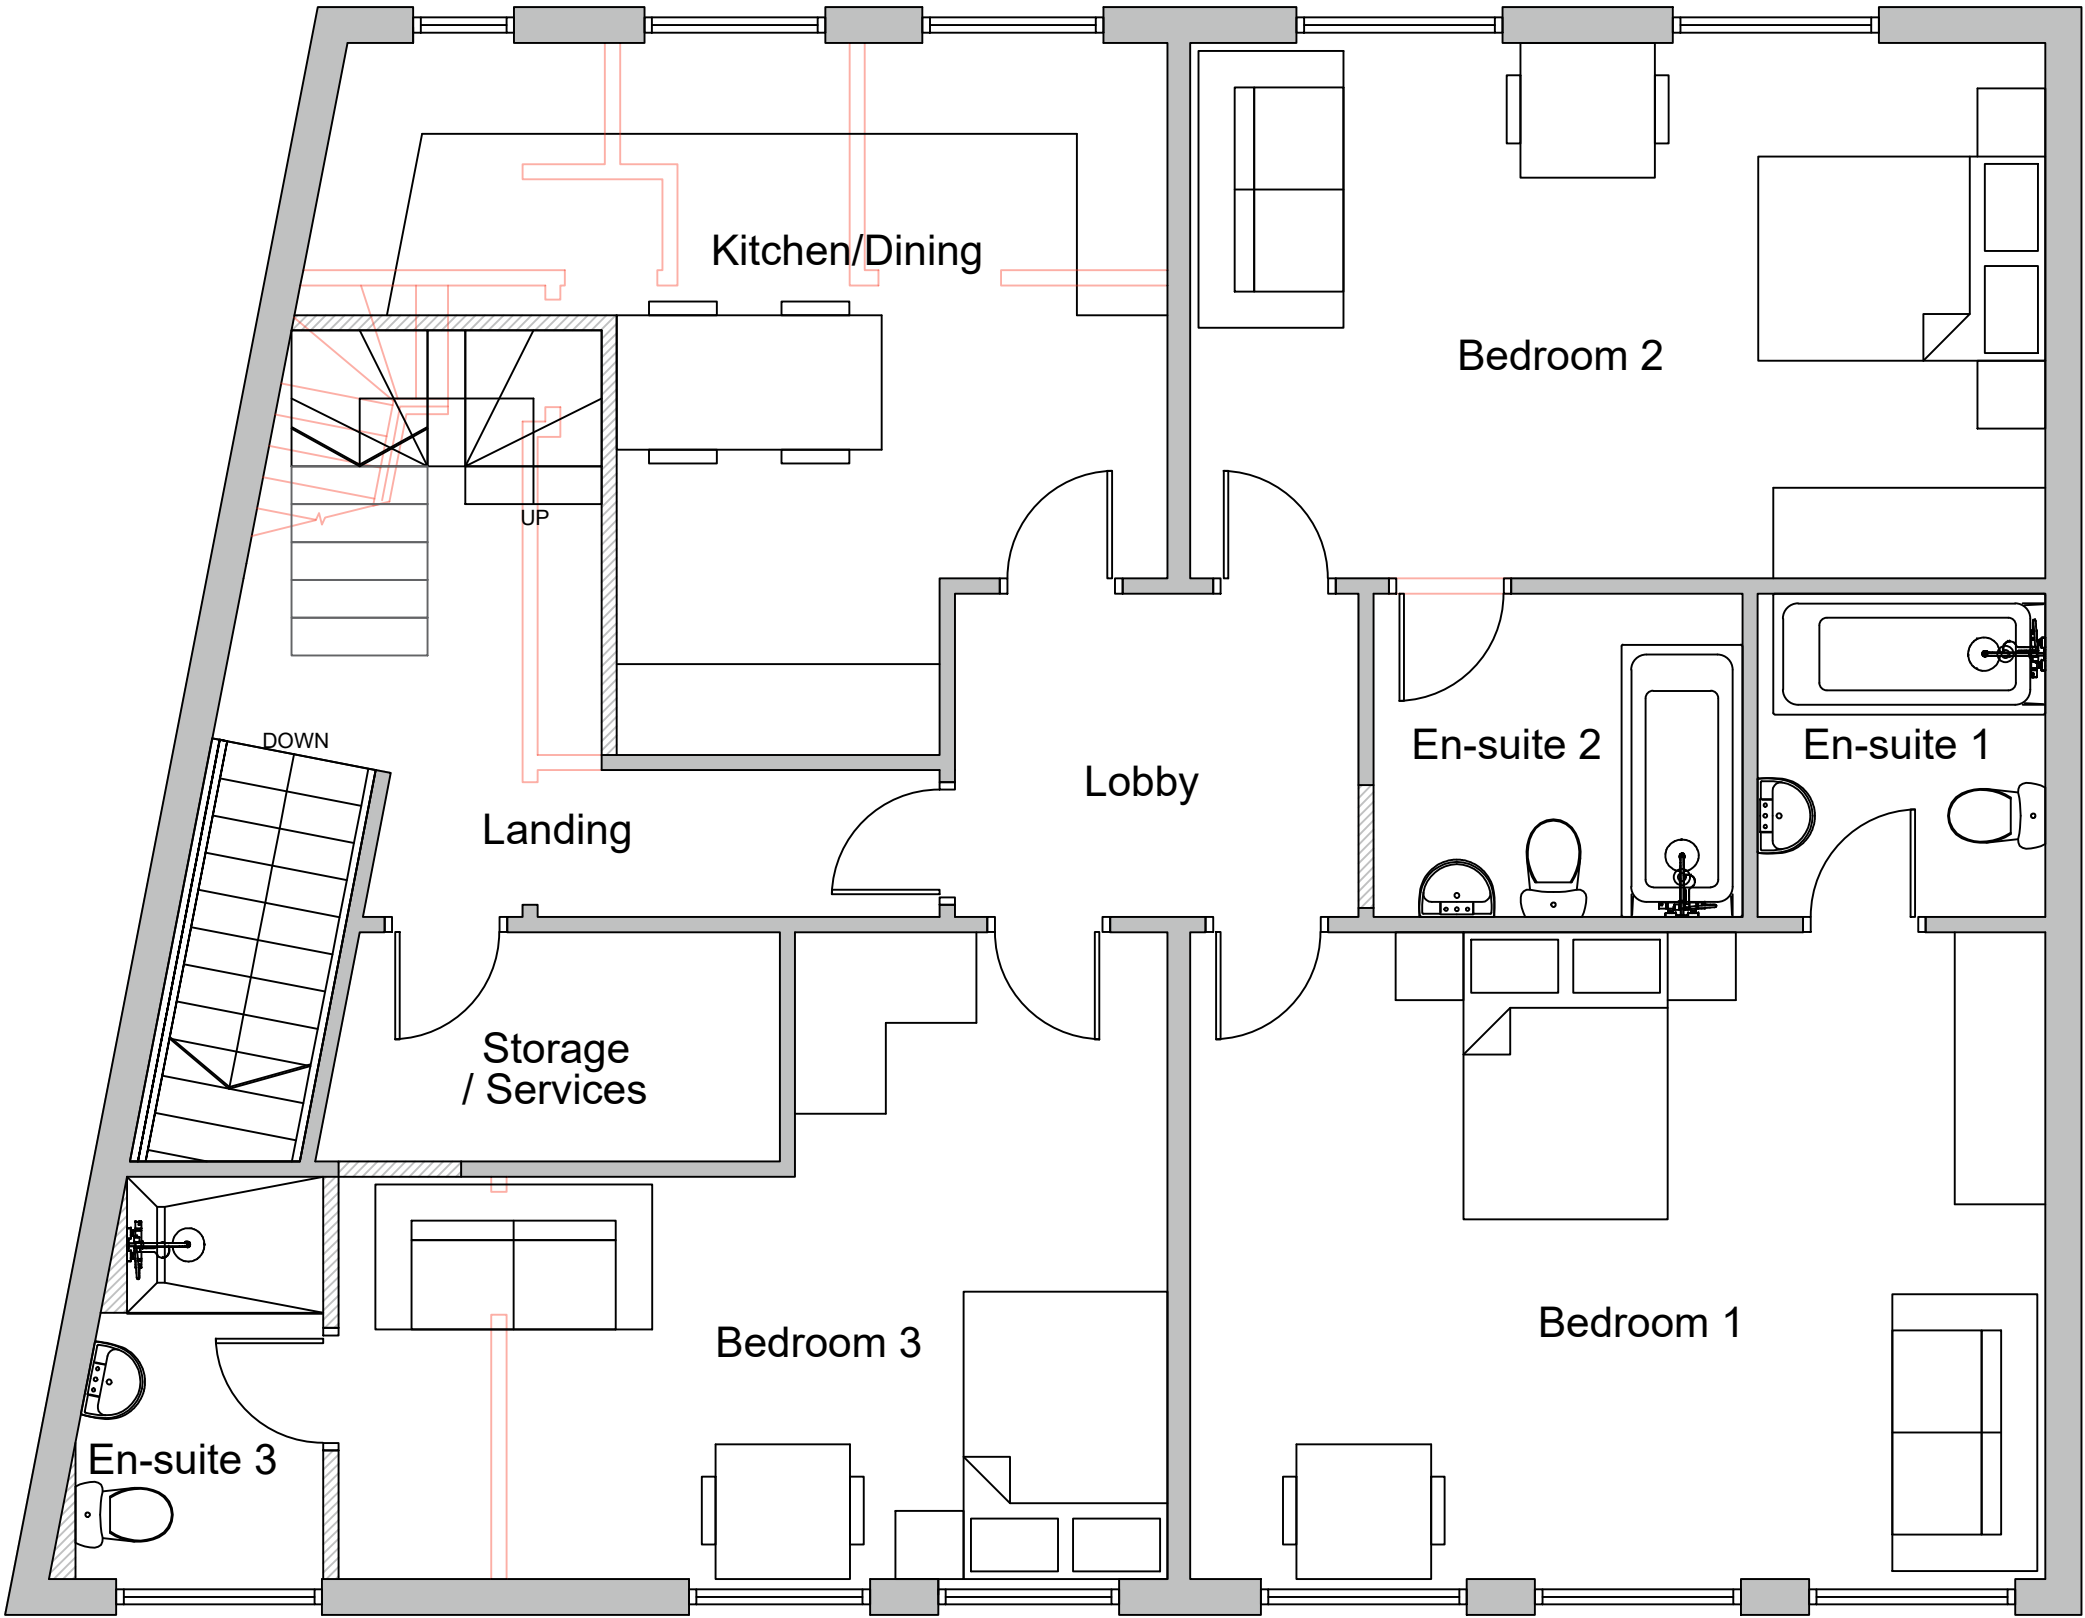

Proposed First Floor Plan
1:50 Scale @ A1

0m .5m 1m 2m 4.5m
1:50 Scale @ A1

"Drawings for construction guidance only.
Contractor to follow drawings as close as possible. Architect to be contacted for further construction details if required".
All dimensions should be checked on site.
Do not scale off this drawing.
Any drawing errors should be brought to the attention of the architect.
COPYRIGHT © ATXBuildingDesign
Drawings remain property of ATXBuildingDesign until contract and payment is completed.
Information to be used in conjunction with Structural engineers design, should there be any conflicting information ATXBuildingDesign is to be contacted.



ATX
Building Design
Architecture & Interior Design

PROJECT :
Change Of Use, Office - HMO
25-27 Market Place OL10 1LA
Mr John Egan

DRAWING TITLE :
Existing and Proposed Plans

SCALE :	DRAWN BY :	DATE :
1:50 @ A1	JL	04/2023

DWG N° :	REVISION :	CHECKED :
001	-	----

Mobile: 07567919149
Email: info@atxbuildingdesign.co.uk