



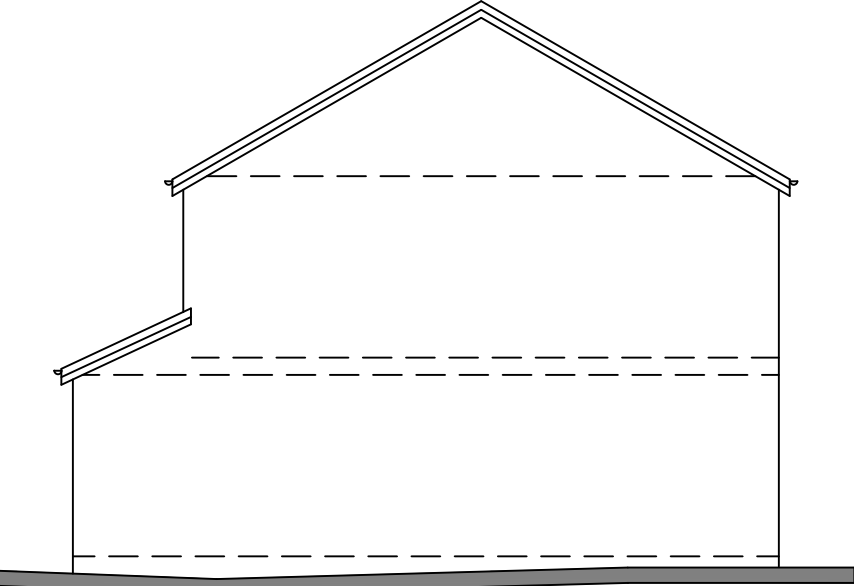


WEST ELEVATION


SCALE 1:100

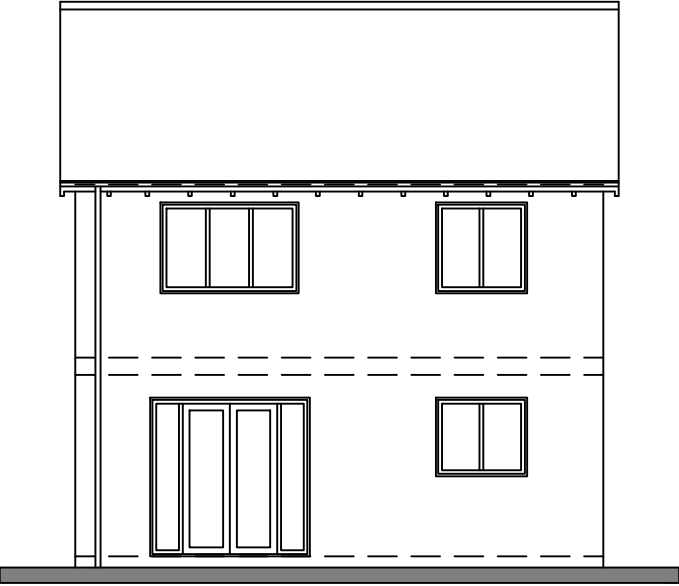

SOUTH ELEVATION

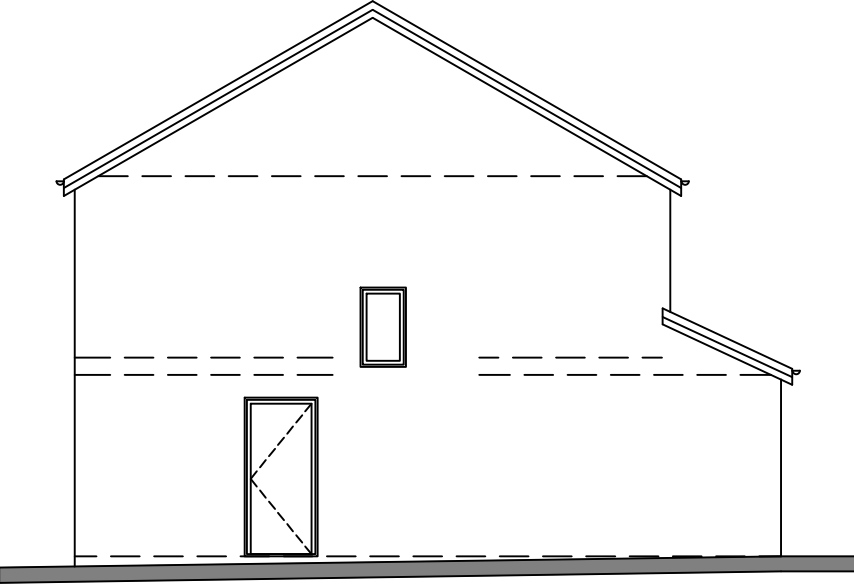


EAST ELEVATION

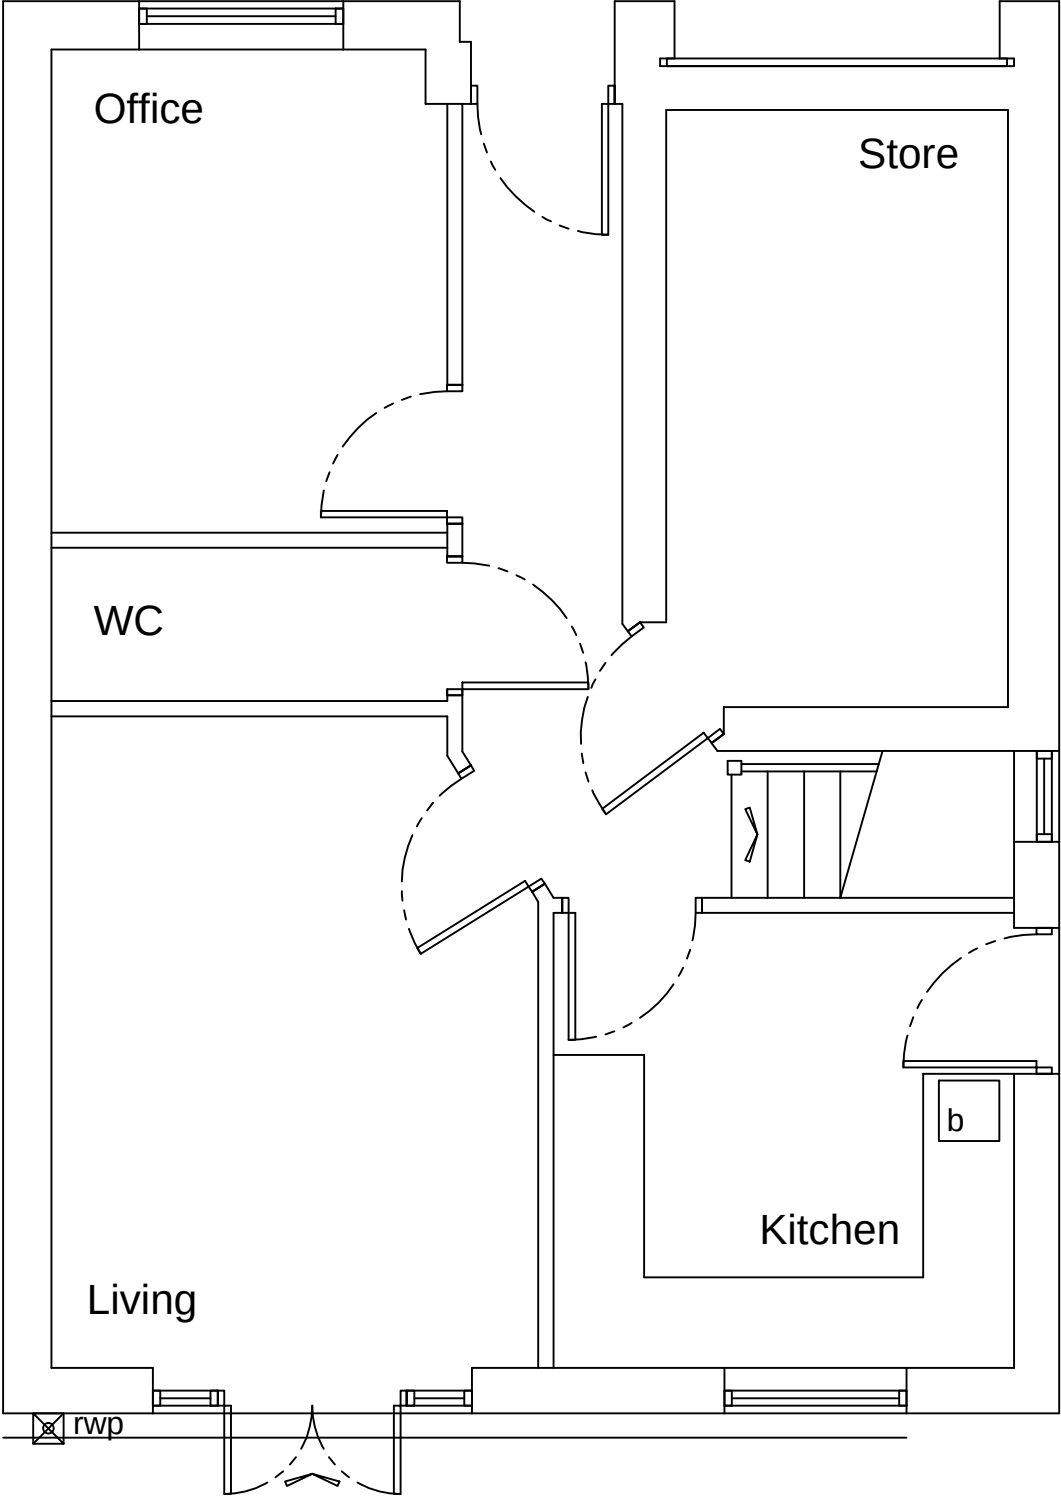

GROUND FLOOR PLAN

SCALE 1:50

 


ROOF PLAN

- IMPORTANT
- © This drawing is copyright and remains the property of this practice
 - All dimensions to be checked on site
 - Positions of existing services to be confirmed prior to proceeding


- REVISION STATUS
- S Information issued for feasibility or scheme design
 - T Information issued for tender purposes only
 - C Information issued for Construction
- NB: Only those drawings containing a C revision to be used for construction

NOTES

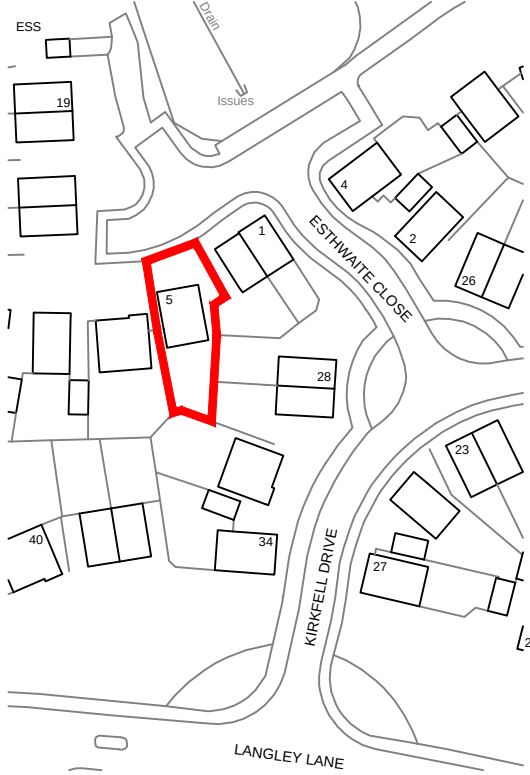

LOCATION PLAN

SCALE 1:1250

 

REVISION	DATE	DESCRIPTION
----------	------	-------------



CLIENT
Mr & Mrs Bednarska

PROJECT
5 Esthwaite Close, Middleton
Rochdale. M24 5AT

DRAWING TITLE
Floor Plan & Elevations
as EXISTING

SCALE Shown@A2	DATE Apr'24	DRAWN DT	CHECKED
-------------------	----------------	-------------	---------

DRG NO. 11058.01	REVISION
---------------------	----------