



Development Site

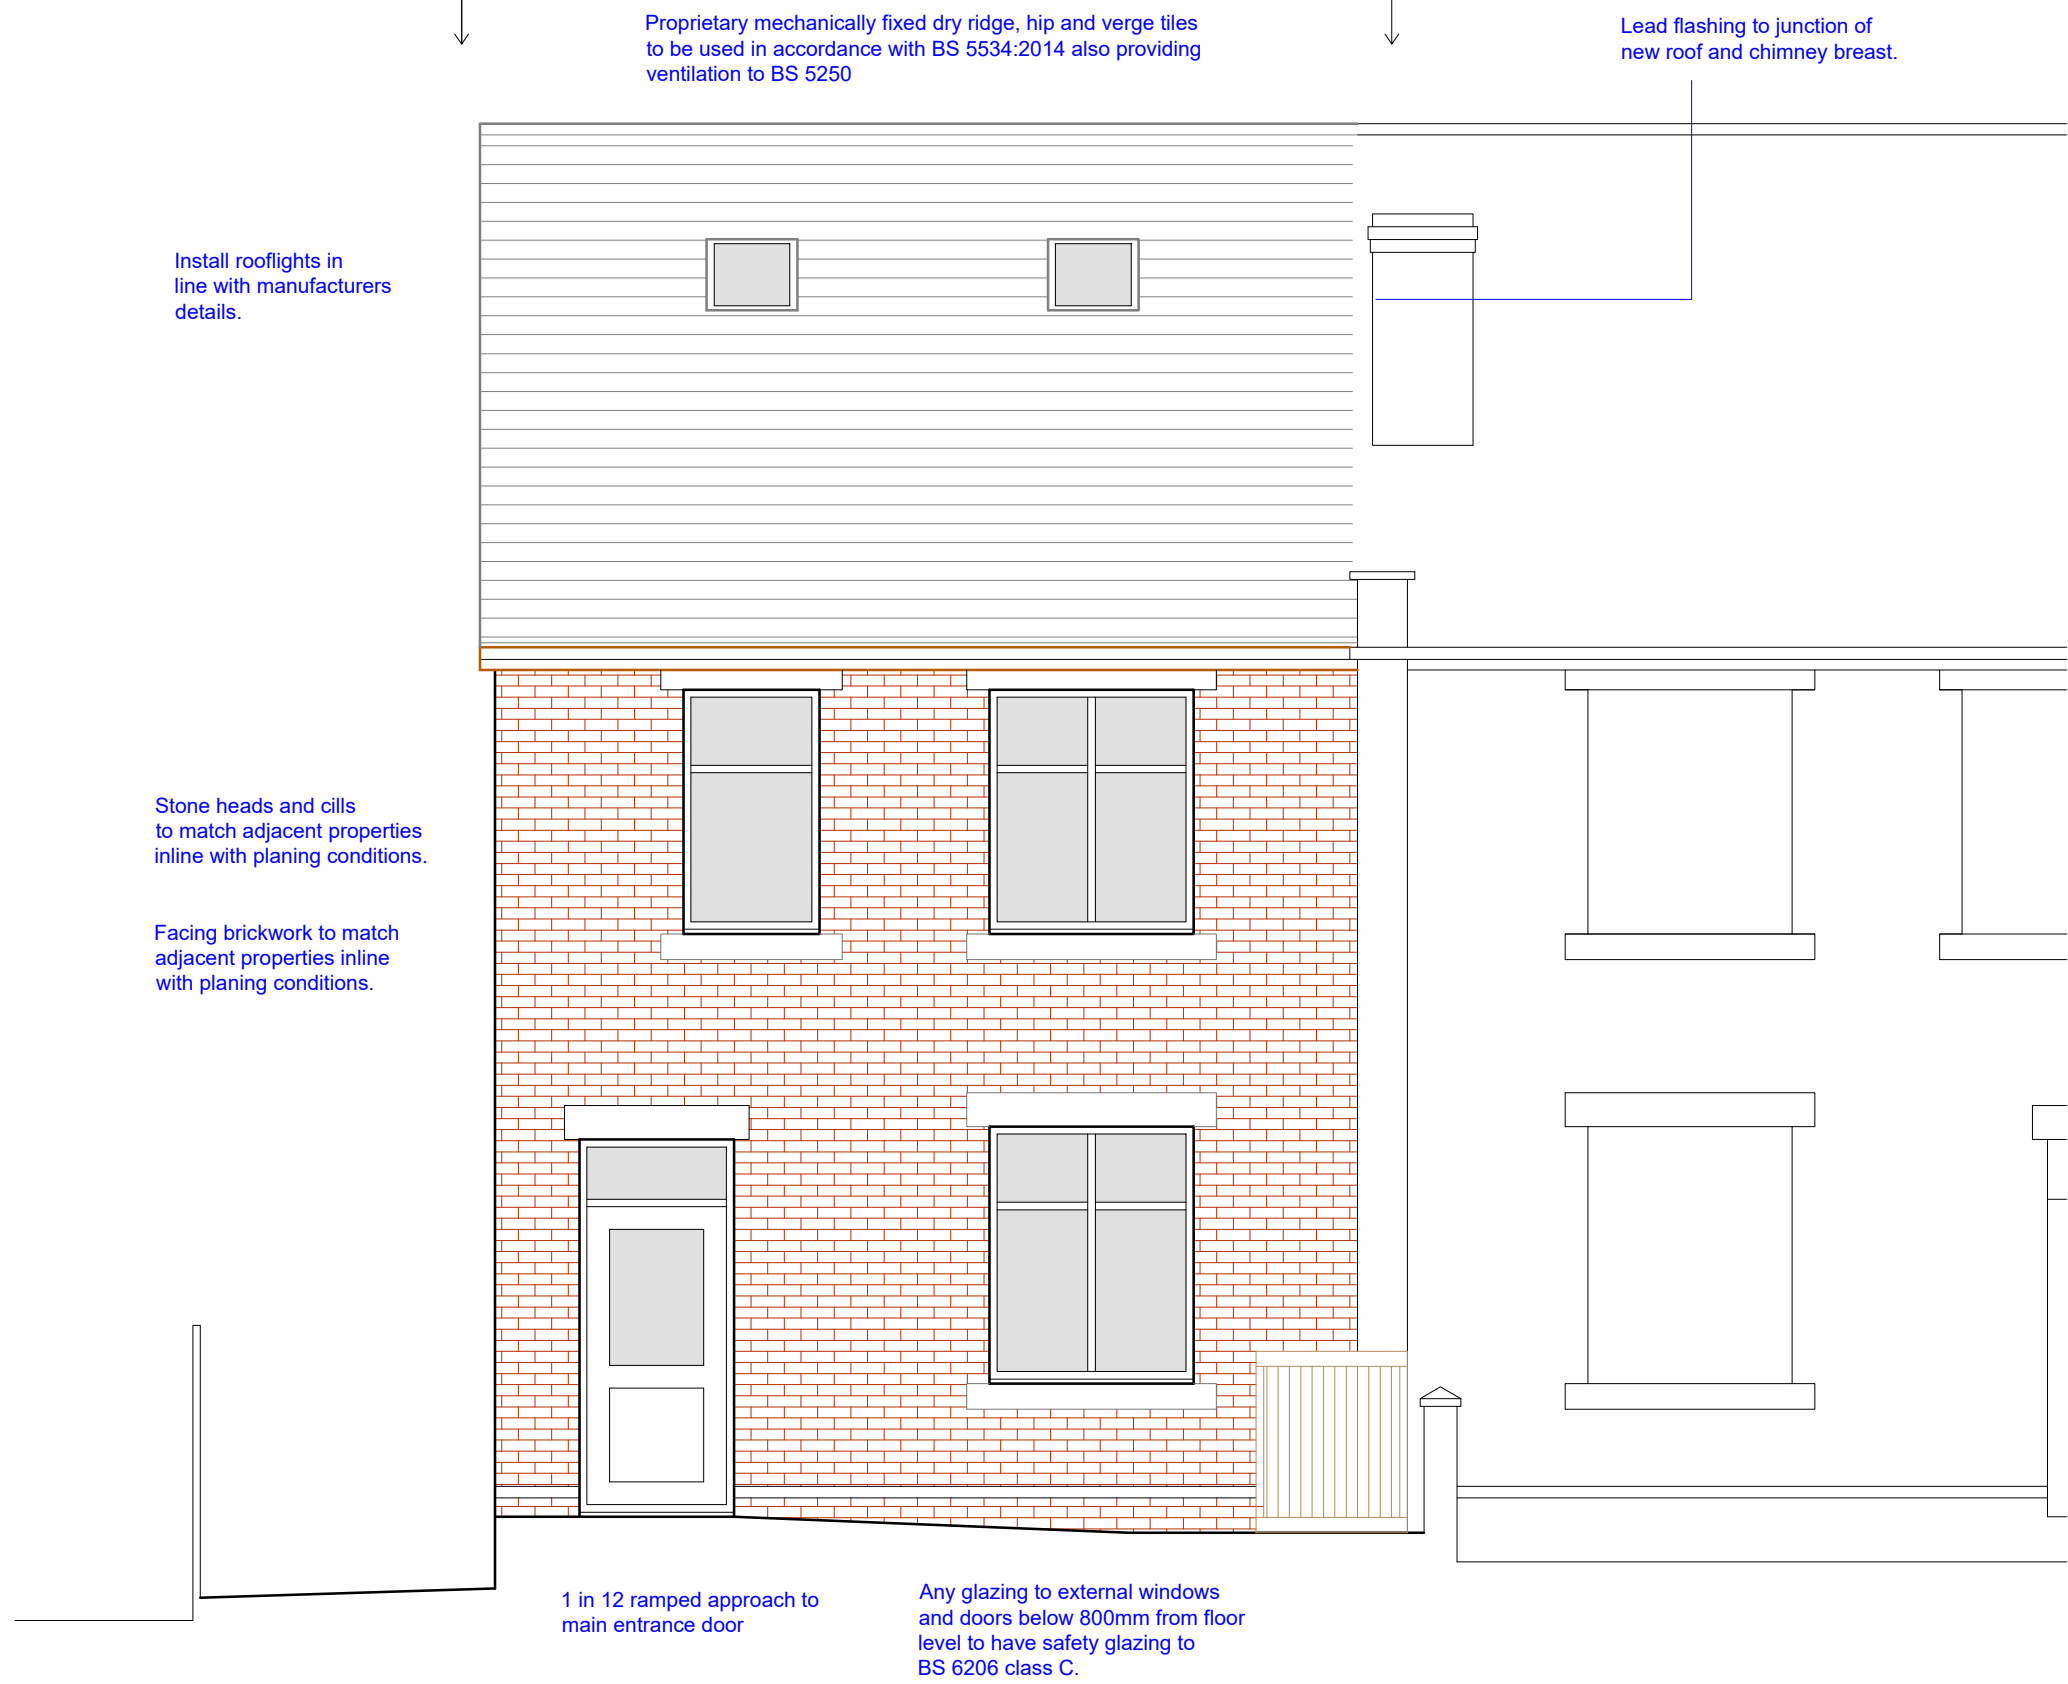


PROPOSED FRONT ELEVATION

Development Site

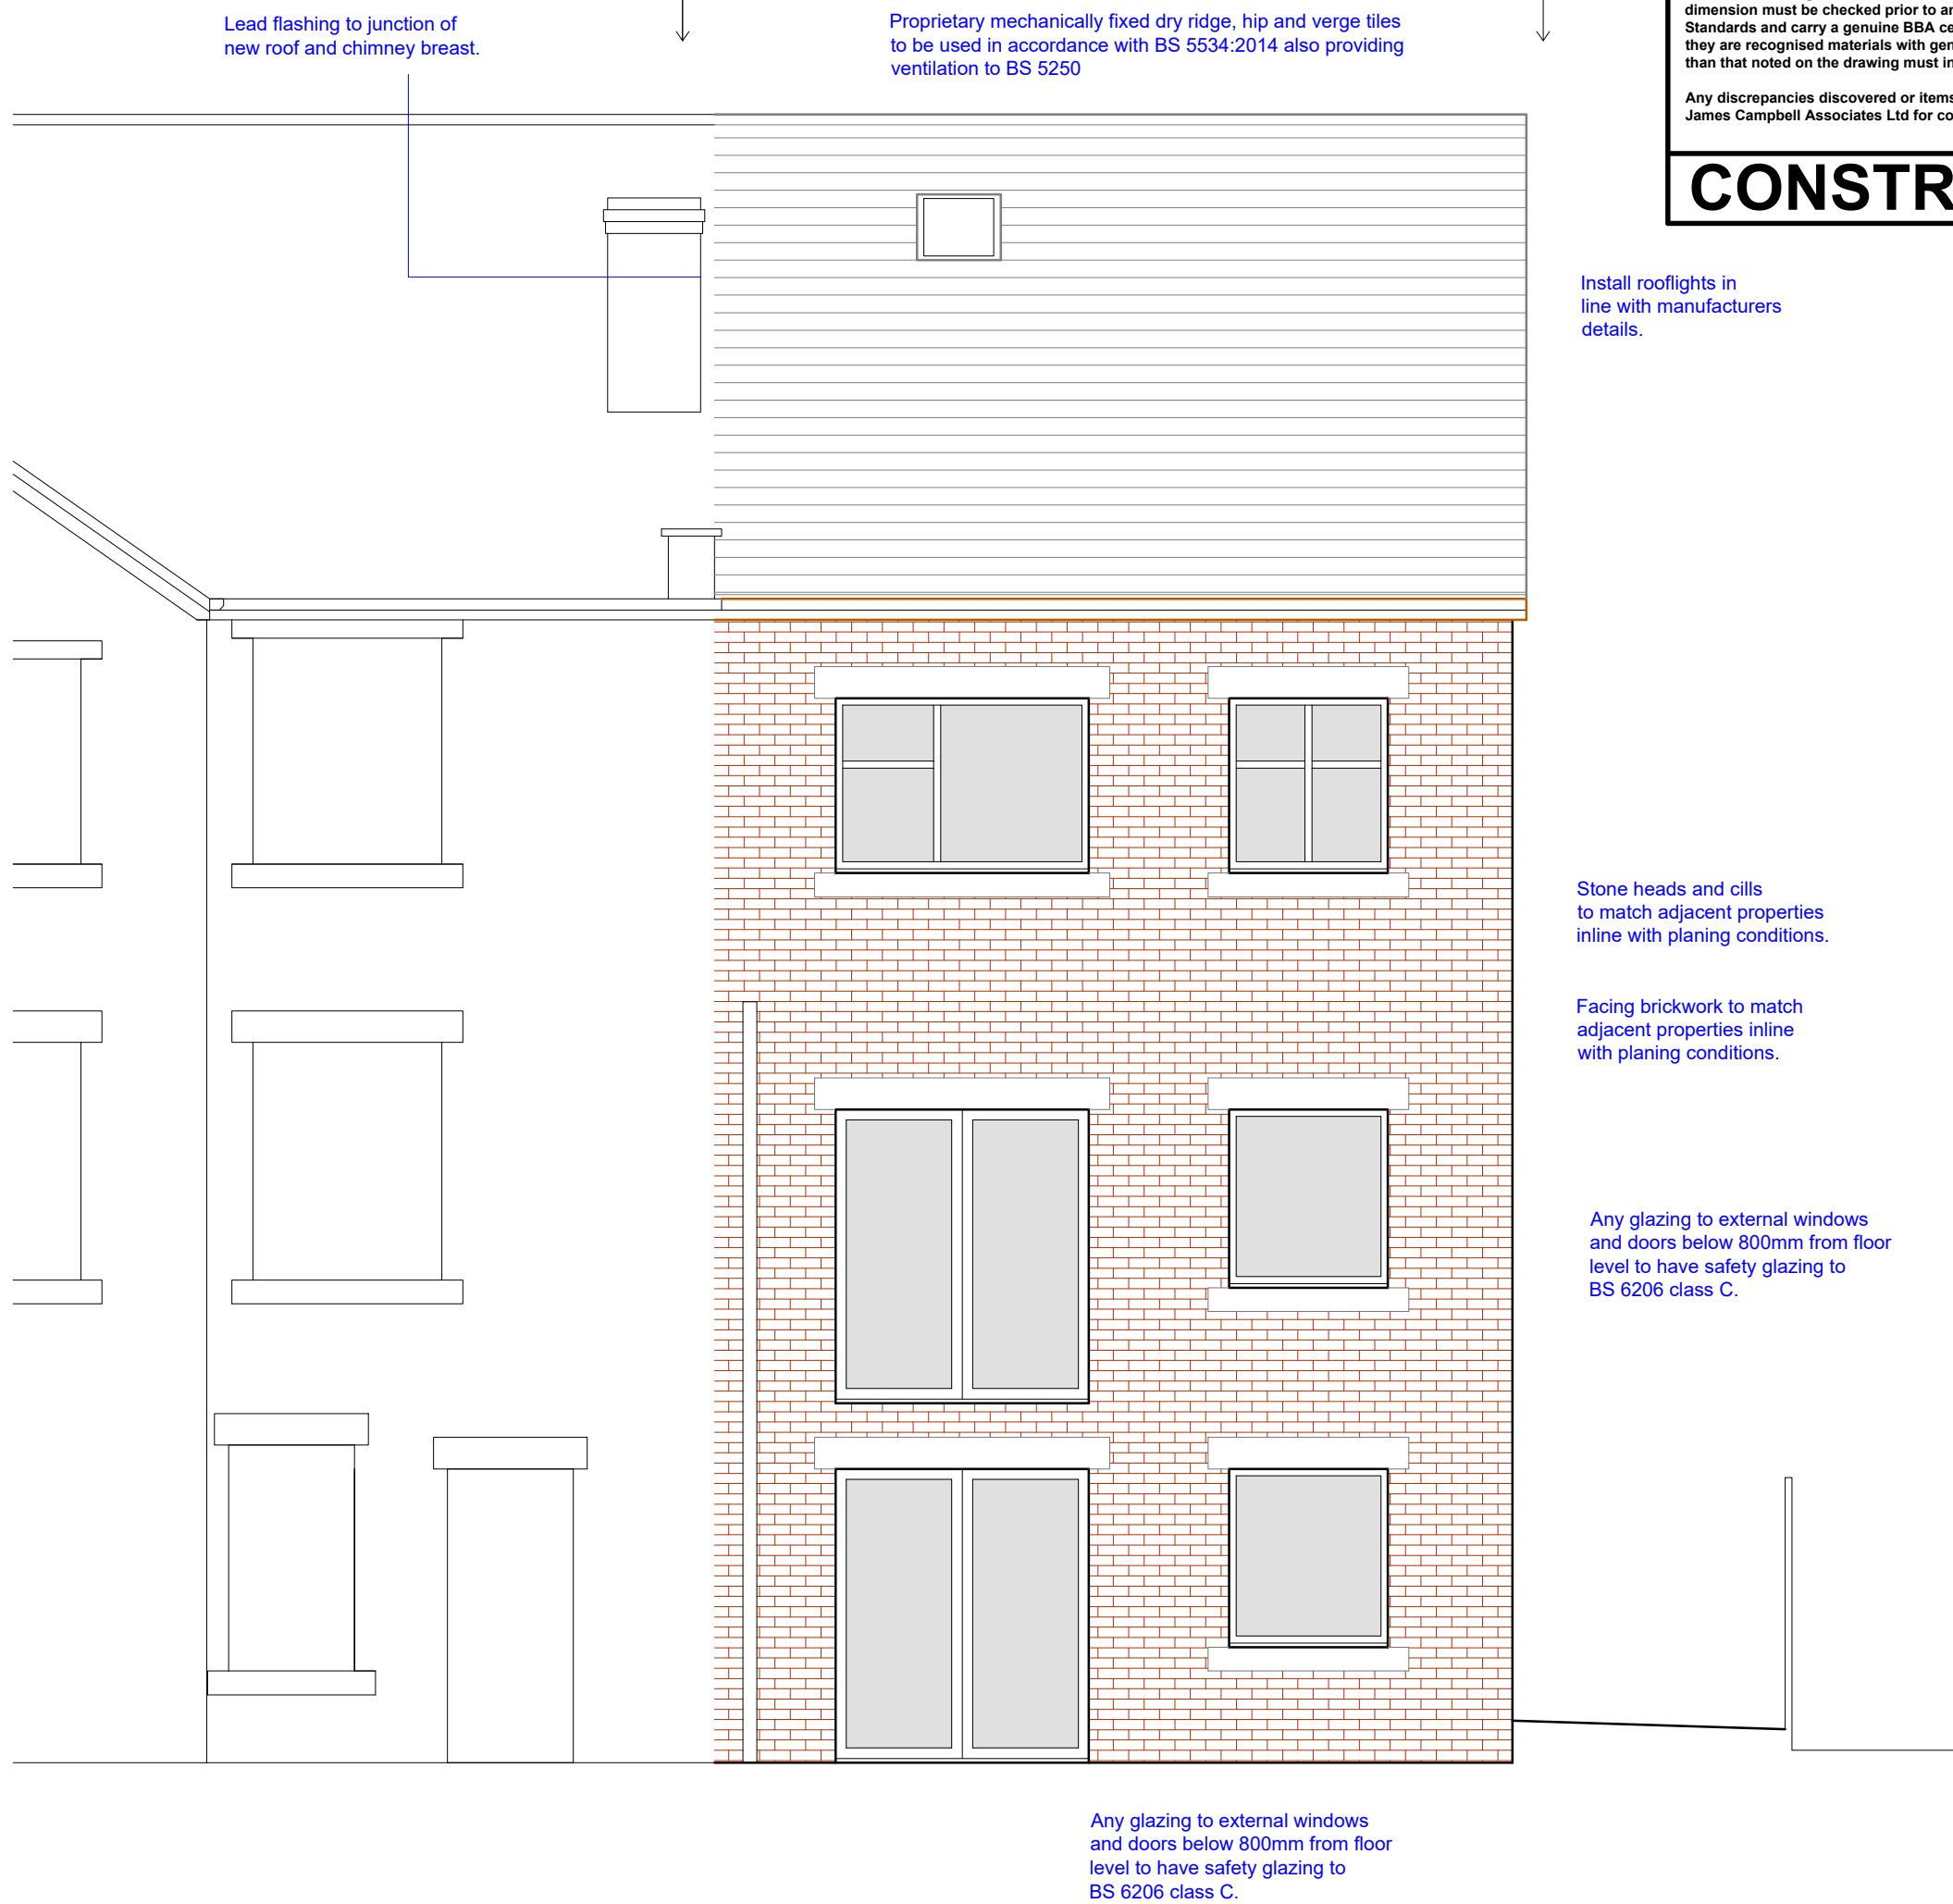

PROPOSED REAR ELEVATION

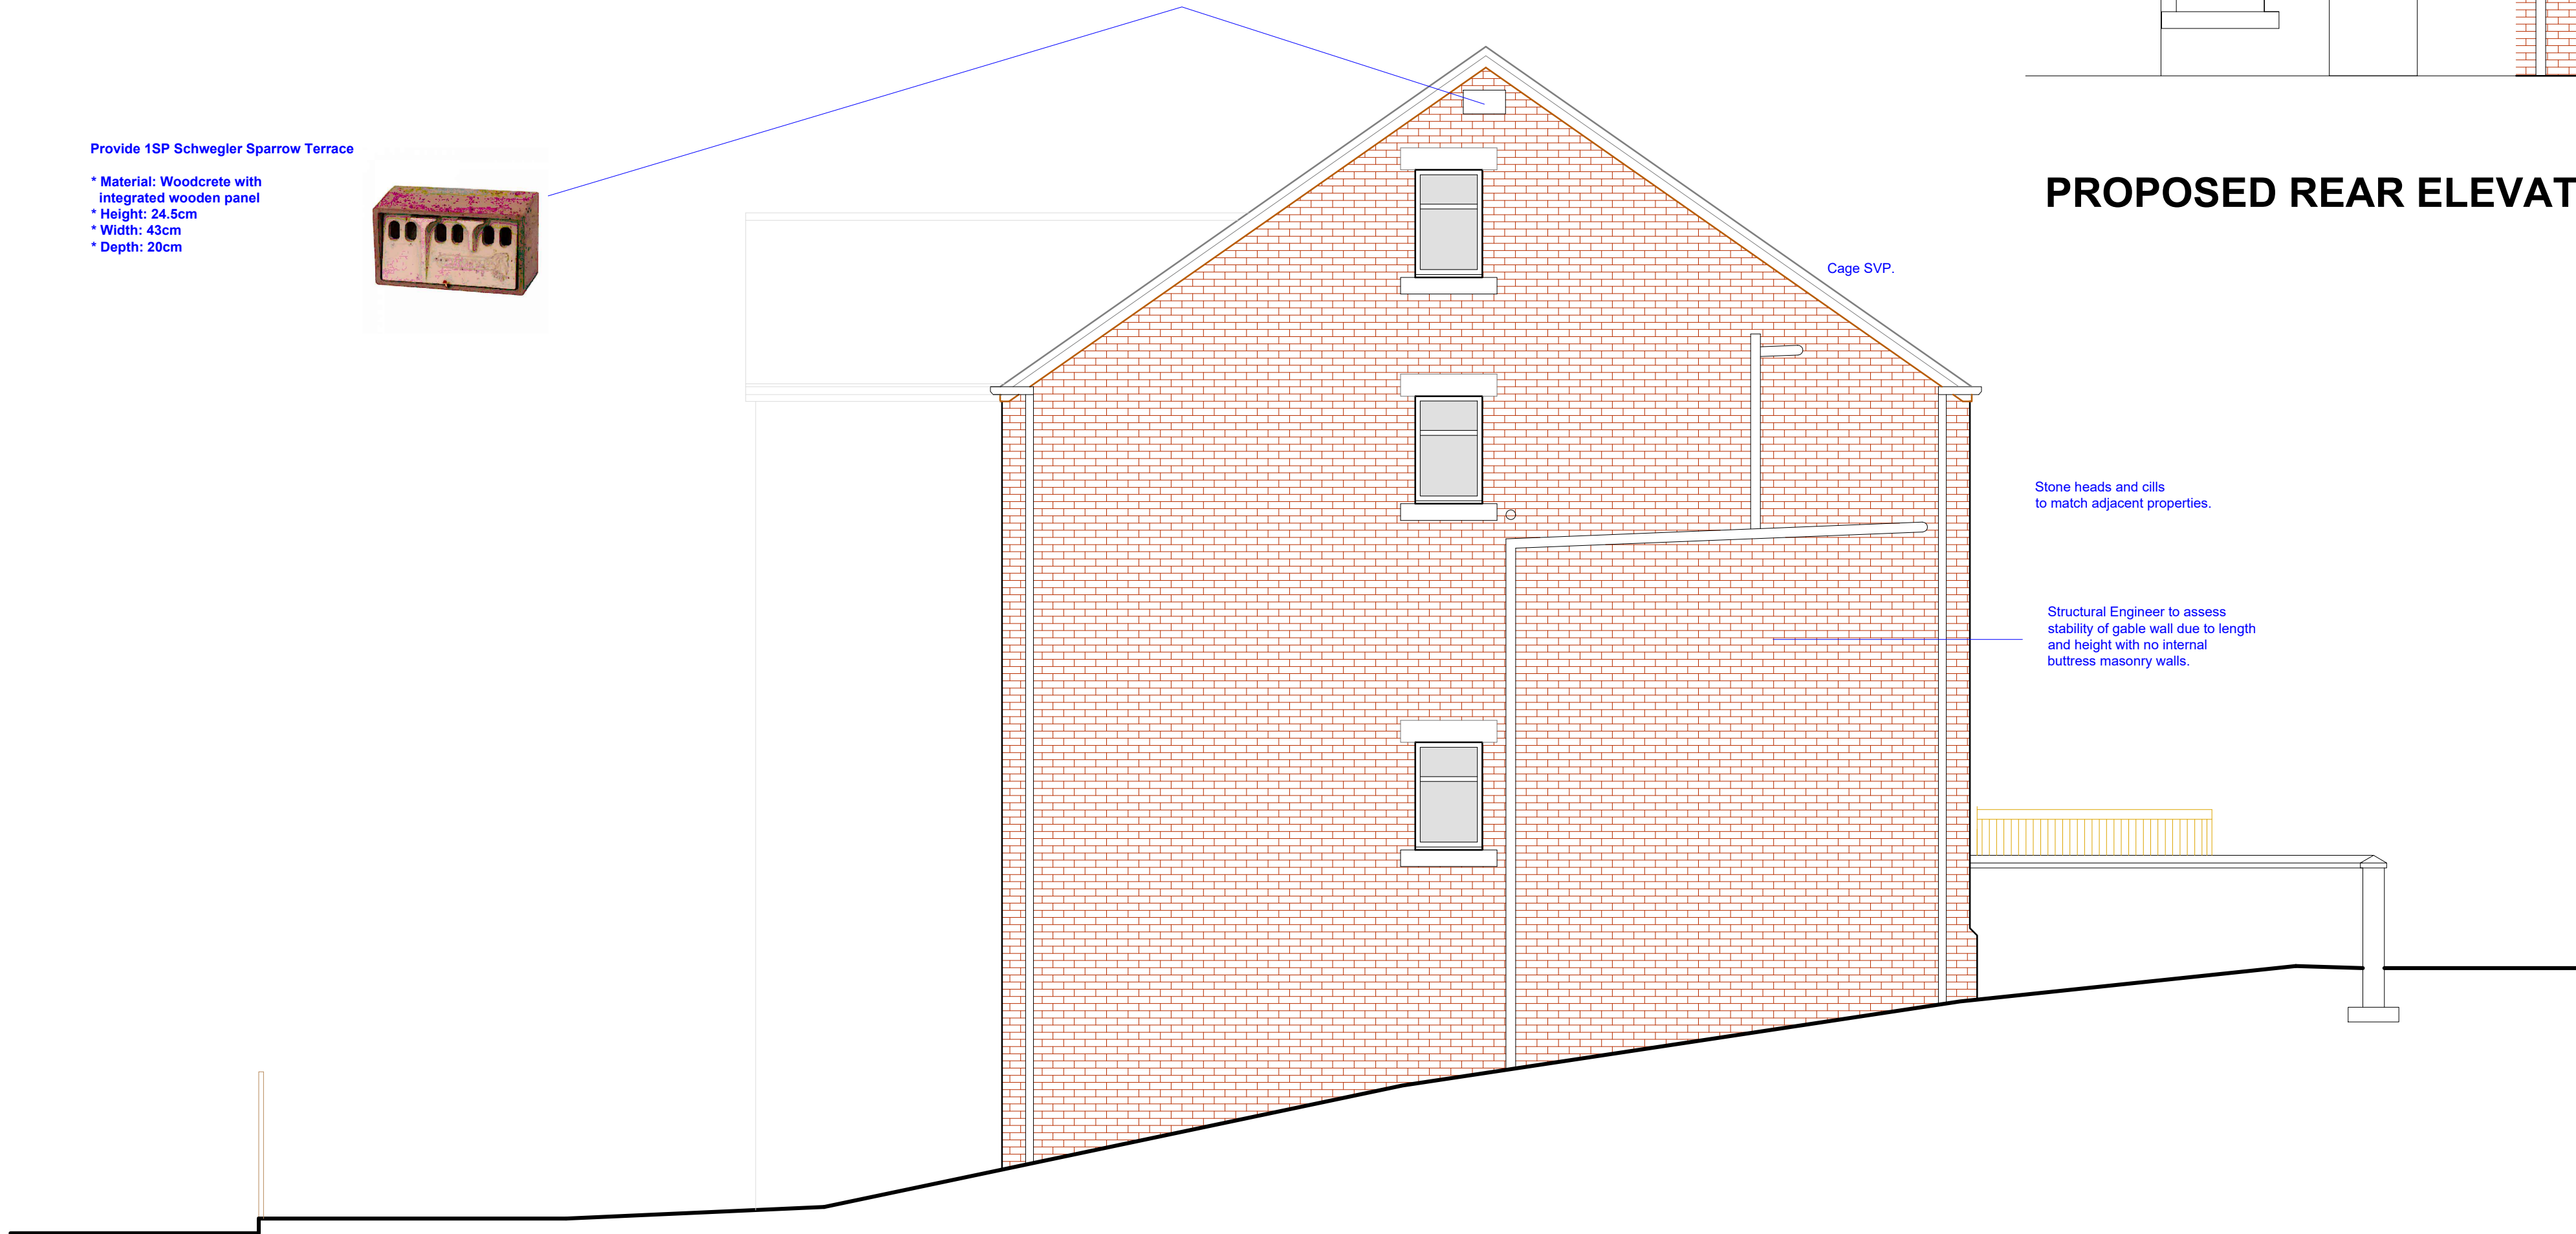

PROPOSED SIDE ELEVATION

This drawing is provided as a document to gain either Planning Permission or Building Regulation approval purposes only. It is not a guarantee that Planning Permission will be granted.

This drawing and all contents are the copyright of James Campbell Associates Ltd. No copies to be made from the drawing & details within unless authorised by James Campbell Associates Ltd.

The contract for the works is between the client and his / her contractor. Contractor to visit site, study the details provided within the drawing and be familiar with both the work to be carried out in accordance with the details provided. Any stated dimension must be checked prior to any form of construction. All works and materials to comply with all relevant British Standards and carry a genuine BBA certificate. The materials specified within this drawing are a guide for the contractor as they are recognised materials with genuine BBA certificate etc. Any contractor who decides to use any different materials than that noted on the drawing must inform James Campbell Associates Ltd.

Any discrepancies discovered or items found that where not visible at the time of the initial survey should be reported to James Campbell Associates Ltd for consultation with our client.

CONSTRUCTION NOTES:-

Install rooflights in line with manufacturers details.

Stone heads and cills to match adjacent properties inline with planning conditions.

Facing brickwork to match adjacent properties inline with planning conditions.

Any glazing to external windows and doors below 800mm from floor level to have safety glazing to BS 6206 class C.

DRAWING TITLE

PROPOSED ELEVATIONS



Campbell House
173 Rochdale Road
Firgrove
Rochdale
OL16 3BN

Tel: 01706 354888
Mob: 07817 623183

Email: admin@jamescampbellassociates.co.uk
Web: www.jamescampbellassociates.co.uk

PROJECT

PROPOSED RESIDENTIAL DEVELOPMENT

LOCATION

Land Adjacent to 26 War Office Road
Bamford
Rochdale

DRAWN:-

Martin D. Ashworth

DATE:-

May 2022

SCALE:-

1:50 @ A1

ISSUE:-

DRAWING NUMBER:-

20.2275.23