




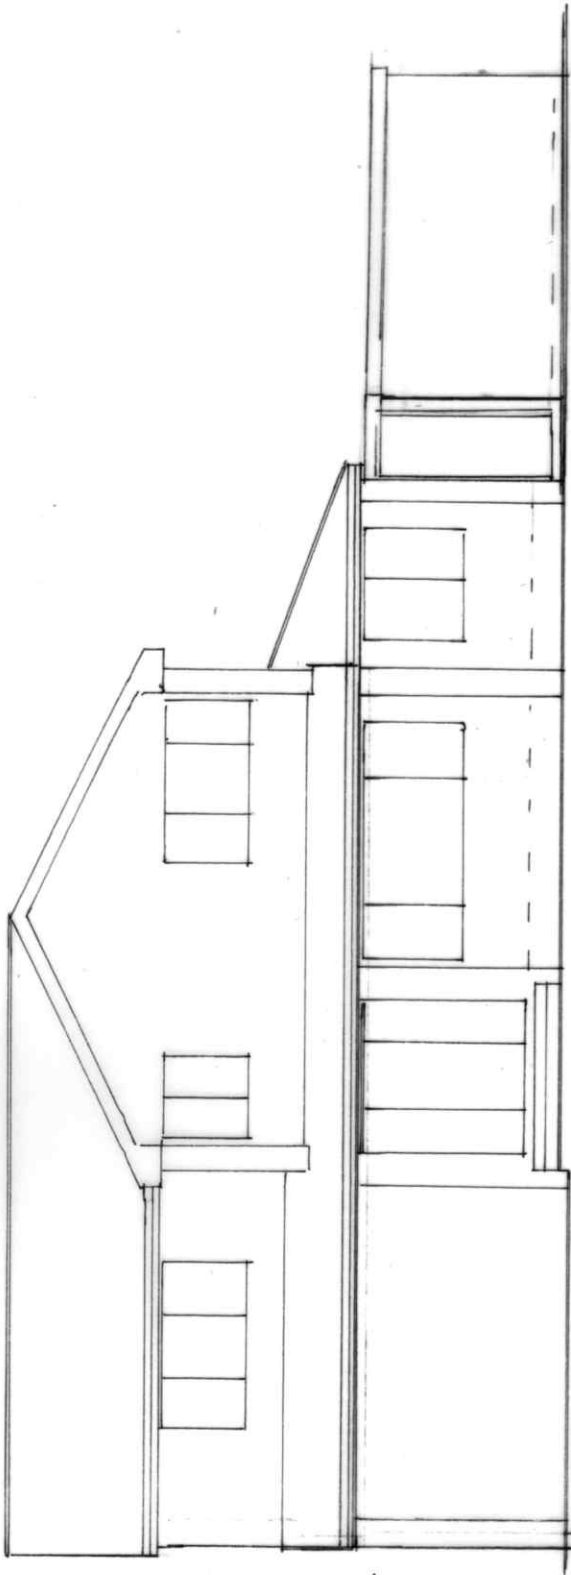


FRONT ELEVATION
(AFTER)

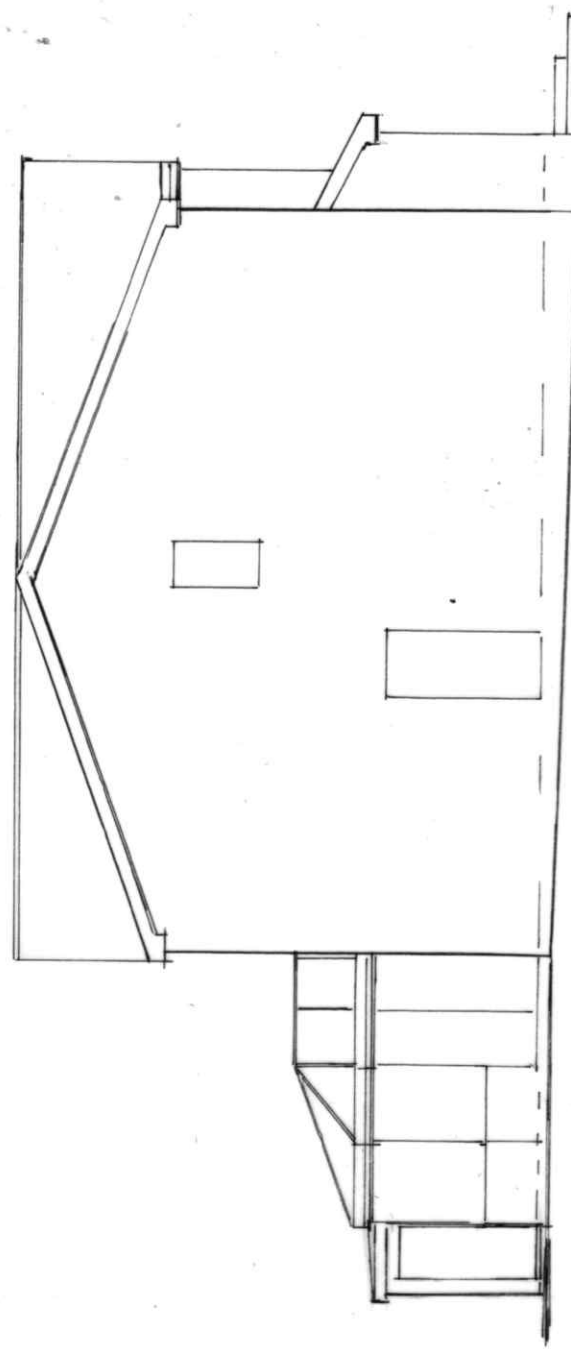

SIDE ELEVATION
(AFTER)

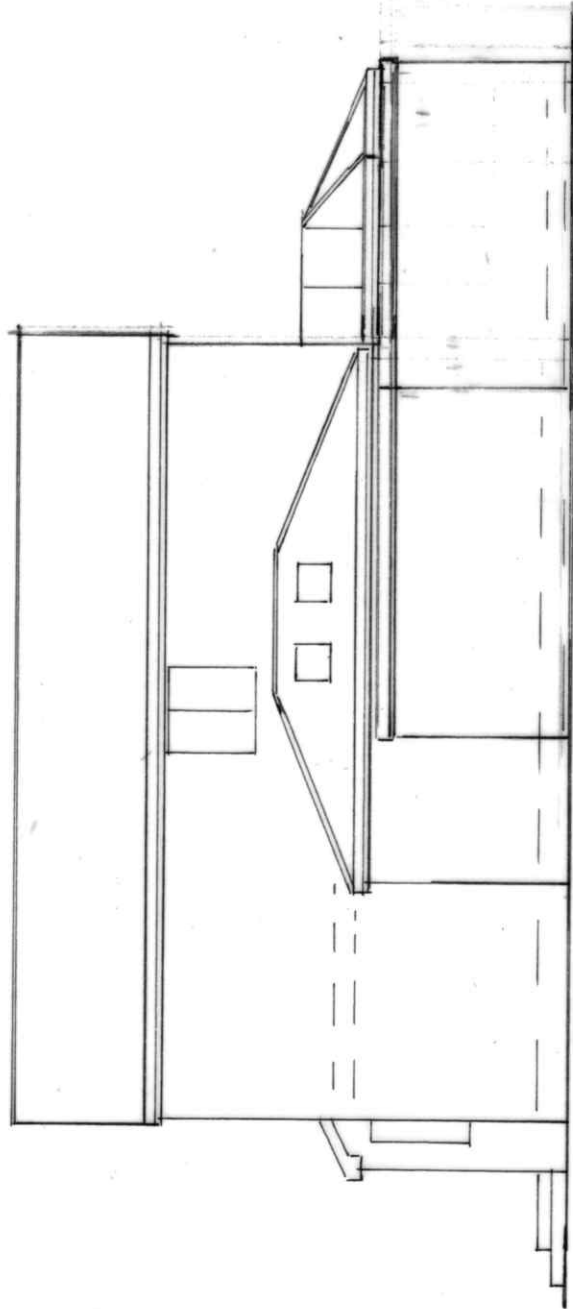

SIDE ELEVATION
(AFTER)

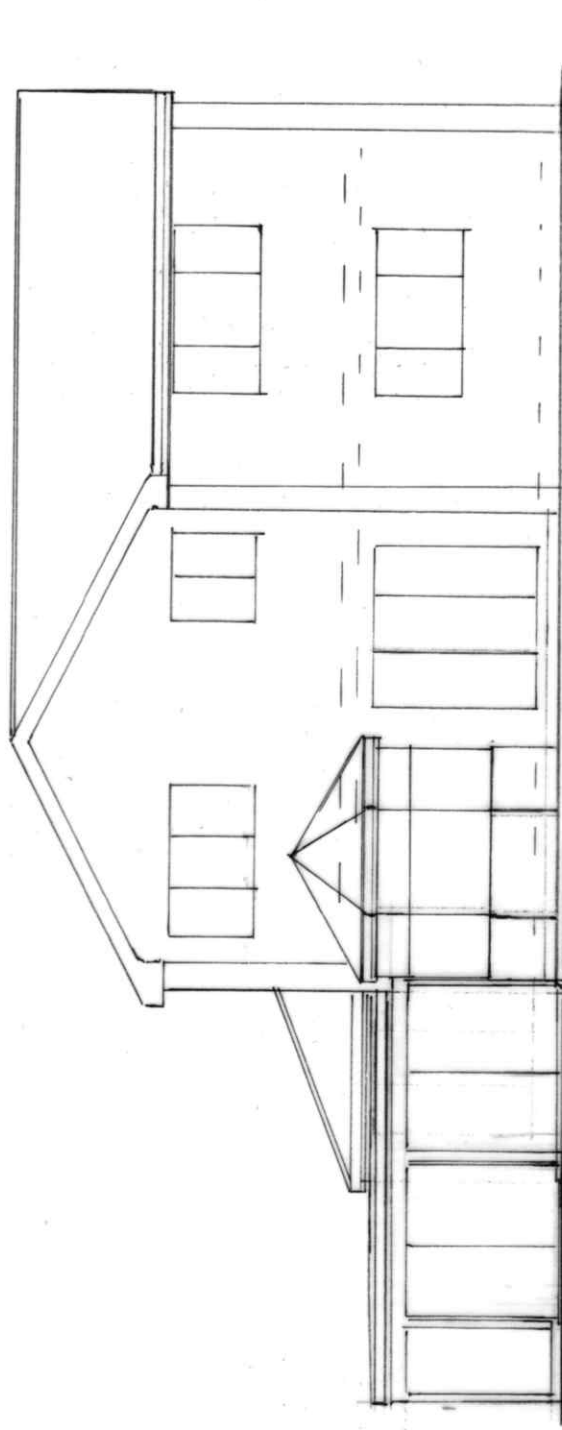

REAR ELEVATION
(AFTER)

BUILDING DESIGN SERVICES

M. FAROOQ
418 Bury Road Rochdale OL11 5EU.
Tel: 01706 712231 Mob: 07967605763

RETROSPECTIVE APPLICATION FOR THE ERECTION OF
SINGLE STOREY EXTENSION AT
7 GREENWICH CLOSE ROCHDALE OL11 5JN

For: Mr M MUTHER

Elevation

Scale 1:100

A 2038/4