



All dimensions shall be verified by the contractor on site prior to work commencing.
Do not scale from this drawing. Only work to written dimensions

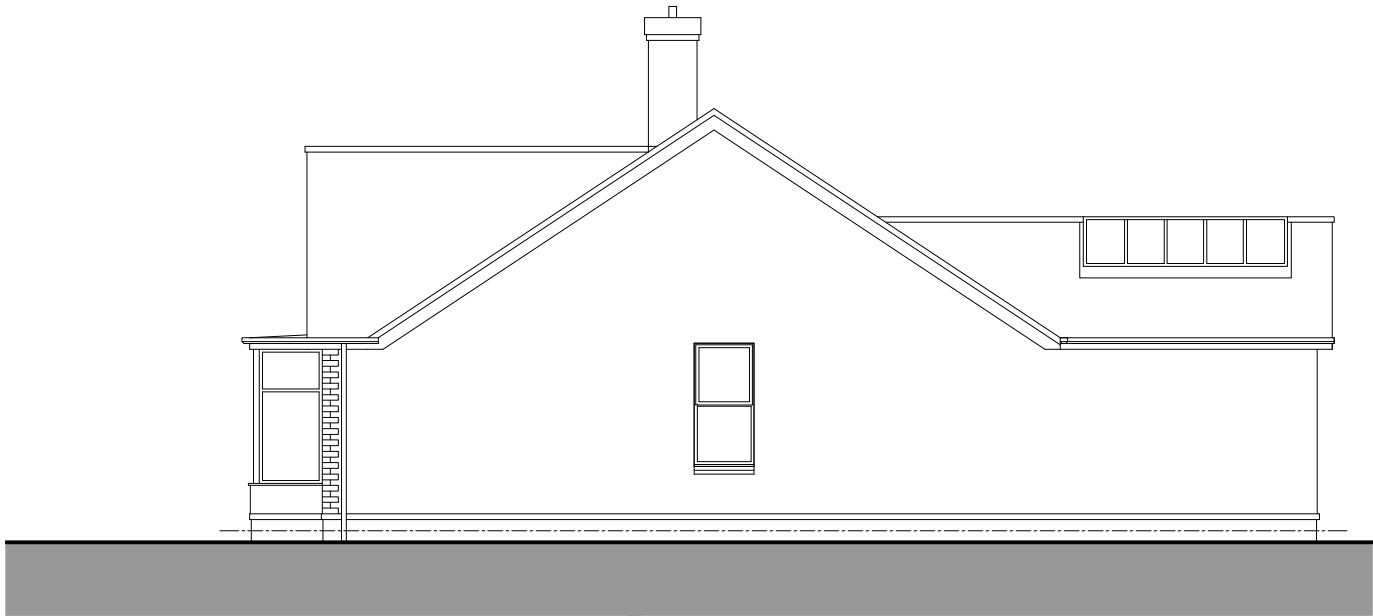

existing side elevation
Scale: 1:100



existing front elevation
Scale: 1:100

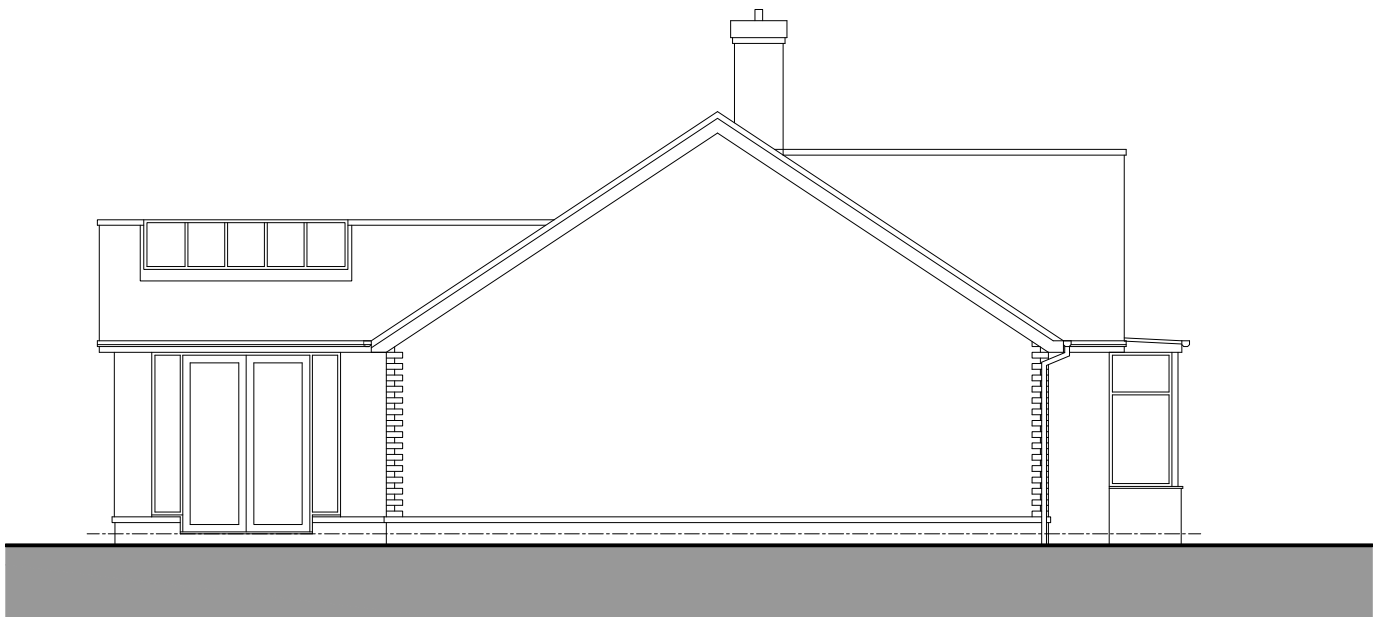

existing side elevation
Scale: 1:100



existing rear elevation
Scale: 1:100

proposed first floor extension
69 lake bank, littleborough

SUBJECT
existing elevations

PLANNING

DRAWN dph
DATE june 2023
SCALE 1:100 @ A3

DWG No.
PD04