




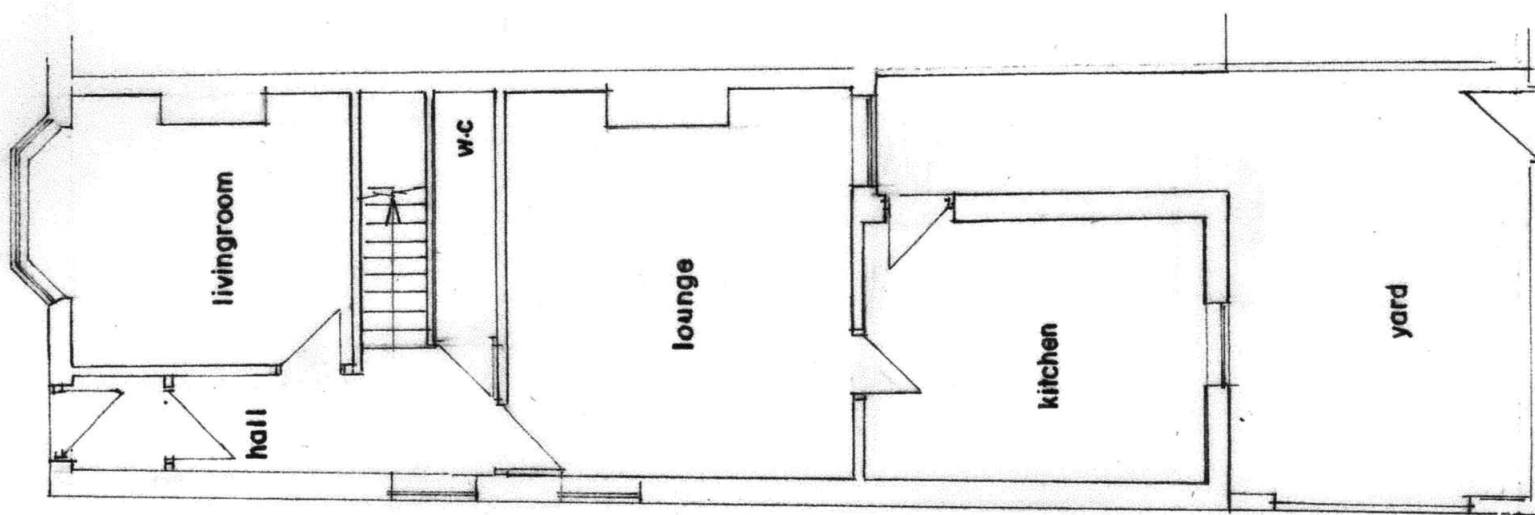


GROUND FLOOR PLAN
(EXISTING)

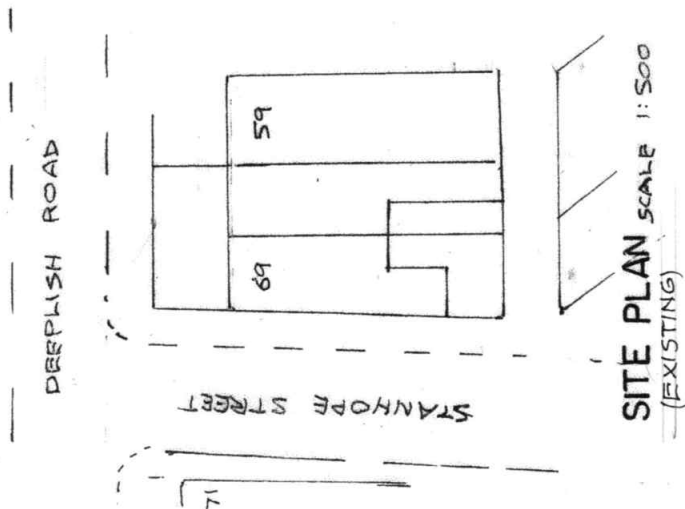


SITE PLAN SCALE 1:500
(EXISTING)

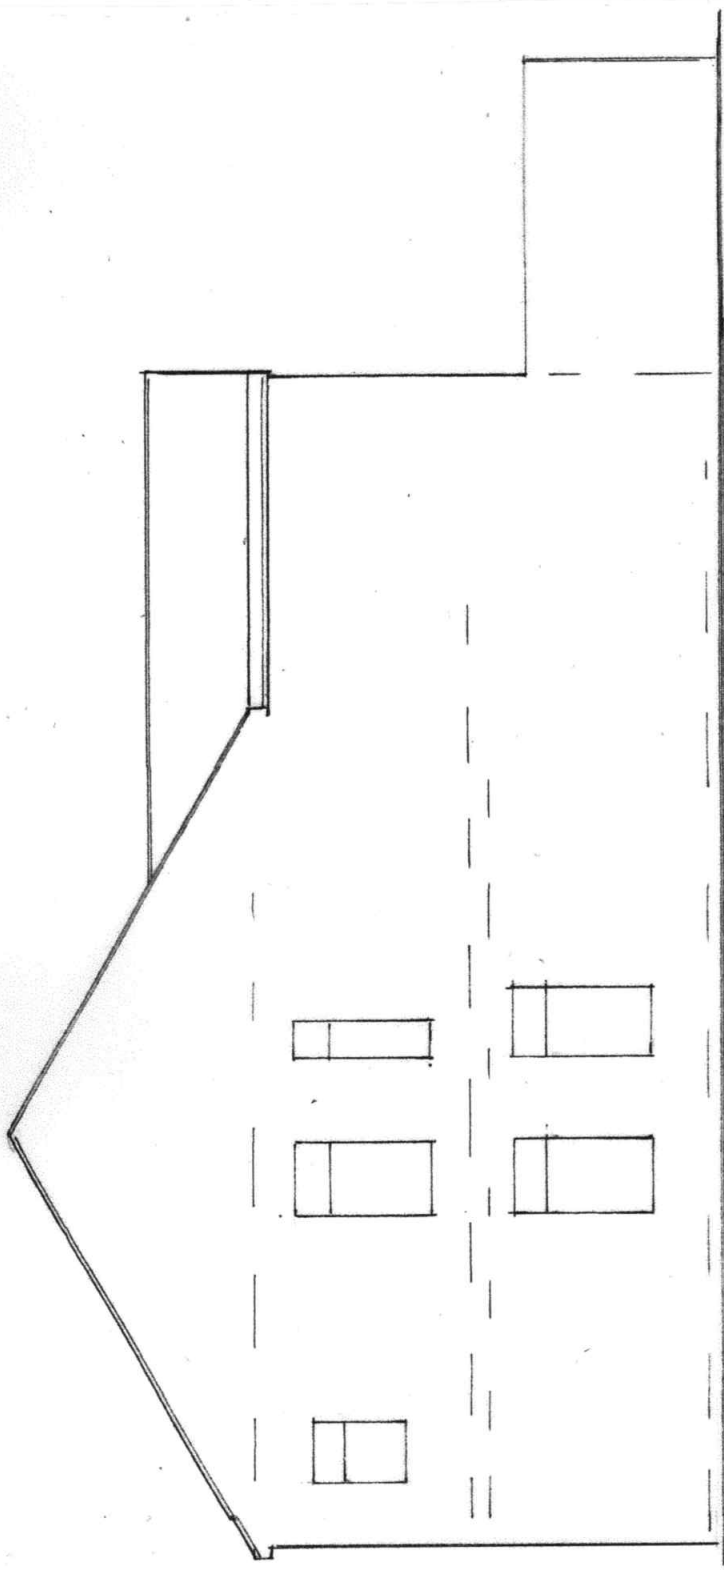

SIDE ELEVATION
(EXISTING)

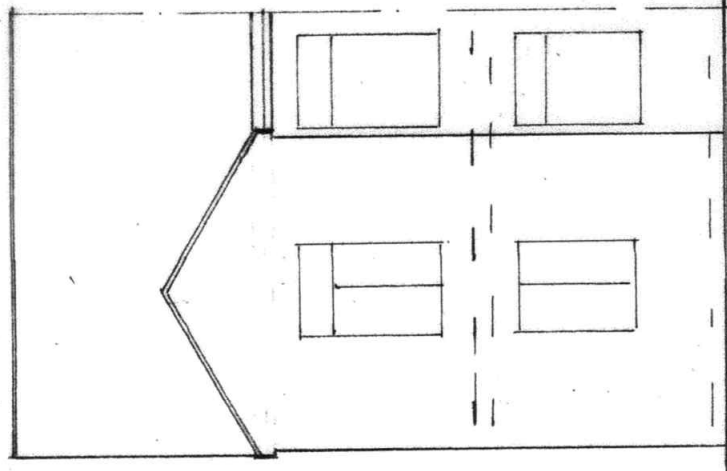

REAR ELEVATION
(EXISTING)

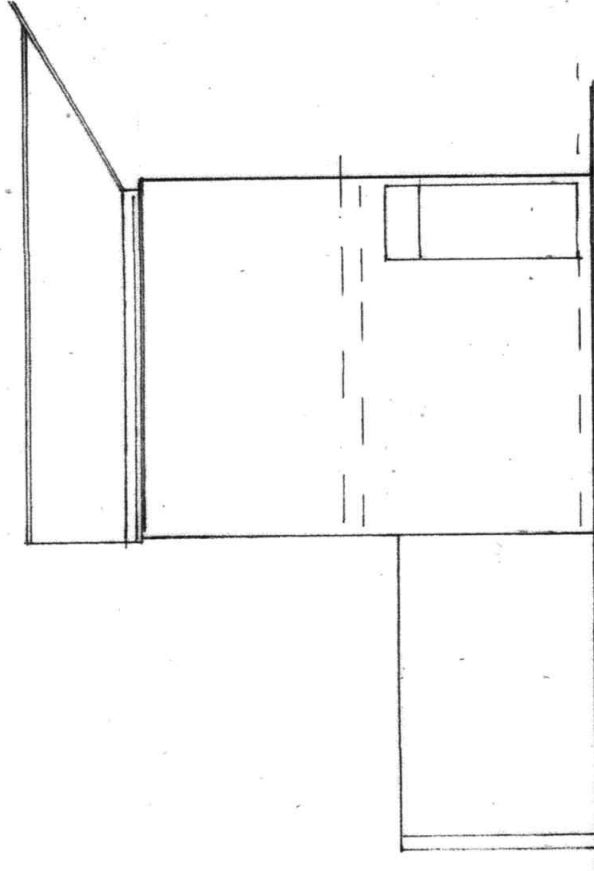

SIDE ELEVATION
(EXISTING)

BUILDING DESIGN SERVICES M. FAROOQ 418 Bury Road Rochdale OL11 5EU. Tel: 01706 712231 Mob: 07967605763		
PROPOSED SINGLE STOREY REAR EXTENSION AT 69 DEEPLISH ROAD ROCHDALE OL11 1PQ		
For: MR MUHAMMAD SHAHBAZ ASLAM		
Plan	Scale 1:100	2141/1
Elevation	Scale 1:100	