




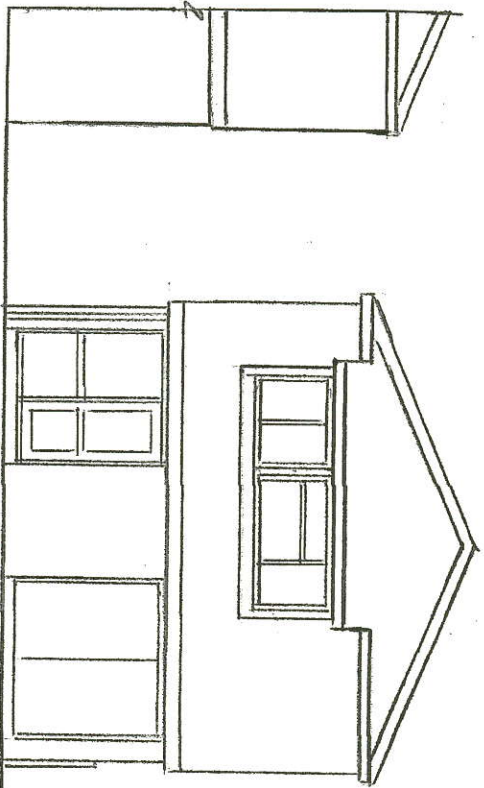


EXISTING REAR ELEVATION

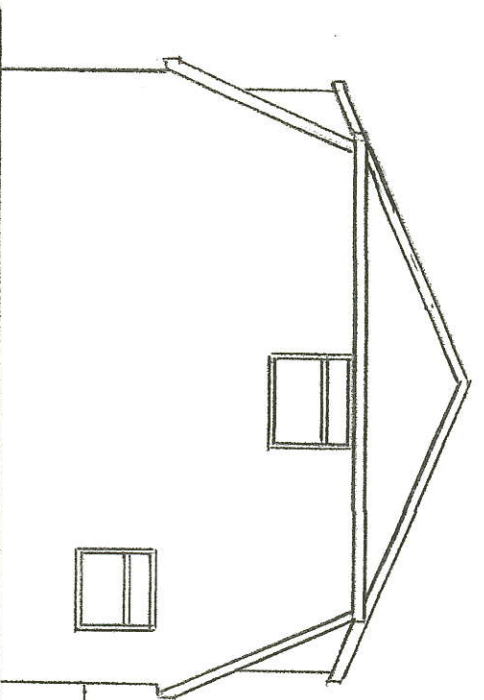


EXISTING SIDE ELEVATION

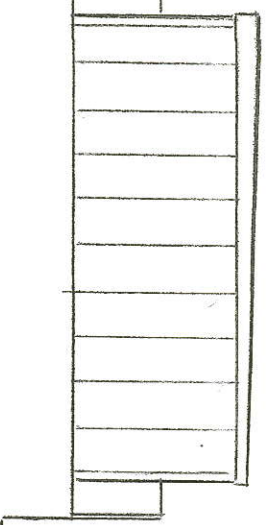


EXISTING FRONT ELEVATION

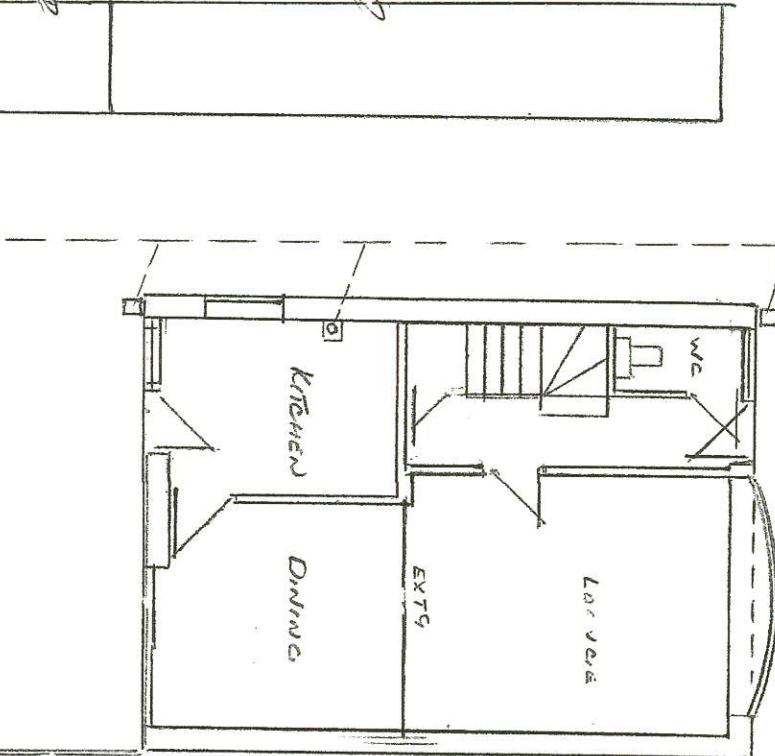

EXISTING GROUND FLOOR PLAN

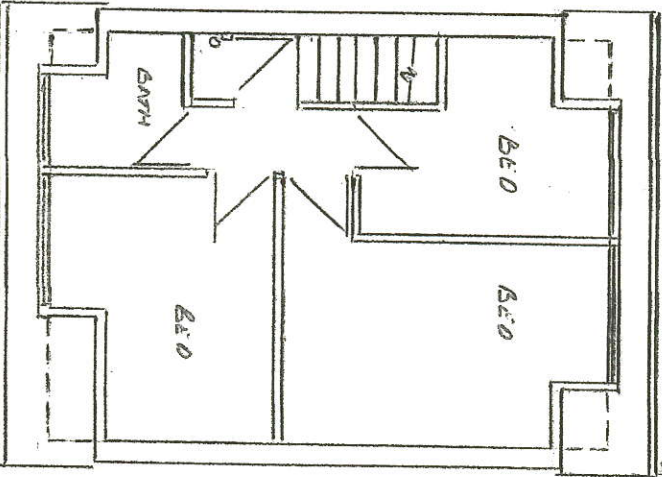

EXISTING FIRST FLOOR PLAN

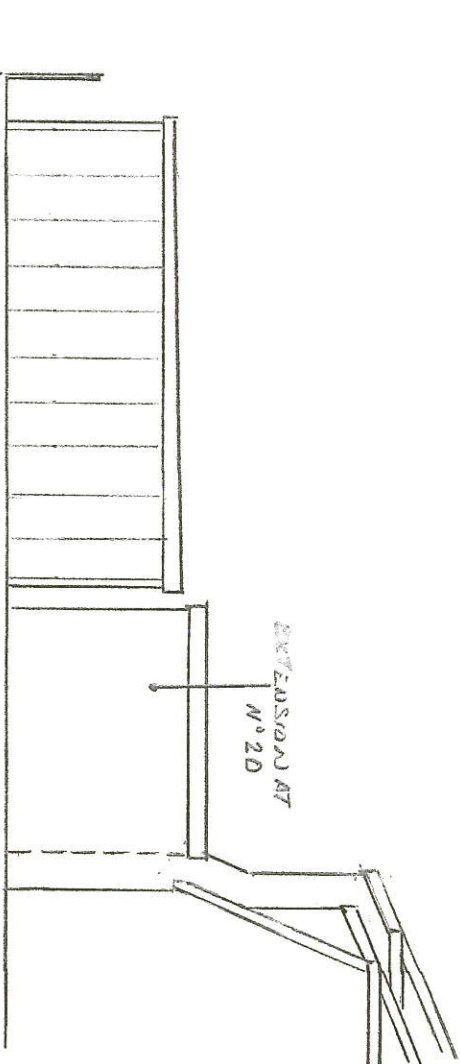

EXISTING SIDE ELEVATION

Thompson Designs

Tel 0161 705 1458 Mob 07884 318634


Sheet 1

Existing Plans and Elevations


22 Hillside Walk

Rochdale OL12 6EB


Scale 1:100 @ A3 Date September 2024

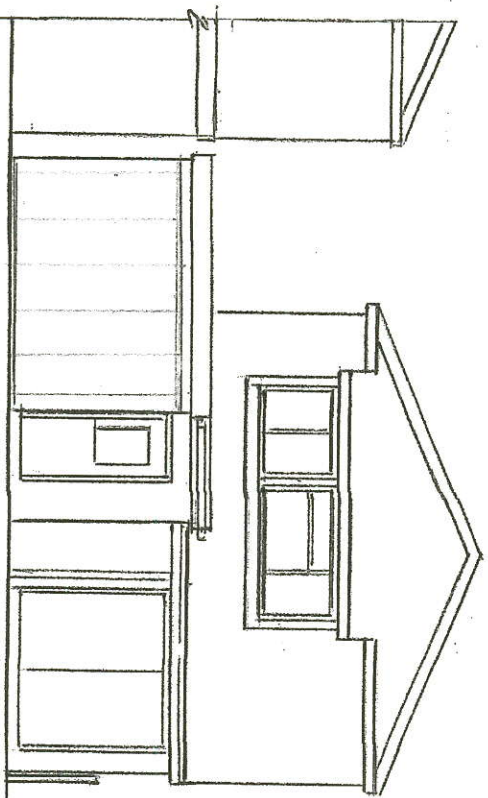


PROPOSED REAR ELEVATION

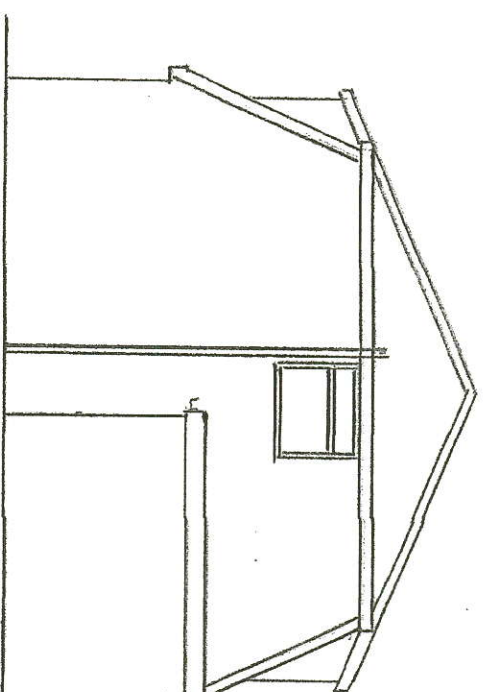


PROPOSED SIDE ELEVATION

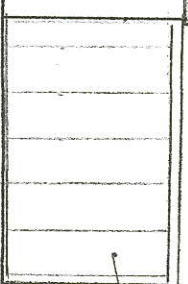


REAR OF EXISTING
CORRELATE PANEL GARAGE
AS STAKE ROOM

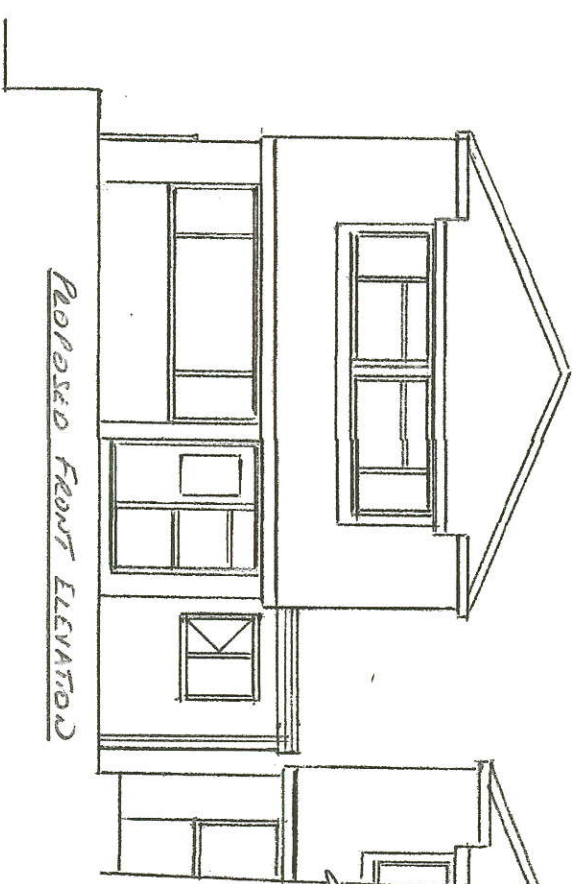


PROPOSED FRONT ELEVATION

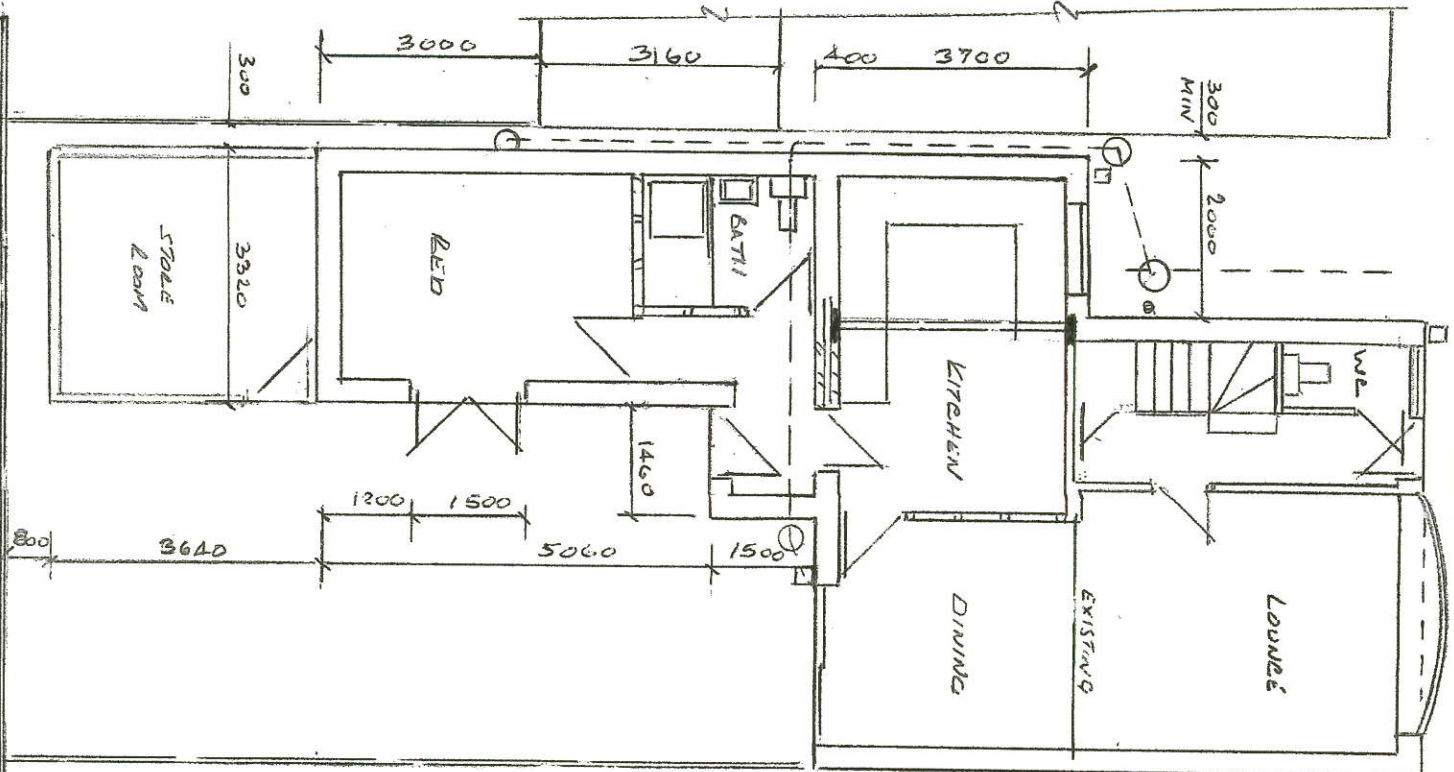

PROPOSED GROUND FLOOR PLAN

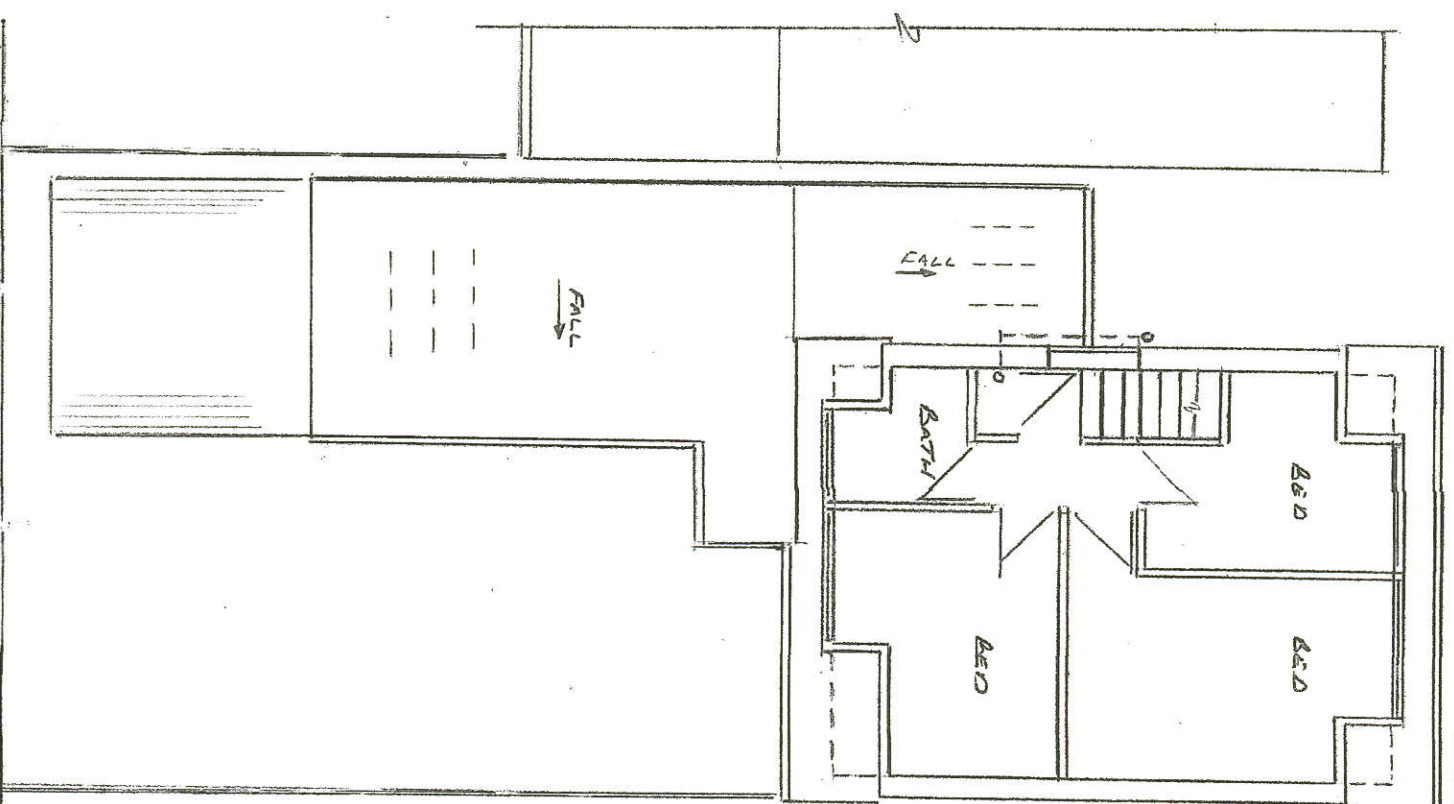

PROPOSED FIRST FLOOR PLAN

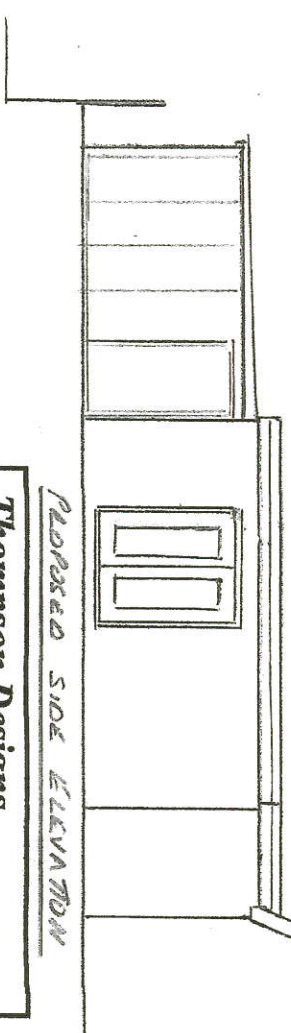

PROPOSED SIDE ELEVATION

Thompson Designs

Tel 0161 705 1458 Mob 07884 318634

Sheet 2

Proposed Plans and Elevations

22 Hillside Walk

Rochdale OL12 6EB

Scale 1:100 @ A3 Date September 2024