



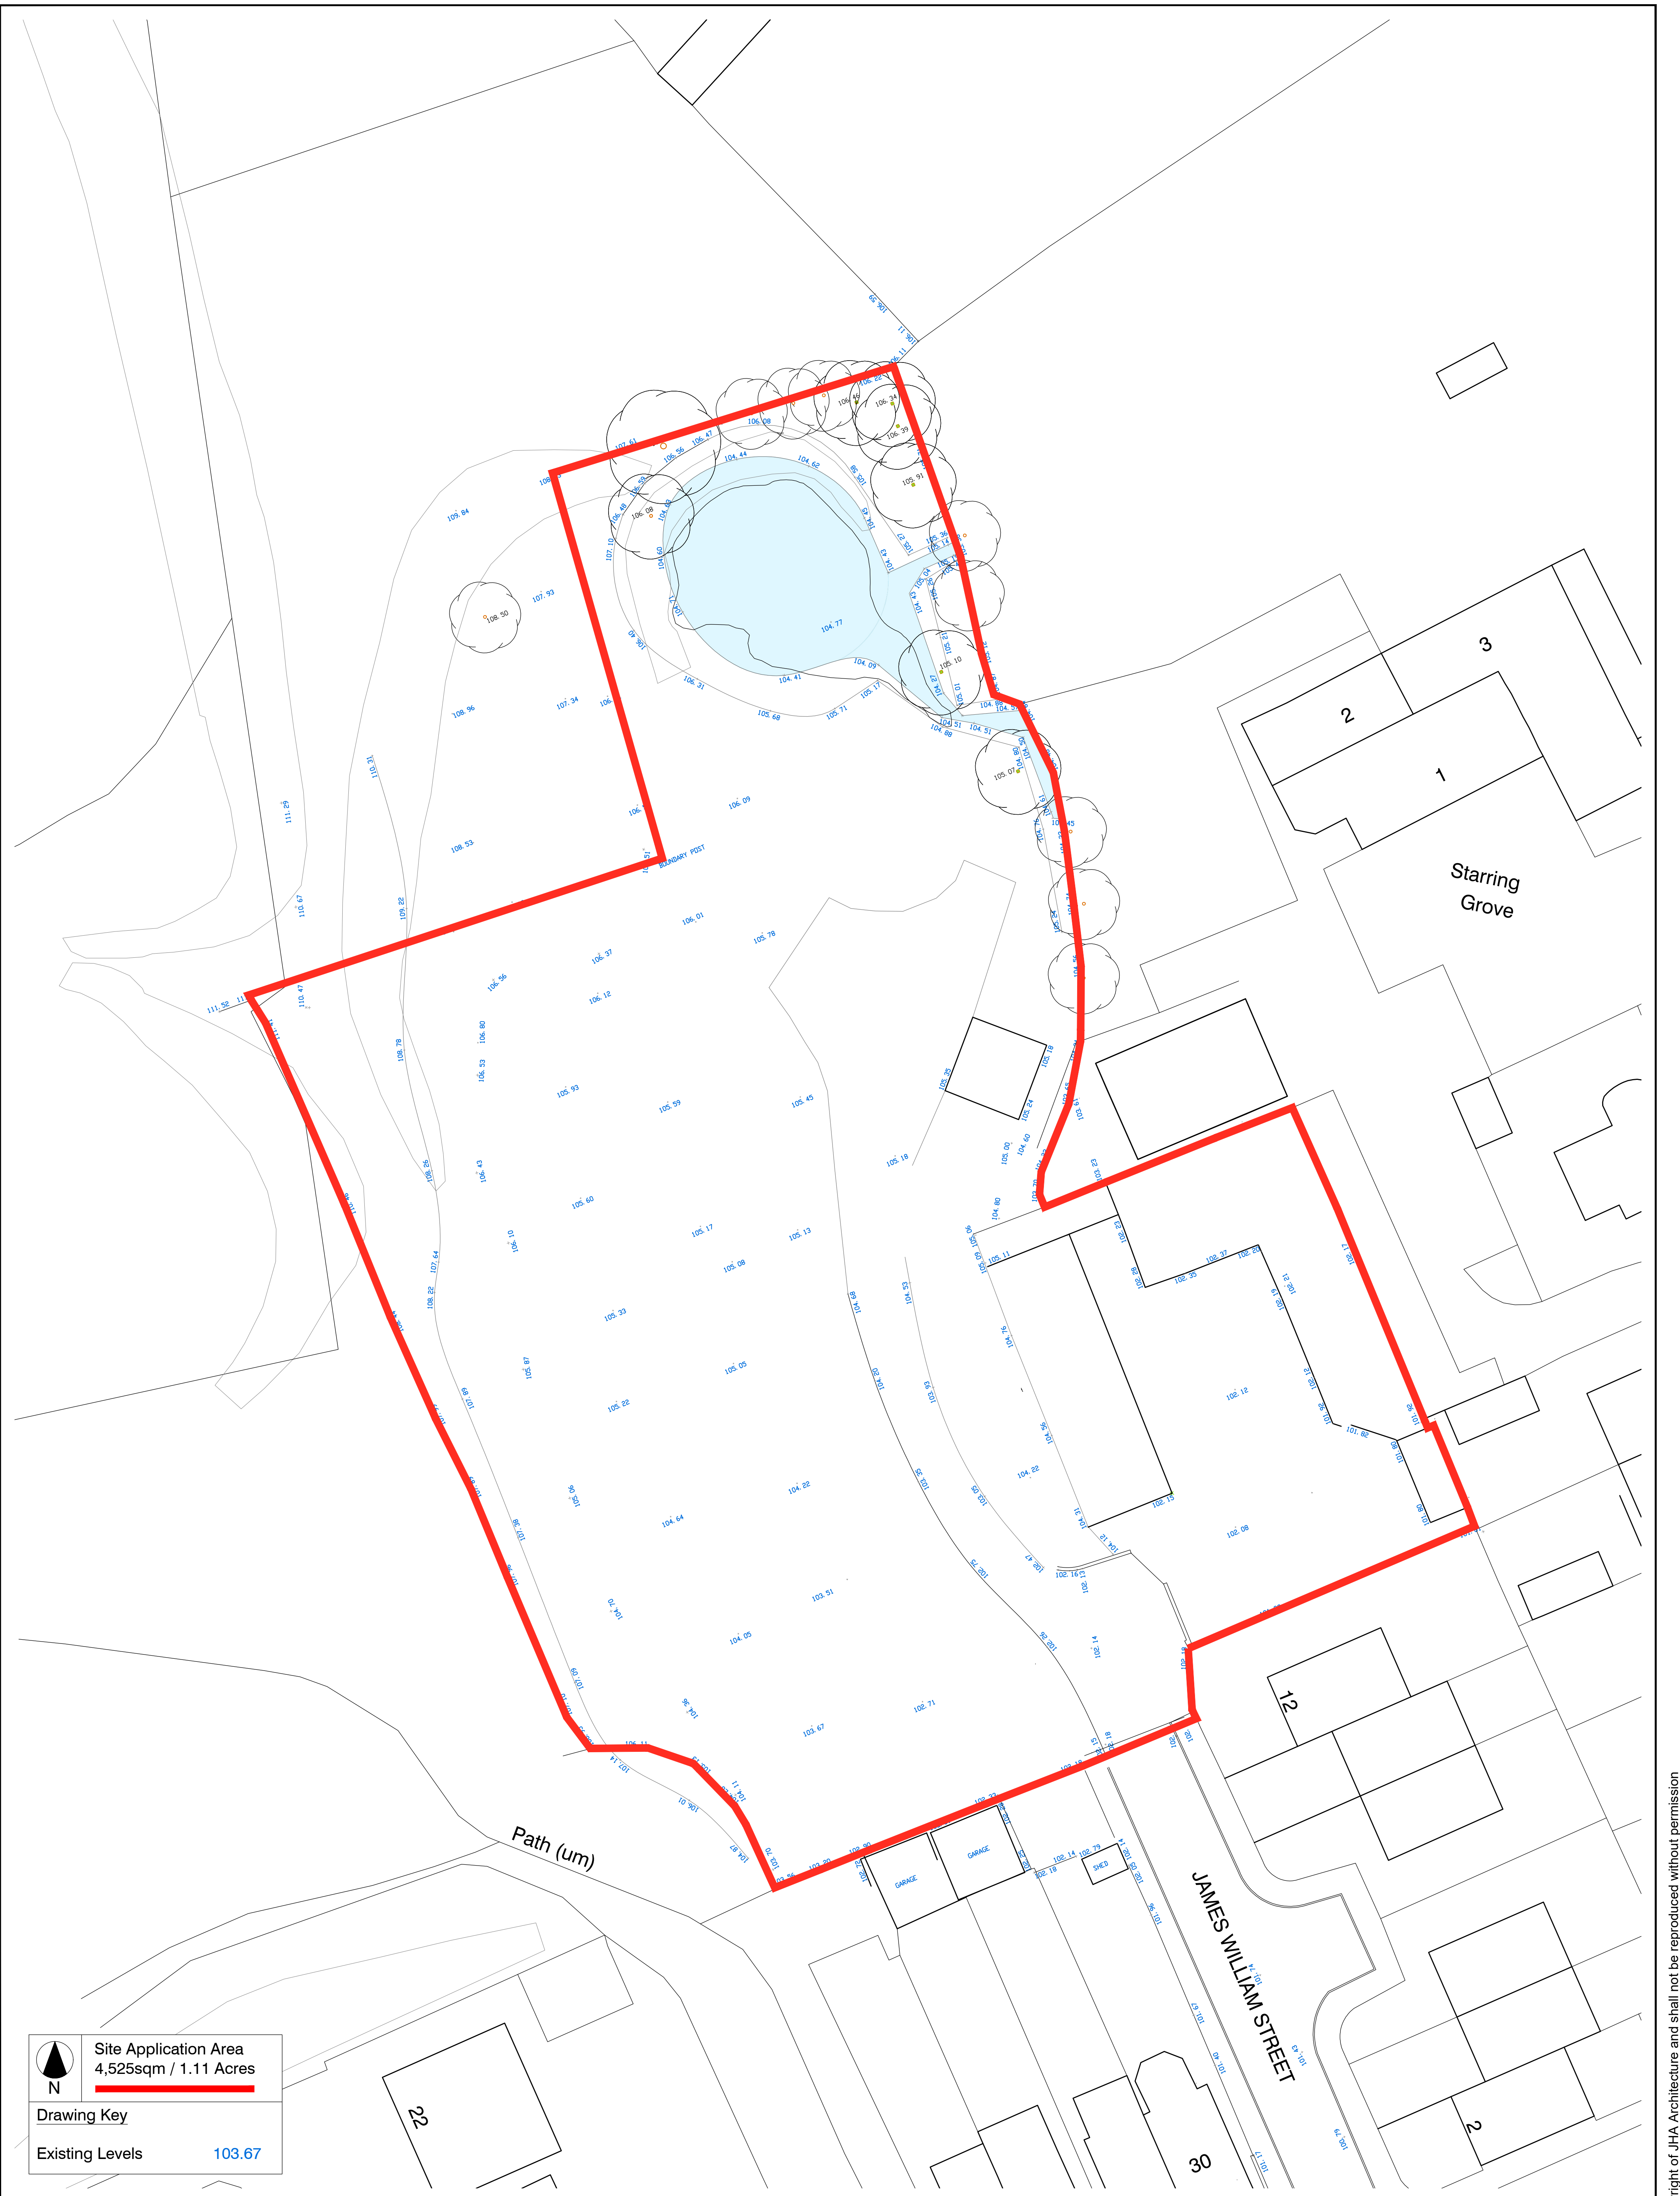

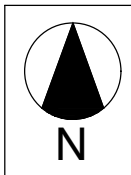

Site Application Area
4,525sqm / 1.11 Acres

Drawing Key

Existing Levels103.67

*	**/**/**	Description of Revision	***
Ref	Date	Revision	Initial

Project / Client:

PROPOSED RESIDENTIAL
DEVELOPMENT
TO LAND OFF JAMES WILLIAM
STREET
FOR
MR & MRS ROGERSON

Issue:

PLANNING ISSUE

Drawing Title:

EXISTING SITE PLAN



JHA Pulmann,
18A Bridge Street
Milnrow, Rochdale,
OL16 3ND

T 01302 364565
E enquiries@j-h-a.co.uk
W www.j-h-a.co.uk

Scale:	1:200	Date:	JULY 24
Drawn By:	JW	Checked By:	JA
Drawing No:	2024/027/101	Sheet Size:	A1